




Design of Unit A and Unit B to
be based on House Type H

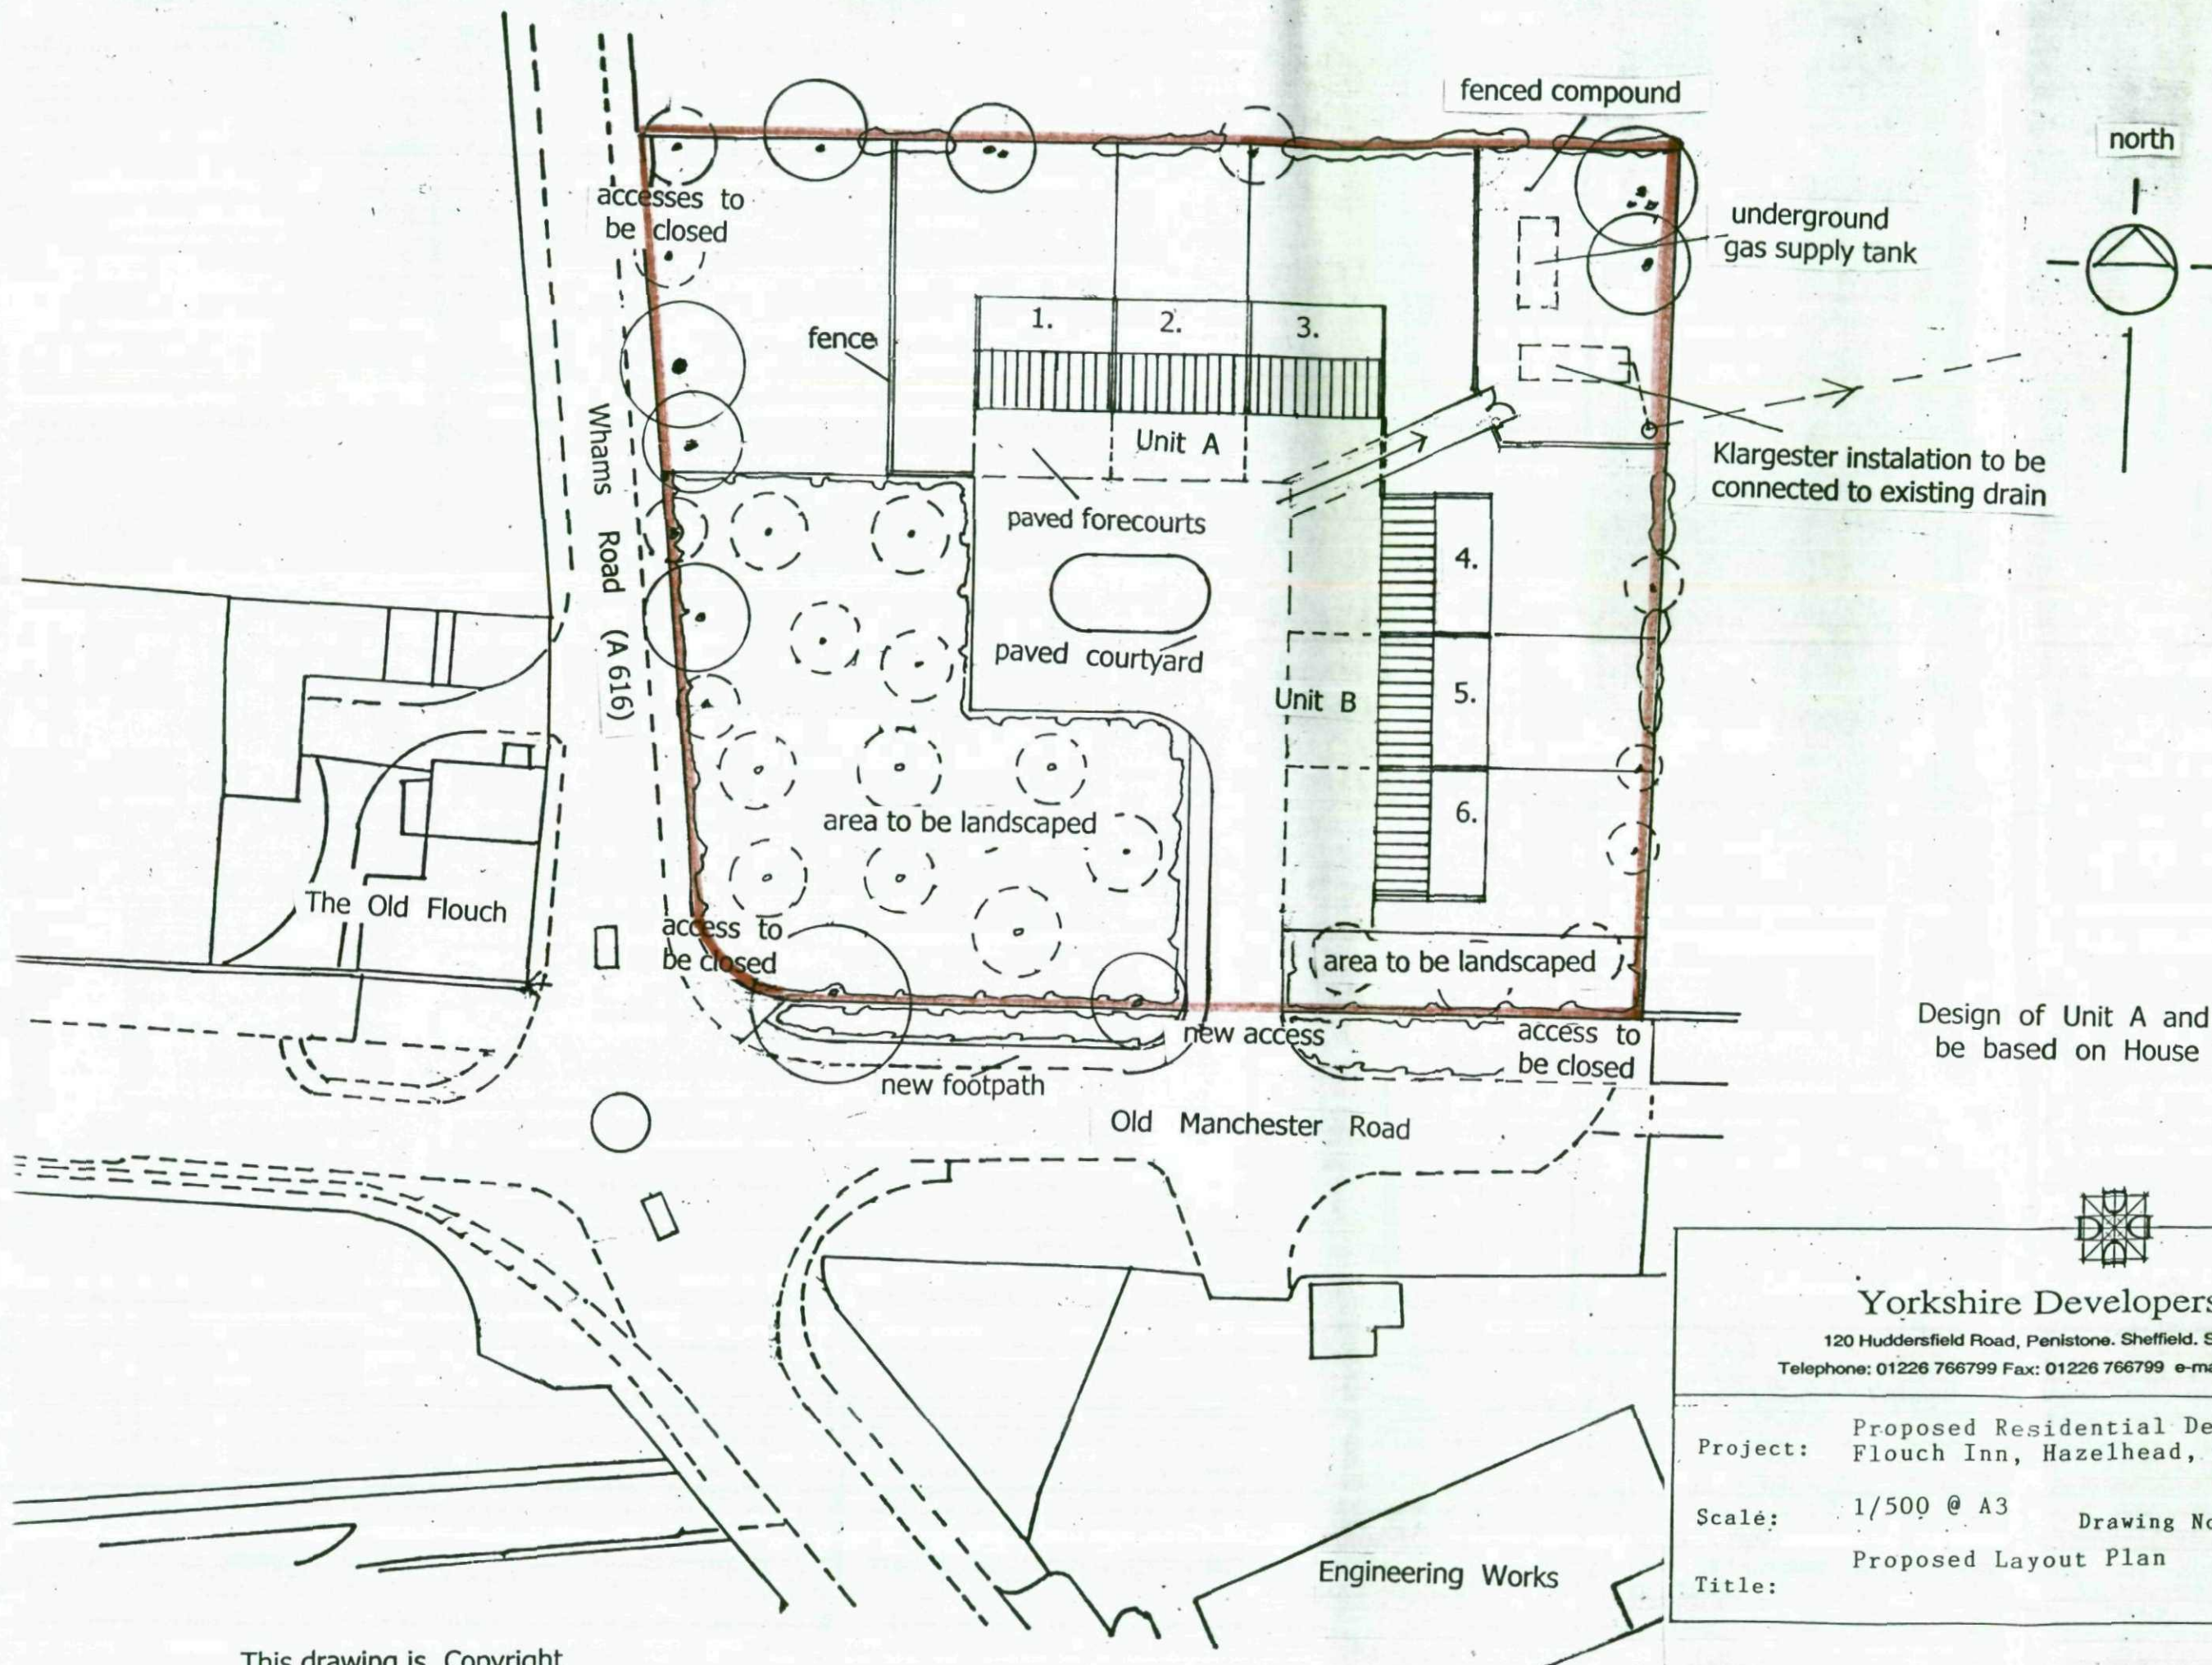

Yorkshire Developers Limited

120 Huddersfield Road, Penistone, Sheffield, South Yorks. S36 7BX.

Telephone: 01226 766799 Fax: 01226 766799 e-mail: dunnco@btconnect.com


Project: Proposed Residential Development,
Flouch Inn, Hazelhead, nr. Penistone.

Scale: 1/500 @ A3 Drawing No. FIH/YDL/02M


Title: Proposed Layout Plan Date: 13,12,10



Front Elevation of House Type H (3 no.)

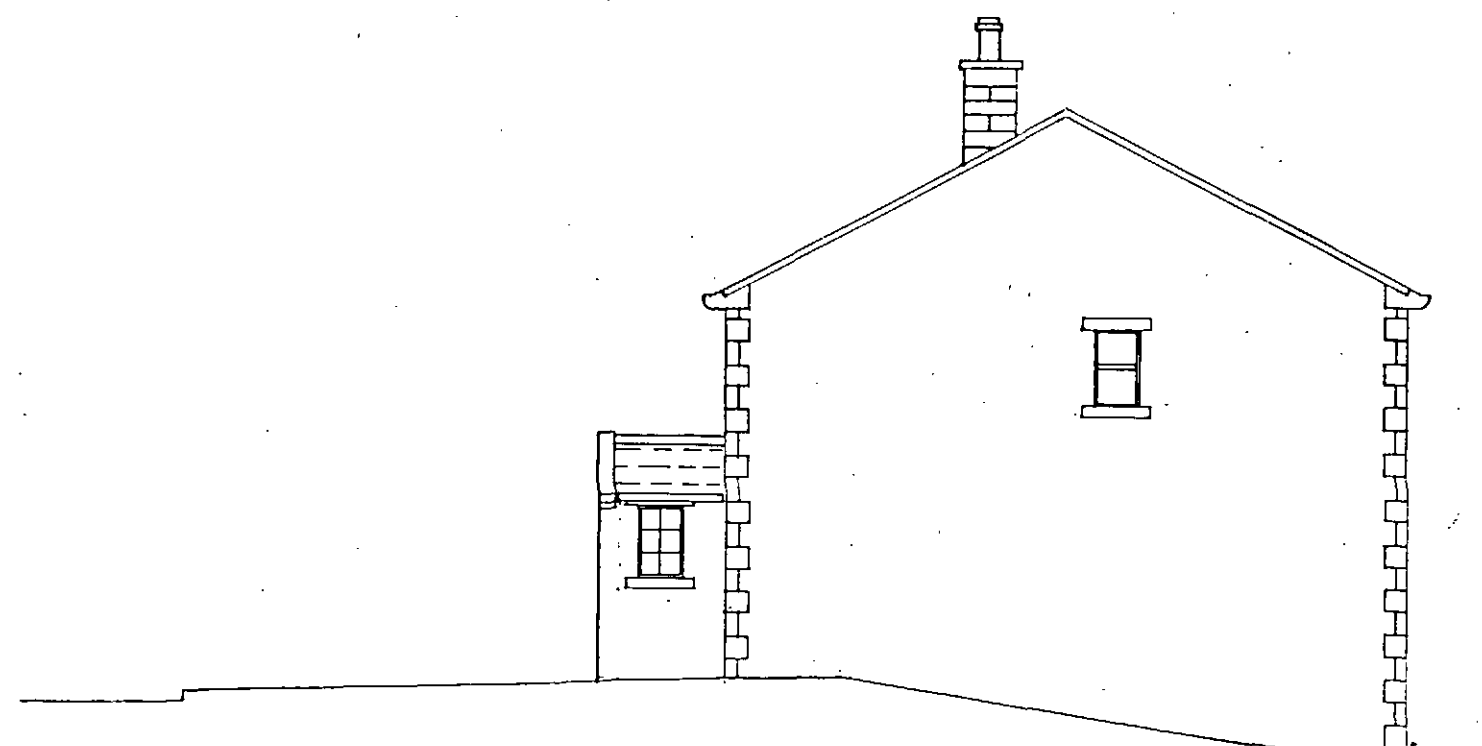


Side Elevation of House Type H

  Yorkshire Developers Limited 120 Huddersfield Road, Penistone Sheffield, South Yorks. S36 7BX Telephone: 01226 766799 Fax: 01226 766799 e-mail: dunnco@btconnect.com	
Project:	Proposed Residential Development, Flouch Inn, Hazelhead, nr. Penistone.
Scale:	1/100 A3 Drawing No. FIH/YDL/42
Title:	Front & Side Elevations Date: 13.12.10

This drawing is Copyright



Rear Elevation of House Type H (3 no.)

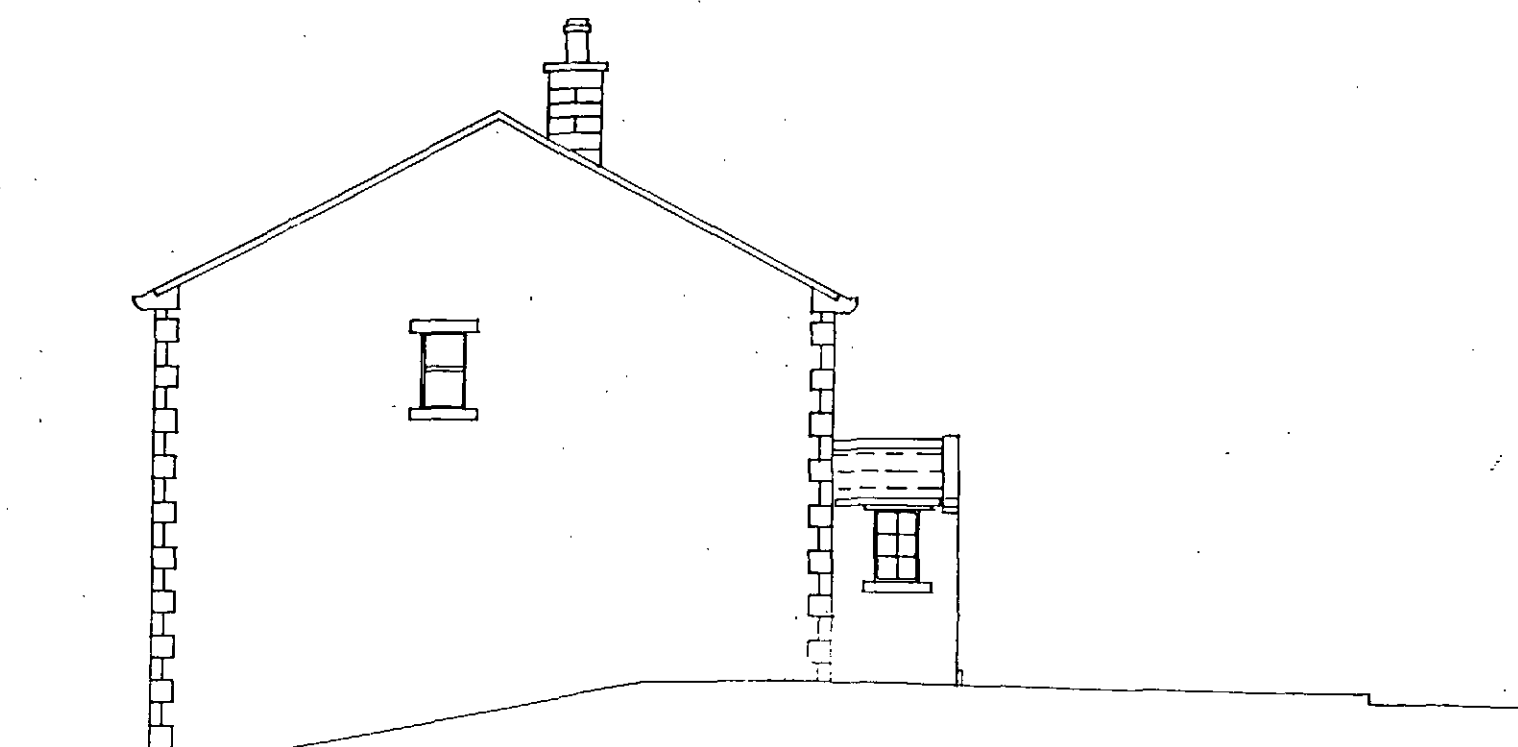

Side Elevation of House Type H



Yorkshire Developers Limited


120 Huddersfield Road, Penistone Sheffield, South Yorks. S36 7BX
Telephone: 01226 766799 Fax: 01226 766799 e-mail: dunnco@btconnect.com

Project: Proposed Residential Development,
Flouch Inn, Hazelhead, nr. Penistone.


Scale: 1/100 @ A3 Drawing No. FIH/YDL/43

Title: Rear and Side Elevations Date: 13.12.10

This drawing is Copyright

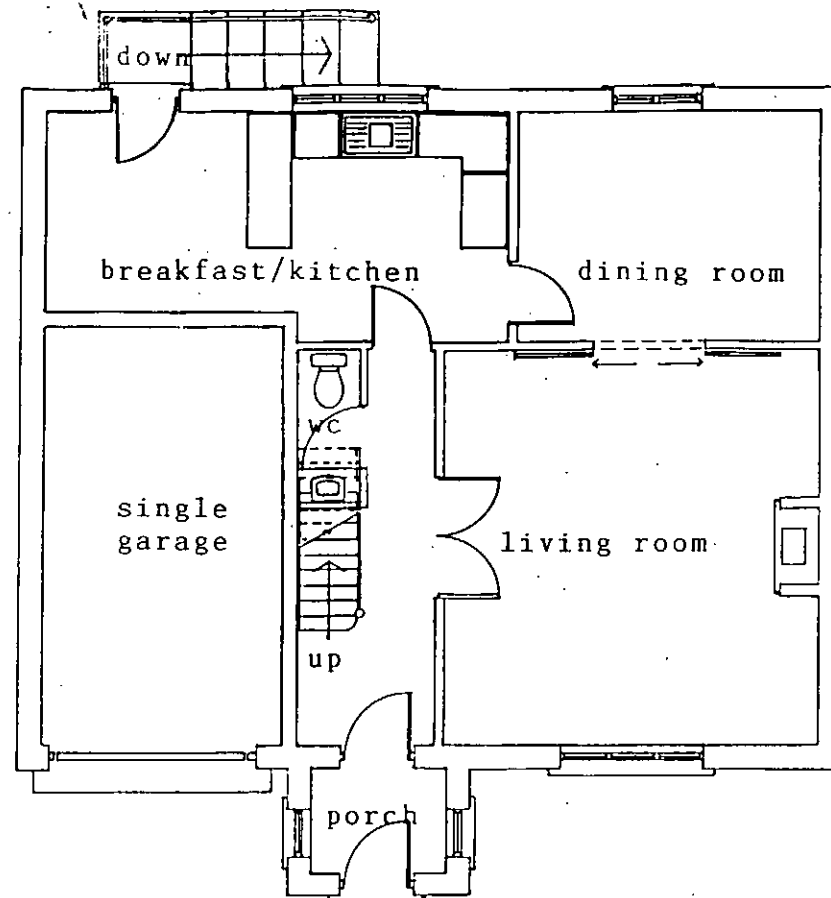



Ground Floor Plan of House Type H

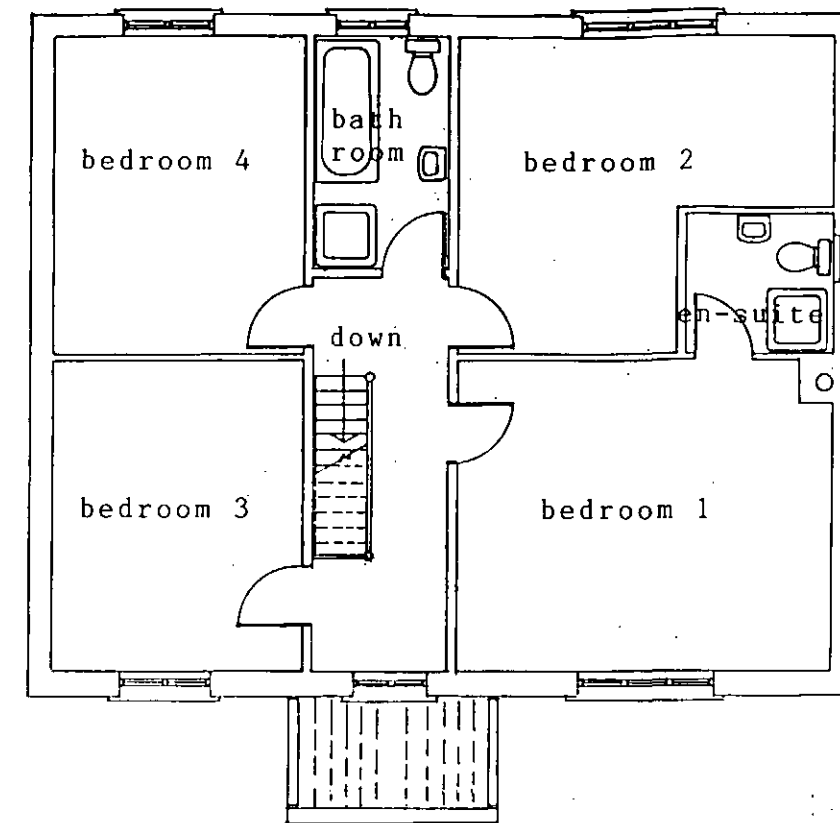


First Floor Plan of House Type H



This drawing is Copyright

 Yorkshire Developers Limited 120 Huddersfield Road, Penistone, Sheffield, South Yorks. S36 7BX. Telephone: 01226 766799 Fax: 01226 766799 e-mail: dunnco@btconnect.com	
Project:	Proposed Residential Development, Flouch Inn, Hazelhead, nr. Penistone.
Scale:	1/100 @ A3 Drawing No. FIH/YDL/44
Title:	Floor Plans Date: 13.12.10

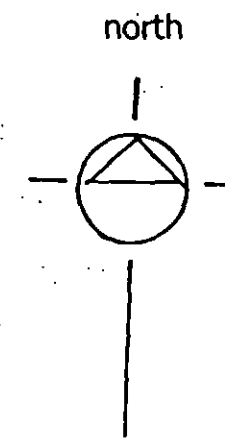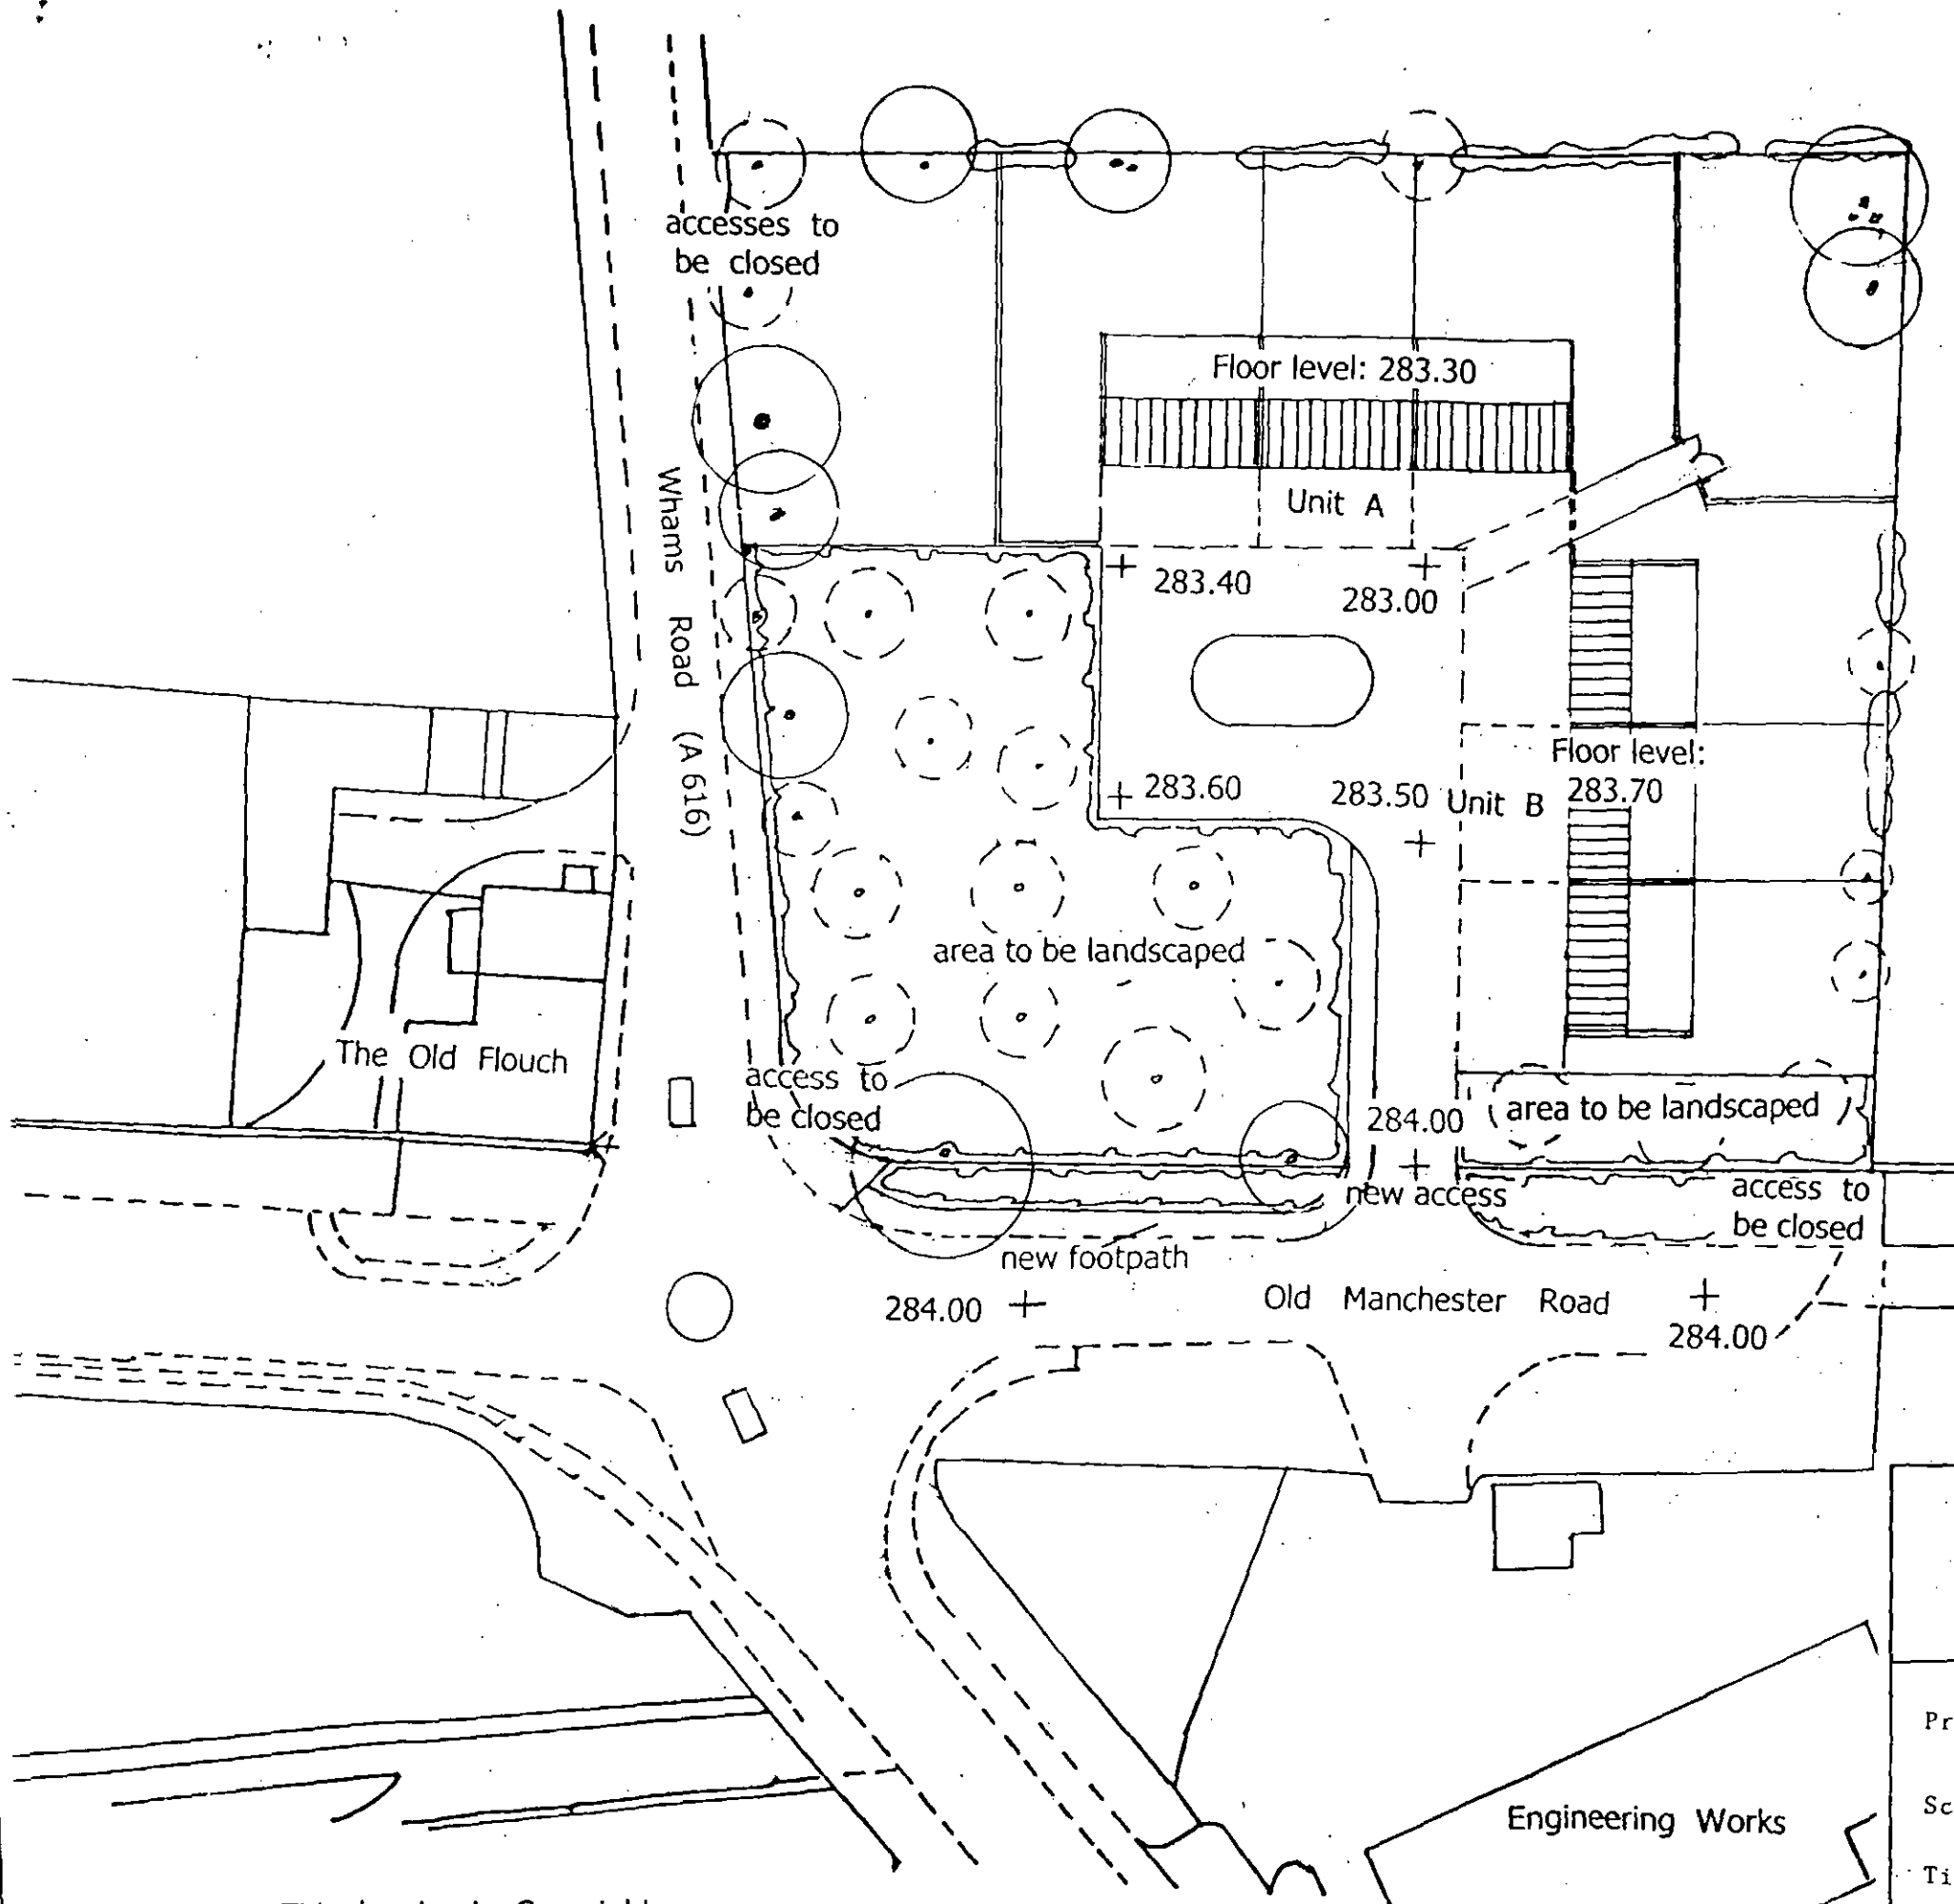

  Yorkshire Developers Limited 120 Huddersfield Road, Penistone Sheffield, South Yorks. S36 7BX Telephone: 01226 766799 Fax: 01226 766799 e-mail: dunnco@btconnect.com	
Project: Proposed Residential Development, Flouch Inn, Hazelhead, nr. Penistone.	
Scale: 1/500 @ A3	Drawing No. FIH/YDL/20A
Title: Road & Floor Levels	Date: 13.12.10

This drawing is Copyright

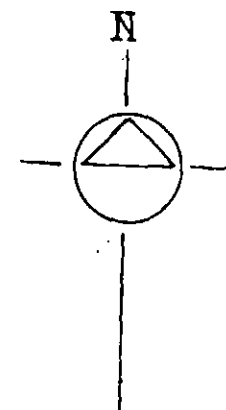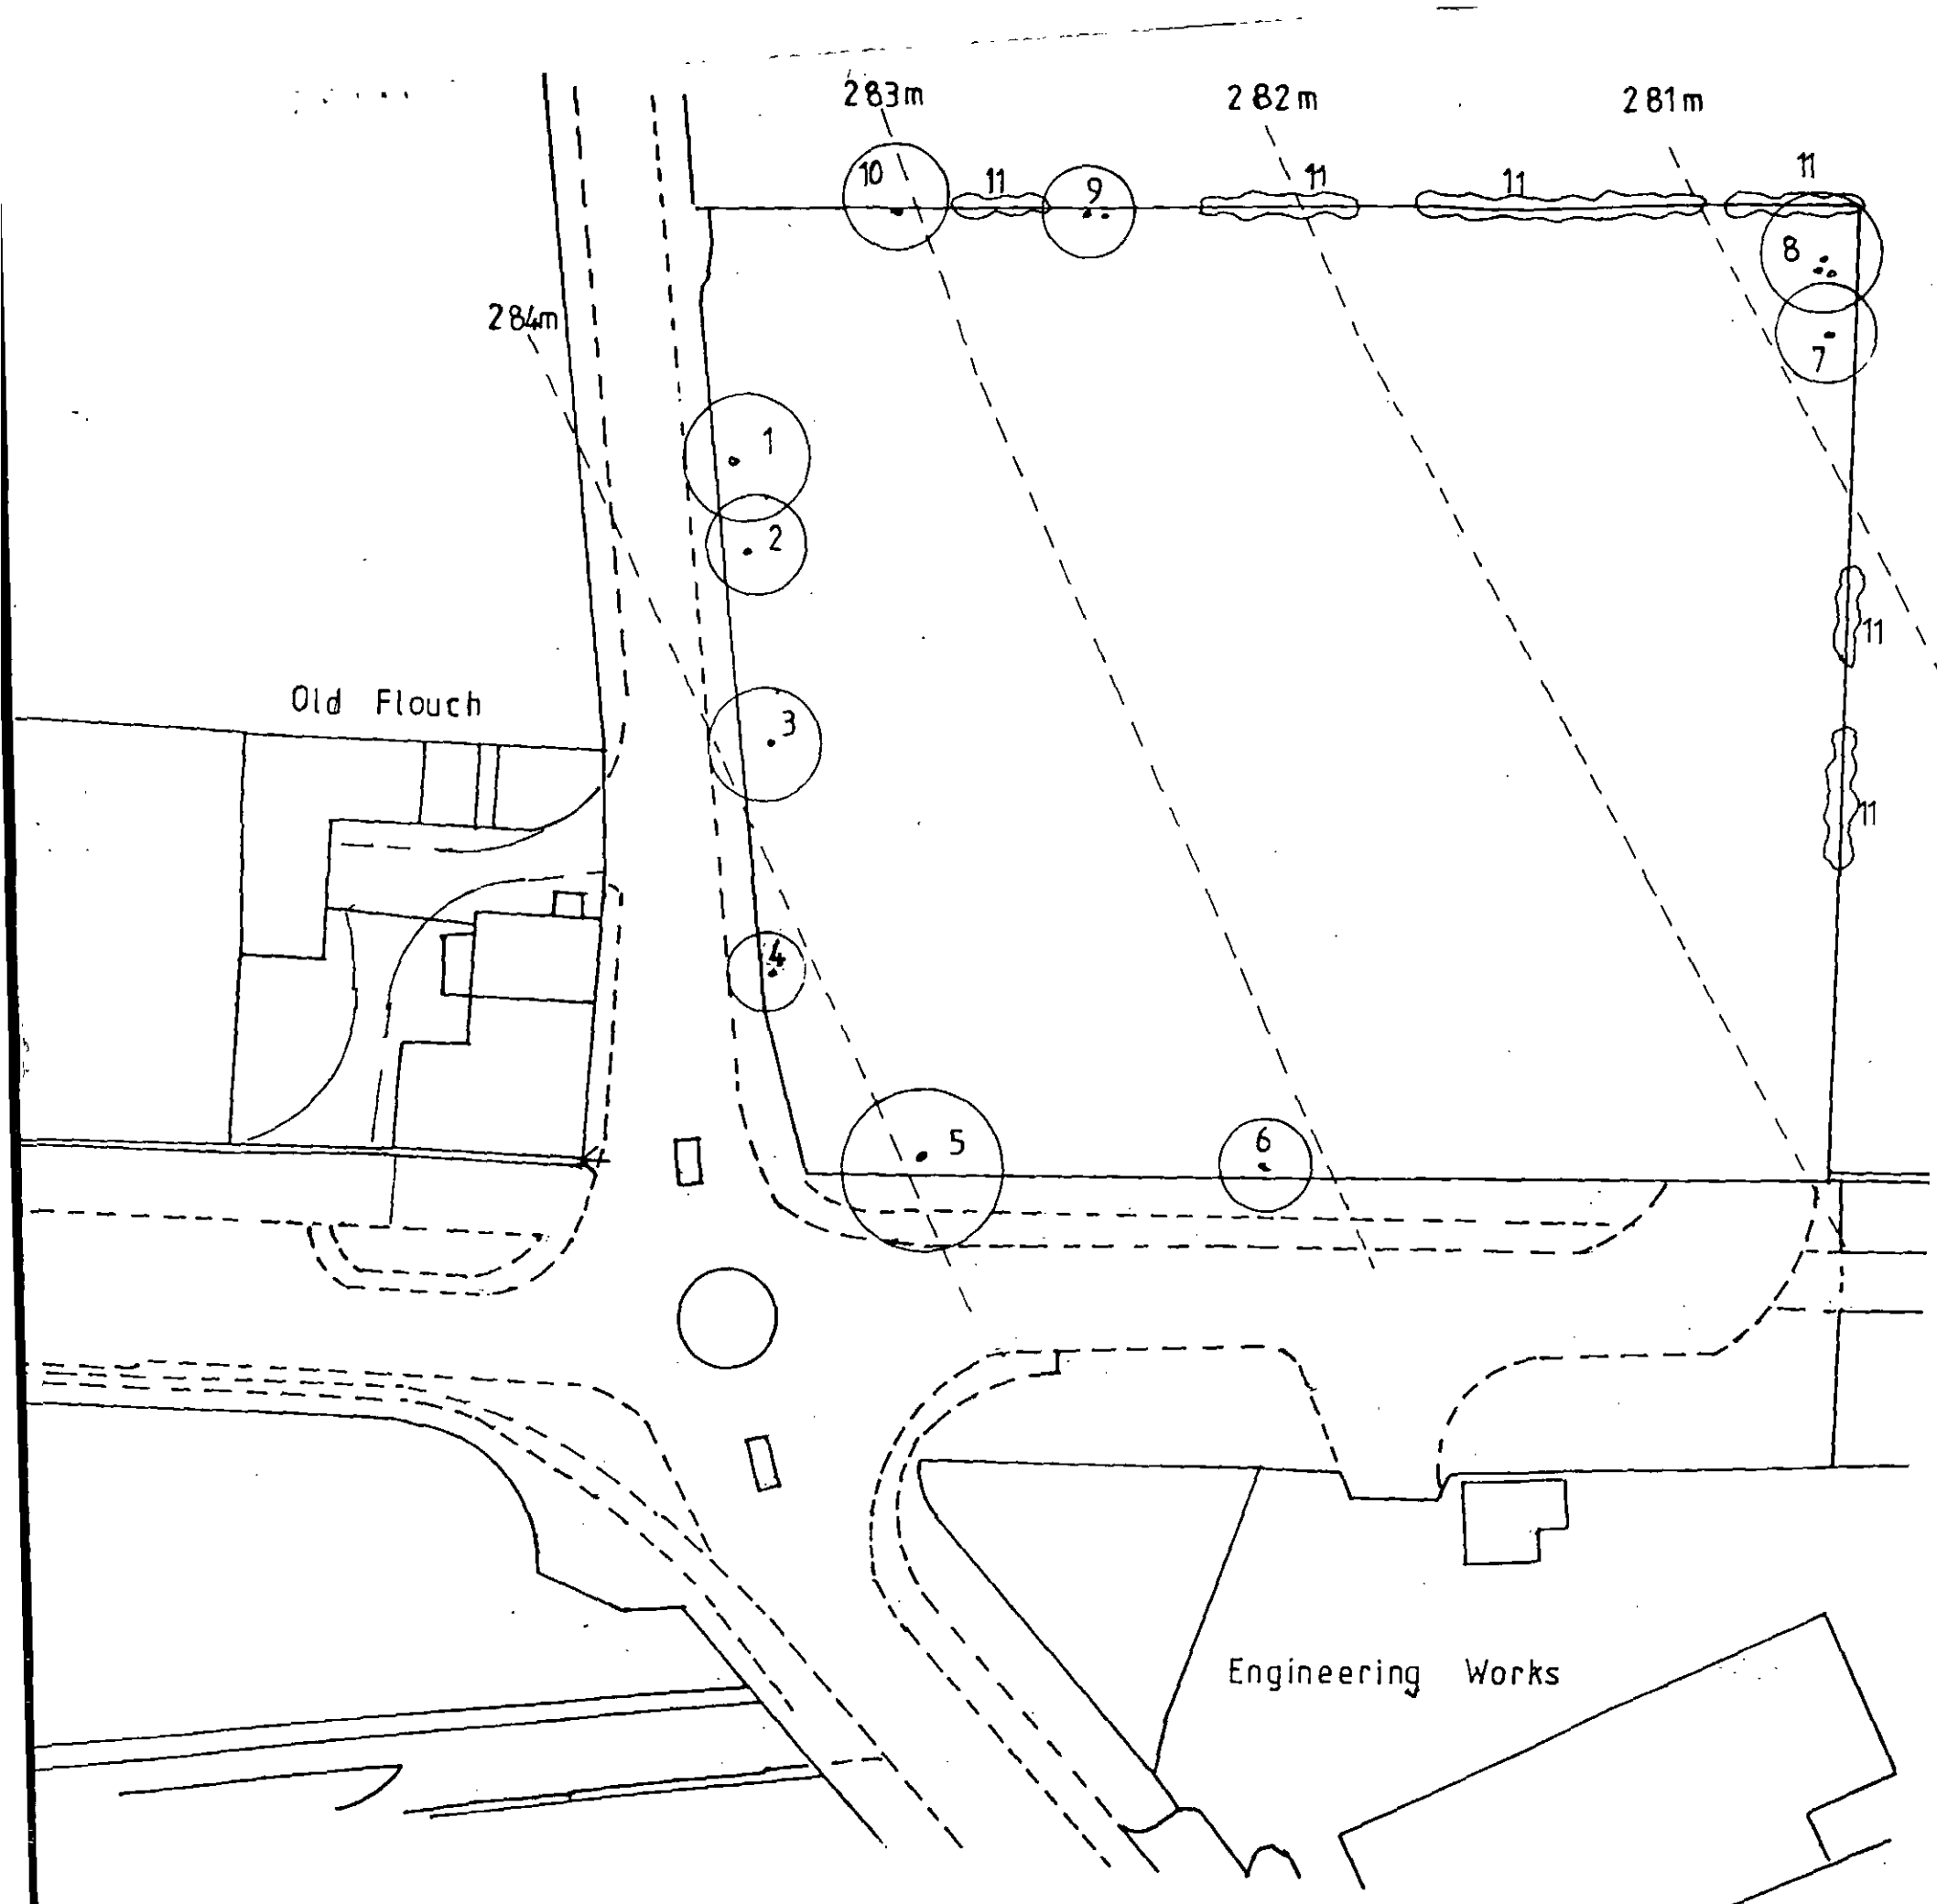



Tree No.	Species	Trunk Diameter	Crown Diameter
1	Beech	0.8m	10.0m
2	Beech	0.5m	7.0m
3	Beech	0.7m	9.0m
4	Sycamore	0.25m	5.0m
5	Sycamore	0.7m	12.0m
6	Sycamore	0.35m	4.0m
7	Blackthorne	0.35m	5.0m
8	Blackthorne	0.35m x3	9.0m
9	Rowan	0.20m x2	4.0m
10	Sycamore	0.5m	6.0m
11	Hawthorne Hedgerows		




Yorkshire Developers Limited

120 Huddersfield Road, Penistone, Sheffield, South Yorks. S36 7BX.
Telephone: 01226 766799 Fax: 01226 766799 e-mail: dunnco@btconnect.com


Project: Proposed Residential Development,
Flouch Inn, Hazelhead, Nr. Penistone.
Scale: 1/500 @ A3 Drawing No: FIH/YDL/21
Title: Tree Survey and Natural Contour Levels. Date: 18.10.10

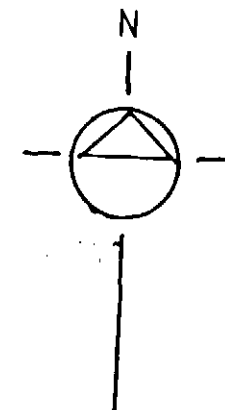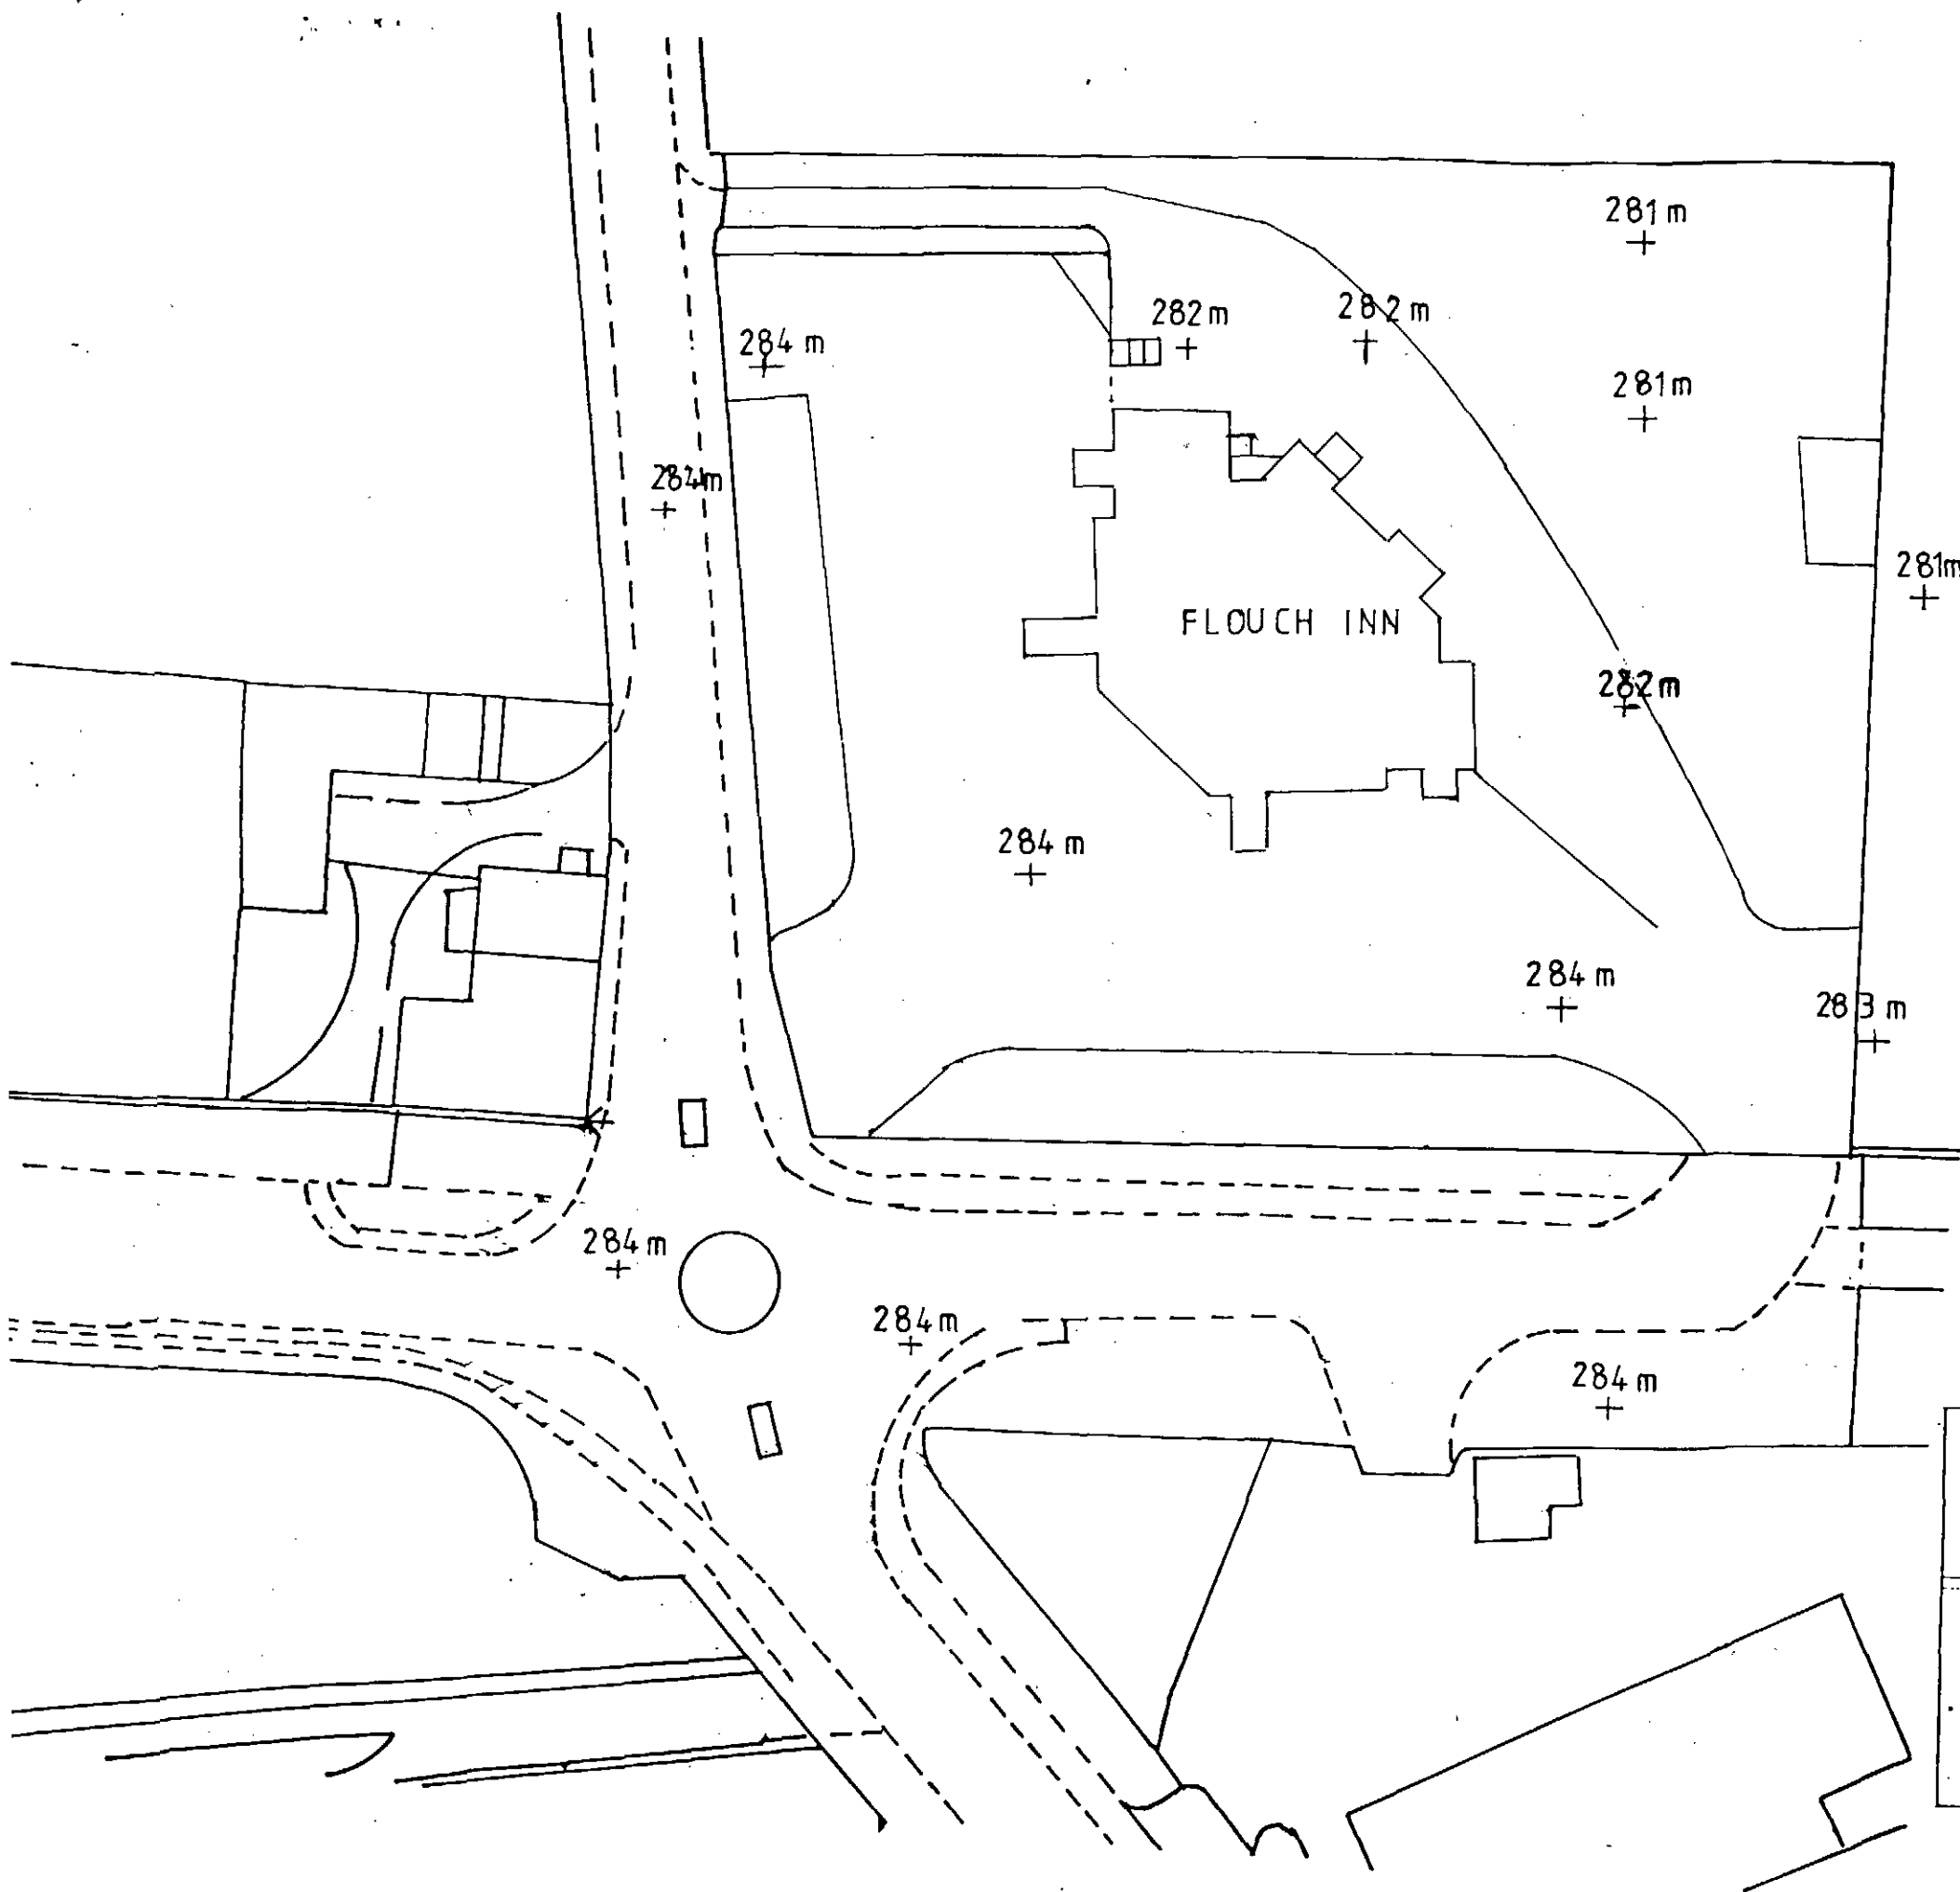

Yorkshire Developers Limited 120 Huddersfield Road, Penistone, Sheffield, South Yorks. S36 7BX. Telephone: 01226 766799 Fax: 01226 766799 e-mail: dunnco@btconnect.com	
Project:	Proposed Residential Development, Flouch Inn, Hazelhead, Nr. Penistone.
Scale:	1/555 @ A3 Drawing No. FIH/YDL/22
Title:	Existing Premises - Spot Levels. Date: 18.10.10

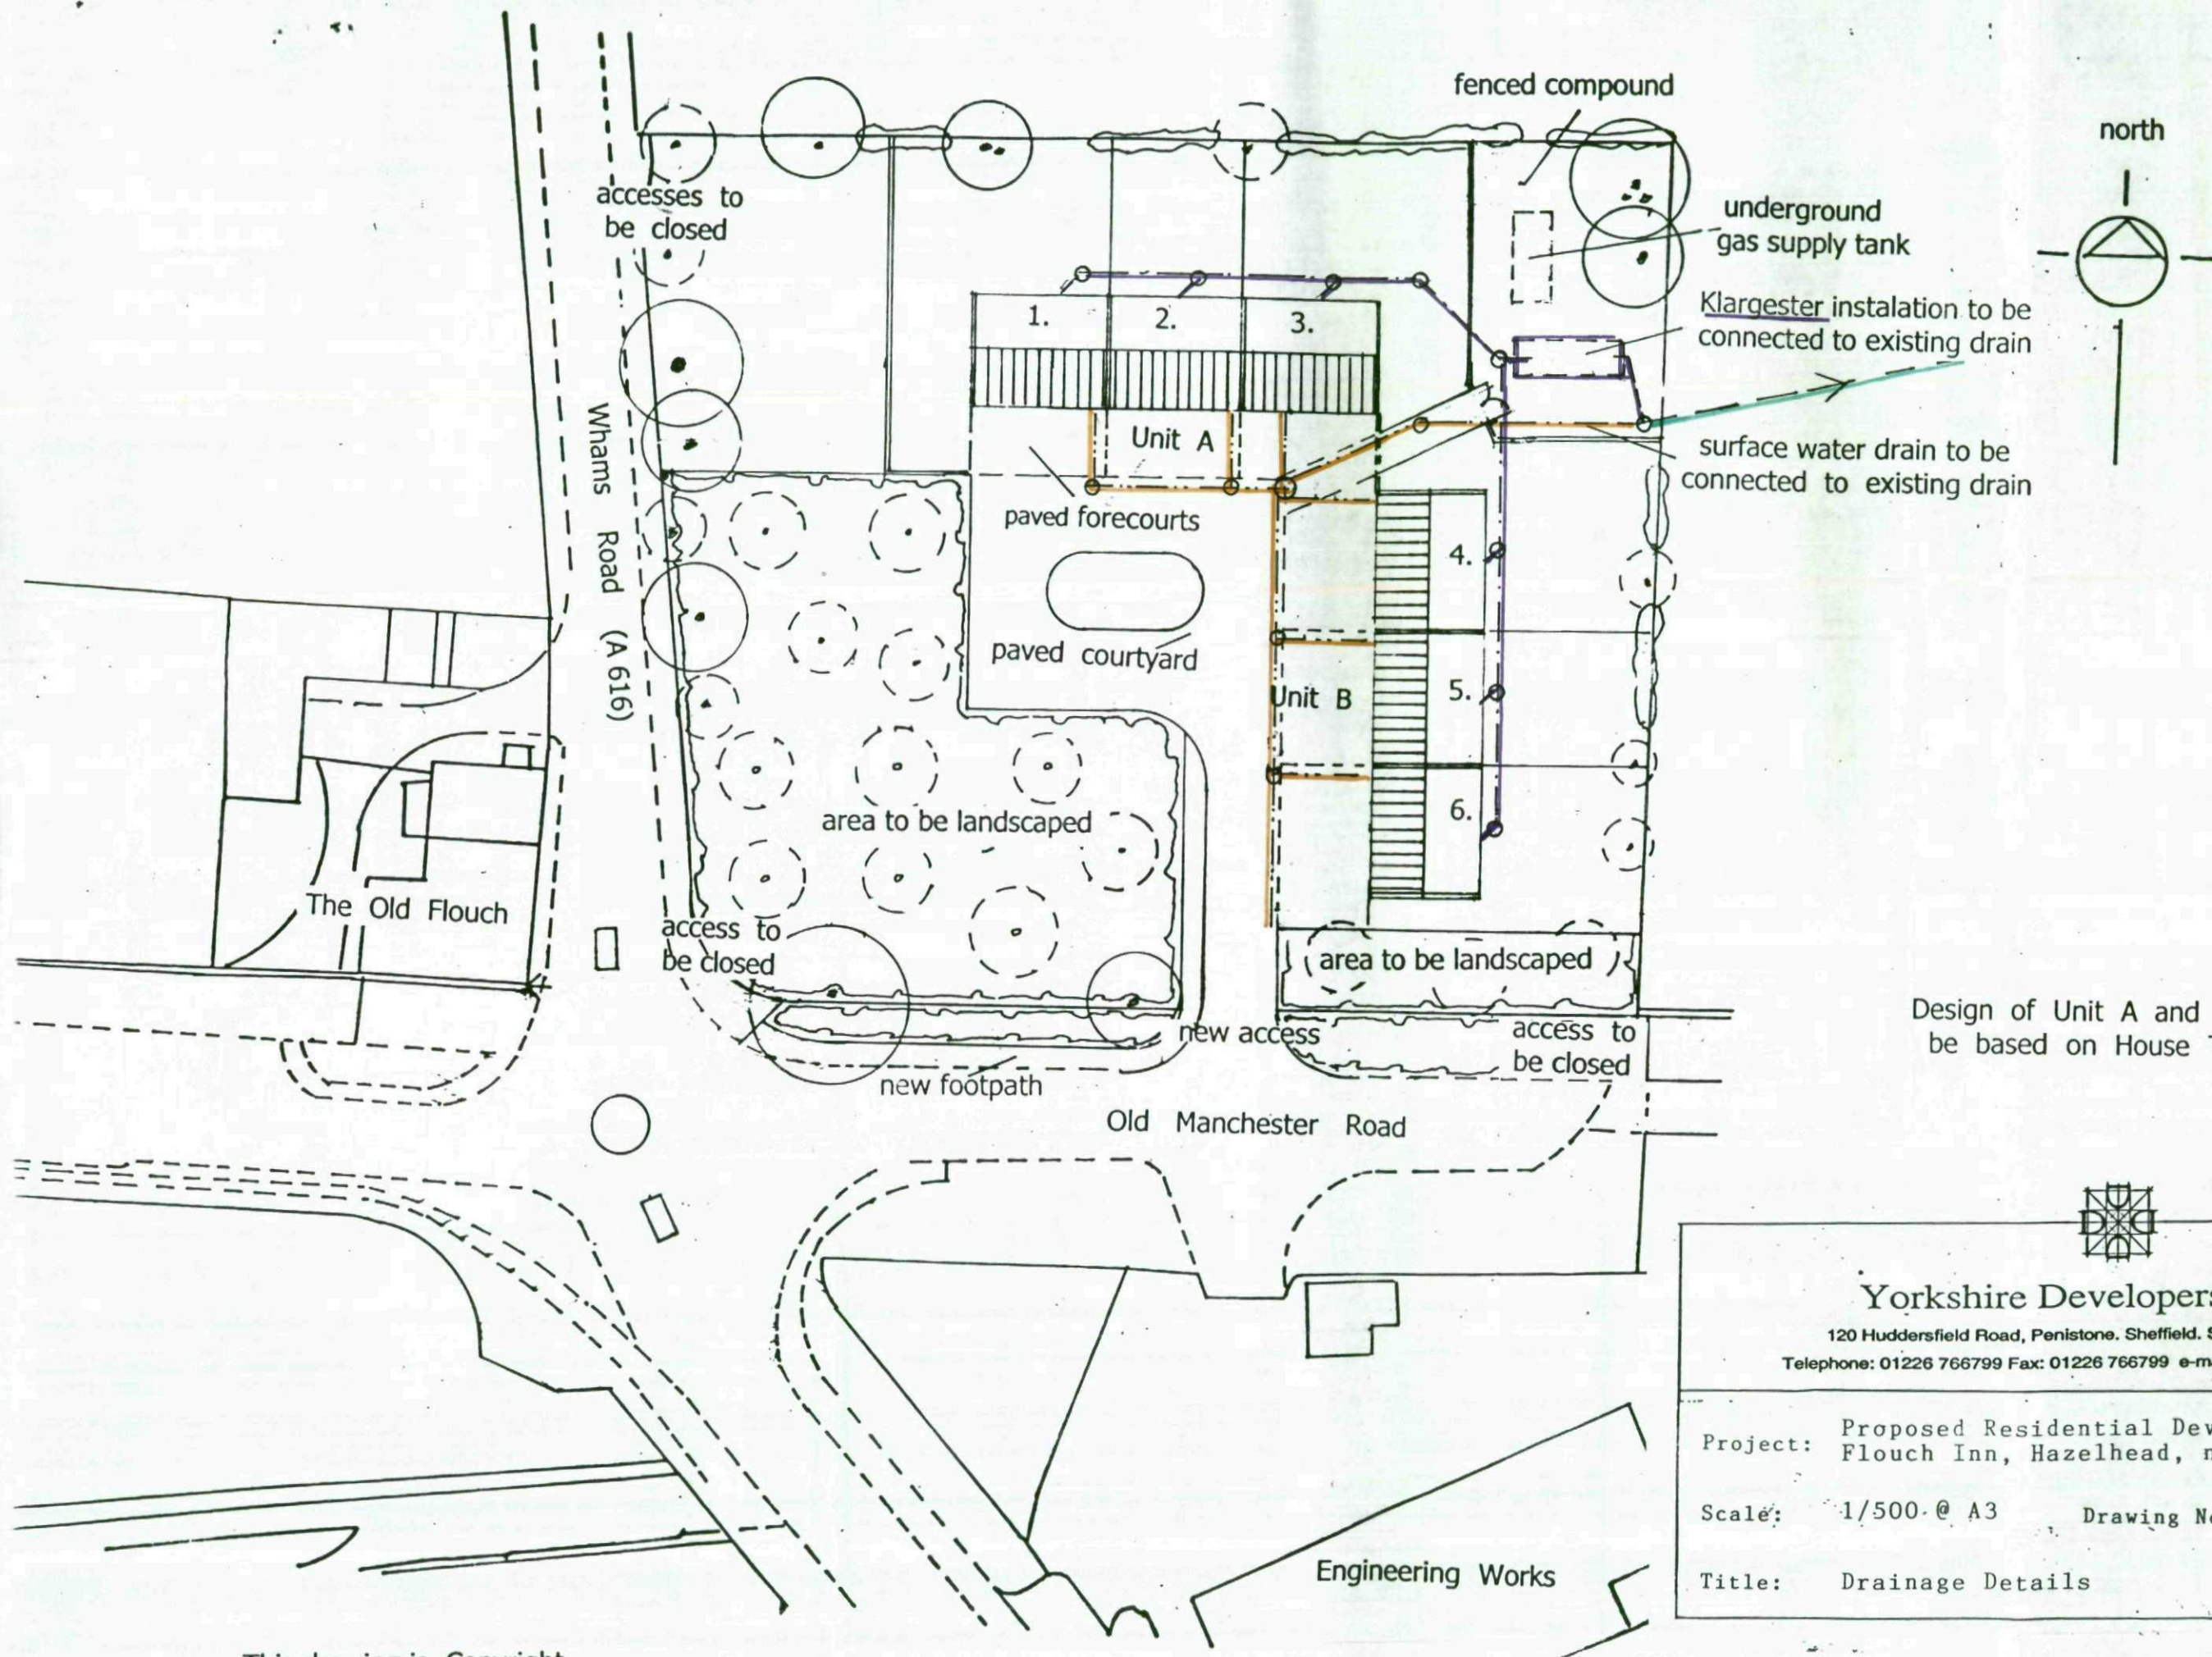

Design of Unit A and Unit B to be based on House Type H

 

Yorkshire Developers Limited

120 Huddersfield Road, Penistone, Sheffield, South Yorks. S36 7BX.

Telephone: 01226 766799 Fax: 01226 766799 e-mail: dunnco@btconnect.com

Project: Proposed Residential Development, Flouch Inn, Hazelhead, nr. Penistone.

Scale: 1/500 @ A3 Drawing No. FIH/YDL/45

Title: Drainage Details

Date: 13.12.10

This drawing is Copyright