






FRONT ELEVATION
AS PROPOSED

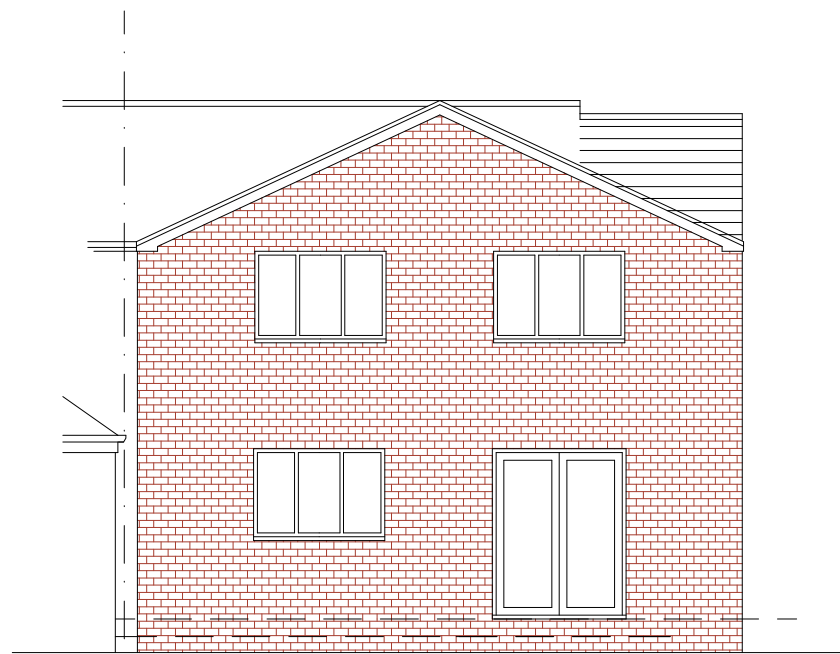


REAR ELEVATION
AS PROPOSED

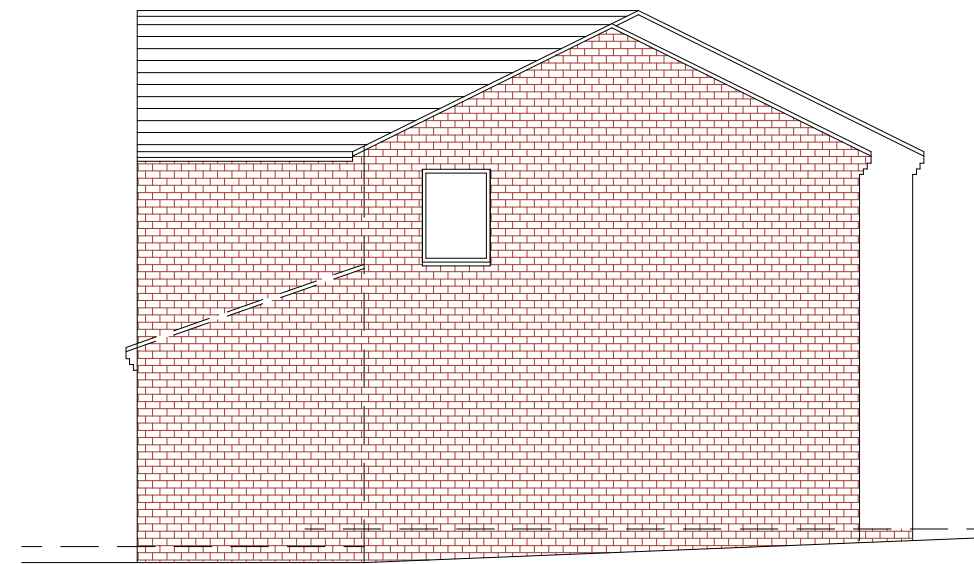

SIDE ELEVATION
AS PROPOSED

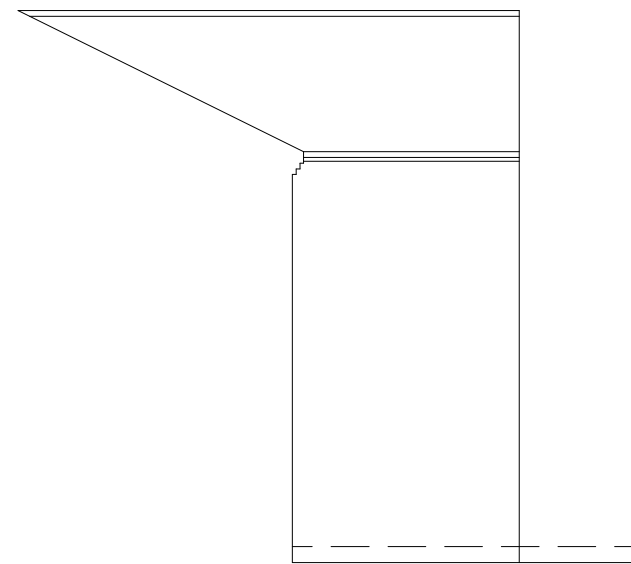


SIDE ELEVATION
AS PROPOSED

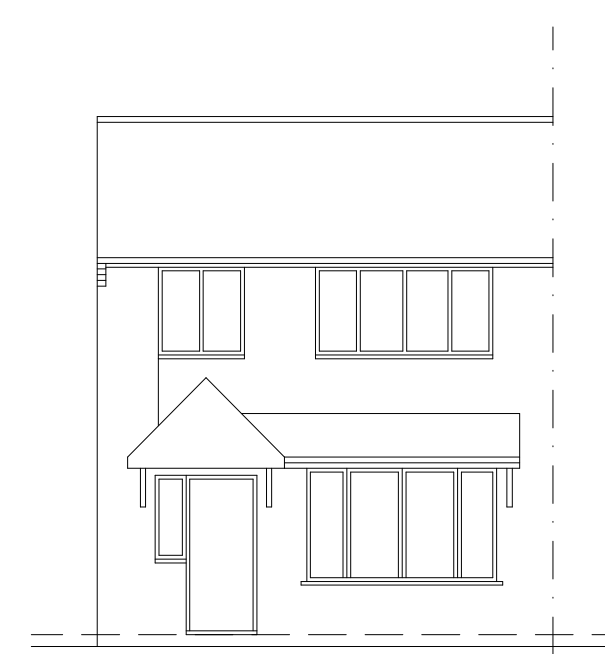


FRONT ELEVATION
AS EXISTING




REAR ELEVATION
AS EXISTING

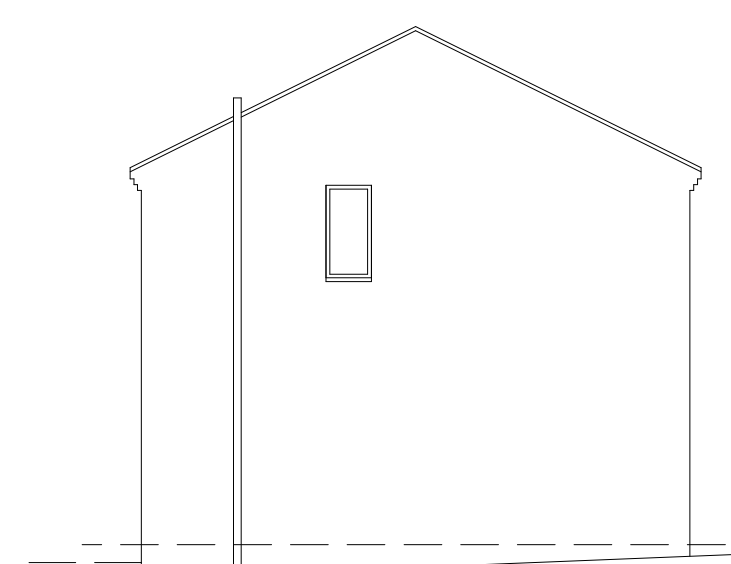


SIDE ELEVATION
AS EXISTING

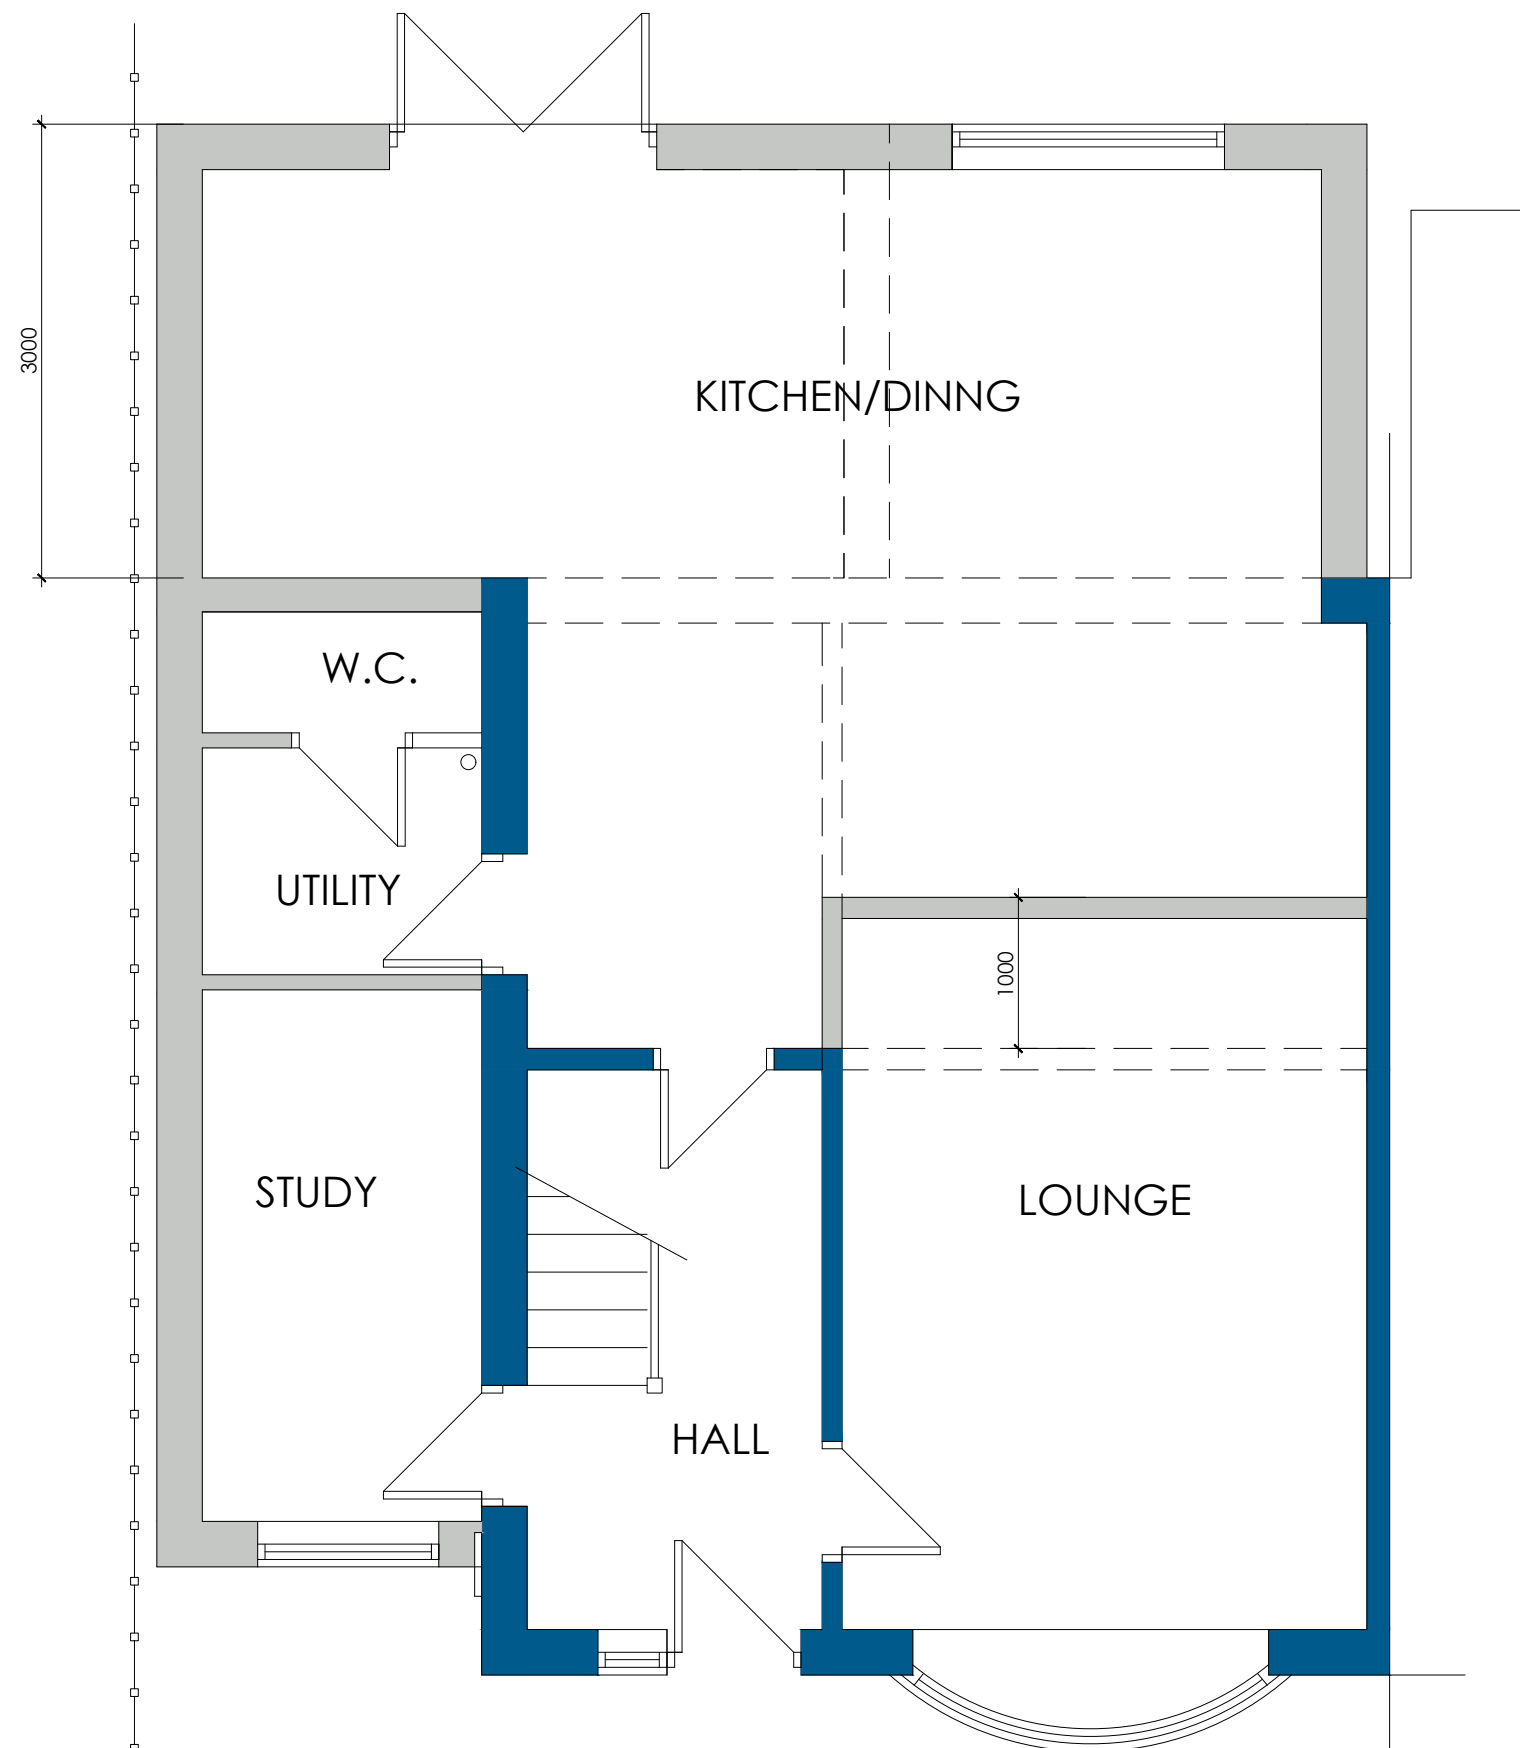


GROUND FLOOR PLAN
AS PROPOSED

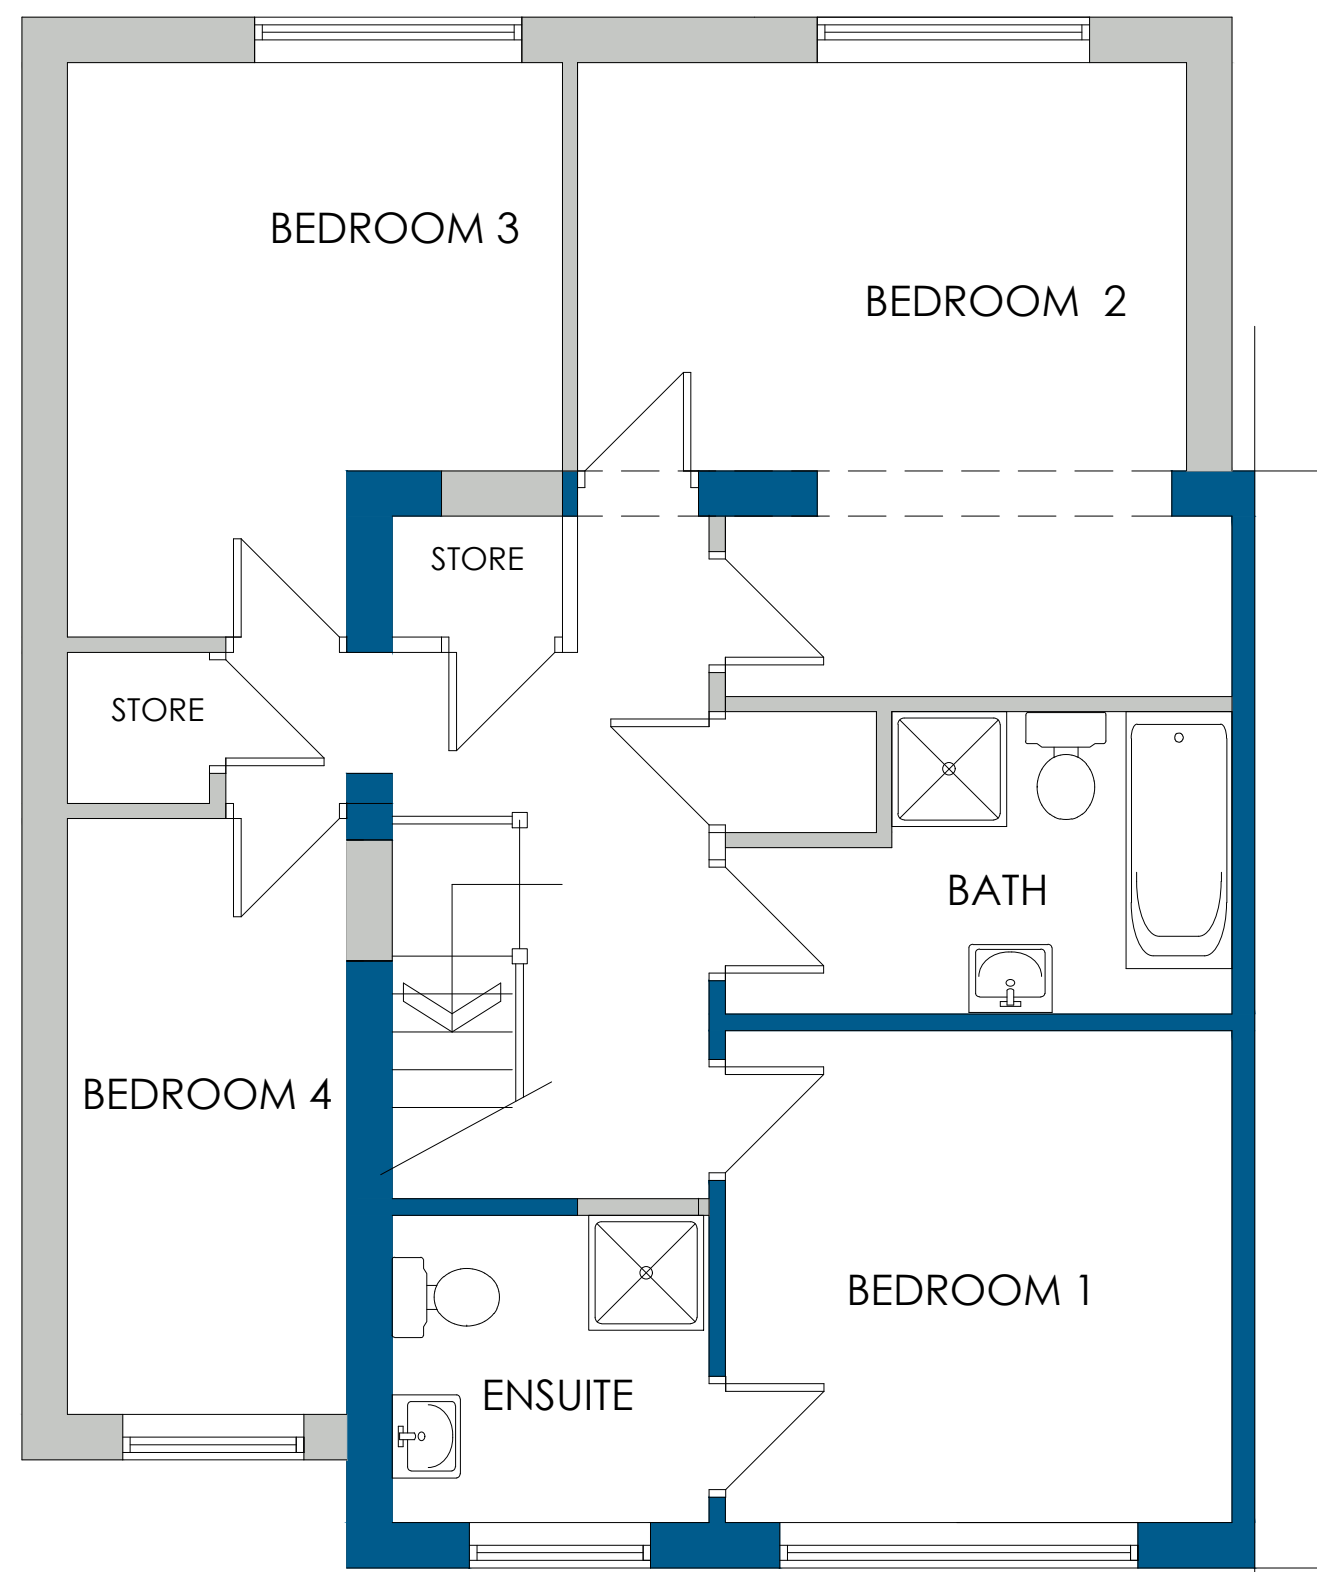

FIRST FLOOR PLAN
AS PROPOSED

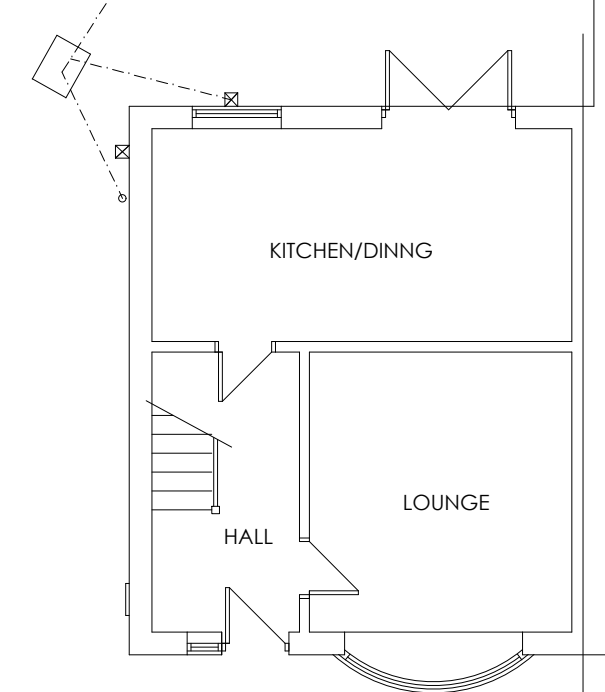


GROUND FLOOR PLAN
AS EXISTING

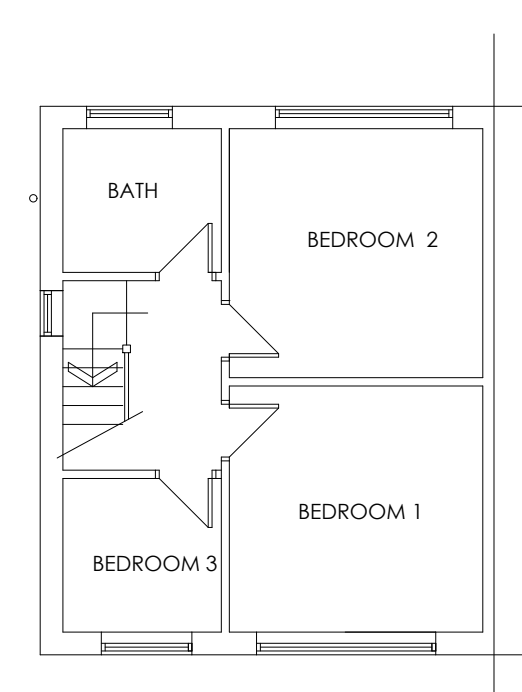

FIRST FLOOR PLAN
AS EXISTING



LOCATION PLAN
scale 1:500

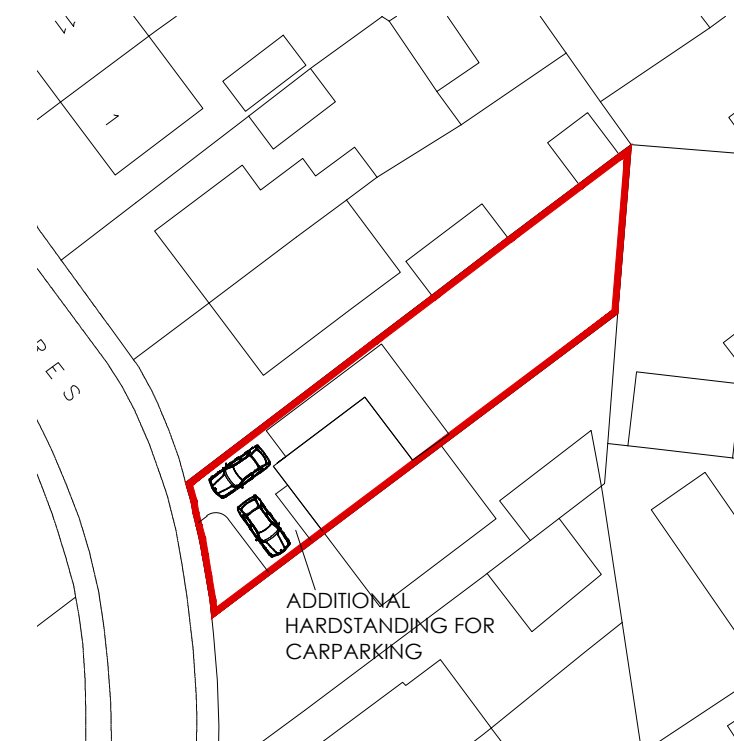

SITE PLAN
scale 1:500

		OFFICE ONE, 34 VICTORIA ROAD, BARNSELEY, S70 2BU		Phone: 01226 208482	
ARCHITECTURAL SERVICES				Email: info@whiteaguspартnership.co.uk Web: www.whiteaguspартnership.co.uk	
Project. PROPOSED EXTENSION AT 7 BRAMPTON CRESCENT, WOMBWELL, BARNSELEY, S73 0SZ			Client. MR FINLAY MACLOUD		
Drawing Title. PROPOSED PLANS & ELEVATIONS			Date. MAY 2020		Scale. 1:50 @ A1
			Ref. 20-025	Dwg. No. 01	Rev. C
Date	Suffix	Description	Date	Suffix	Description
01-06-20	A	REVISED TO CLIENTS REQUIREMENTS			
02-06-20	B	REVISED TO CLIENTS REQUIREMENTS			
13-07-20	C	PARKING REVISED			