



Proposed Change of Use Drawing
Drawing No.: SC-01-2026




June 2026

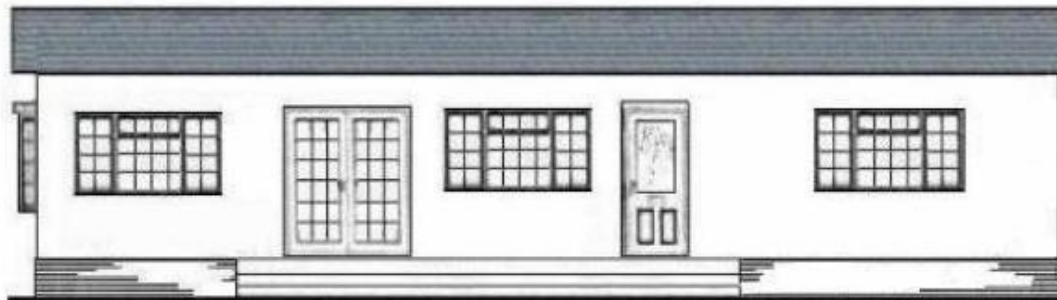


Front Elevation

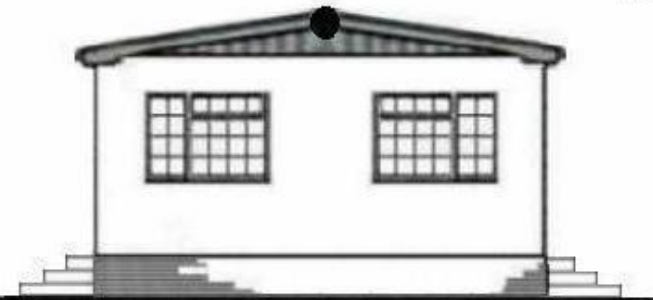

Side Elevation

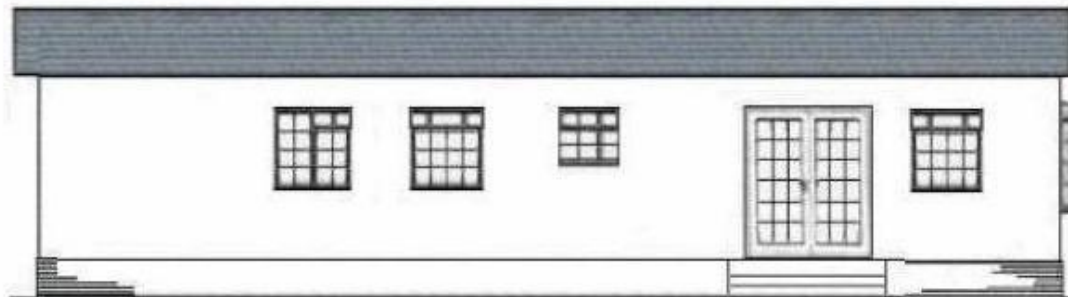

Rear Elevation

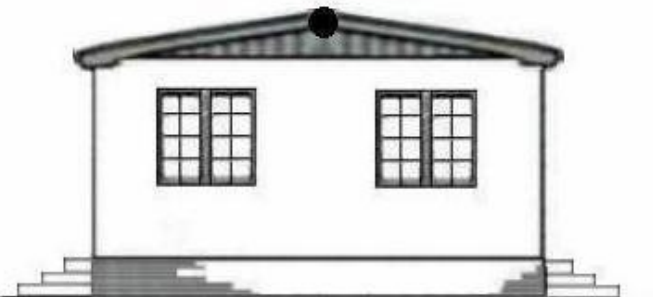

Side Elevation



Scale 1:100 @ A4

All building works to comply with relevant British Standards and codes of practice.
 This drawing & Design Copyright BFSGC.



Project Title: **Static Caravan**

Client:

Drawing Title: **Application**
 Client: **2026/0438/**

Drawing Elevation Drawings
BFSGC

Joseph G Jones
 Principle Consultant
 info@bfsgc.info

Contact Tel:
07756 917937

Architecture
BFSGC

www.bfsgc.com

