

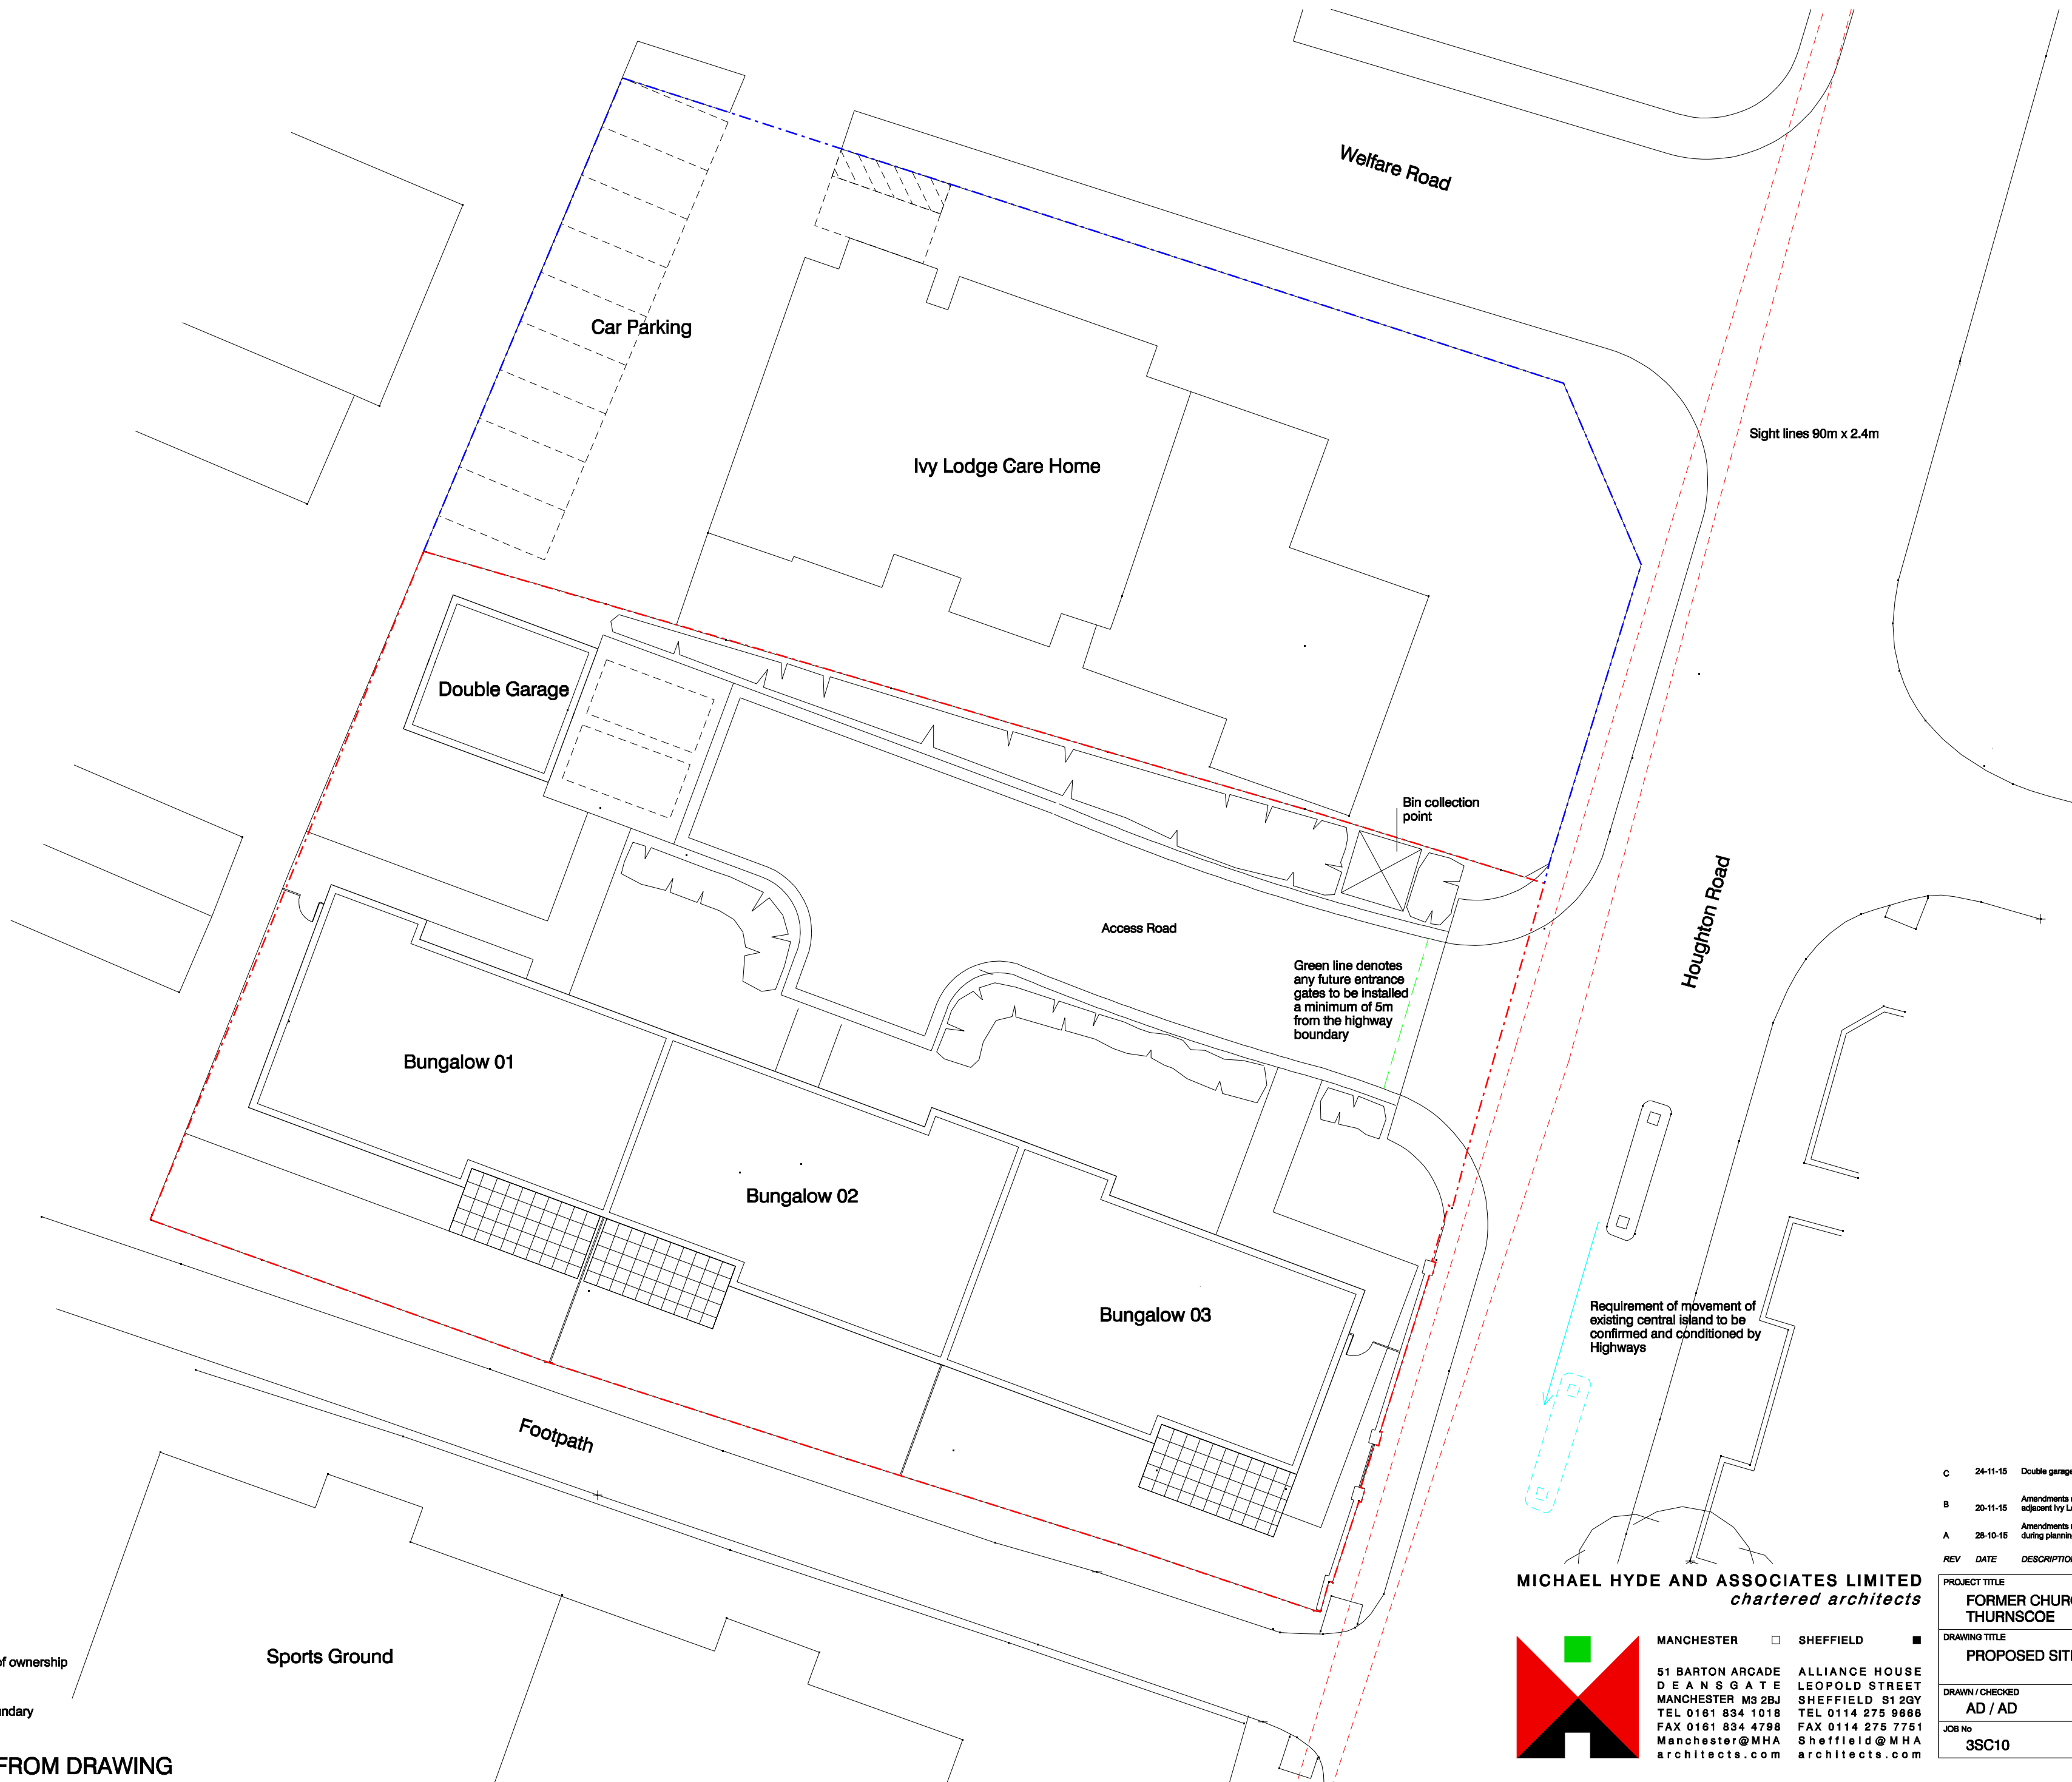


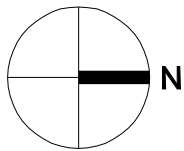

--- Denotes extent of ownership
--- Denotes site boundary

DO NOT SCALE FROM DRAWING

MICHAEL HYDE AND ASSOCIATES LIMITED
chartered architects

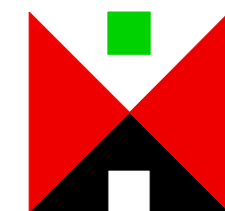

MANCHESTER ☐ SHEFFIELD ☒
51 BARTON ARCADE
DEANSGATE
MANCHESTER M3 2BJ
TEL 0161 834 1018
FAX 0161 834 4798
Manchester@MHA
architects.com
ALLIANCE HOUSE
LEOPOLD STREET
SHEFFIELD S1 2GY
TEL 0114 275 9888
FAX 0114 275 7761
Sheffield@MHA
architects.com

C	24-11-15	Double garage facility confirmed to be solely used as a garage	AD	AD
B	20-11-15	Amendments made to show full extent of ownership to include the adjacent Ivy Lodge Care Home	AD	AD
A	28-10-15	Amendments made in accordance with comments from Highways during planning decision period	AD	AD
REV	DATE	DESCRIPTION	DRN	CHKD

PROJECT TITLE FORMER CHURCH SITE, HOUGHTON ROAD THURNSCOE		
DRAWING TITLE PROPOSED SITE PLAN		
DRAWN / CHECKED AD / AD	DATE AUG 2015	SCALE 1:200 @ A2
JOB No 3SC10	DRAWING P101	REVISIONS C