




This drawing and information contained within is protected by copyright law and must not be reproduced without the prior permission of LB Architectural Services.

Do not scale from this drawing. Work from figured dimensions only. All dimensions to be checked on site. All figured dimension in millimetres unless stated otherwise.

Mr G Black	
Lewis	
and Adjacent No.1 Spring Row Cote Lane Hurgold SE7AE	
Date	Title
August 2013	1:50 @A1
Printer	Publisher
157/100	-
Planning Application and Existing Site Plan	

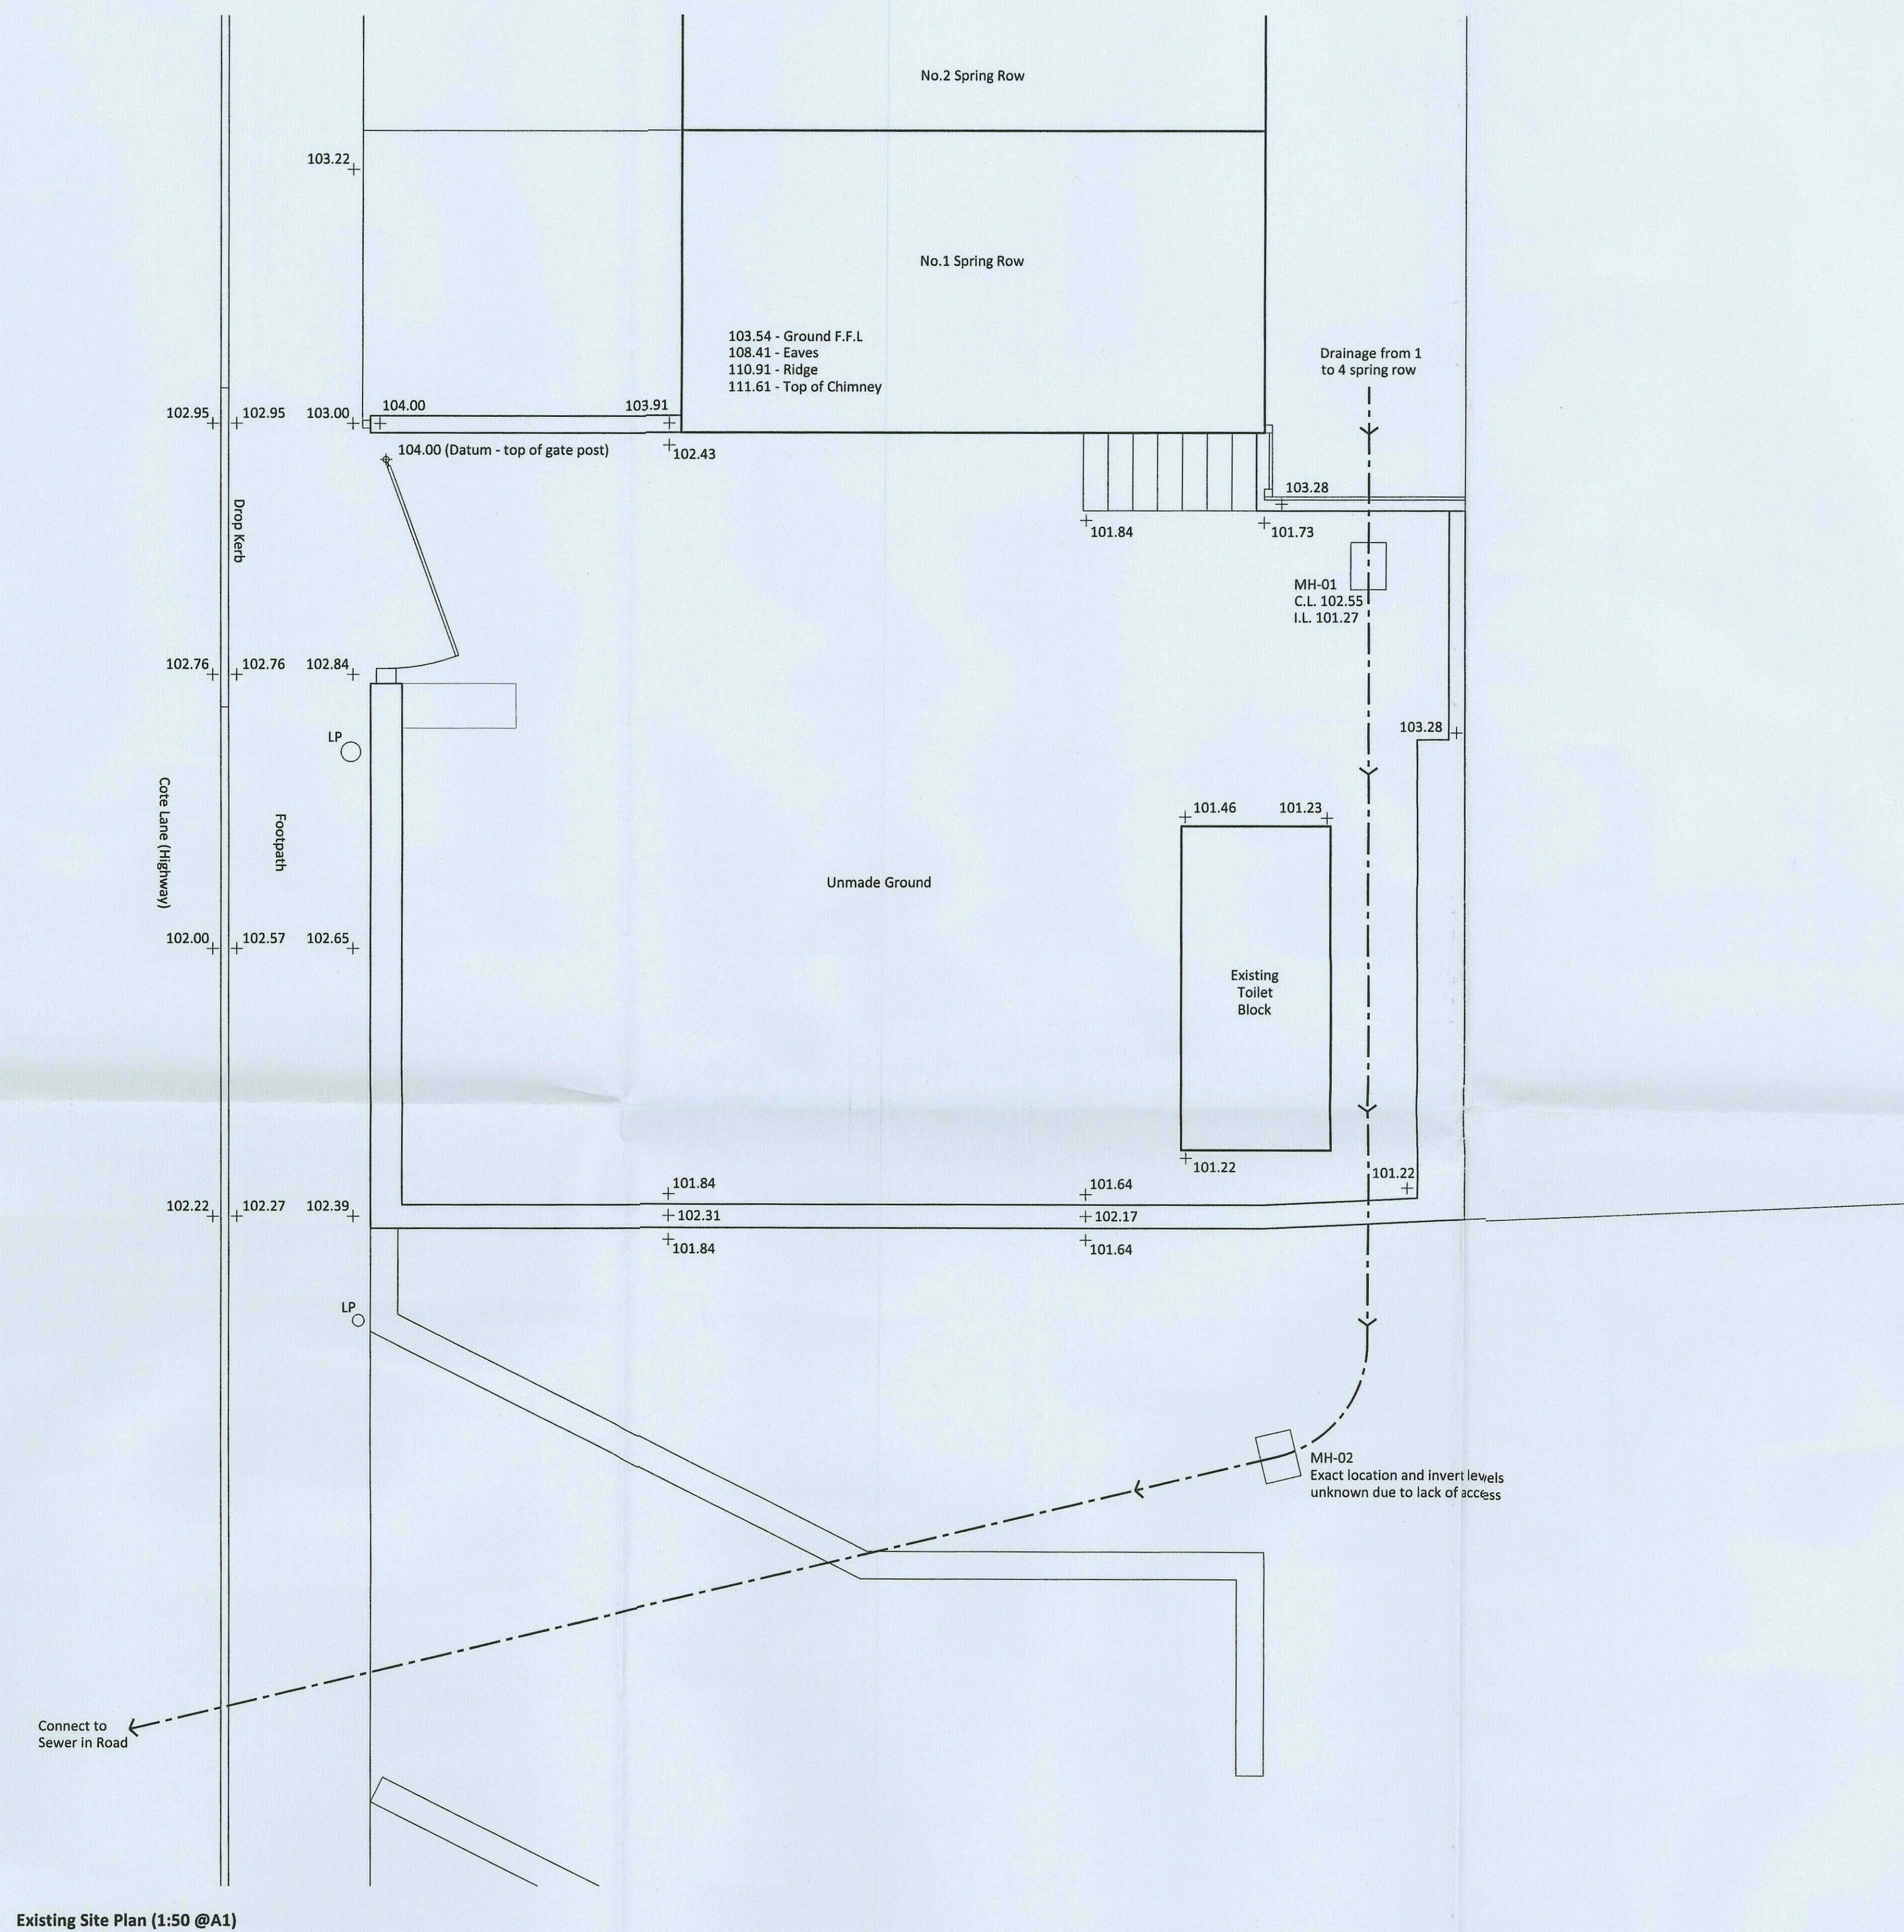

LEWIS BLACK - BSc(Hons) MCIAI
CHARTERED ARCHITECTURAL TECHNOLOGIST


63 Uppergate Road, Stratford,
Shedfield, South Yorkshire, S610EJ

0114 2311746 ; 07747 689832
Lewis@LB-architectural.co.uk
www.LB-architectural.co.uk


**L
CHITTEAU
SERVICES**




Front Elevation (1:100 @A1)

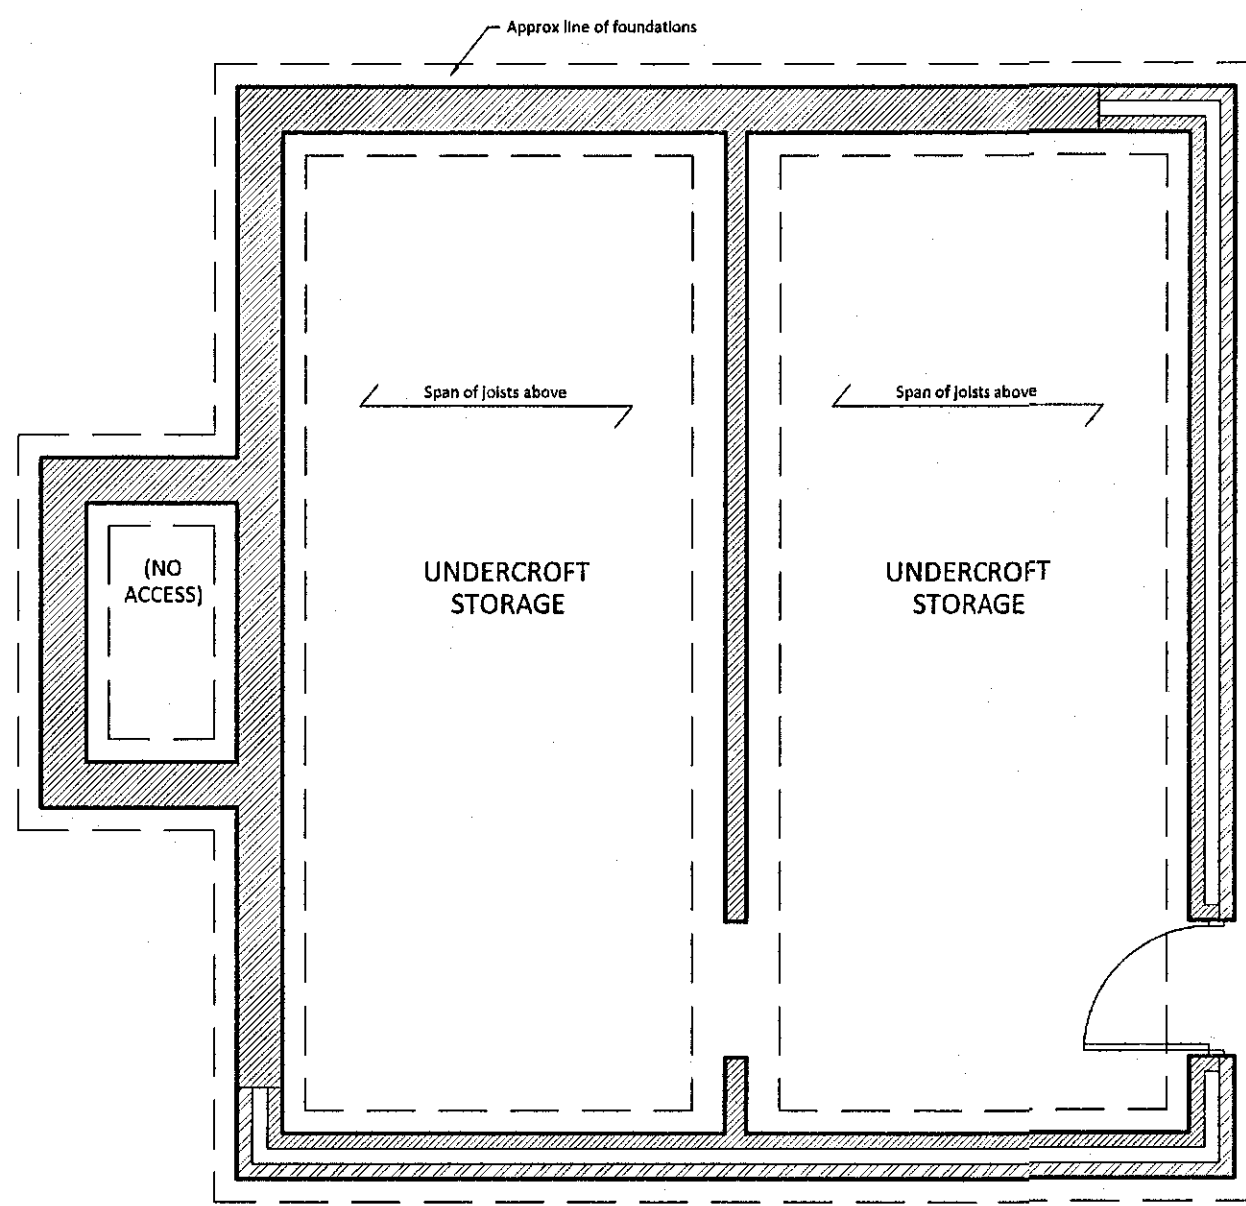


Lower Ground Floor Plan (1:50 @A1)

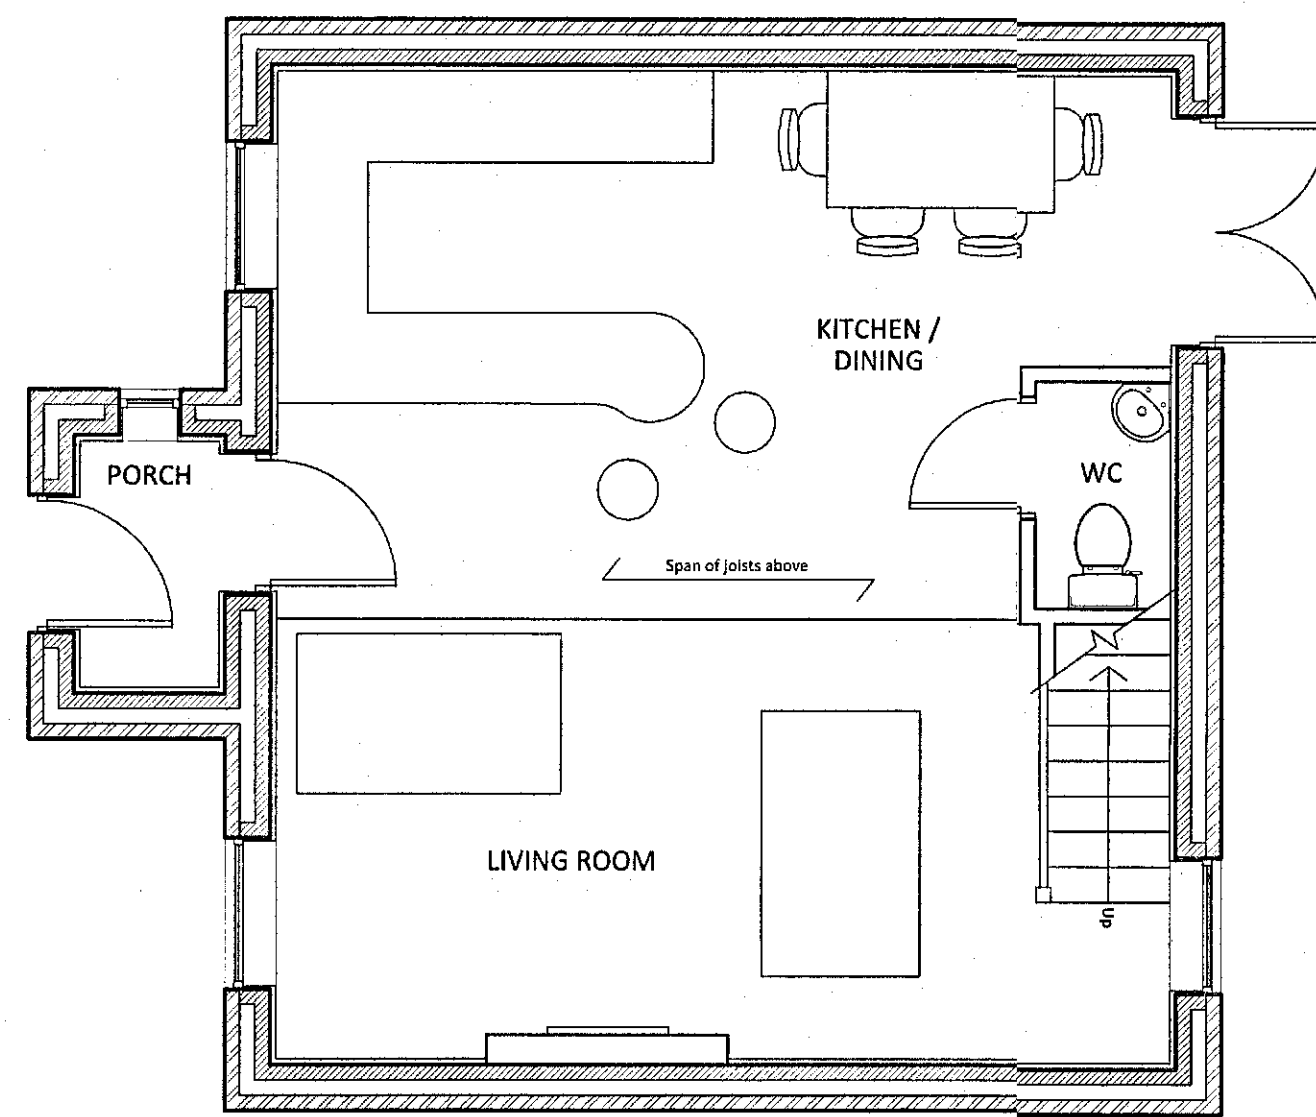


Ground Floor Plan (1:50 @A1)

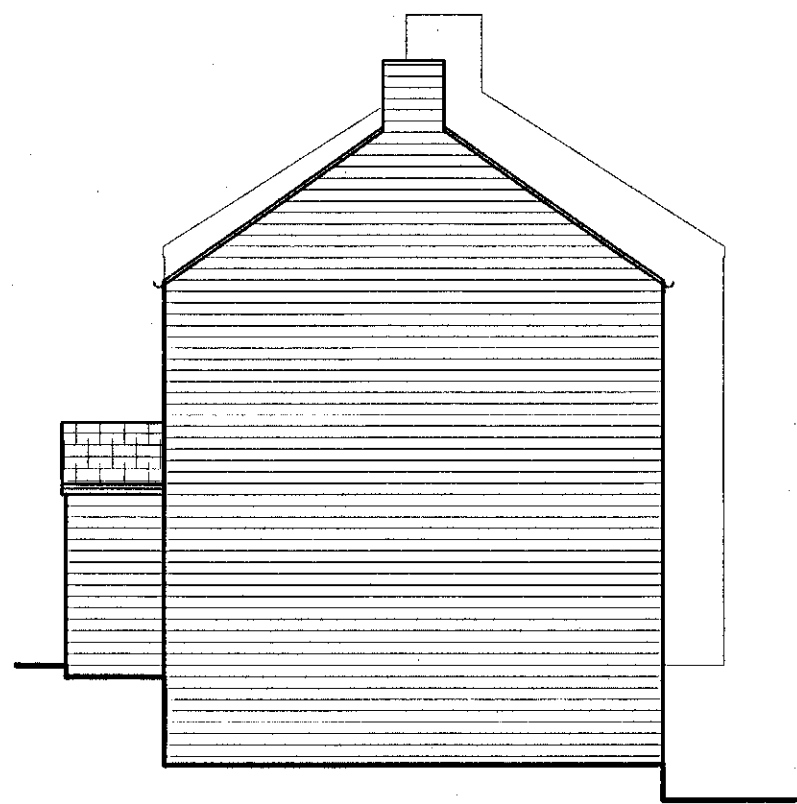


Side Elevation (1:100 @A1)

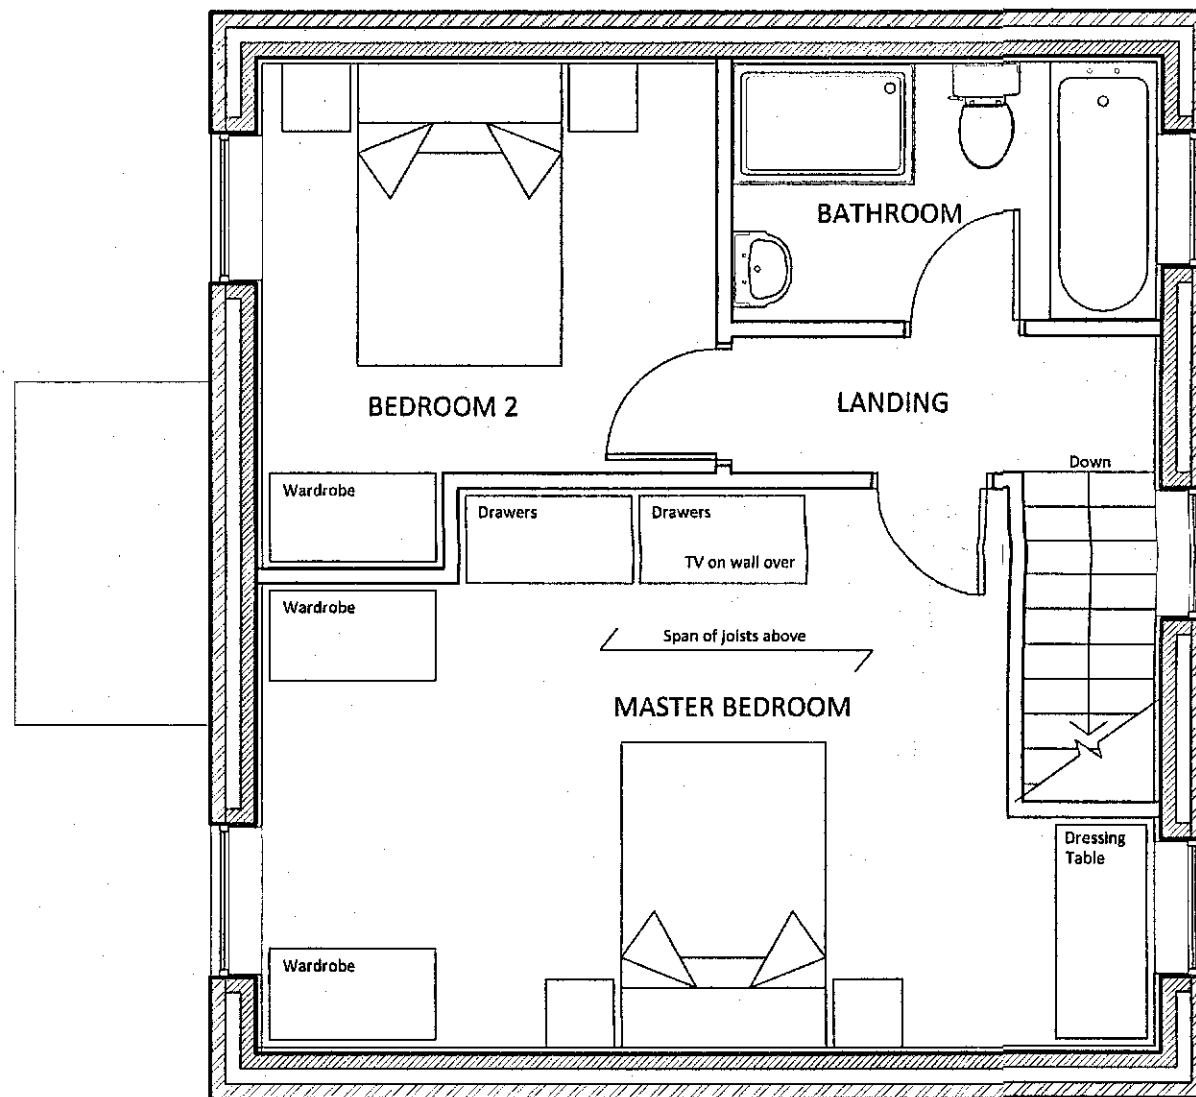


First Floor Plan (1:50 @A1)

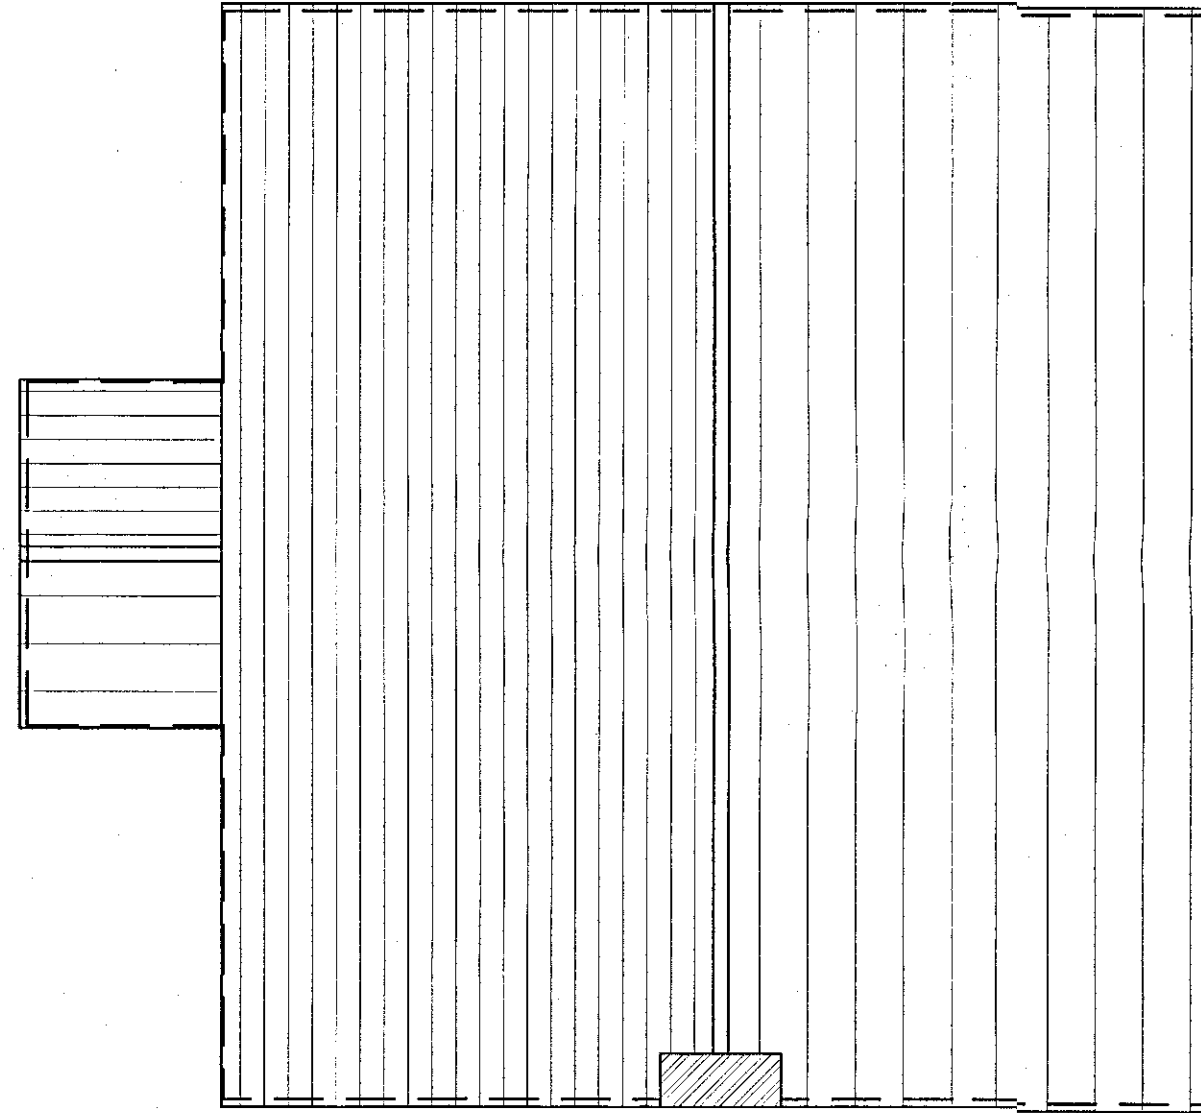

Roof Plan (1:50 @A1)

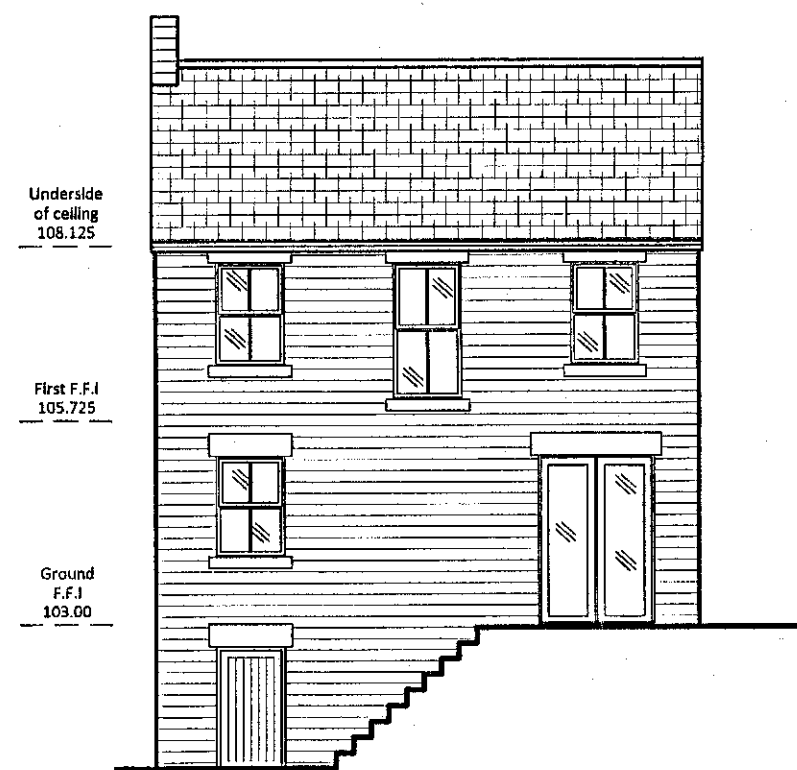

Rear Elevation (1:100 @A1)

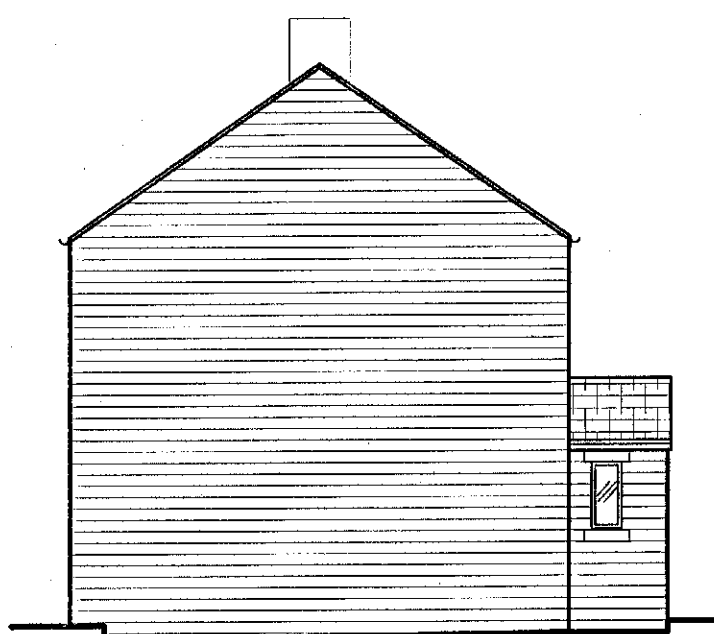

Side Elevation (1:100 @A1)

A Windows revised slightly 19-08-13

Drawn by
Mr G Black

Project
Land Adjacent No.1 Spring Row
Cote Lane
Thurgoland
S35 7AE

Date
August 2013

Scale
1:50 @A1


Revision
157/111

Proposed Plans and Elevations


Architectural Services

LEWIS BLACK - 86/1000 MCAT
OVERSEAS ARCHITECTURE, YORKSHIRE
63 Uppergate Road, Stevington,
Sheffield, South Yorkshire, S6 6BZ
0114 2121740 07942 02092
lewis@lb-architectural.co.uk
www.lb-architectural.co.uk

FOR THE
CORPORATE MAIL ROOM
27 AUG 2013
Received by
Original Copy

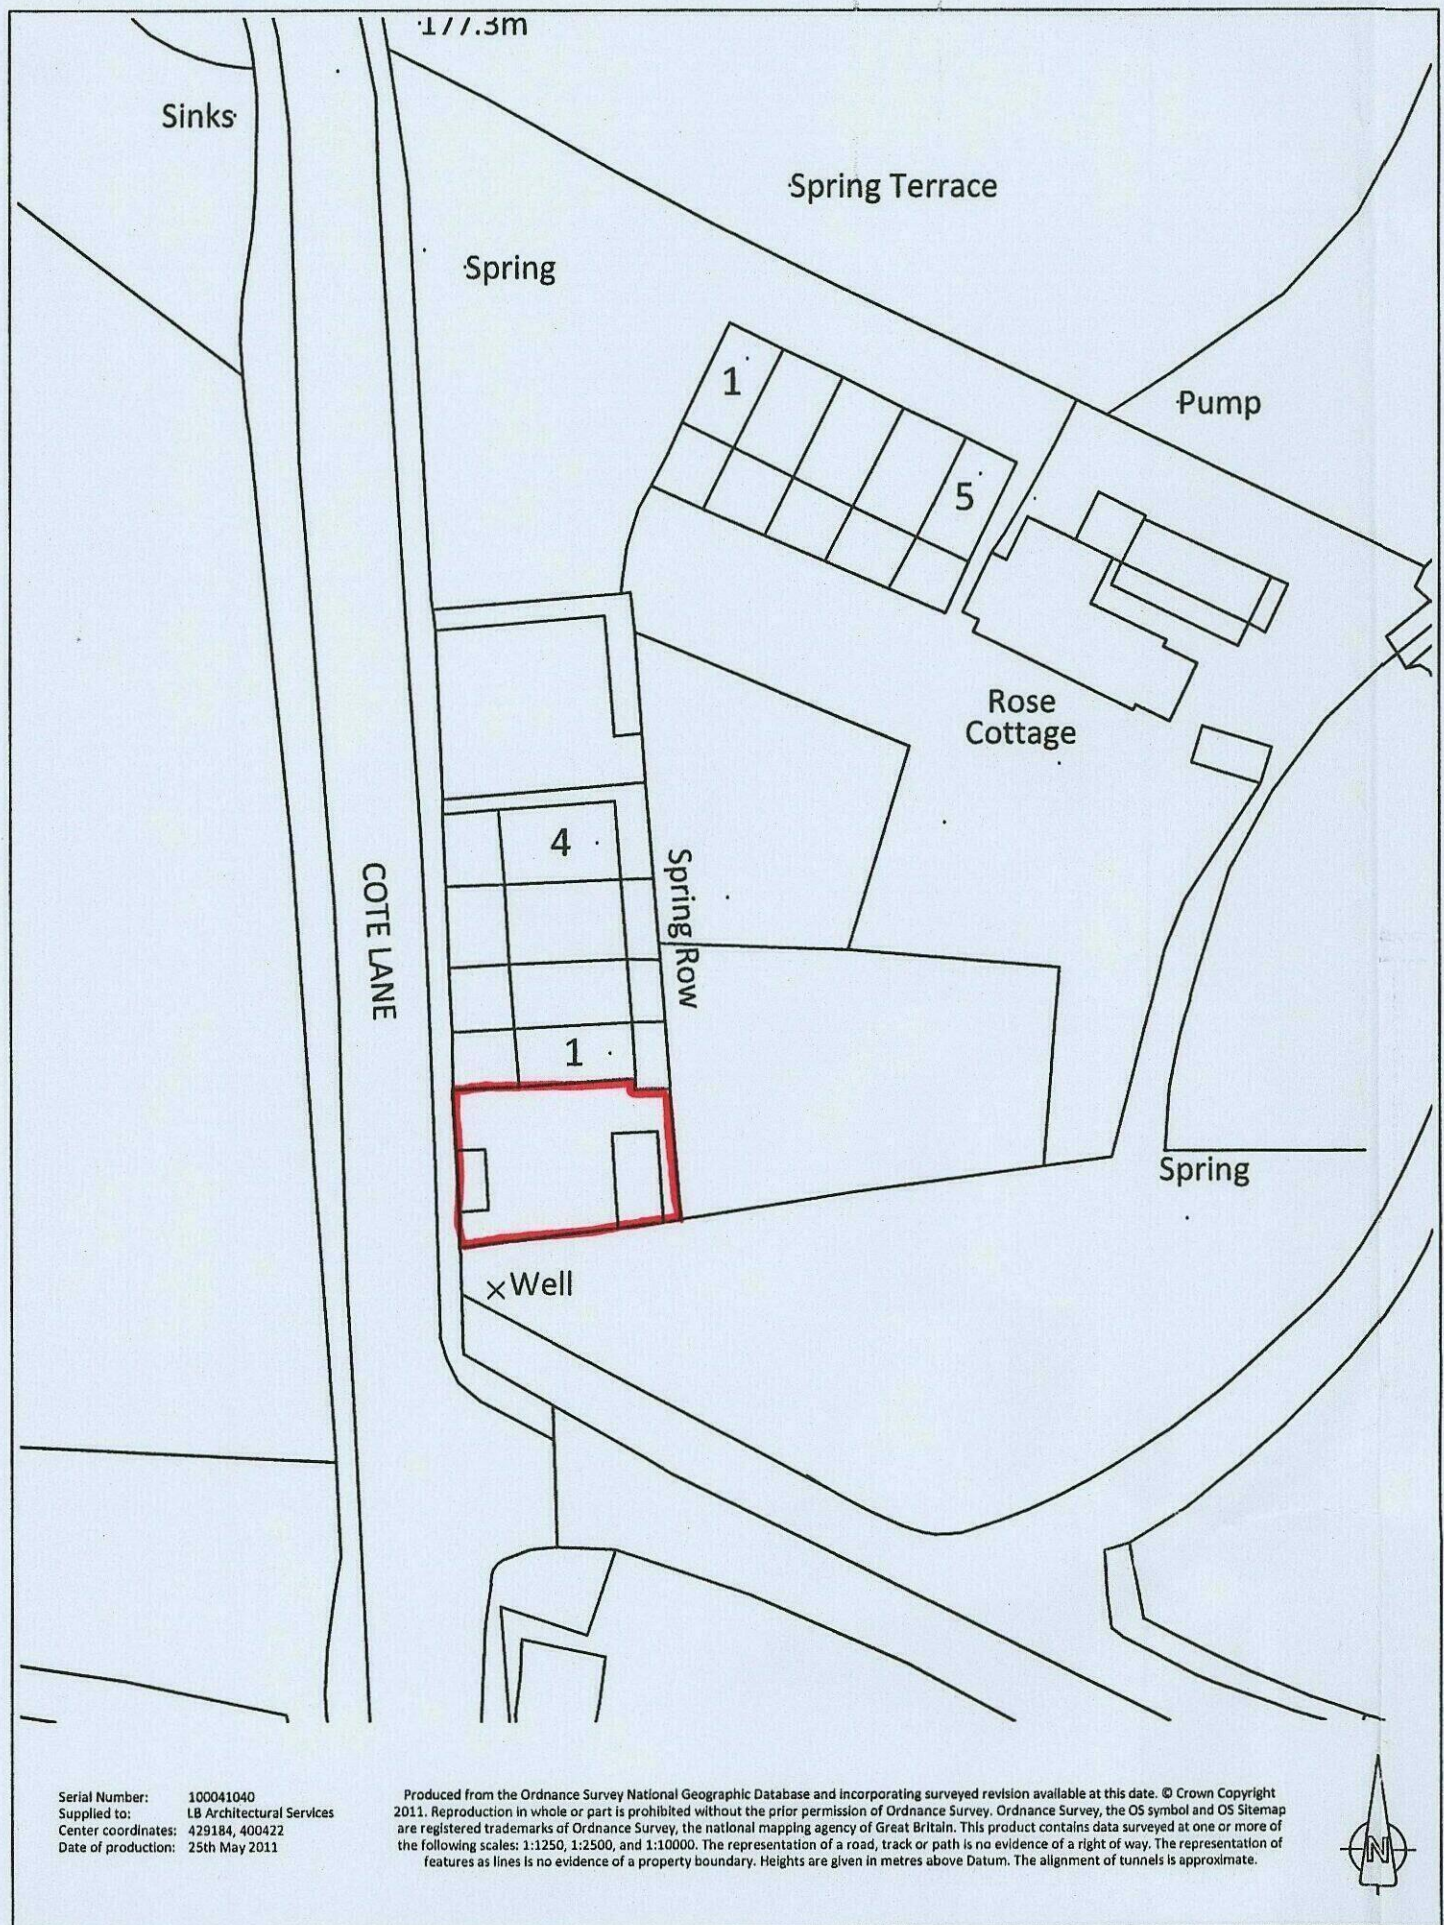

Site Location Plan (1:500 @A1)

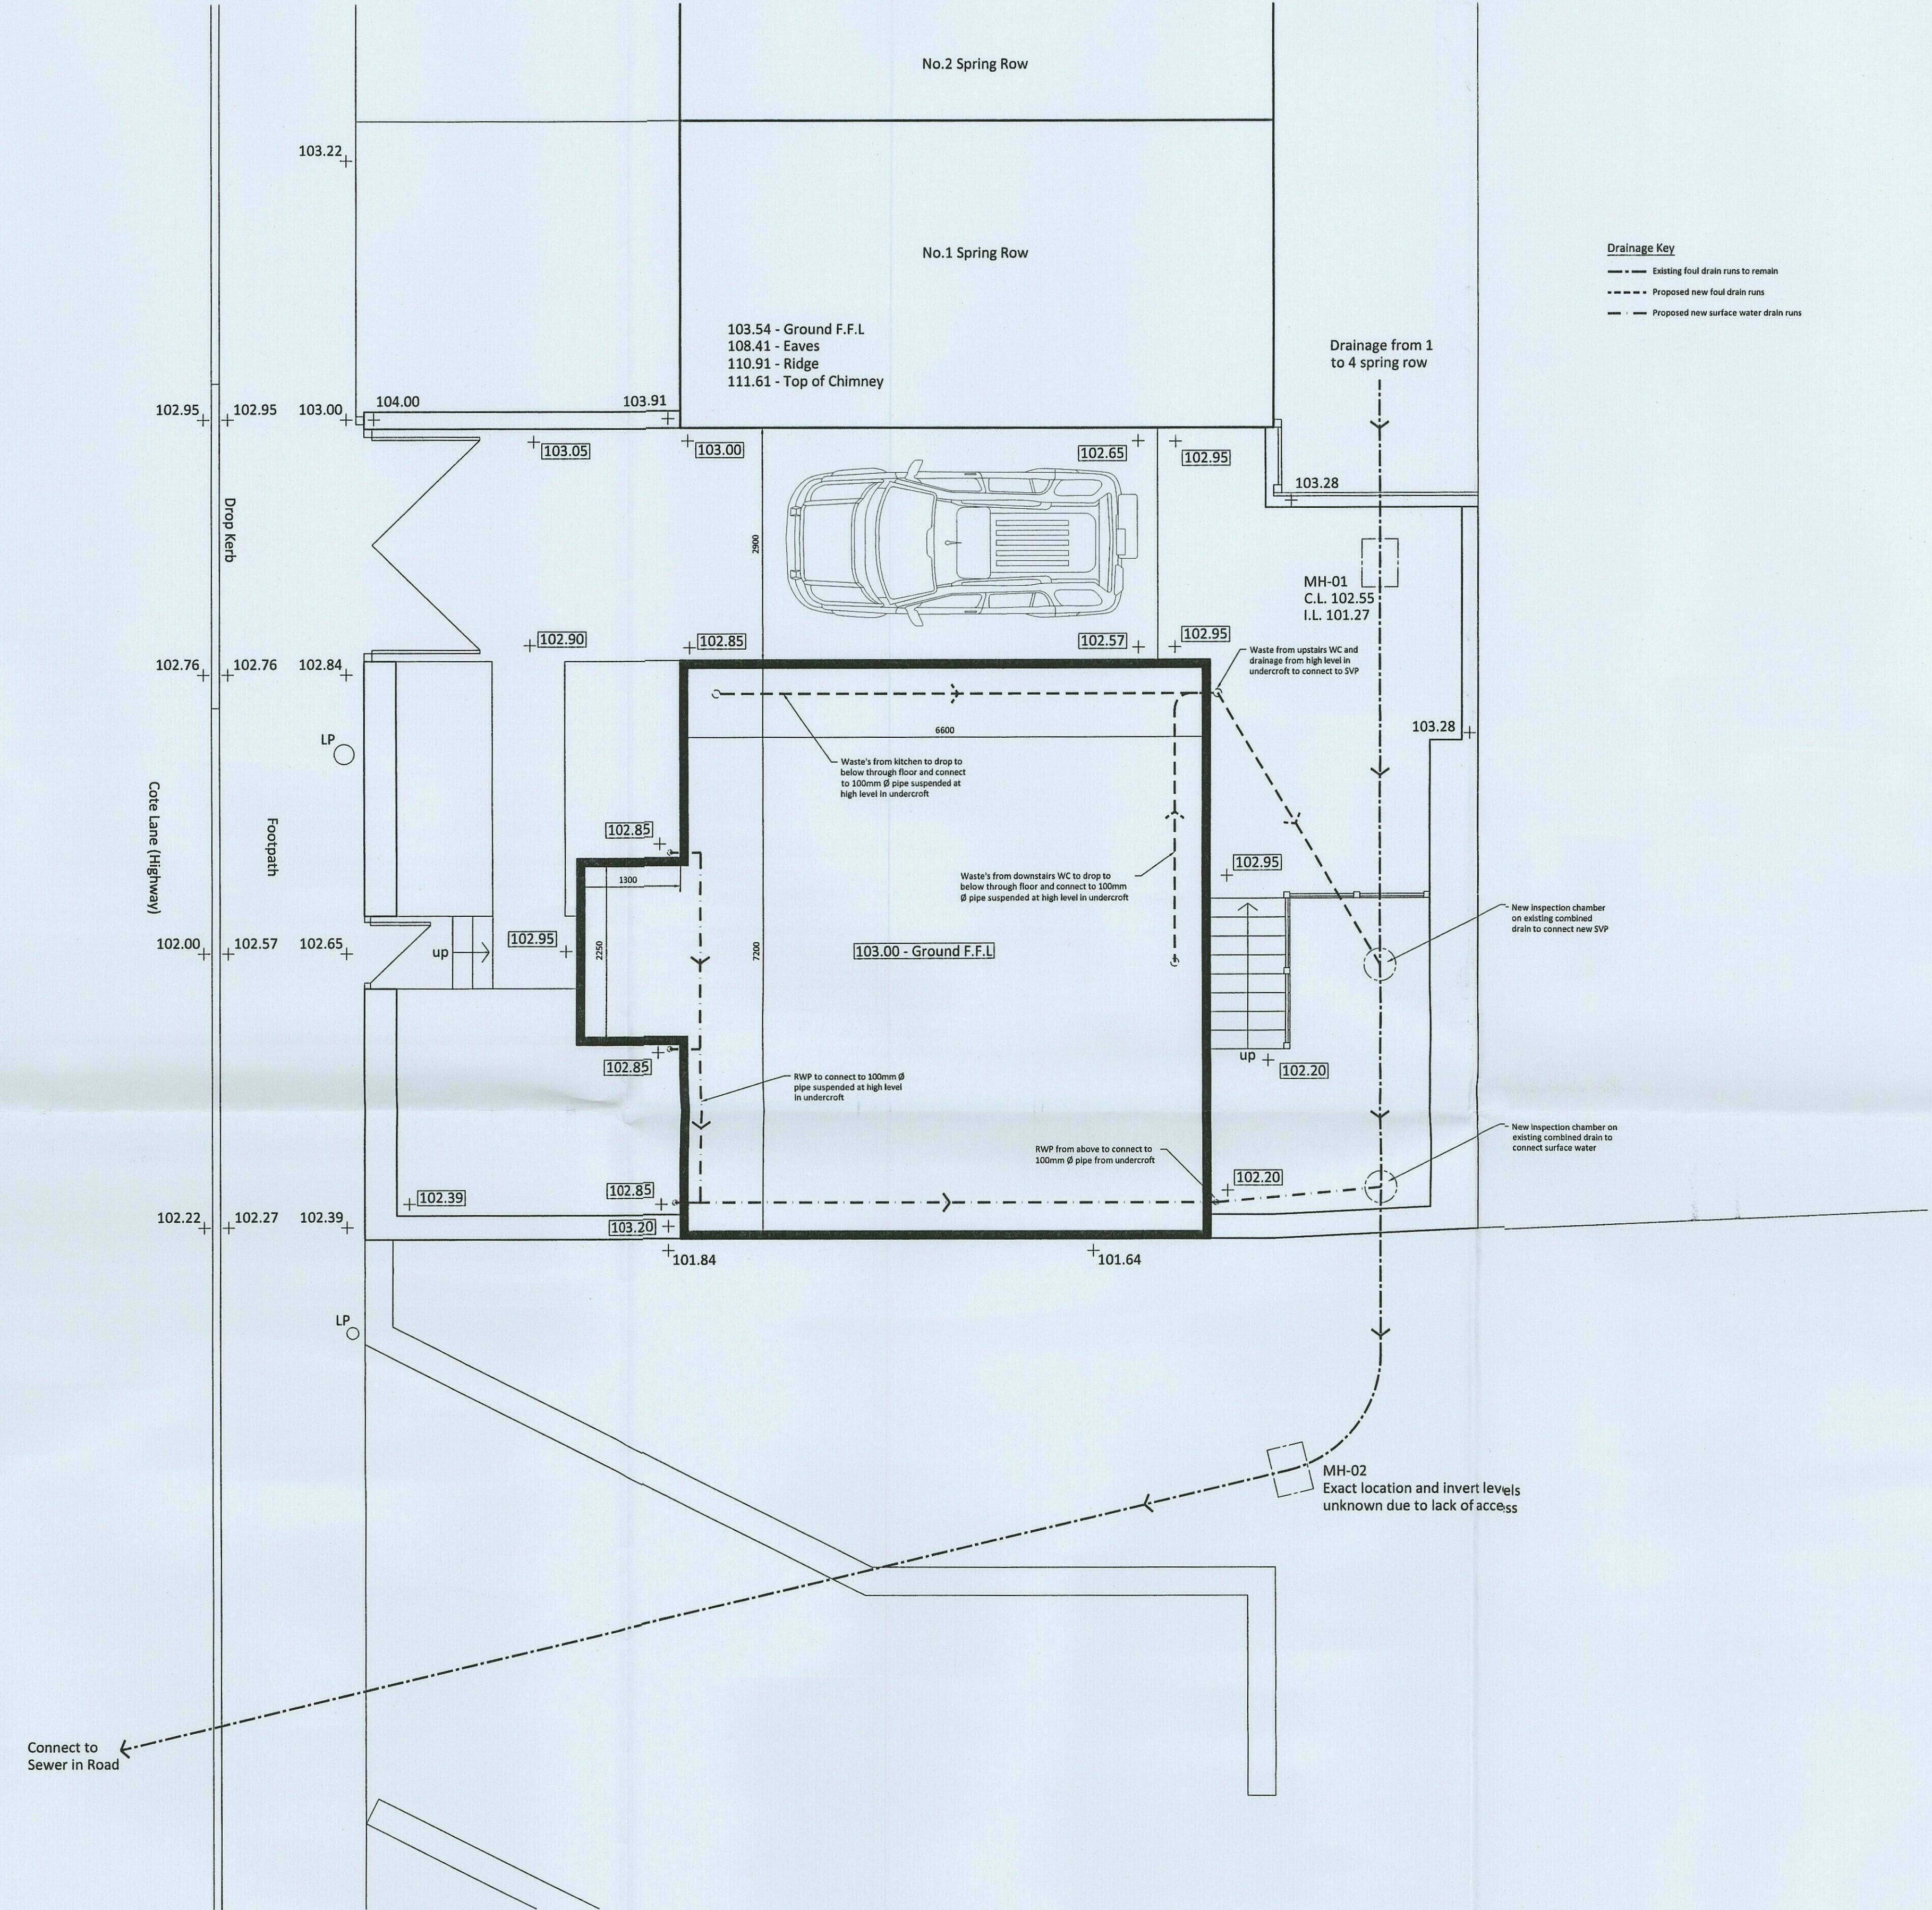

Proposed Site Plan (1:50 @A1)



A Drainage details added		19-08-13
Author	Mr G Black	
Client	Land Adjacent No.1 Spring Row	
Address	Cote Lane	
Postcode	Thurgoland	
Postcode	S35 7AE	
Date	August 2013	Scale 1:50 @A1
Number	157/110	Revision A
Drawing title		
Location Plan and Proposed Site Plan		
LEWIS BLACK - BUILDING DESIGN CHARTERED ARCHITECTURAL TECHNOLOGIST 63 Lipplegate Road, Scarsdale, Sheffield, South Yorkshire, S18 2BE 0114 2312746 / 07747 00092 Lewis@lb-architectural.co.uk www.lb-architectural.co.uk		