


IF IN DOUBT PLEASE ASK!

Legend:

- Existing Site Boundary (Red)
- Existing Fence (Green)
- Proposed NEW Fence (Yellow)
- Gap in Fence (Blue) for access from bus stop

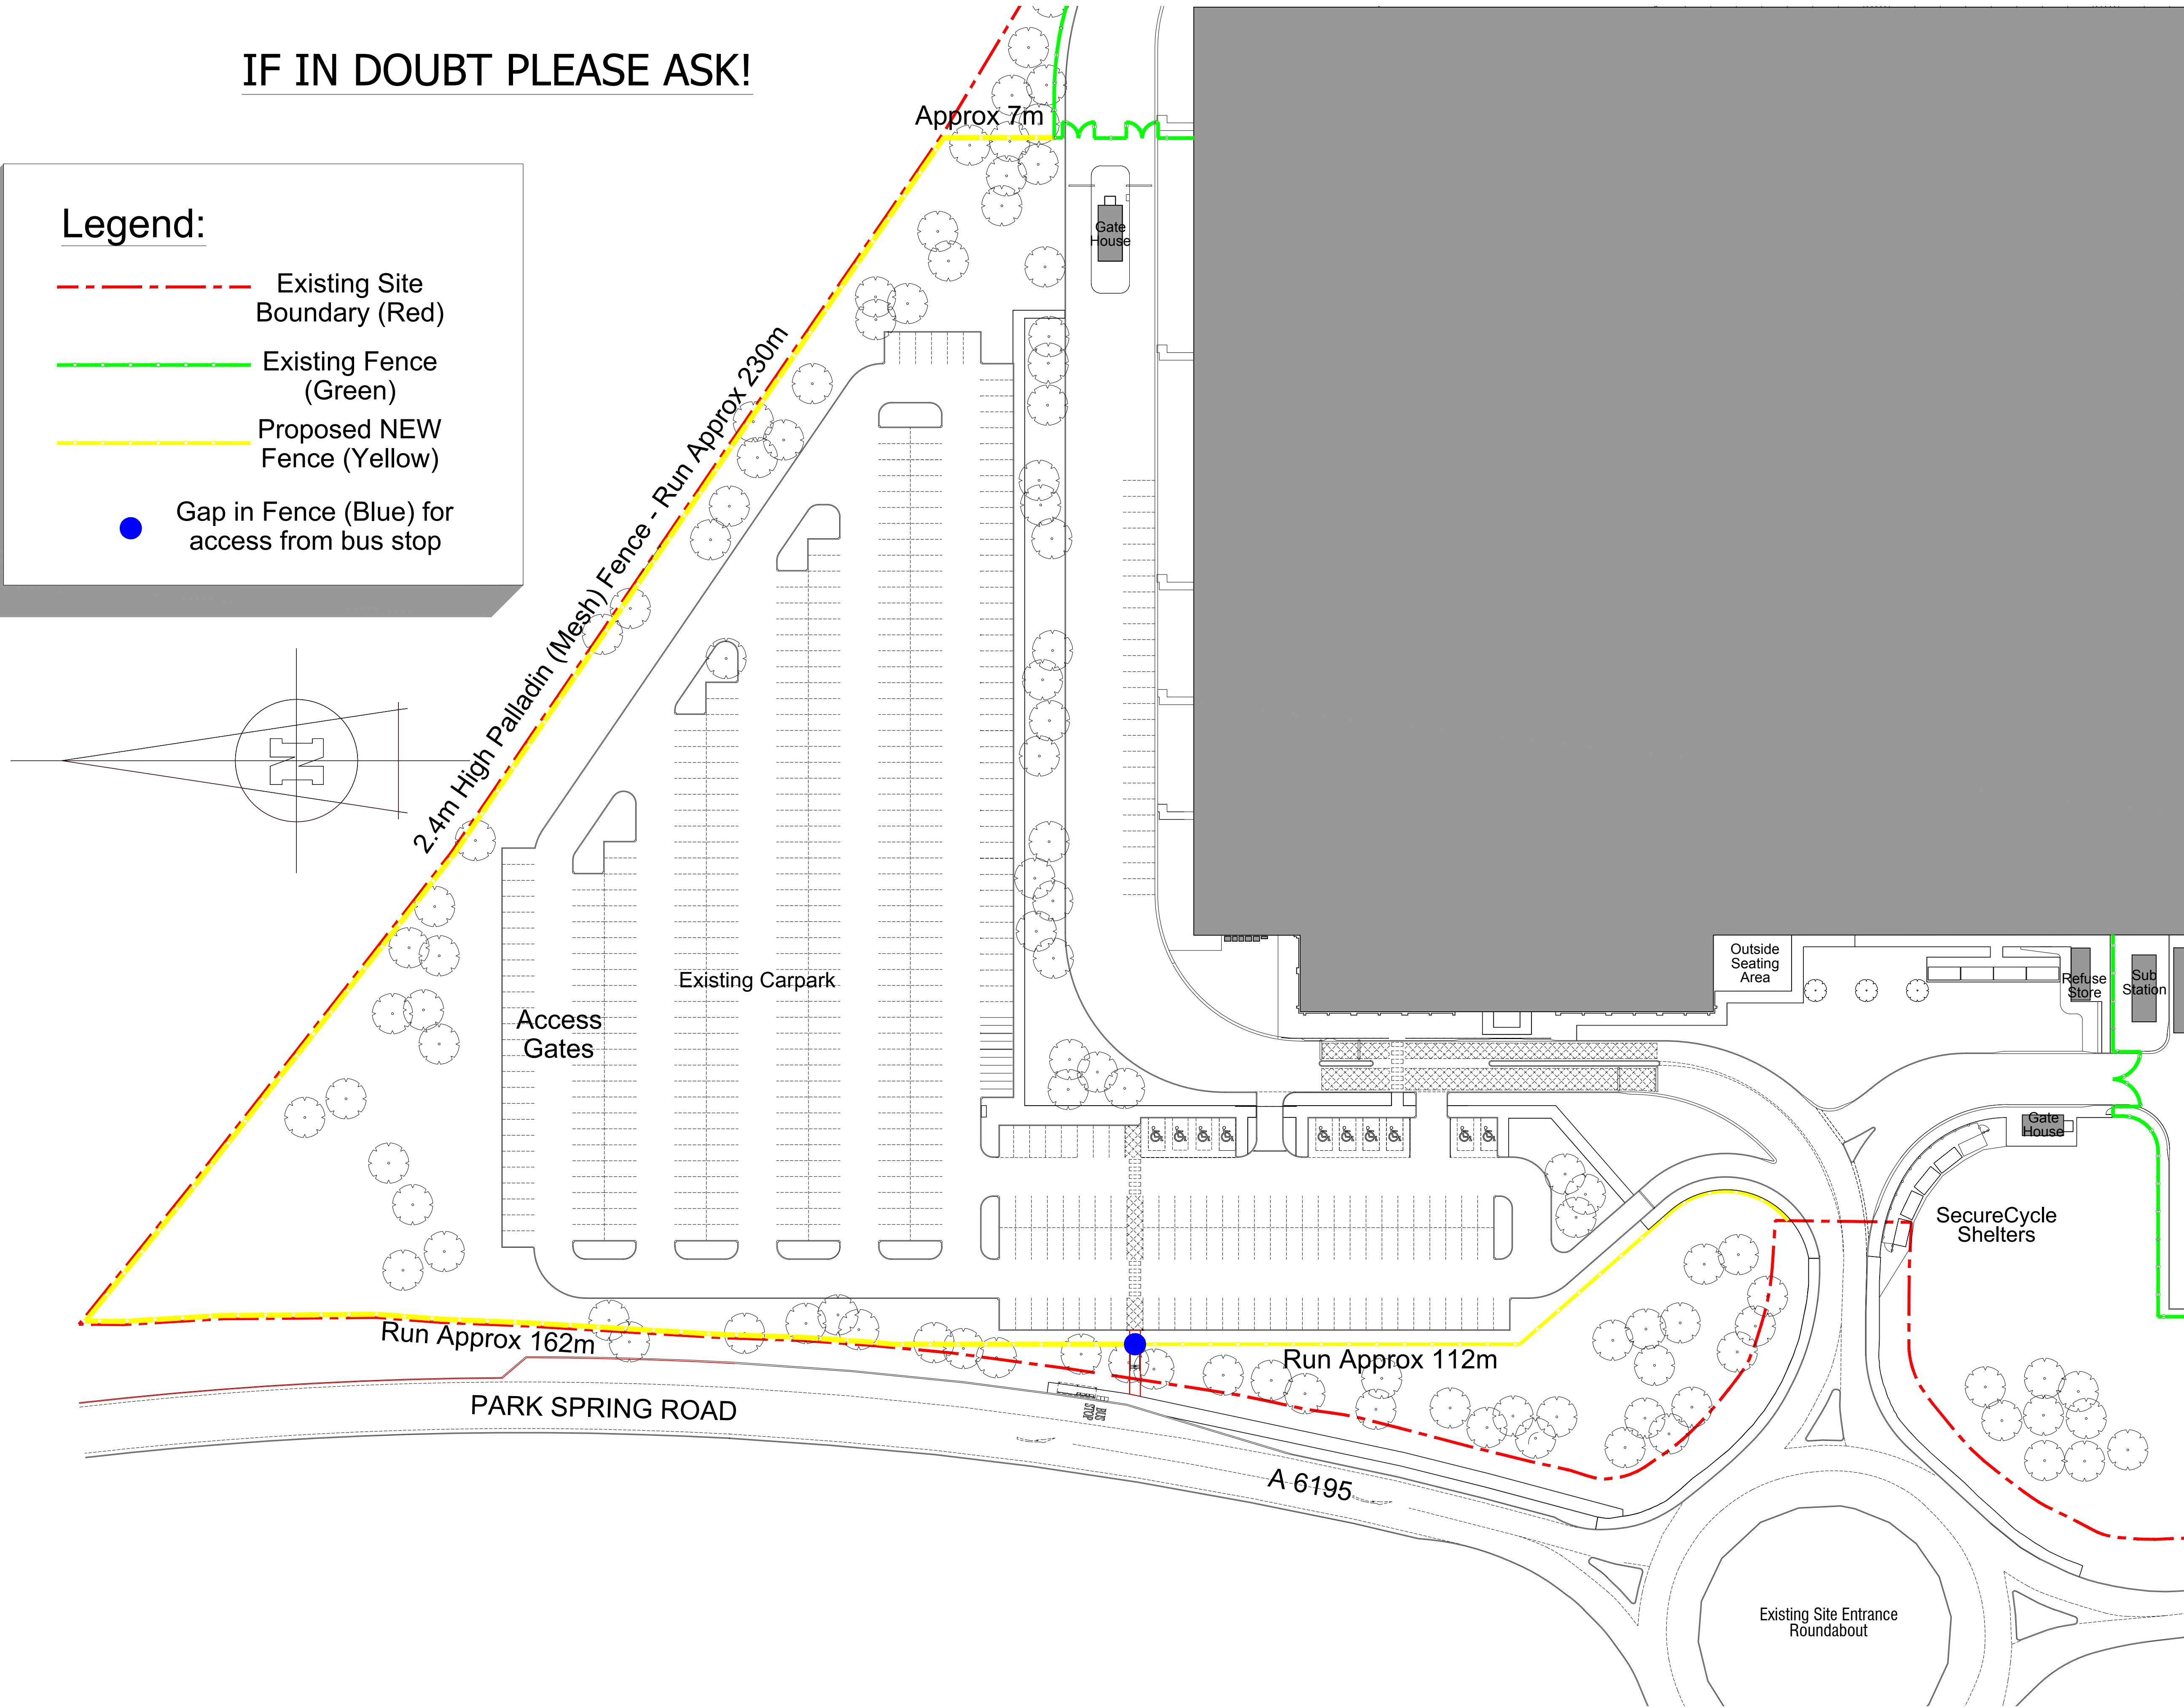

notes:  
this drawing and design is the copyright of aja architects llp and must not be reproduced in part or in whole without prior written consent. contractors must verify all dimensions on site before commencing work or preparing shop drawings

no. date revision by



aja architects llp  
1170 Elliott Court  
Herald Avenue  
Coventry Business Park  
COVENTRY CV5 6UB  
T: 024 7625 3200  
F: 024 7625 3210  
E: aja@aja-architects.com  
W: www.aja-architects.com

client



project

ASOS.COM  
HOULTON MAIN  
SOUTH YORKSHIRE

drawing title  
PART SITE PLAN  
- SHOWING PROPOSED NEW  
FENCE LINE

scale 1:500@A1 drawn RPW

checked date 04.04.16

drawing no  
5742 - 506