


Drawing No.	Rev No.
MJB001 -005	

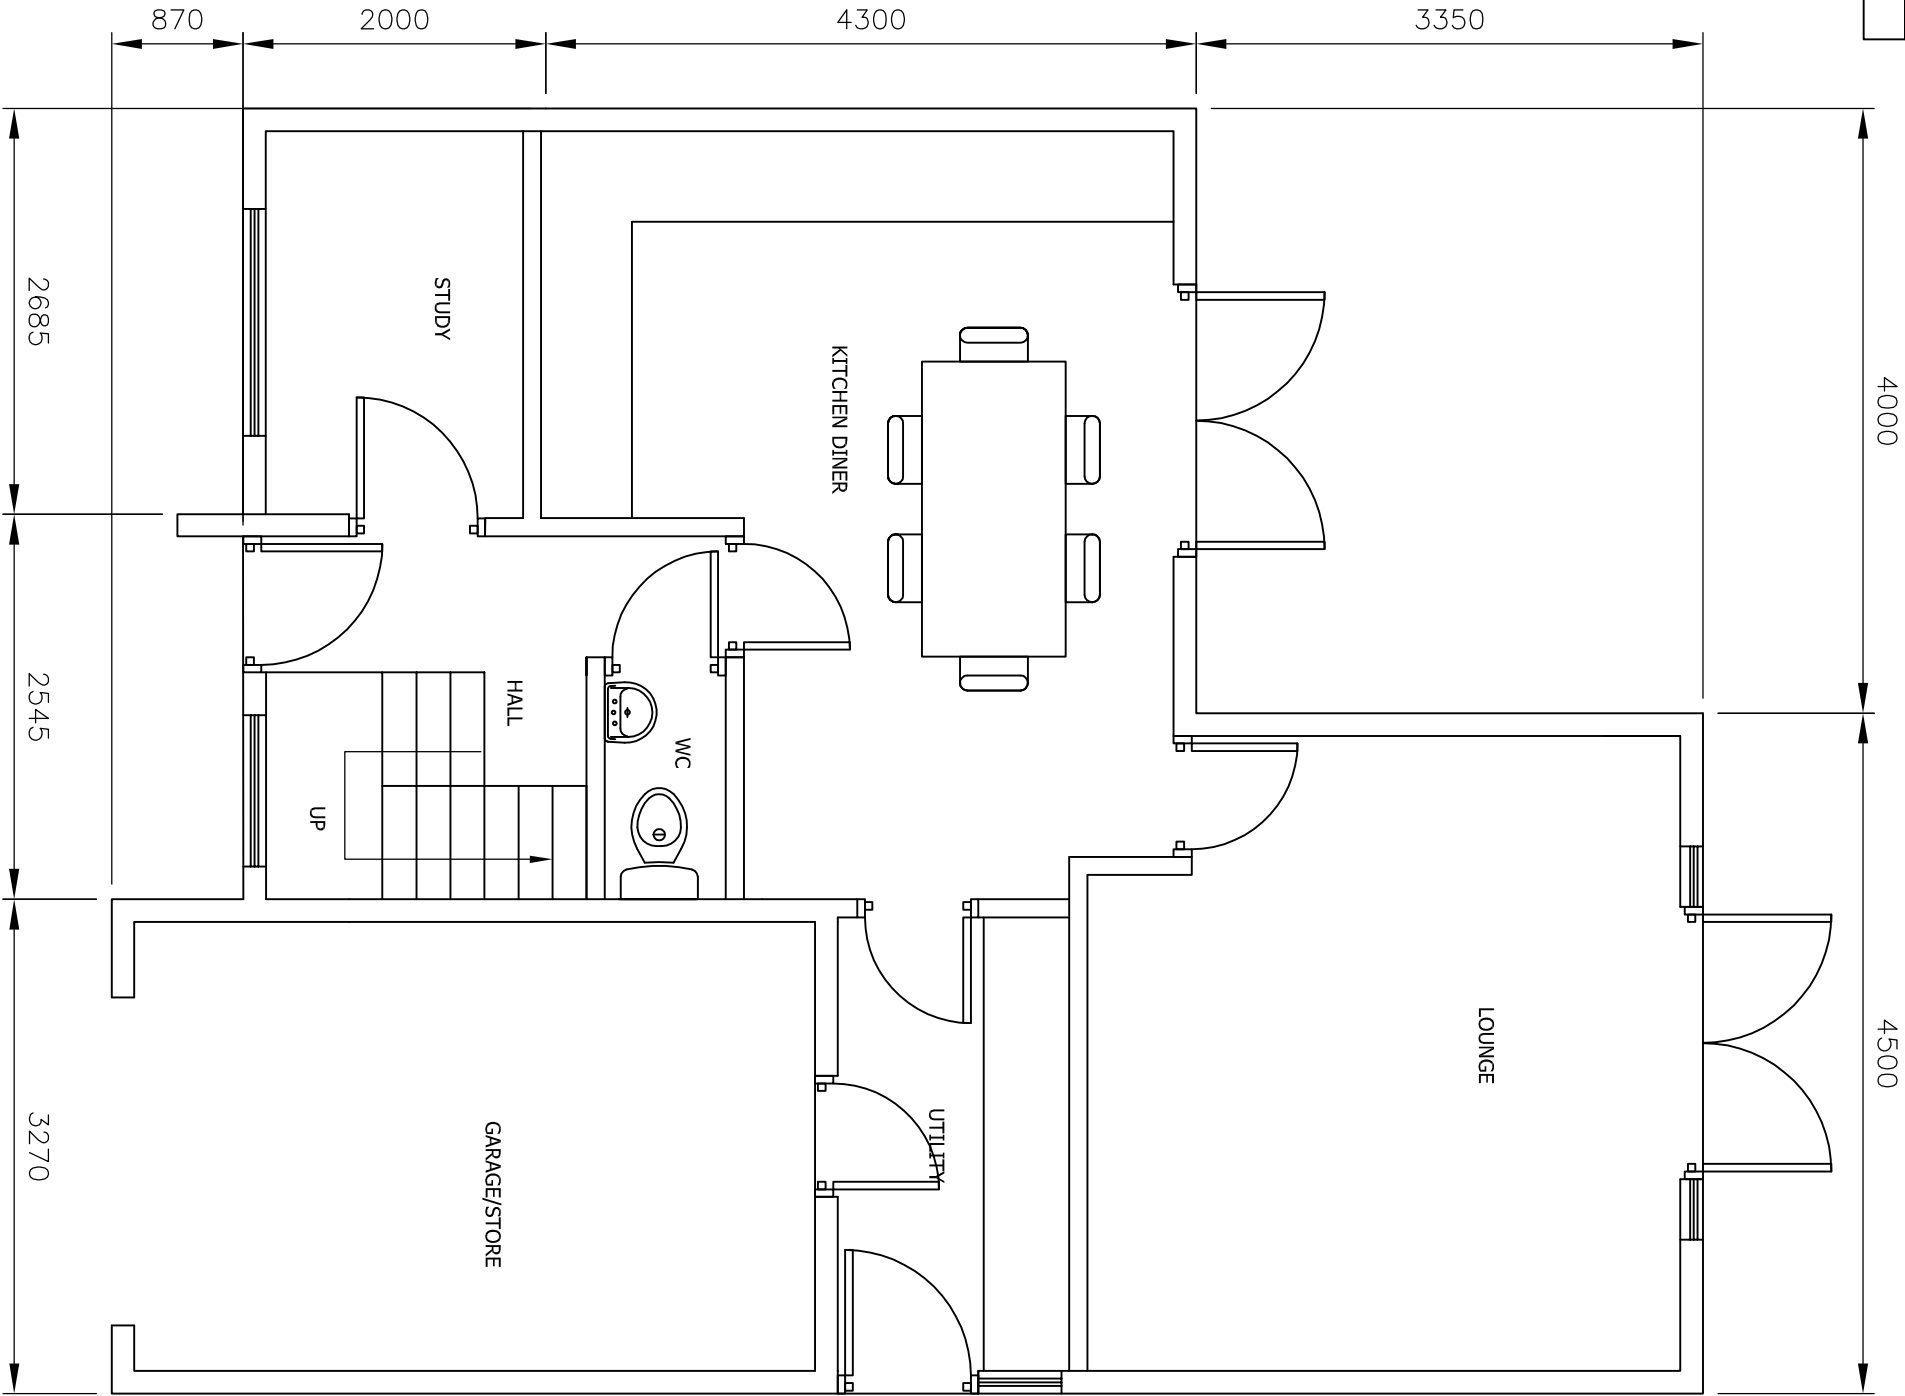

PROPOSED GROUND FLOOR PLAN
SCALE 1:50 AT A3

DO NOT SCALE: Contractor to check all dimensions and report any omissions or errors

NOTES

Rev	Description	By	Chk	App	Date
-----	-------------	----	-----	-----	------

JRB DESIGNS LTD
1 Saville Road
Cudworth
Barnsley
S72 8LT
Tel: 01226 383542
Fax: 01226 380078
Mob: 07970 541192
Email: joine@jrbdesigns.co.uk
This drawing is copyright. © Jrbdesigns Ltd.

Client
MS J BLAND
83 NORTH STREET
DARFIELD
S73 0AH

Drawing Title
PROPOSED PLANS GF PLOT 1

Address
LAND ADJACENT TO 11 CROSS LANE
ROYSTON
BARNSELEY
S71 4AX

Project Title:

TWO DETACHED HOUSES

Purpose of Issue:
PLANNING

Drawing Status
FIRST ISSUE

Scale at A3 AS SHOWN	Drawn By JRB	Date 14/12/2013
Checked By	Approved By	Date 14/12/2013
Project No. MJB001	Drawing No. 005	Revision -

APPROVAL: ☒ INFORMATION ☐ TENDER ☐ CONTRACT ☐ CONSTRUCTION ☐