



STEPHEN A. WELGER, m.c.i.a.t.
Architectural Technician and Surveyor .
217, Wakefield Road.
Normanton.
Wakefield.
WF6 1BP.
West Yorkshire.

Tel. 01924 890012.
Mob. 07989 964611.
e-mail. stevewelger@btinternet.com.


A Minor alterations as client request. 21.16.2018
B Minor alterations as client request. 23.06.2018
C Minor alterations as client request. 26.06.2018
D Minor alterations as client request. 26.06.2018

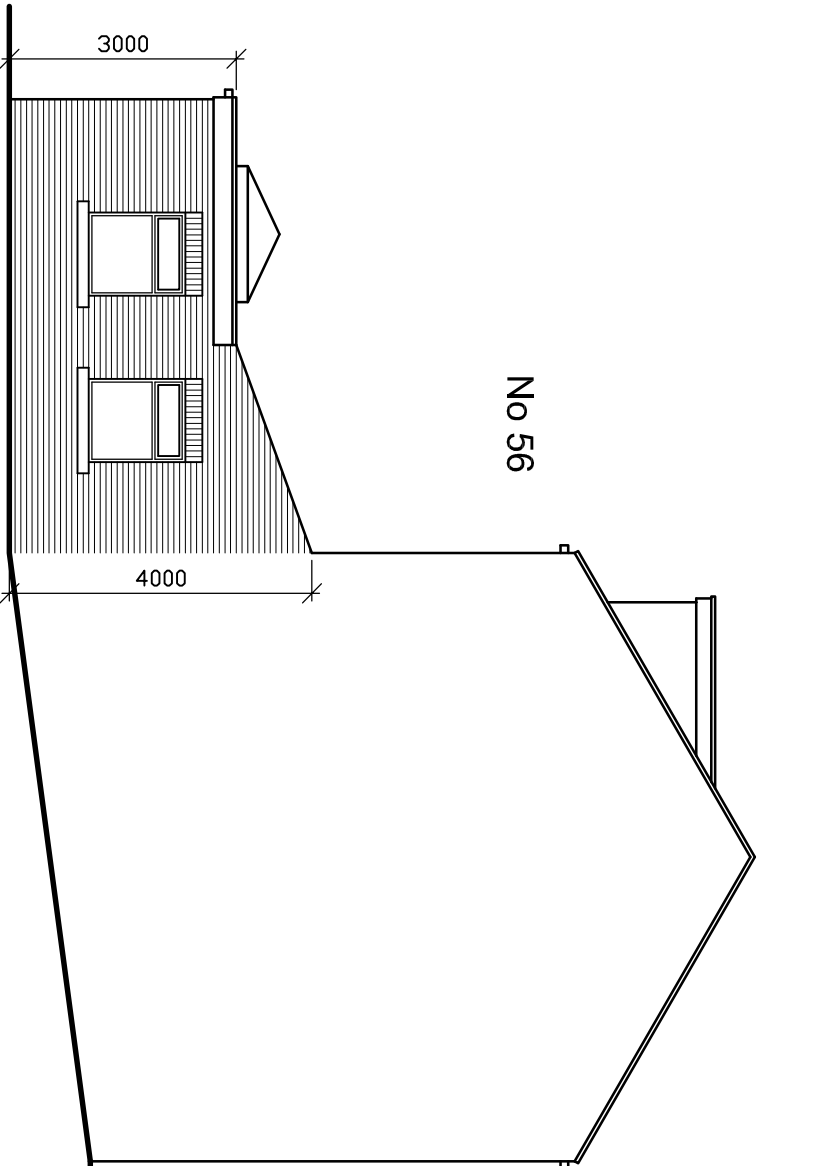


Side Elevation.
as Proposed.

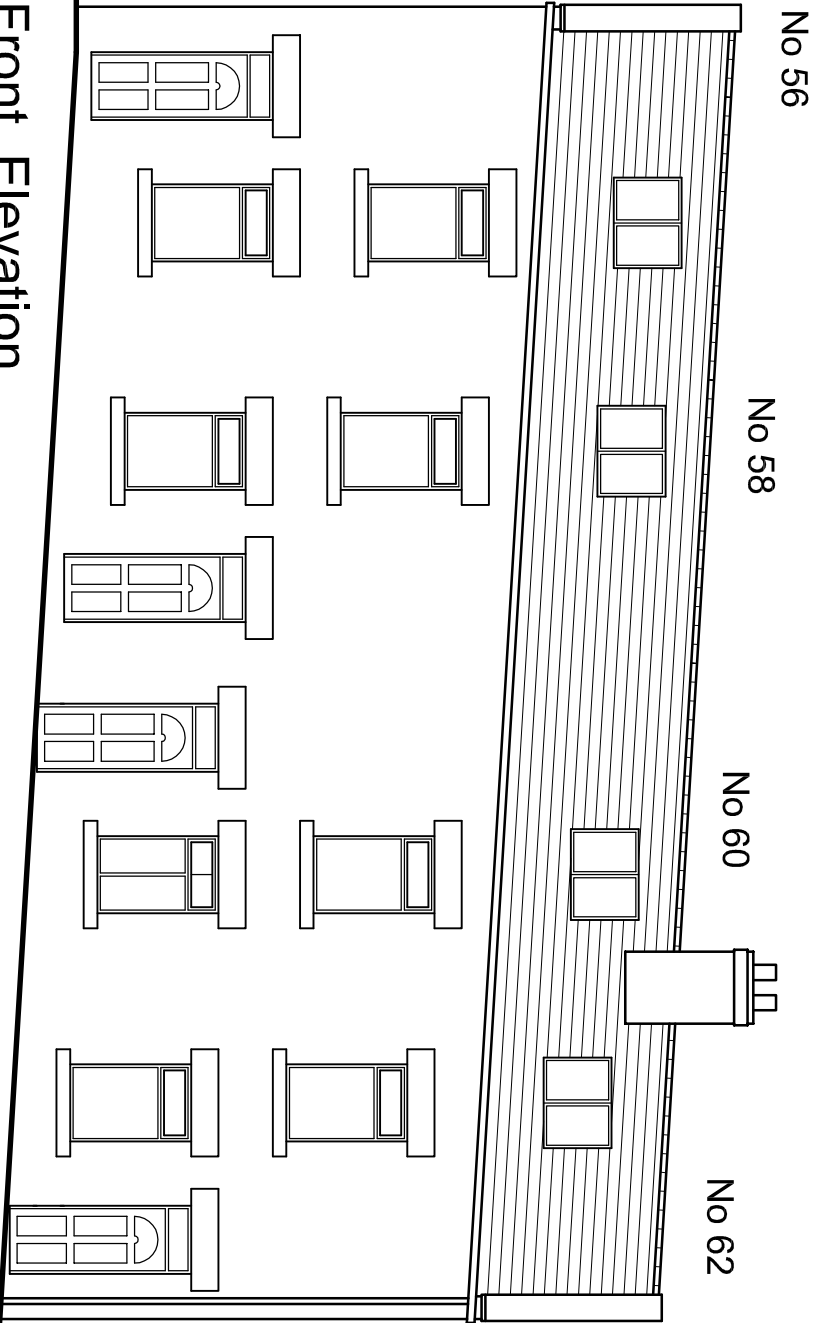

Front Elevation.
as Proposed.

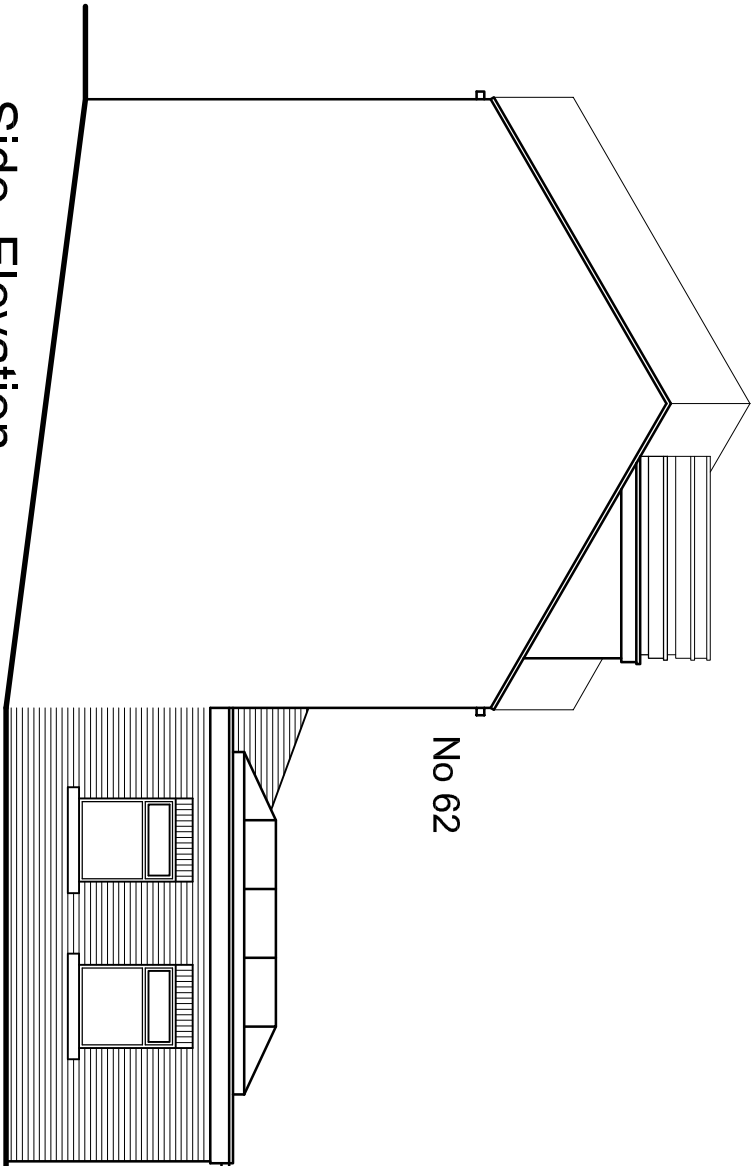

Side Elevation.
as Proposed.

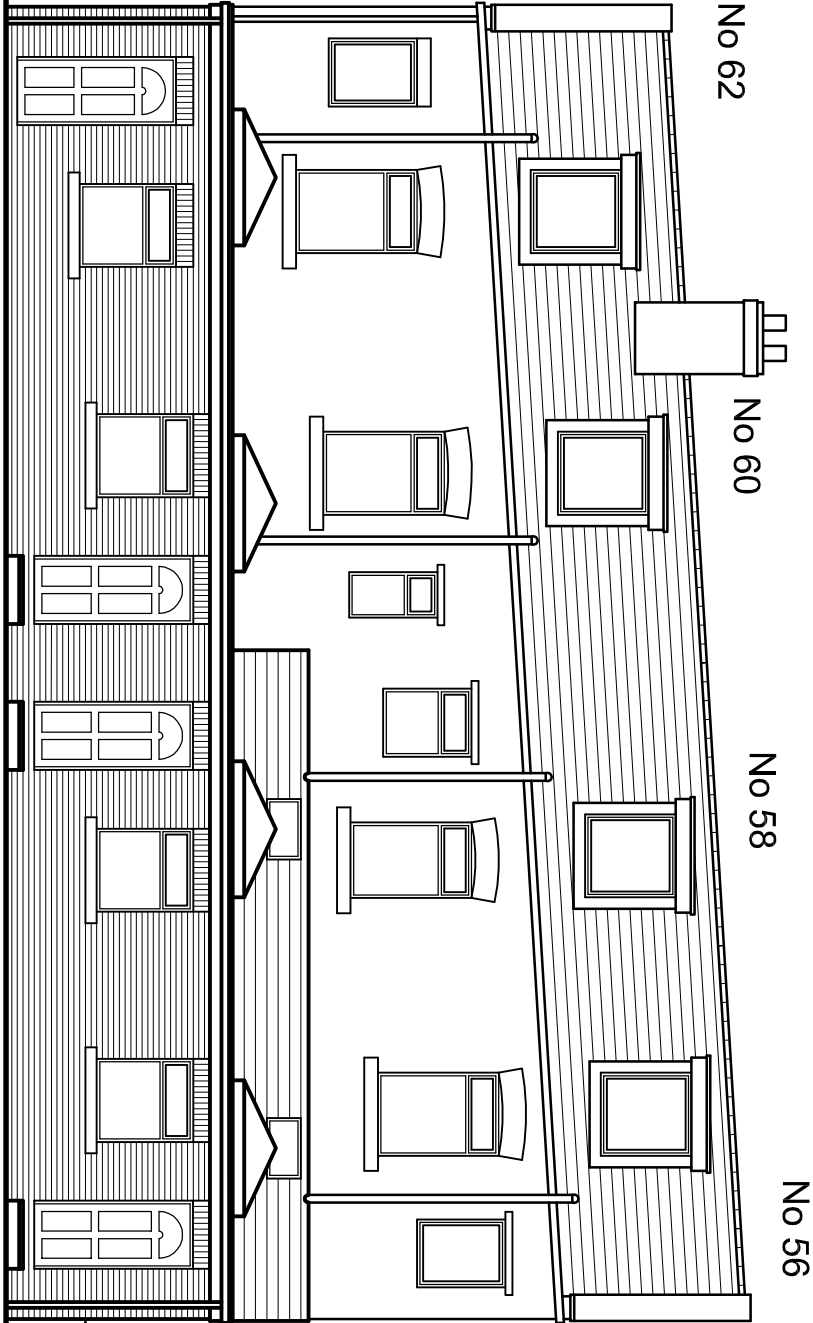

Rear Elevation.
as Proposed.

Property Address	Project Title	Drawing Title	Scale 1:100 @ A3.	
			Date JUNE 2018	
56 - 62, SMITHIES LANE. SMITHIES, BARNSELEY, S71 1QW.	PROPOSED EXTENSIONS. 56 - 62, SMITHIES LANE. BARNSELEY. FOR MR. G. BURNS.	ELEVATIONS AS PROPOSED.	Drawn by SW	Checked by .
			Drawing no. 2018-45-04	Revision E