
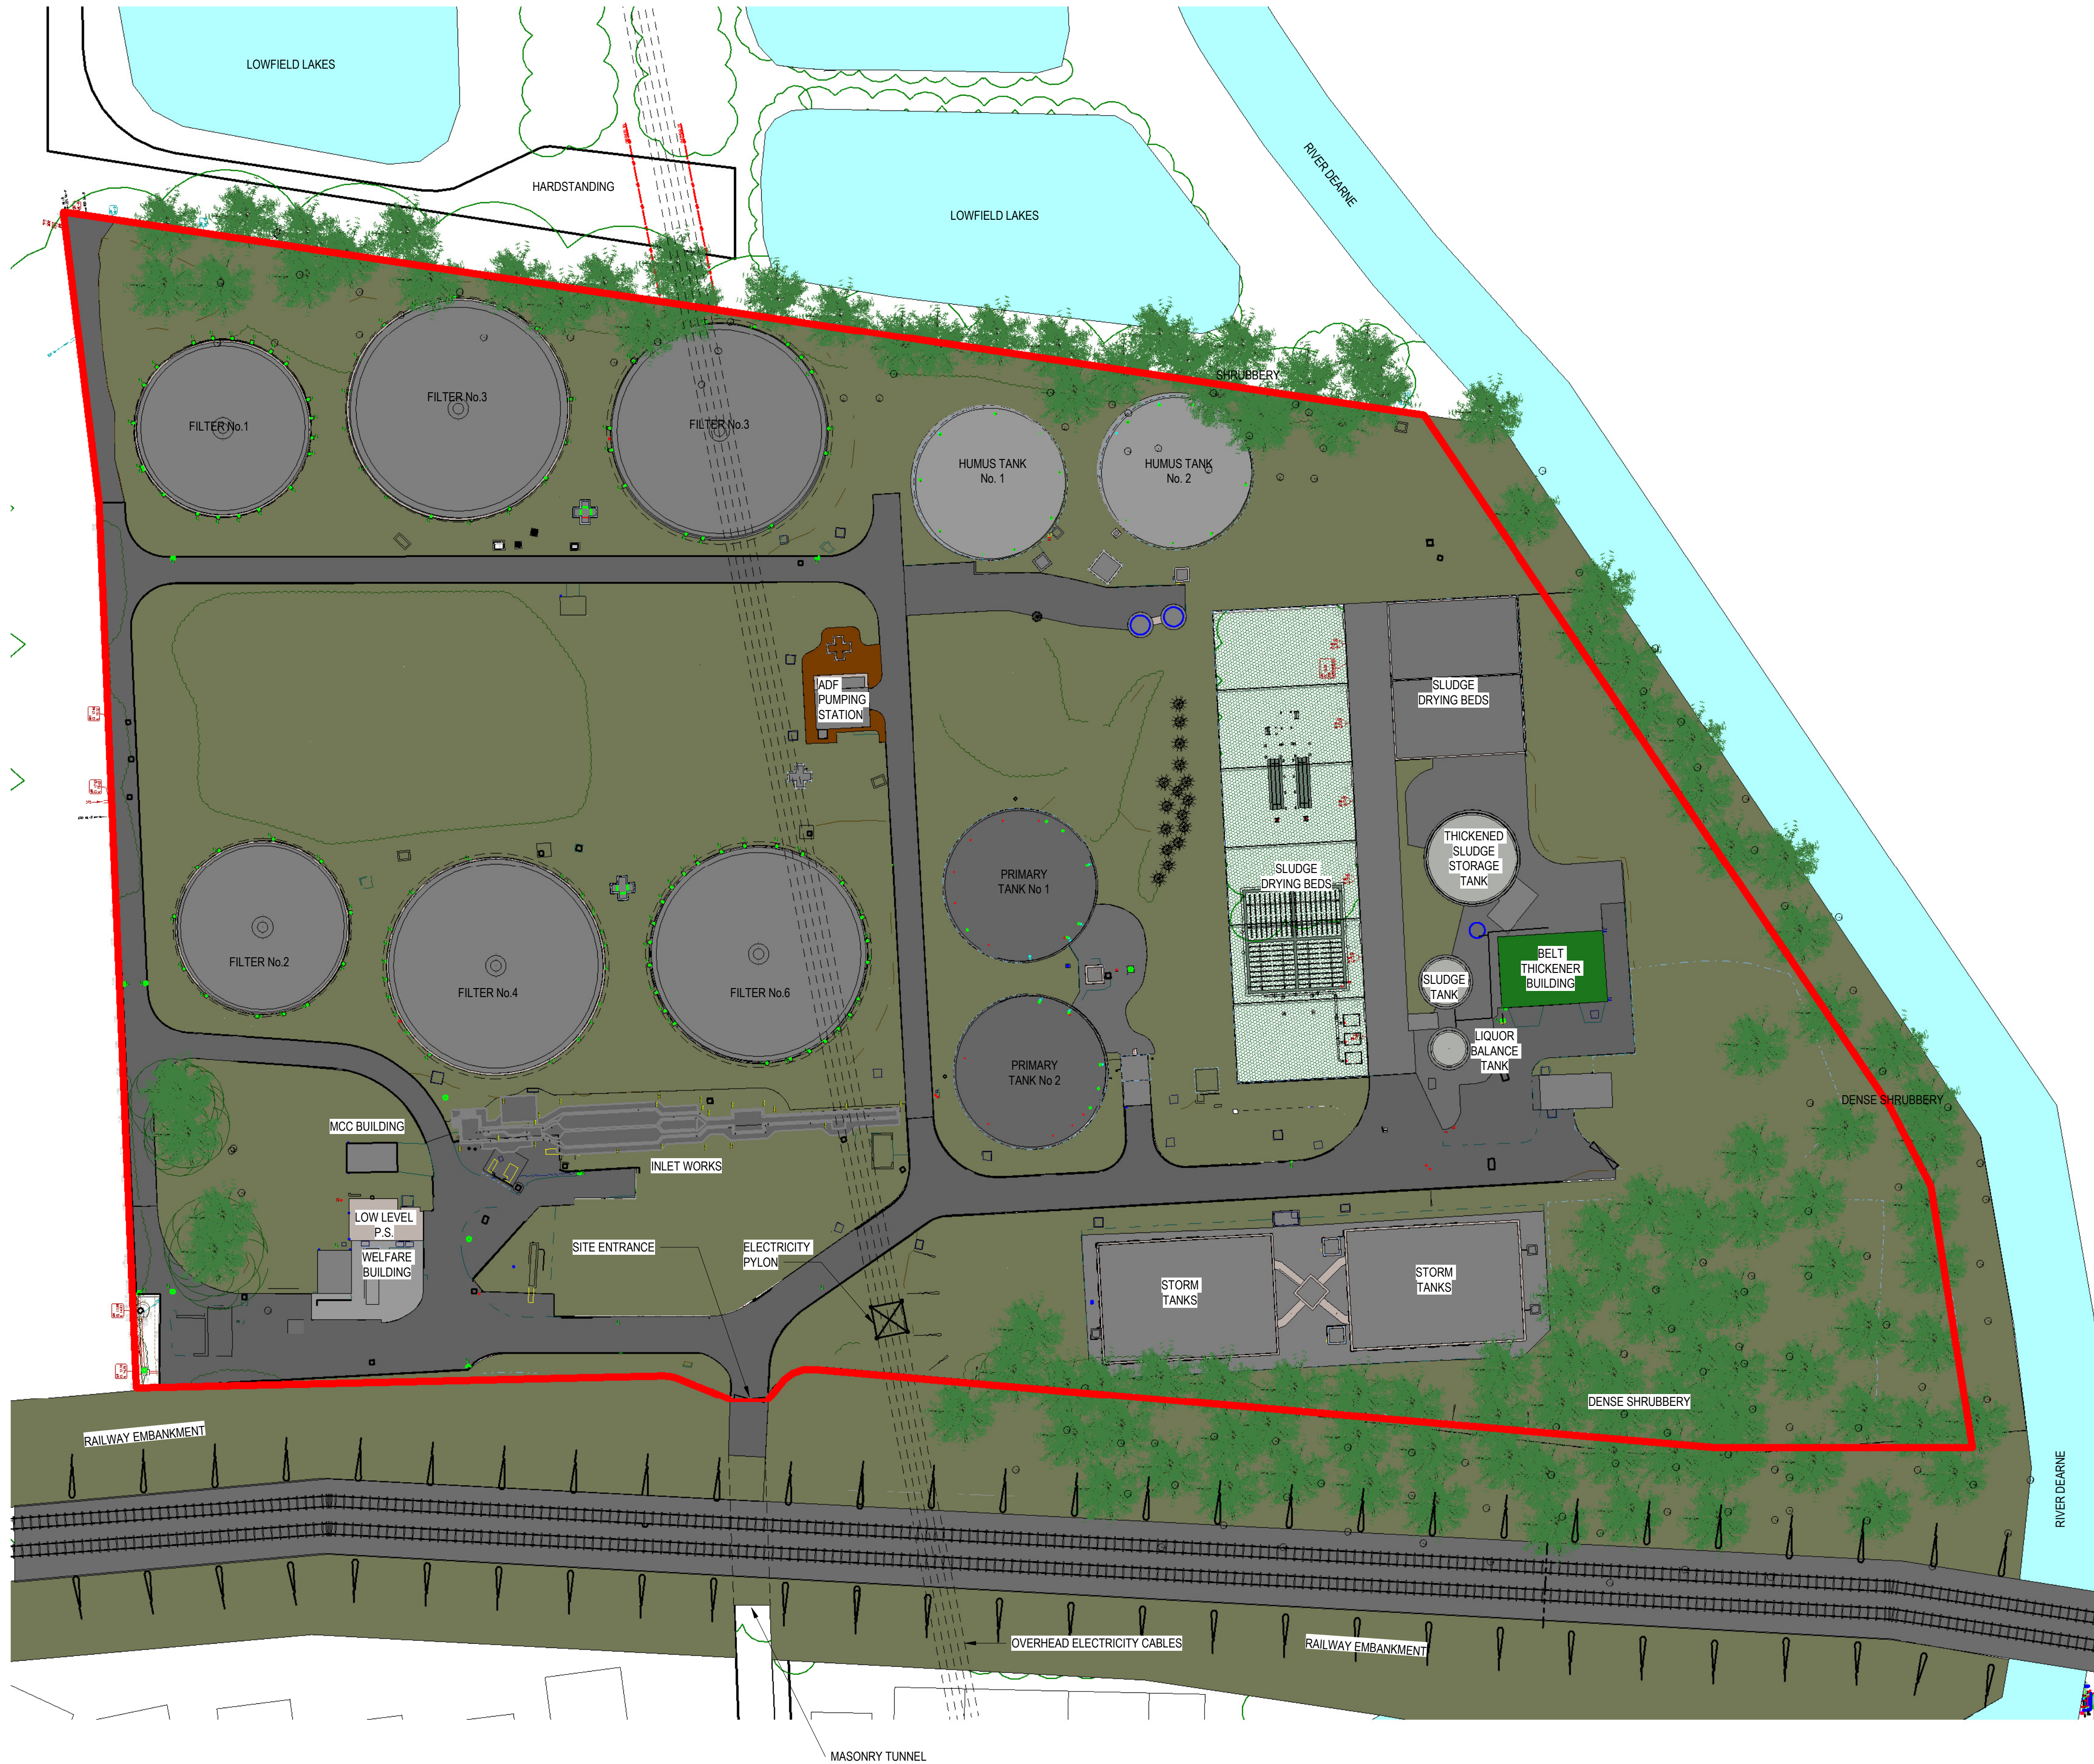


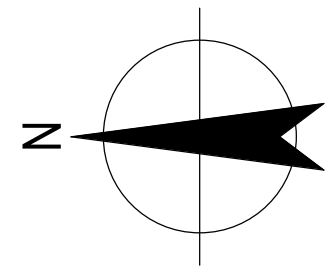

EXISTING SITE PLAN
SCALE 1 : 500

DO NOT SCALE - IF IN DOUBT ASK

NOTES

REFERENCE DRAWINGS

N6022_GT_5000_DW SITE LOCATION PLAN
N6022_GT_5002_DW PROPOSED SITE PLAN

LEGEND

B	PLANNING - FOR APPROVAL	T.J.P.	M.Mc.P	M.R.C.	22.05.18
A	PLANNING APPROVAL	E.C.	M.R.C.	N.P.	05.01.18
SS	REASON FOR ISSUE	DES/DRN	CHKD	APPD	DATE

THIS DRAWING IS ISSUED BY GALLIFORD TRY SUBJECT TO THE CONDITIONS THAT IT IS NOT COPIED EITHER IN WHOLE OR IN PART OR DISCLOSED TO THIRD PARTIES UNLESS PRIOR WRITTEN AUTHORISATION IS GIVEN BY GALLIFORD TRY.

PREVIOUS VERSIONS OF THIS DRAWING SHOULD BE STAMPED SUPERSEDED OR DESTROYED



Thornton Science Park,
Pool Lane, Ince,
Chester, CH2 4NU,
T (0)124 462 1000
E UKmail@ghd.com,
W www.ghd.com



YorkshireWater

Yorkshire Water
Livingstone House,
Chadwick Street,
Leeds LS10 1LJ
Tel: (0113) 249 6366



Galliford Try Infrastructure
(Technical Services)
Unit 3, Rutherford Court,
Stafford,
Staffordshire ST18 0GP
Tel: 01785 216810
www.gallifordtry.co.uk

PROJECT TITLE
**BOLTON UPON DEARNE
WwTW
NEW WORKS**

DRAWING TITLE
**PLANNING PRE-APP
EXISTING SITE PLAN**

SCALE 1 : 500	DRAWN BY EC	ORIGINAL SIZE A1
DRAWING No. N6022_GHD_5001_DW	REVISION B	

PLANNING