


THIS DRAWING IS NOT TO BE USED FOR CONSTRUCTION PURPOSES.

DO NOT DIMENSION FROM THIS DRAWING.

THIS DRAWING TO BE READ IN CONJUNCTION WITH THE FOLLOWING DRAWINGS:-

- A-71-000 - Site Location Plan
- A-71-001 - Signage Location Plan
- A-71-002 - Proposed Building Signage

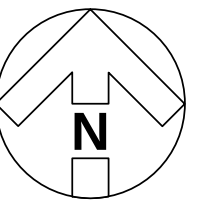

0 5 10

m

1:250

0 1 2

m


1:50

0 0.5 1


m

1:20


Trolley bay with digitally printed vinyl graphic applied front & rear, size 385x385x3mm

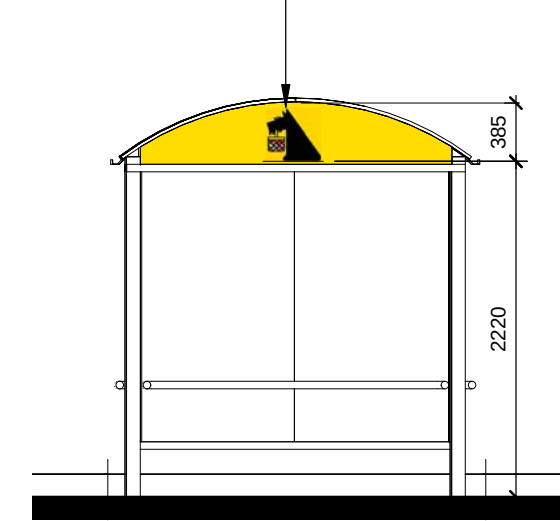

FRONT ELEVATION

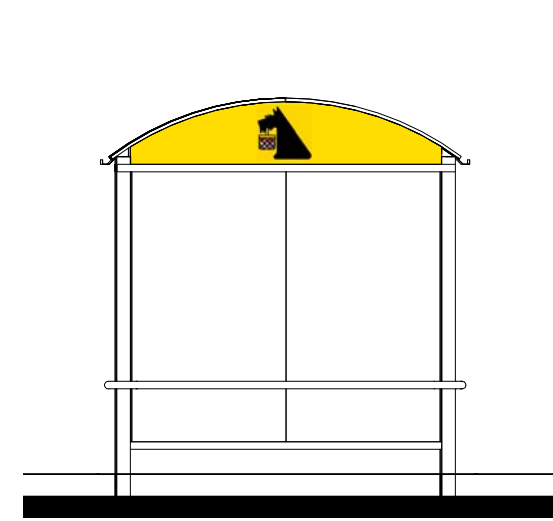


REAR ELEVATION

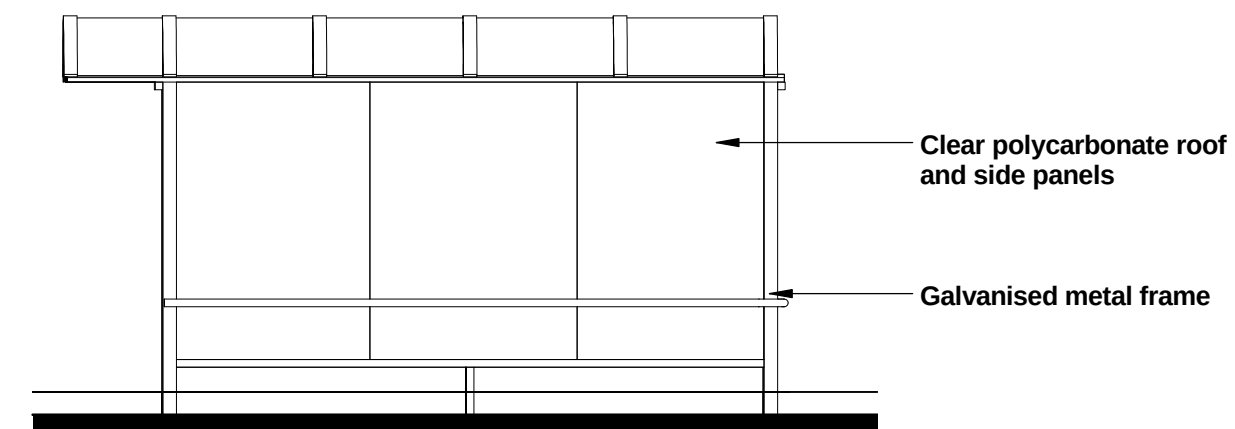

SIDE ELEVATION

1 COVERED TROLLEY BAY
Scale 1:50

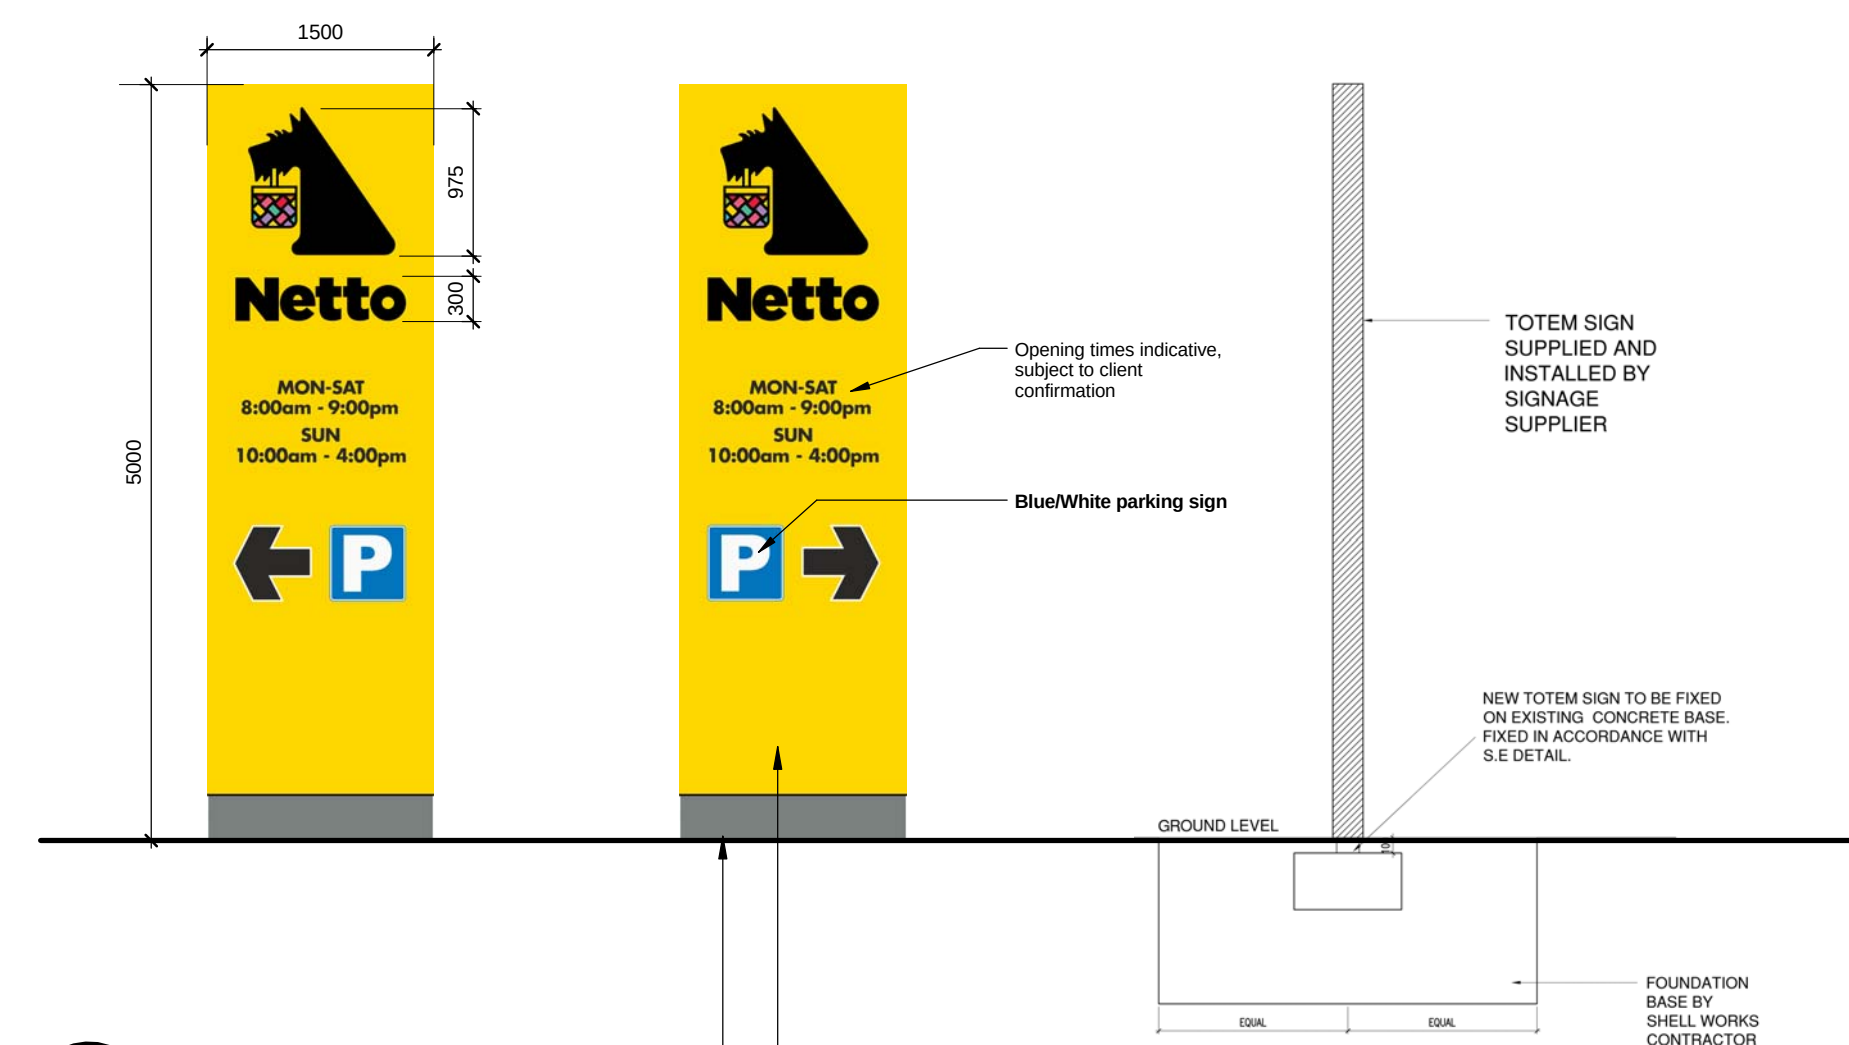


2 5m TOTEM SIGNAGE
Scale 1:50

5000mm (h) x1500mm (w) x 200mm (d) totem signage comprising: double sided lightbox of aluminium flex-face box construction with yellow acrylic. Scottie dog and 'Netto' text to be 5mm applied black acrylic. Basket area apertures backed off with 5mm thick opal acrylic and face applied with translucent vinyl graphic. Internally illuminated by means of LED's. Illumination 3000 lumens/m² (50 candelas/m²)

Aluminium splash back to base with matt finish. Colour - Grey RAL 7037

Sign applied to railings adjacent cycle hoops

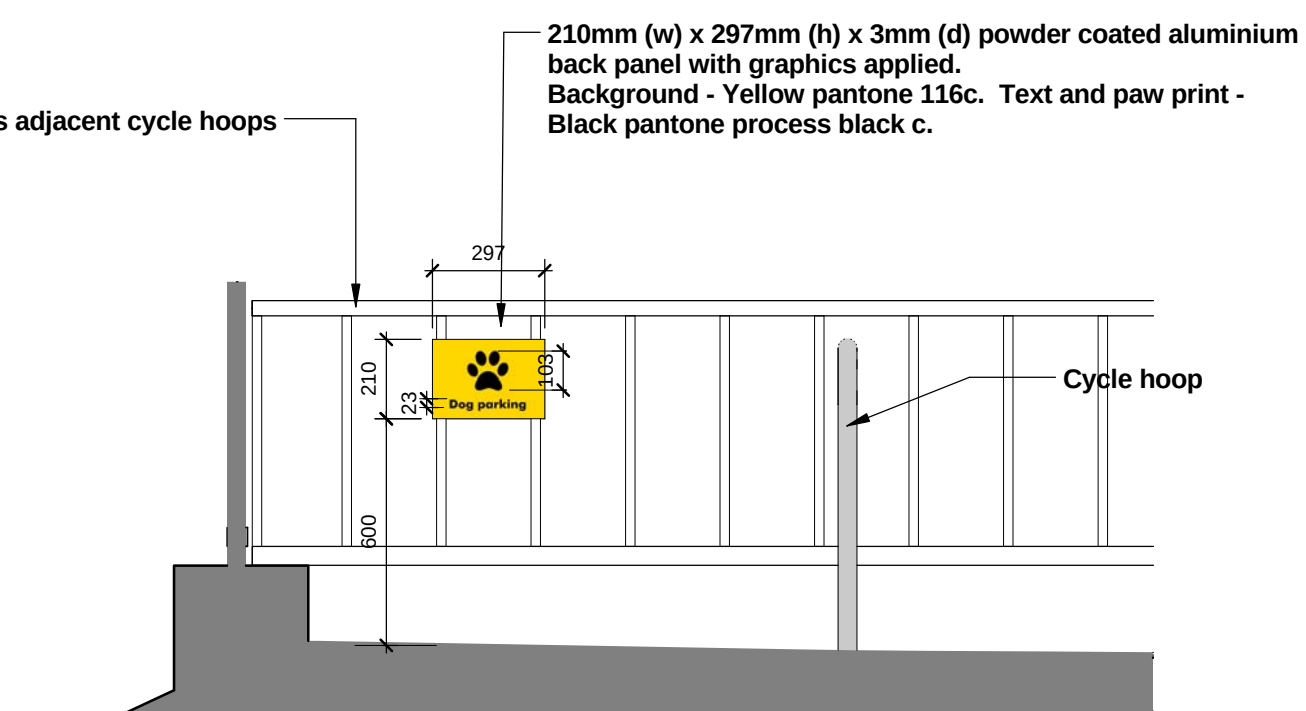

3 DOG PARKING SIGN
Scale 1:20

REVISION: A BY: SDH CHECKED: DJW DATE: 19/02/2016

Drawing updated to suit comments from Indigo

REVISION: A BY: PC CHECKED: ?? DATE: 29/01/2016

Planning issue.

PLANNING

PLOT DATE: 19/02/2016 15:38:38



CLIENT:

Thurnscoe, Station Road,
Barnsley

PROJECT:

Proposed Car Park Signage

DRAWING: PC SCALE: As indicated @ A1 CREATION DATE: JAN 2016

Hadfield Cawkwell Davidson

Broomgrove Lodge, 13 Broomgrove Rd, Sheffield, S10 2LZ T 0114 266 8181 www.hcd.co.uk

Architecture | Engineering | Interior Design | Masterplanning | Urban Design

JOB NO: 2015-097 | DRAWING NO: A-71-003 | A

C:\temp\55997\HCD-AD-22-N5-A-20-001_Building_W515_schthetent

6 HCD