

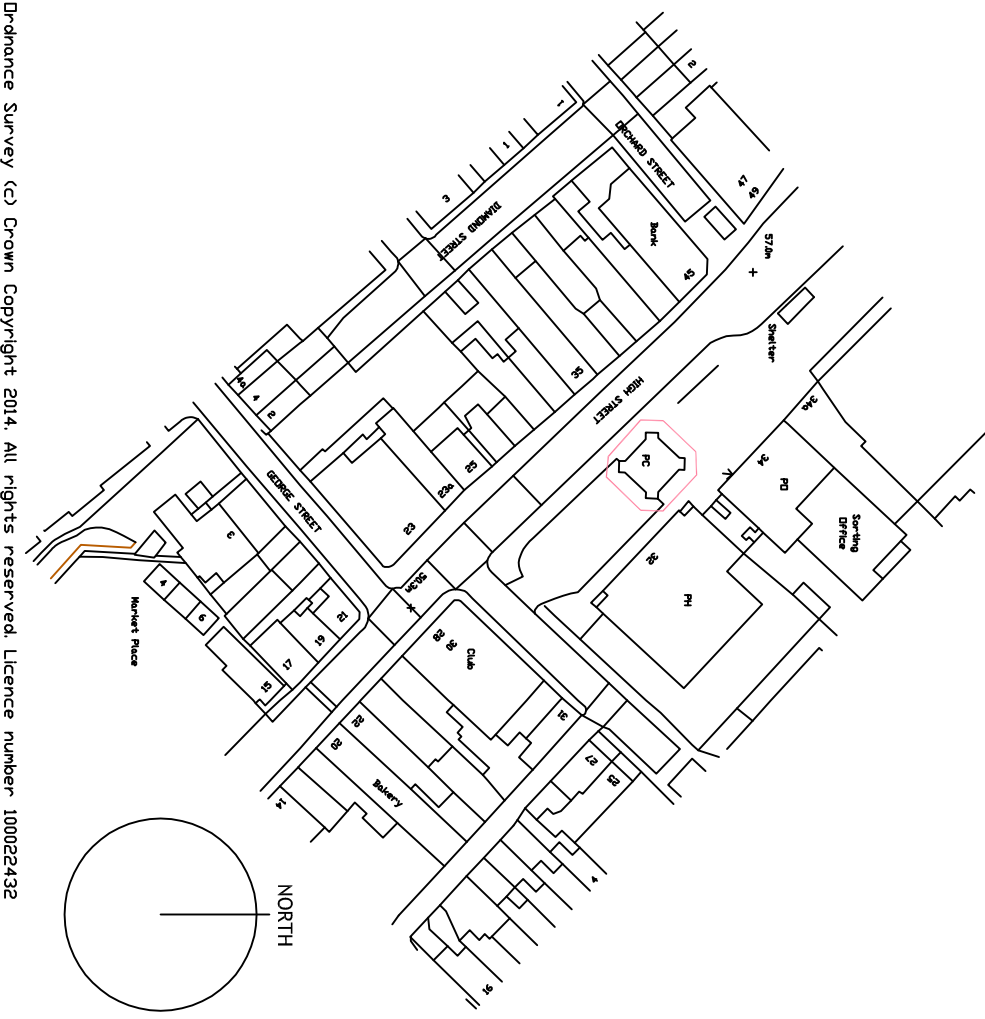
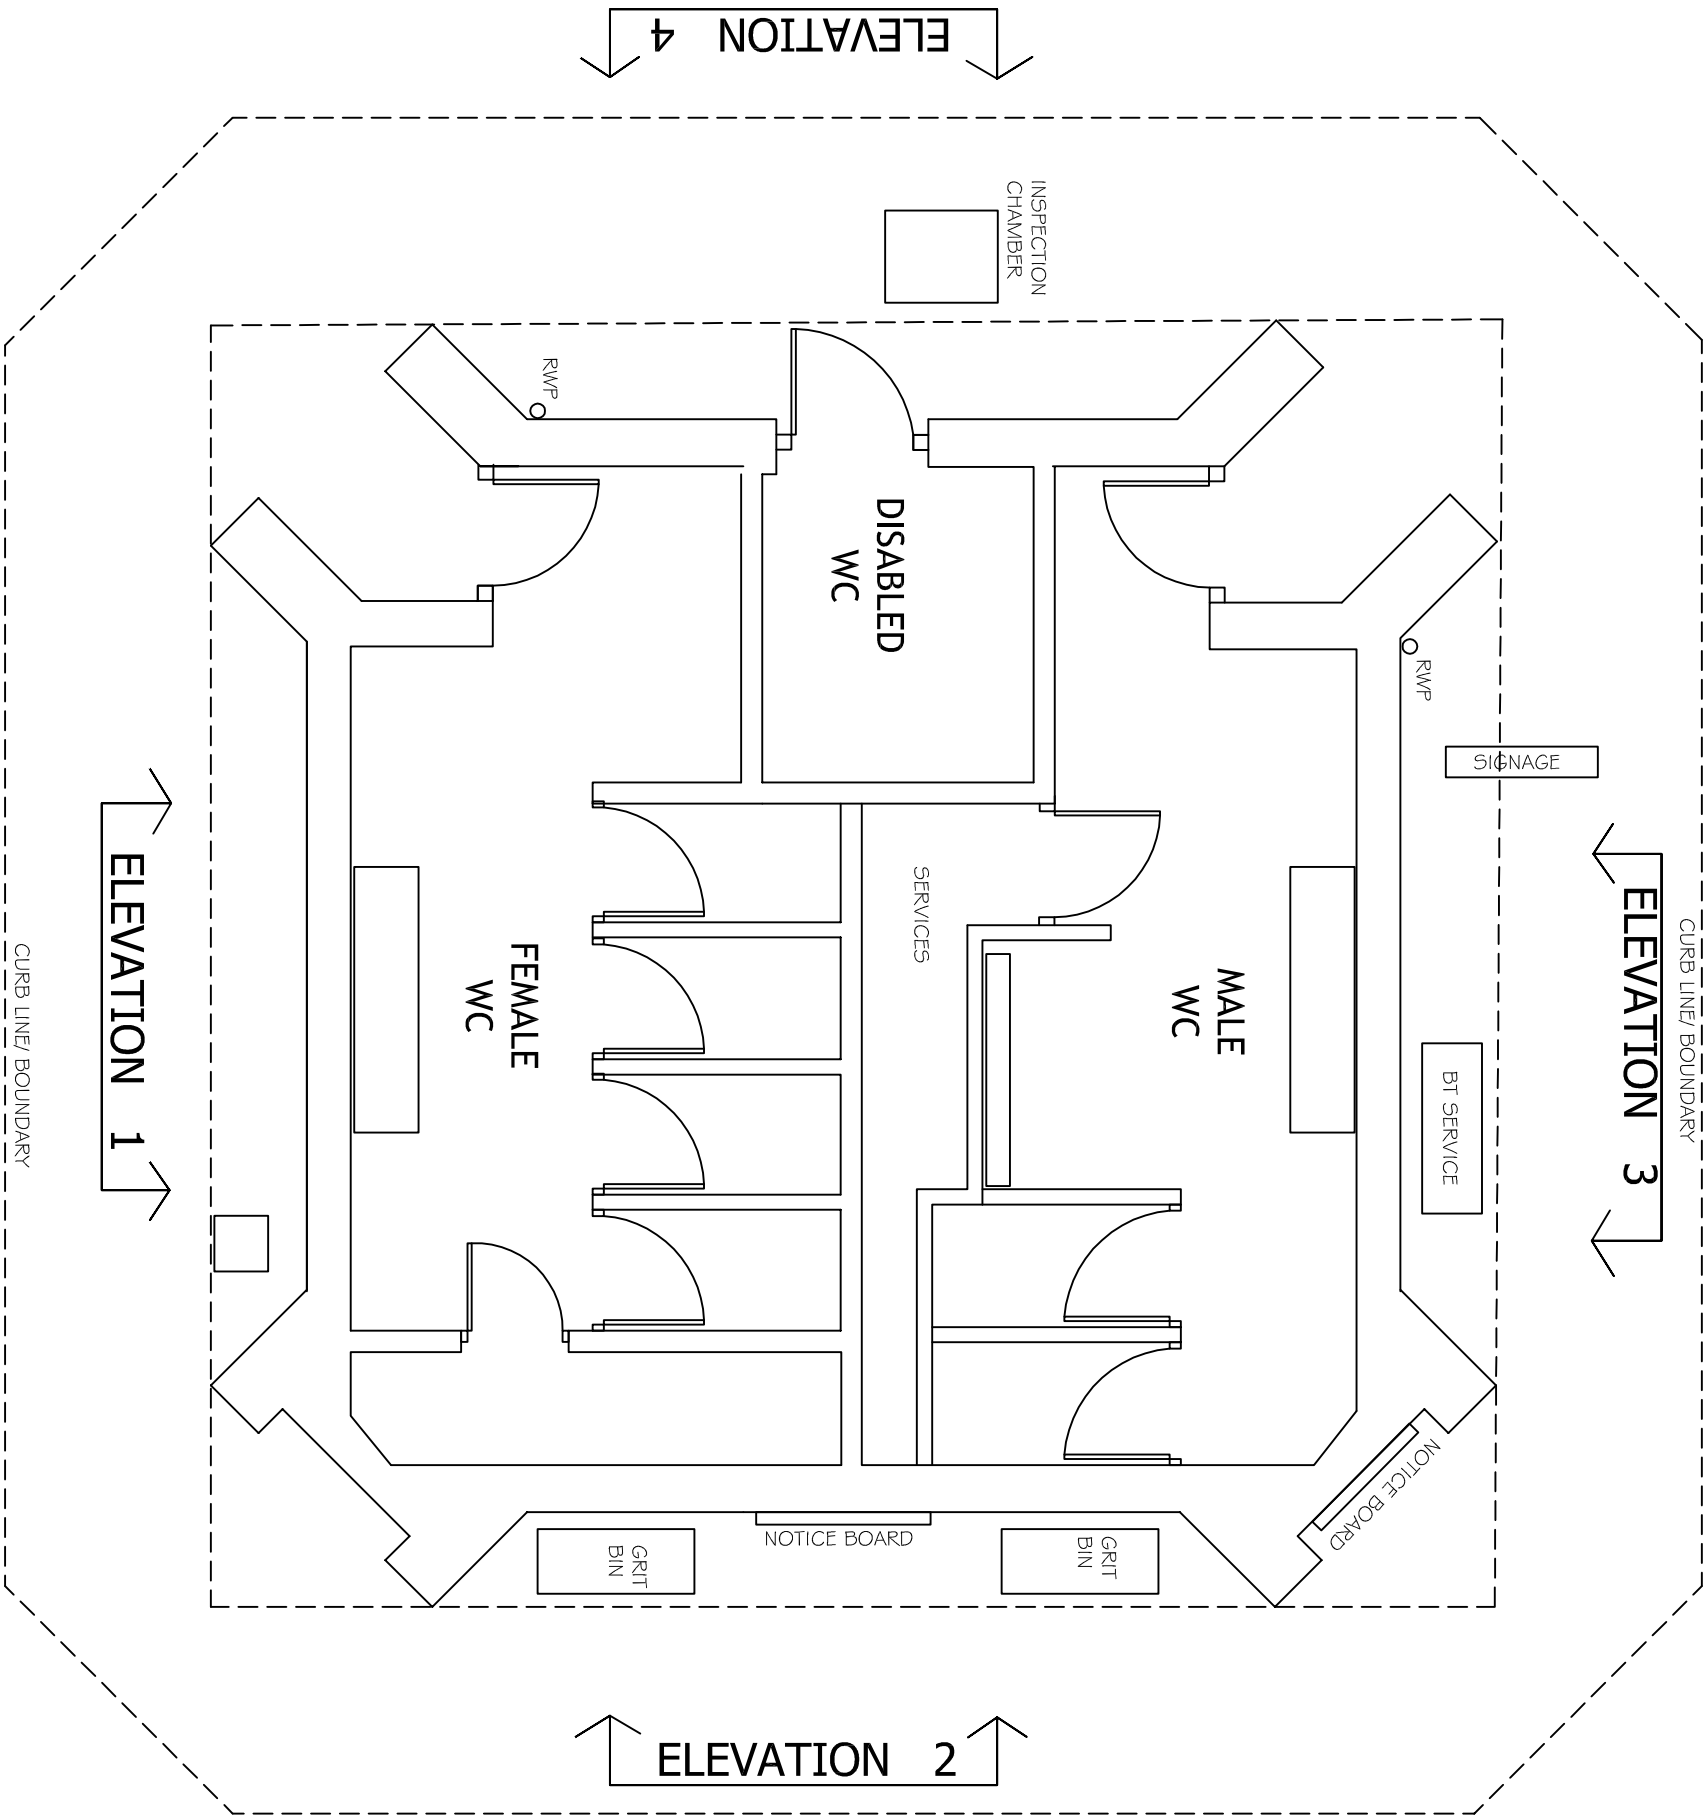


REVISIONS			
REV	DATE	DESCRIPTION	CHECKED APPROVED

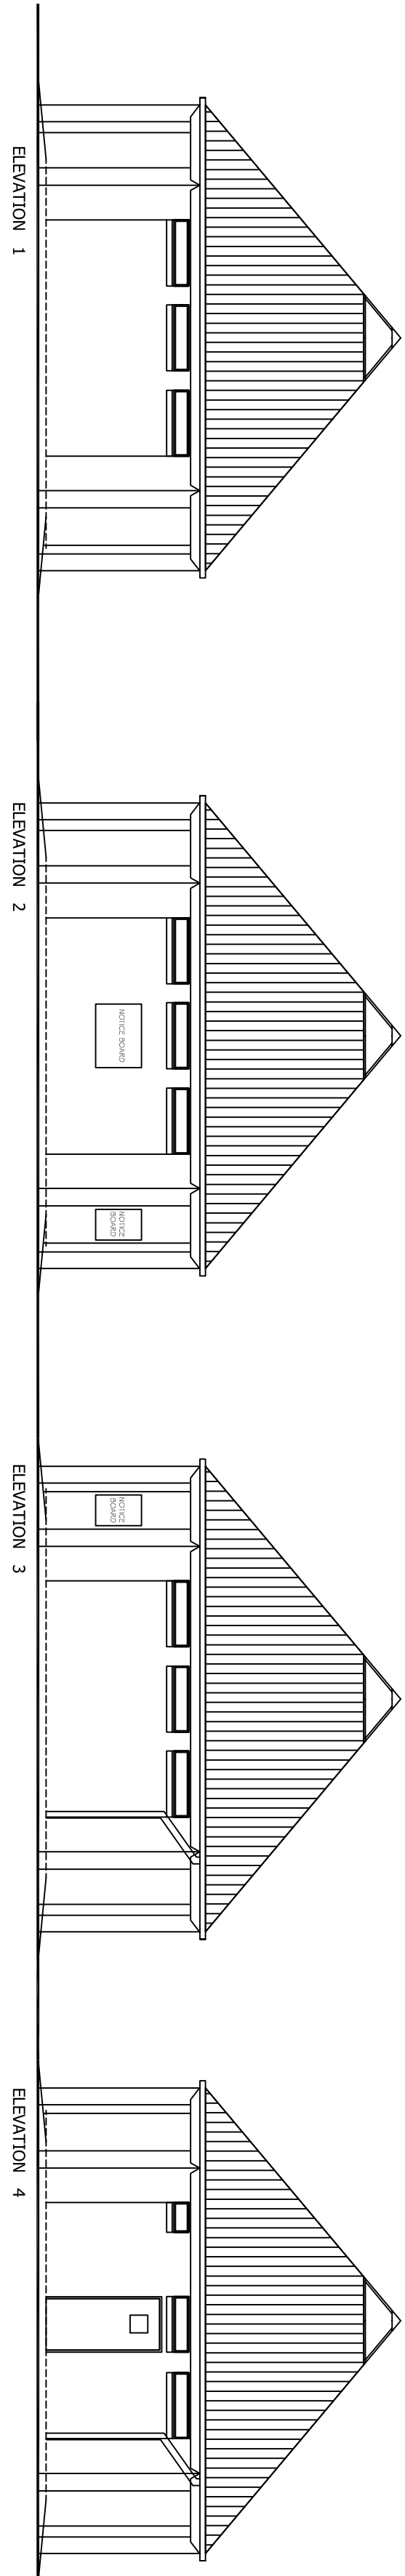

SITE LOCATION PLAN 1:1250

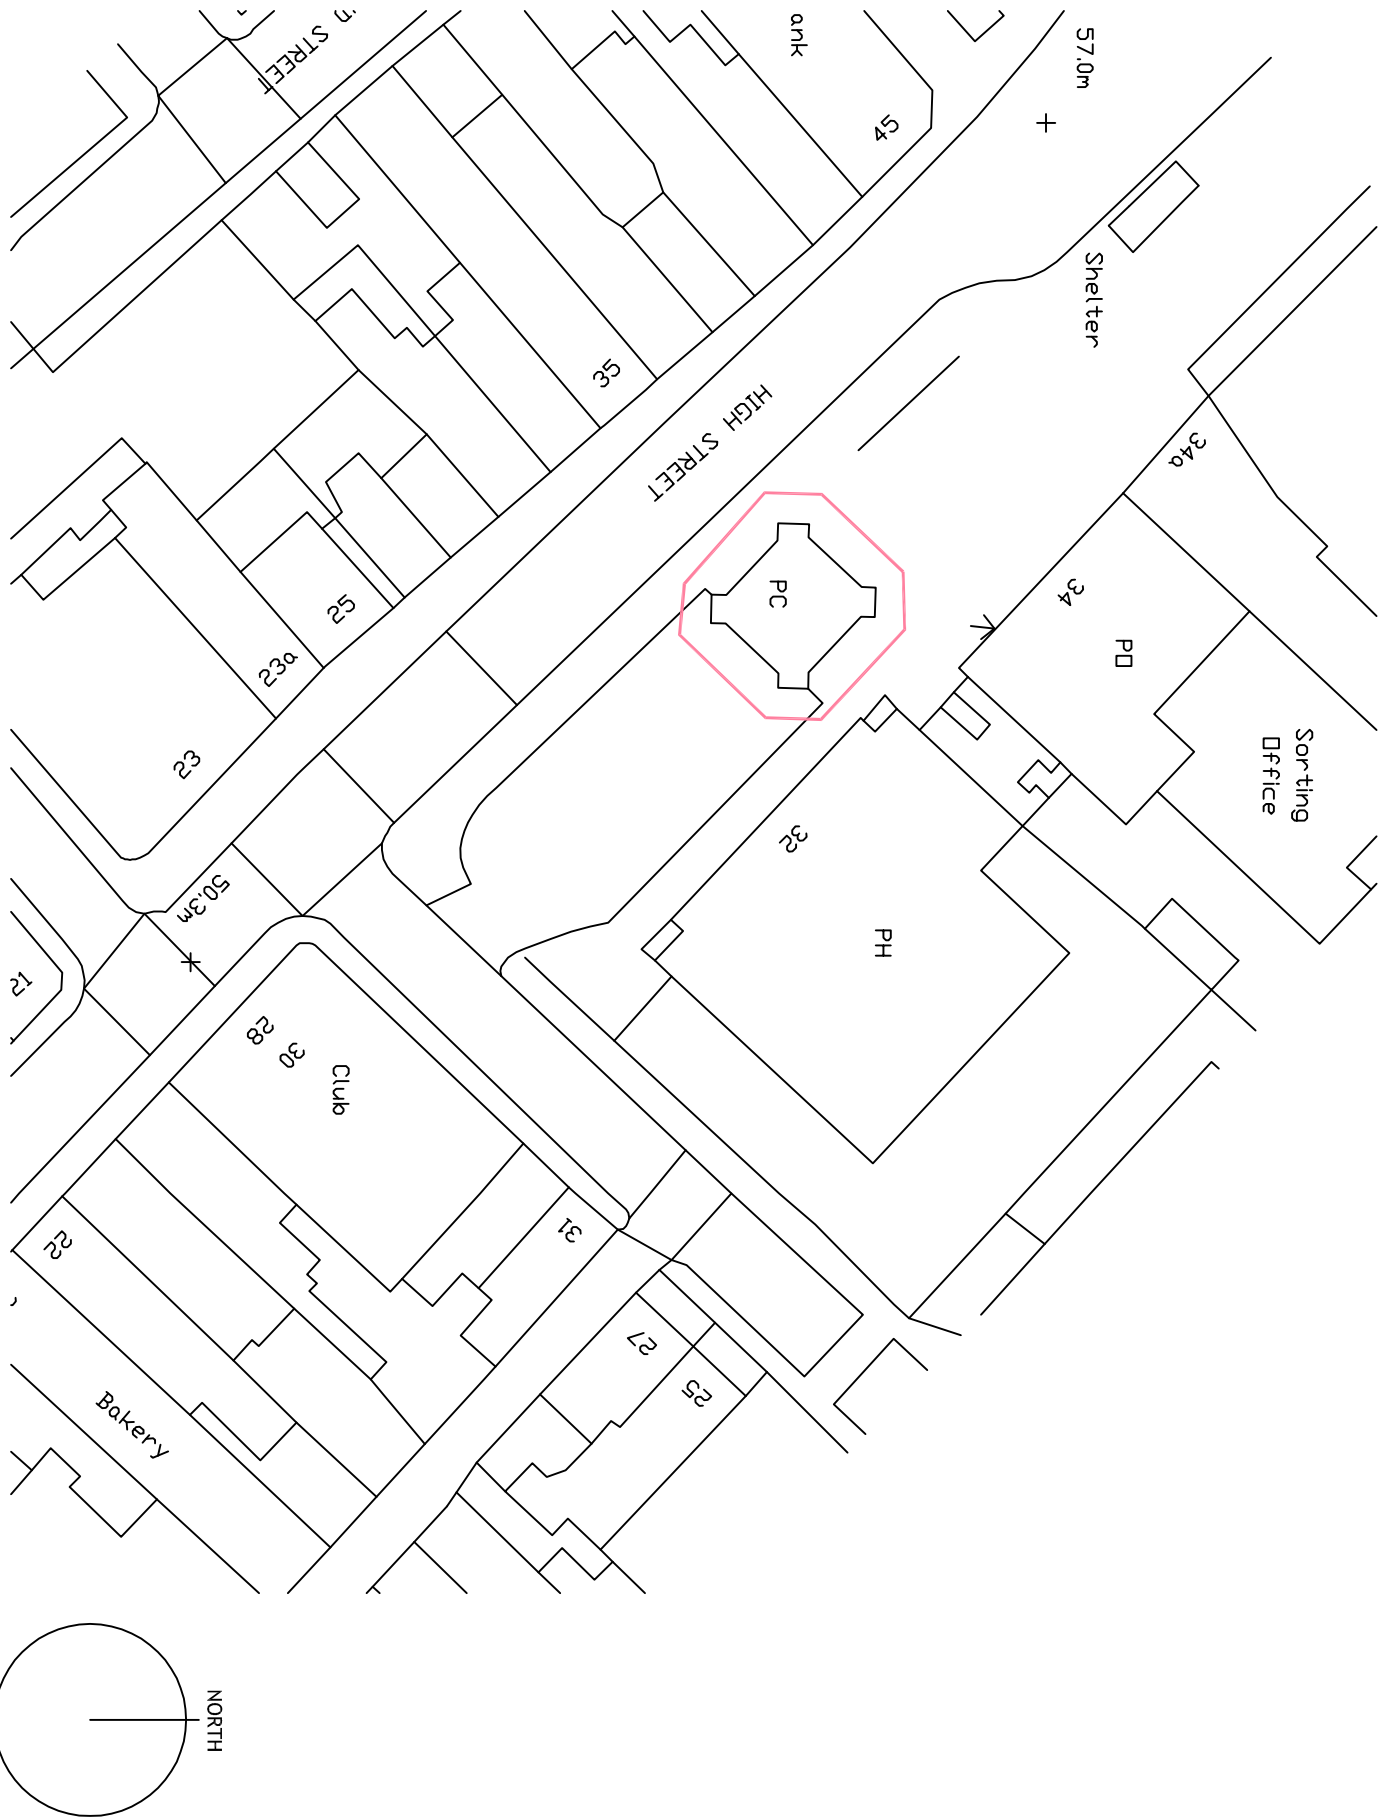

SITE PLAN 1:500

CLIENT MR J ROBINSON			
PROJECT TITLE CHANGE OF USE AND ALTERATION TO FORMER PUBLIC TOILETS HIGH STREET WOMBELL			
DRAWING TITLE EXISTING PLANS, ELEVATIONS AND SITE PLAN SITE LOCATION PLAN			
© ANTHONY SNOWDEN ARCHITECT 2014 RIBA HANGAR 3 HANGAR 3 ROBIN HOOD AIRPORT DOCKASTER DNF SDE			
SCALE 1:500 1:50 1:1250 and 1:100			
PROJECT NO. 023	DRAWING NO. 01	REV. 00	