
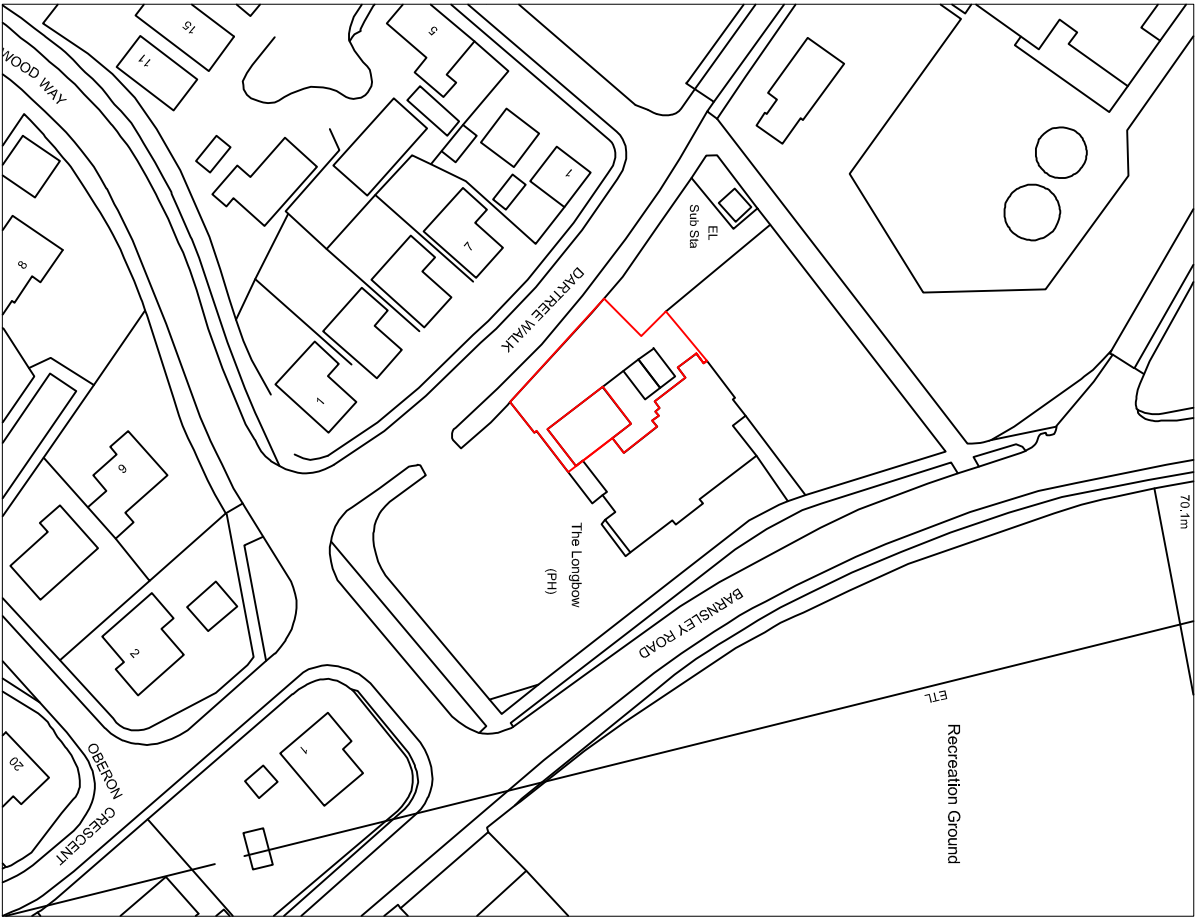



Drawing No.	Rev No.
MRM001 -001	

DO NOT SCALE: Contractor to check all dimensions and report any omissions or errors

NOTES

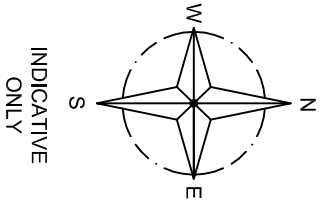

LOCATION PLAN
SCALE 1:1250 AT A3

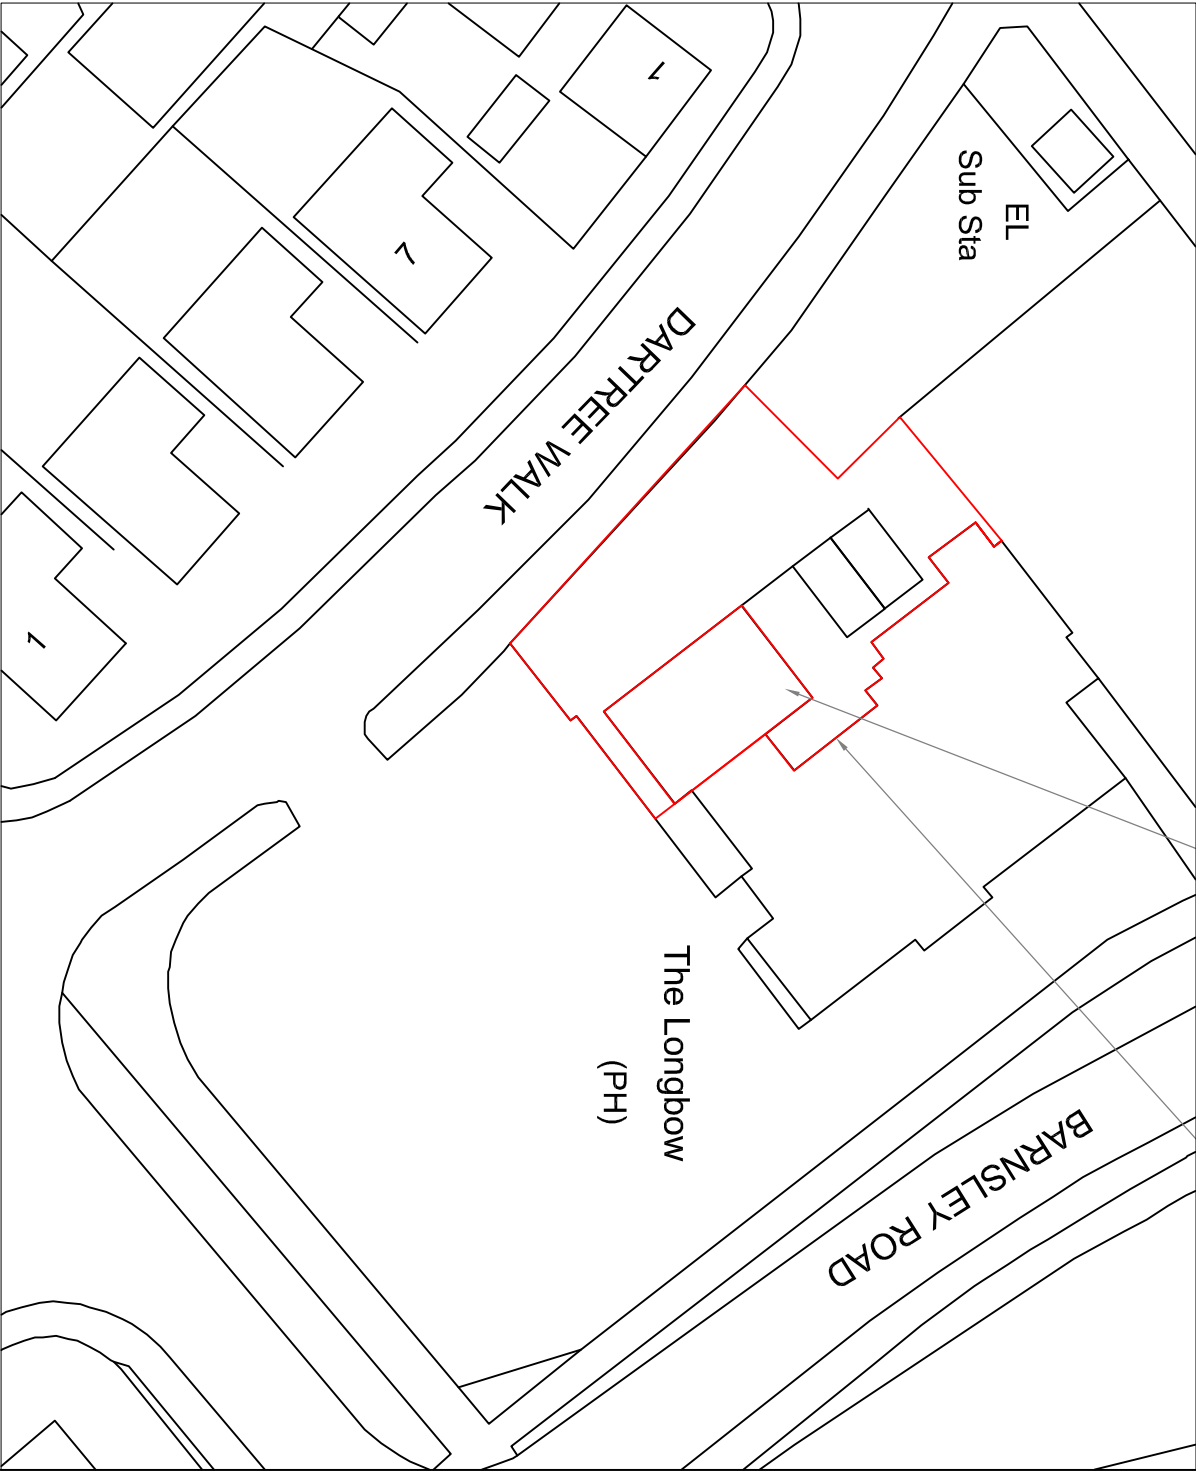

SITE PLAN
SCALE 1:500 AT A3

Rev	Description	By	Chk	App	Date
-----	-------------	----	-----	-----	------

JRB DESIGNS Ltd
1 Saville Road
Cudworth
Barnsley
S72 8LT
Tel: 01226 383542
Fax: 01226 380078
Mob: 07970 541192
Email: join@jrbdesigns.co.uk

This drawing is copyright. © Jrbdesigns Ltd.

Client	MR R MARKHAM 17 STONEYFORD ROAD LOW VALLEY WOMB WELL BARNSELEY
Drawing Title	SITE PLANS

Address	BUNGALOW ON DARTREE WALK DARFIELD BARNSELEY S73 9DJ
Project Title:	CHANGE OF USE FROM SHOP STORE TO DWELLING HOUSE
Purpose of Issue:	PLANNING

Drawing Status	FIRST ISSUE
Scale at A3	AS SHOWN
Drawn By	JRB
Date	29/10/2013
Checked By	
Date	29/10/2013
Approved By	
Date	29/10/2013
Project No.	MRM001
Drawing No.	001
Revision	-

APPROVAL ☒ INFORMATION ☐ TENDER ☐ CONTRACT ☐ CONSTRUCTION ☐