
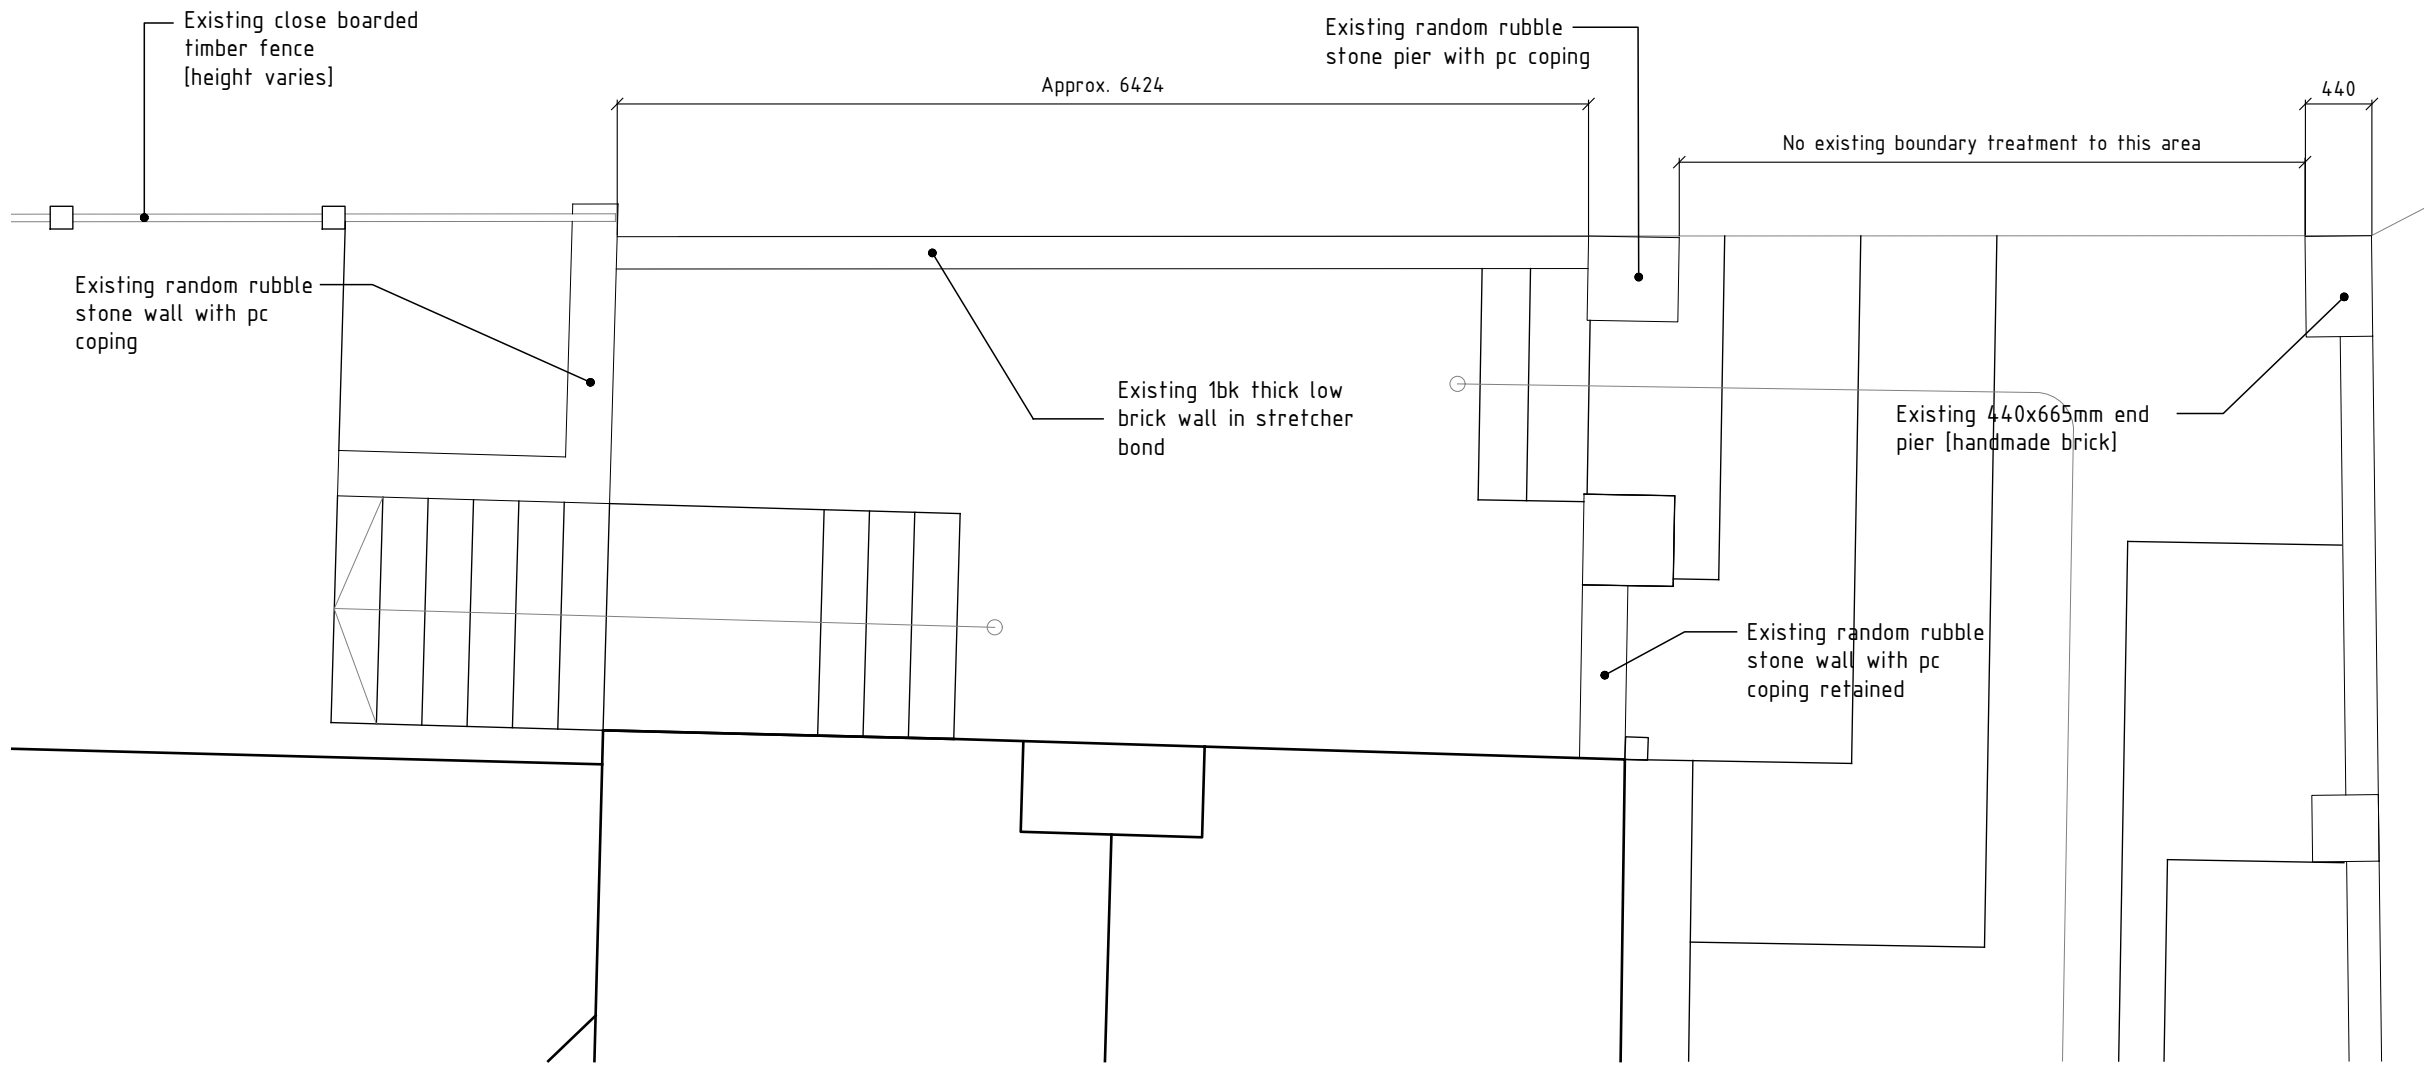
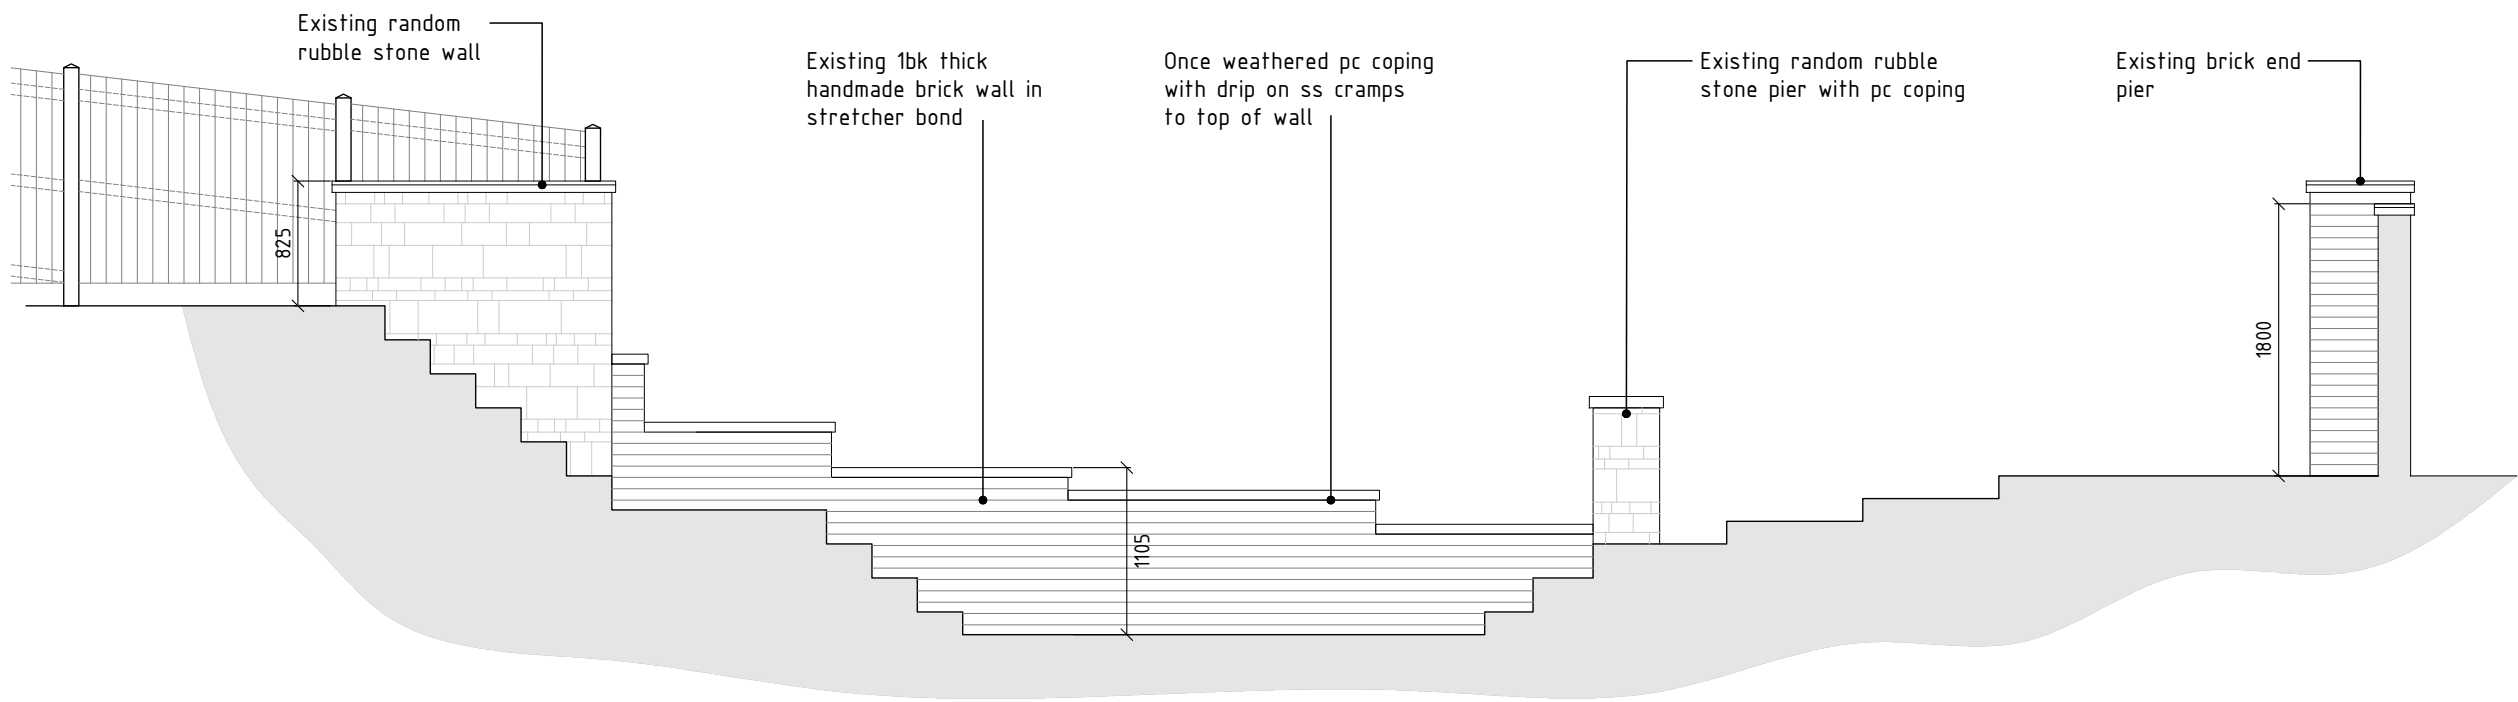
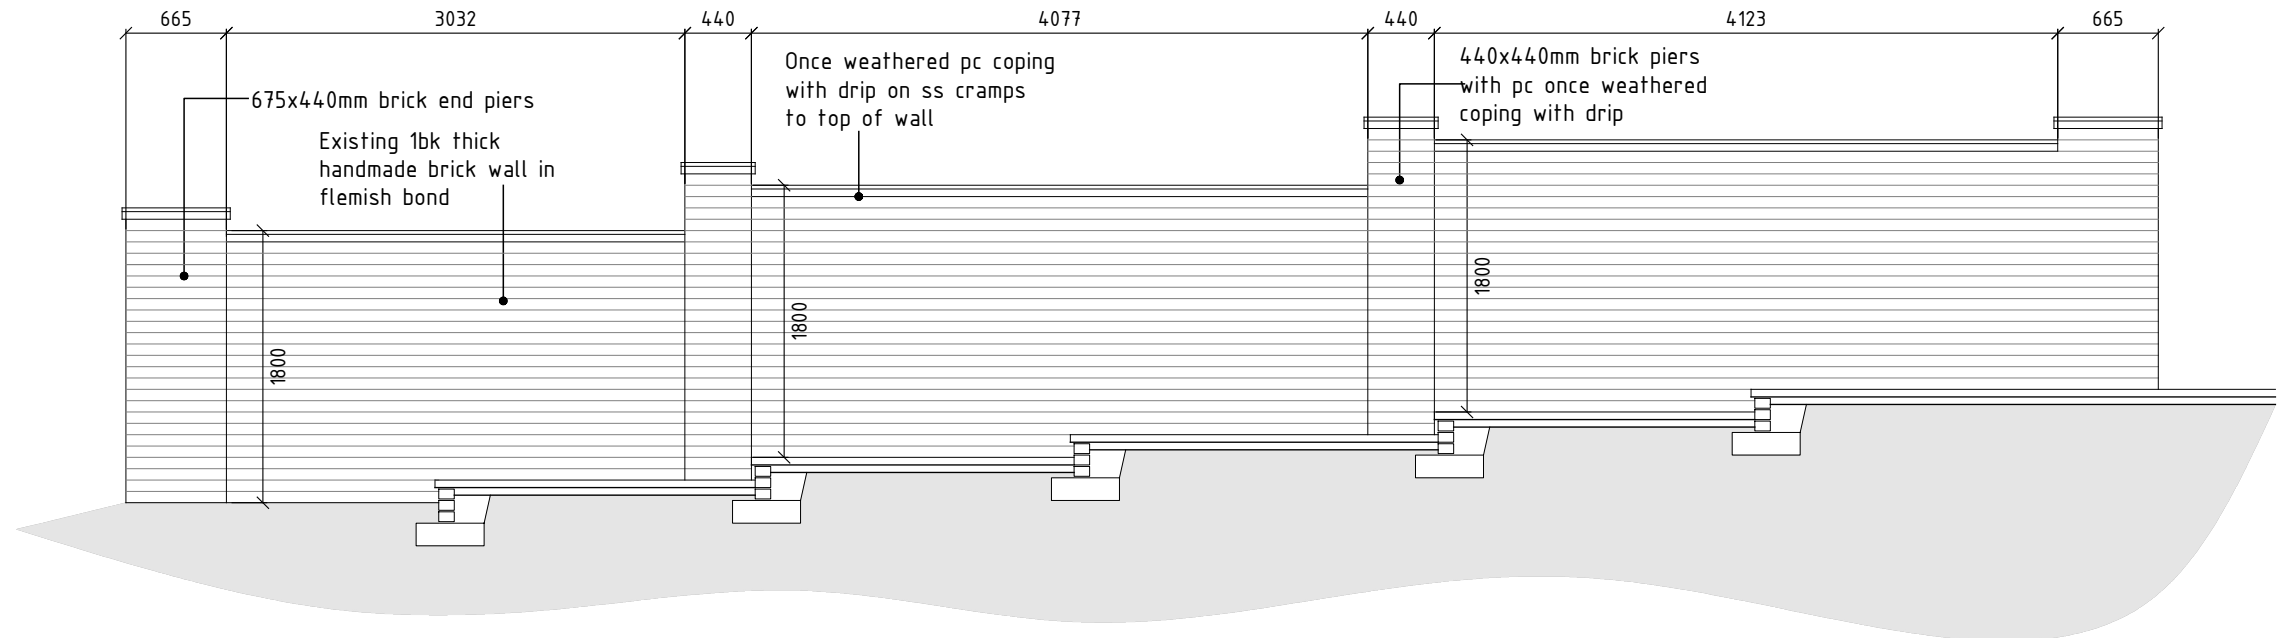


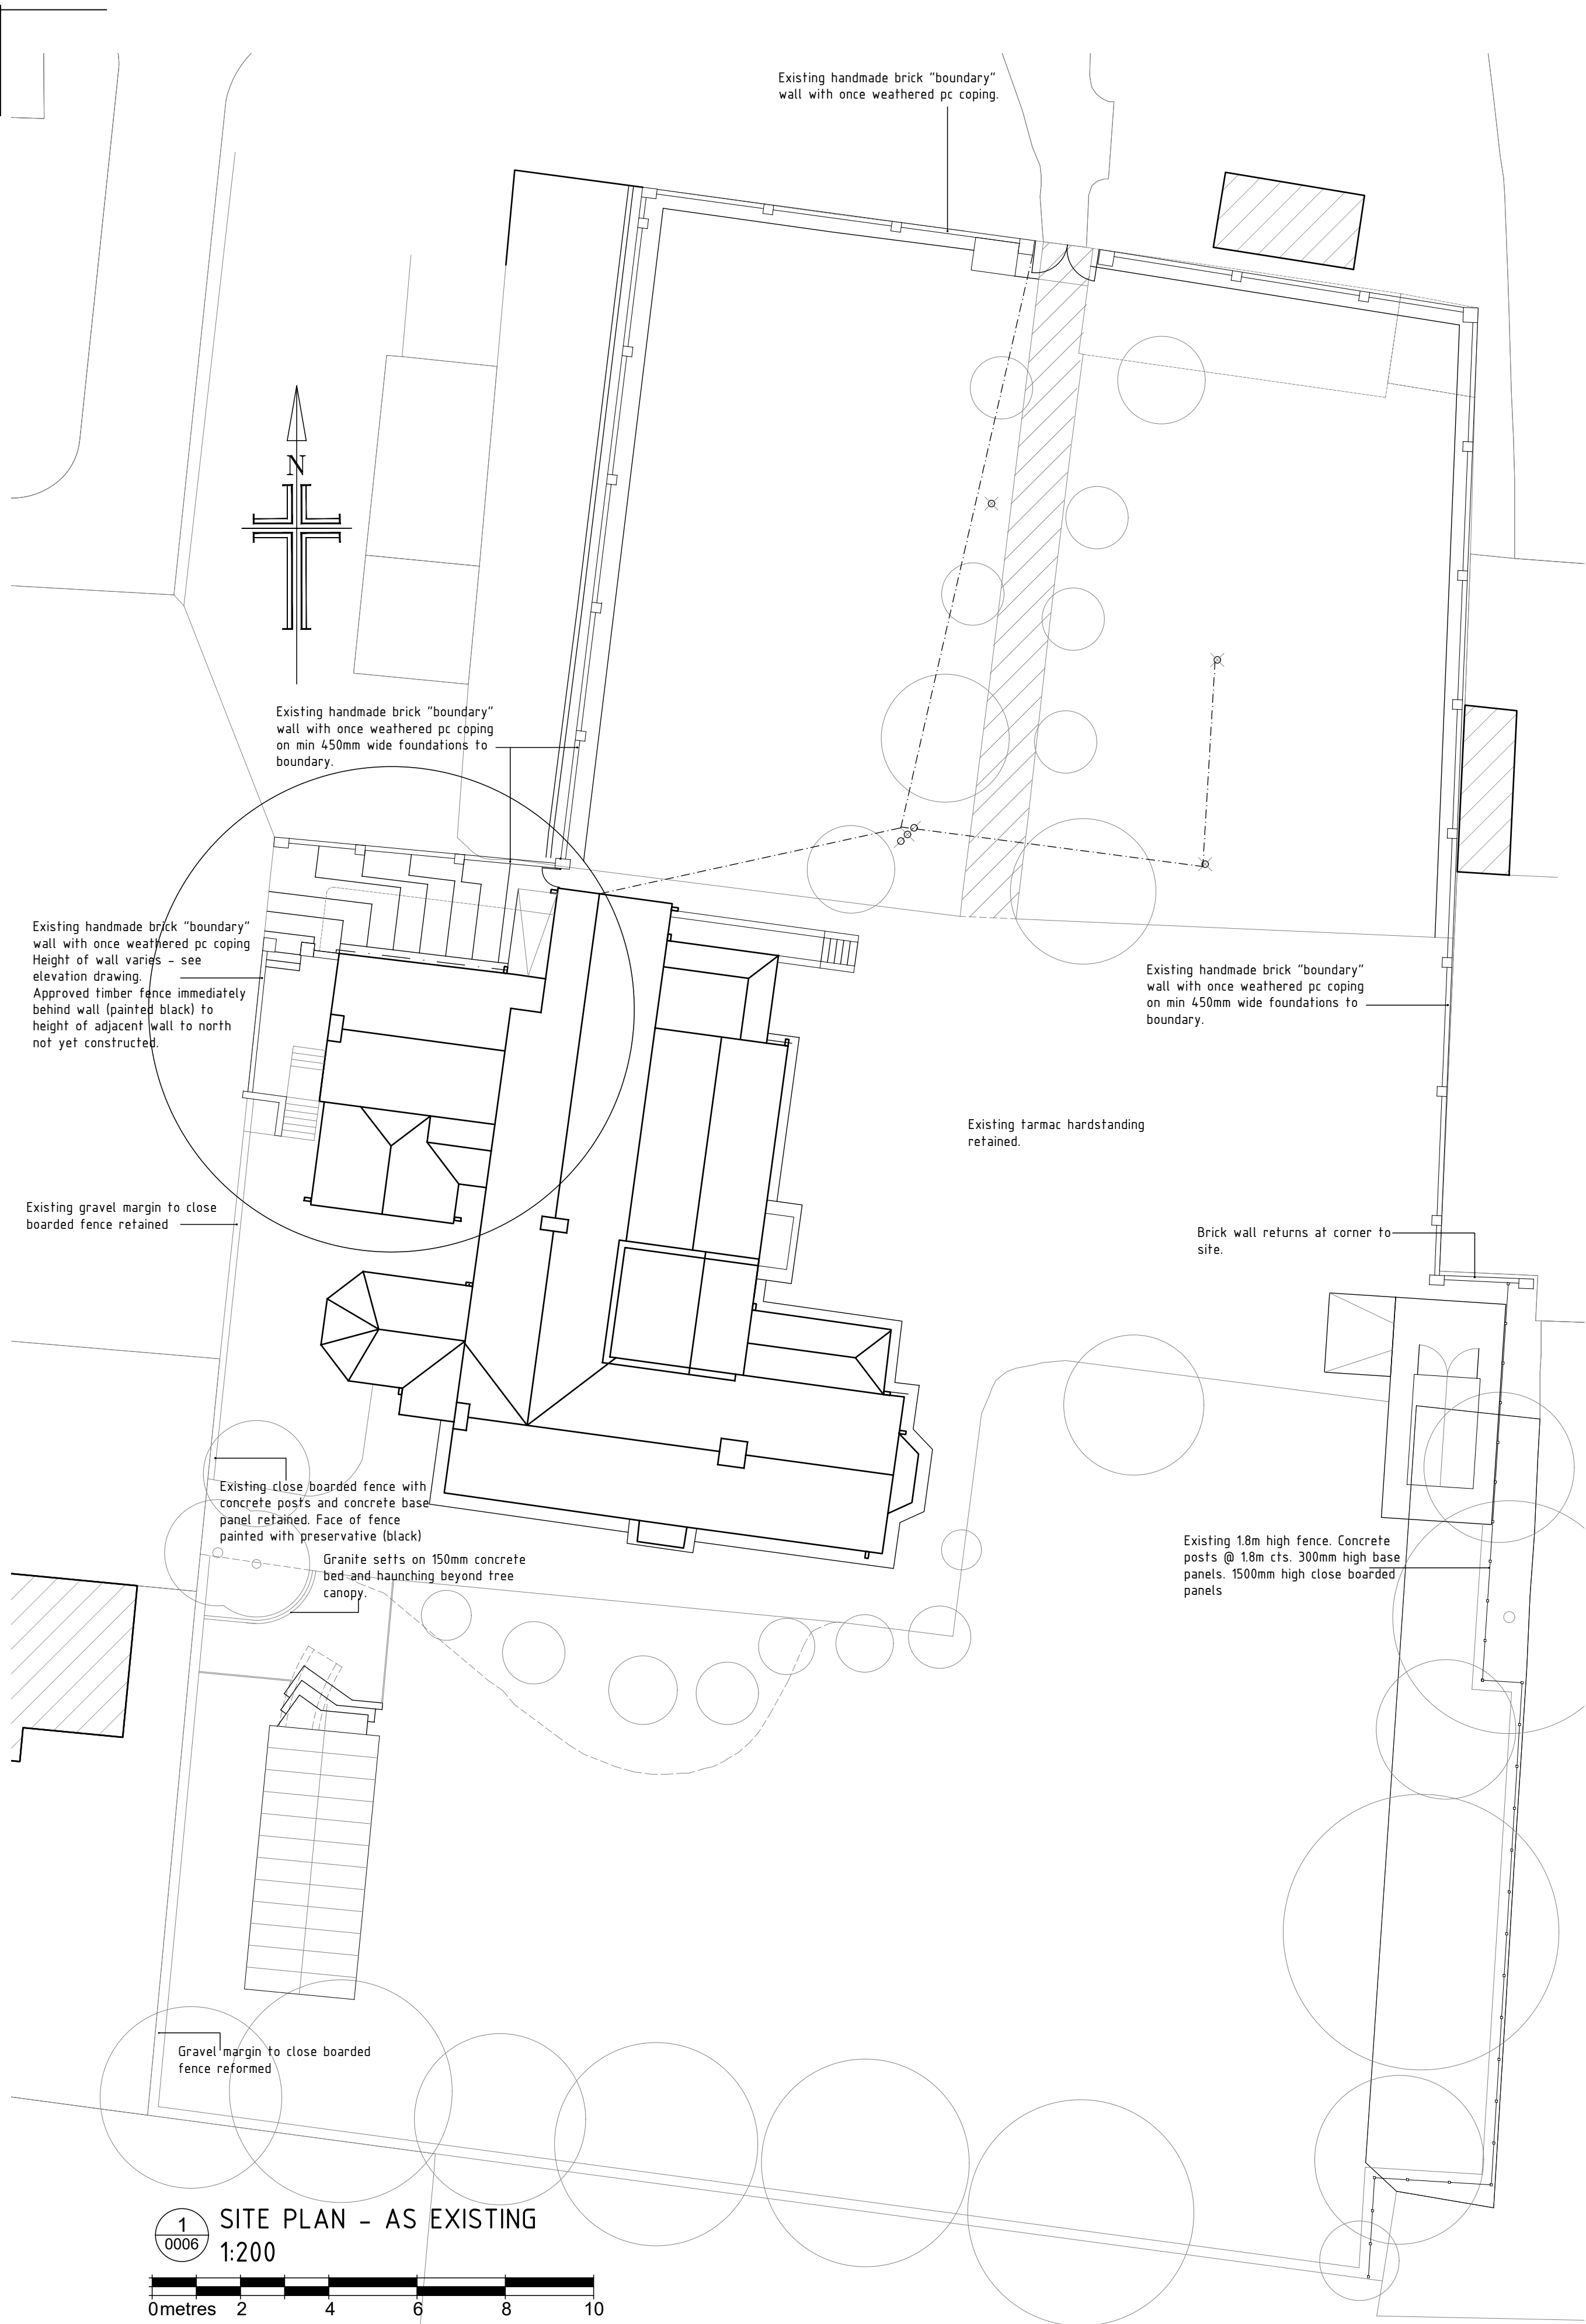

P01	JS	21.07.2020	PLANNING ISSUE
Rev	By	Date	Revision Note

Pearce Bottomley LLP

Roman Ridge, Main Street,
Aberford, Leeds,
LS25 3AW

T: 0113 281 2000
E: pbb@pbarchitects.co.uk
W: www.pbarchitects.co.uk

Client/ Project

DR G COOLEY

THURNSCOE HALL, HIGH STREET, BARNLEY.
S63 0JS

BOUNDARY WORKS - NEW BOUNDARY WALL

Suitability - Stage	Scale	Drawn	Checked	Date
A2 - PLANNING	VARIES@A1	JS	JS	JUL 2020

Drawing Title / Description
SITE PLAN AND ELEVATIONS AS EXISTING

Proj. Ref.	Originat.	Volume	Level	Type	Role	Draw. Number	Suitab.	Revision
5009	PBA	XX	00	DR	A	(00)06	A2	P01

File Name

Copyright Pearce Bottomley LLP