


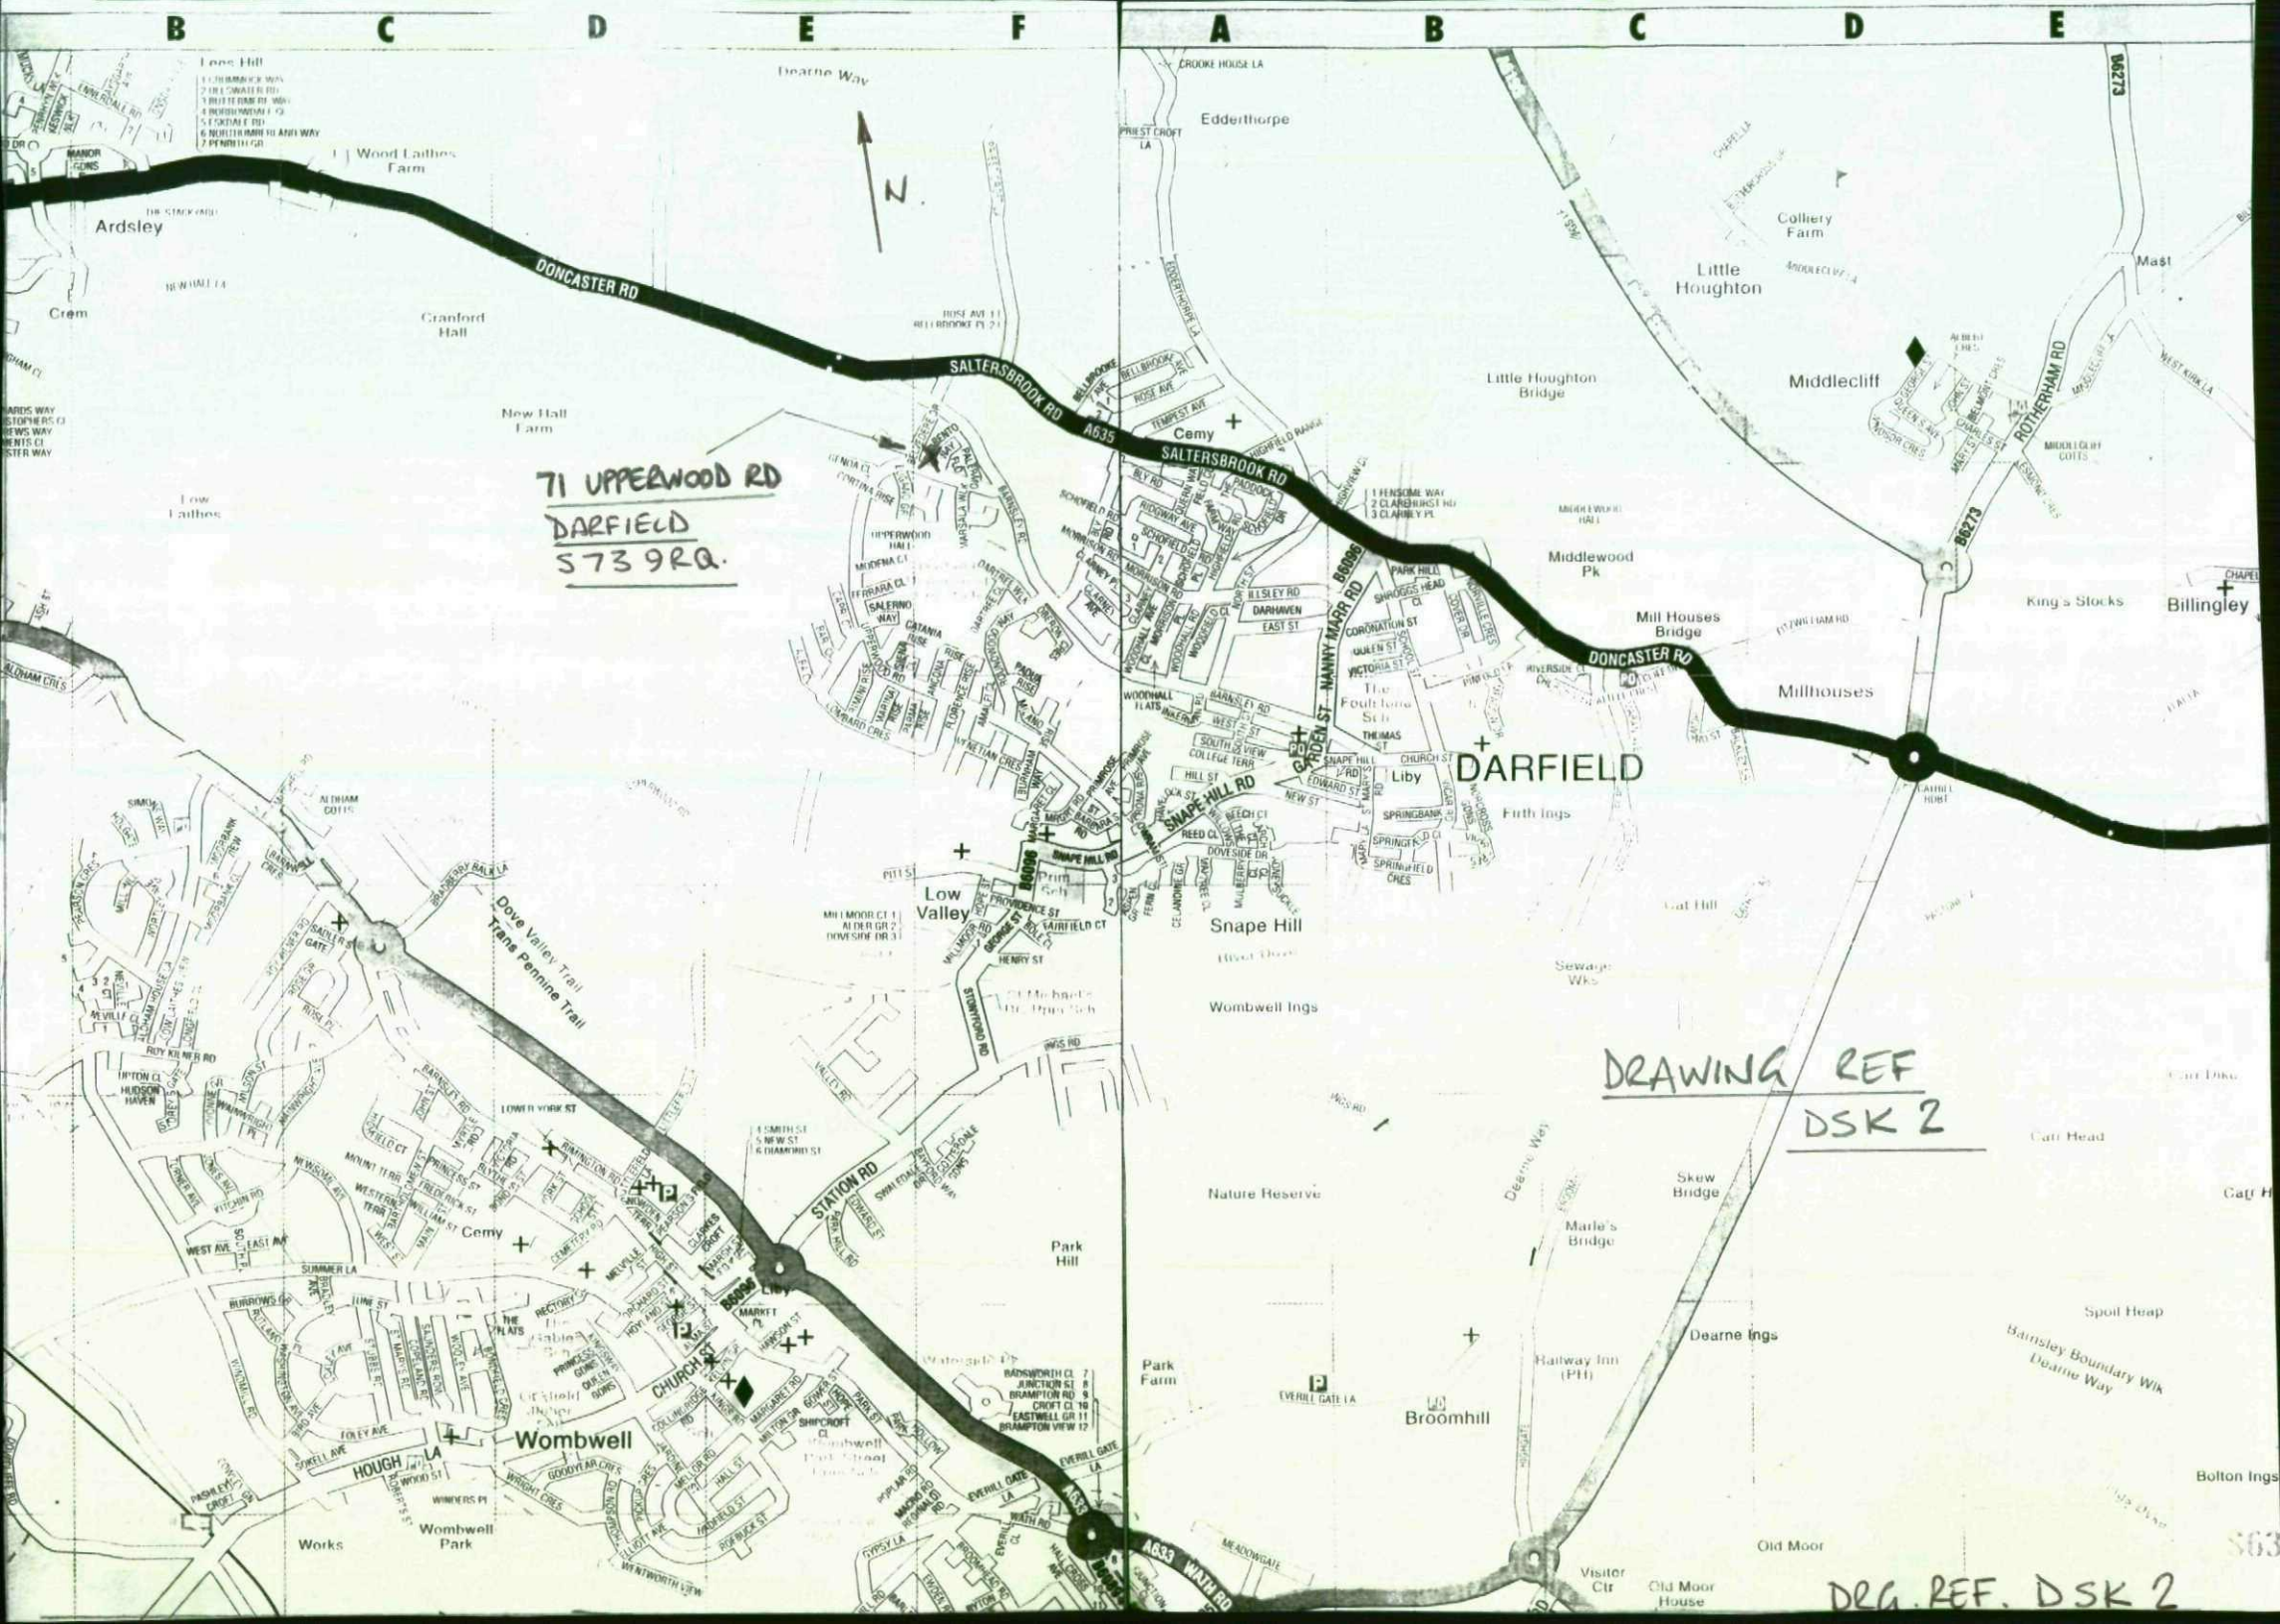


71 UPPERWOOD RD
DARFIELD
S73 9RA.

DRAWING REF
DSK 2


DEG. REF. DSK 2

CLEAR PERSPEX ROOF SHEETING

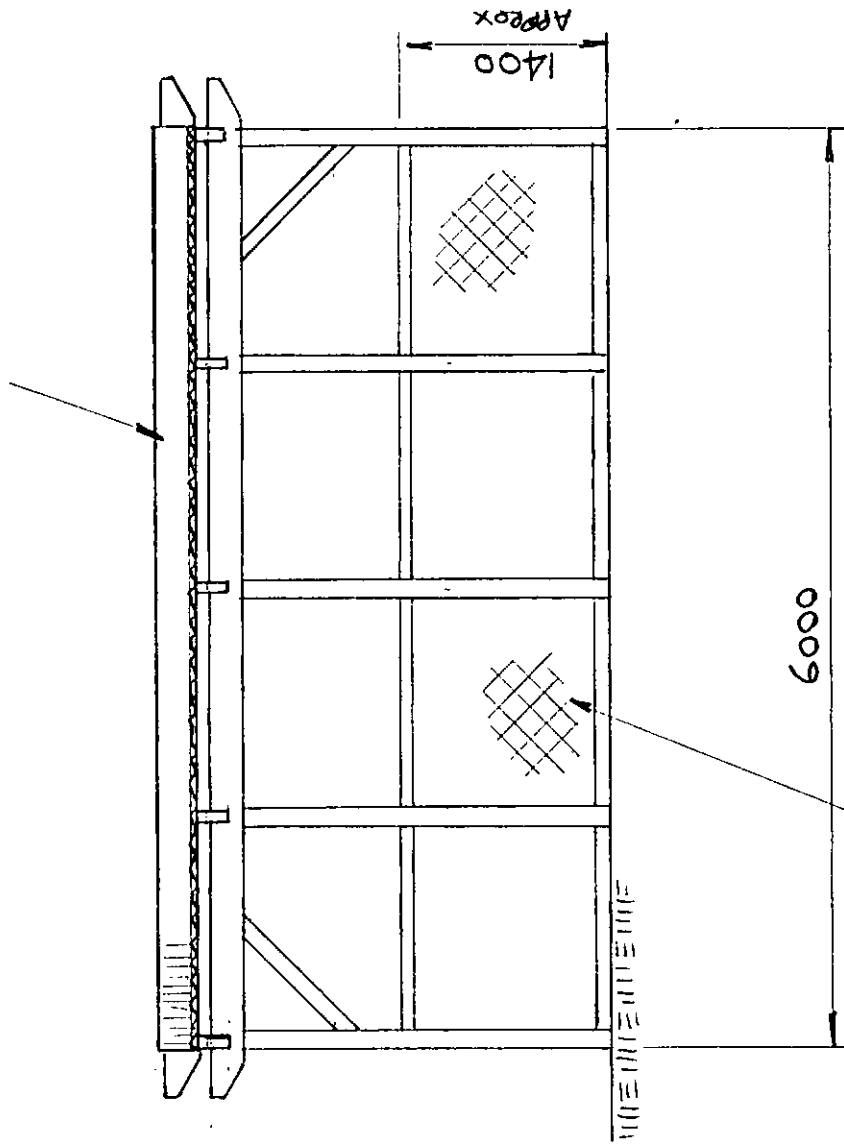

TELLIS SCREEN TO OUTSIDE ONLY

ALL TIMBER CONSTRUCTION

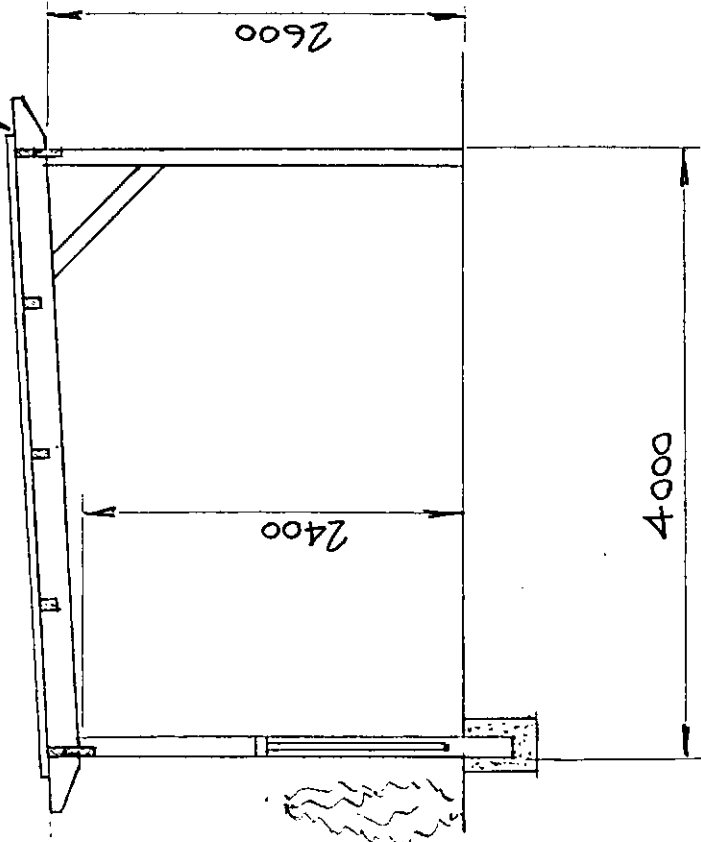

DIMENSIONS IN M.M.

PROPOSED CAR PORT. SCALE 1:50

AT 71 UPPERWOOD RD. DARFIELD.

SARNSELY S739 RQ

FOR D-S.KENYON.

DRAWING REF. DSK 3.

SEE SITE PLAN - DSK 1
FOR LOCATION.