



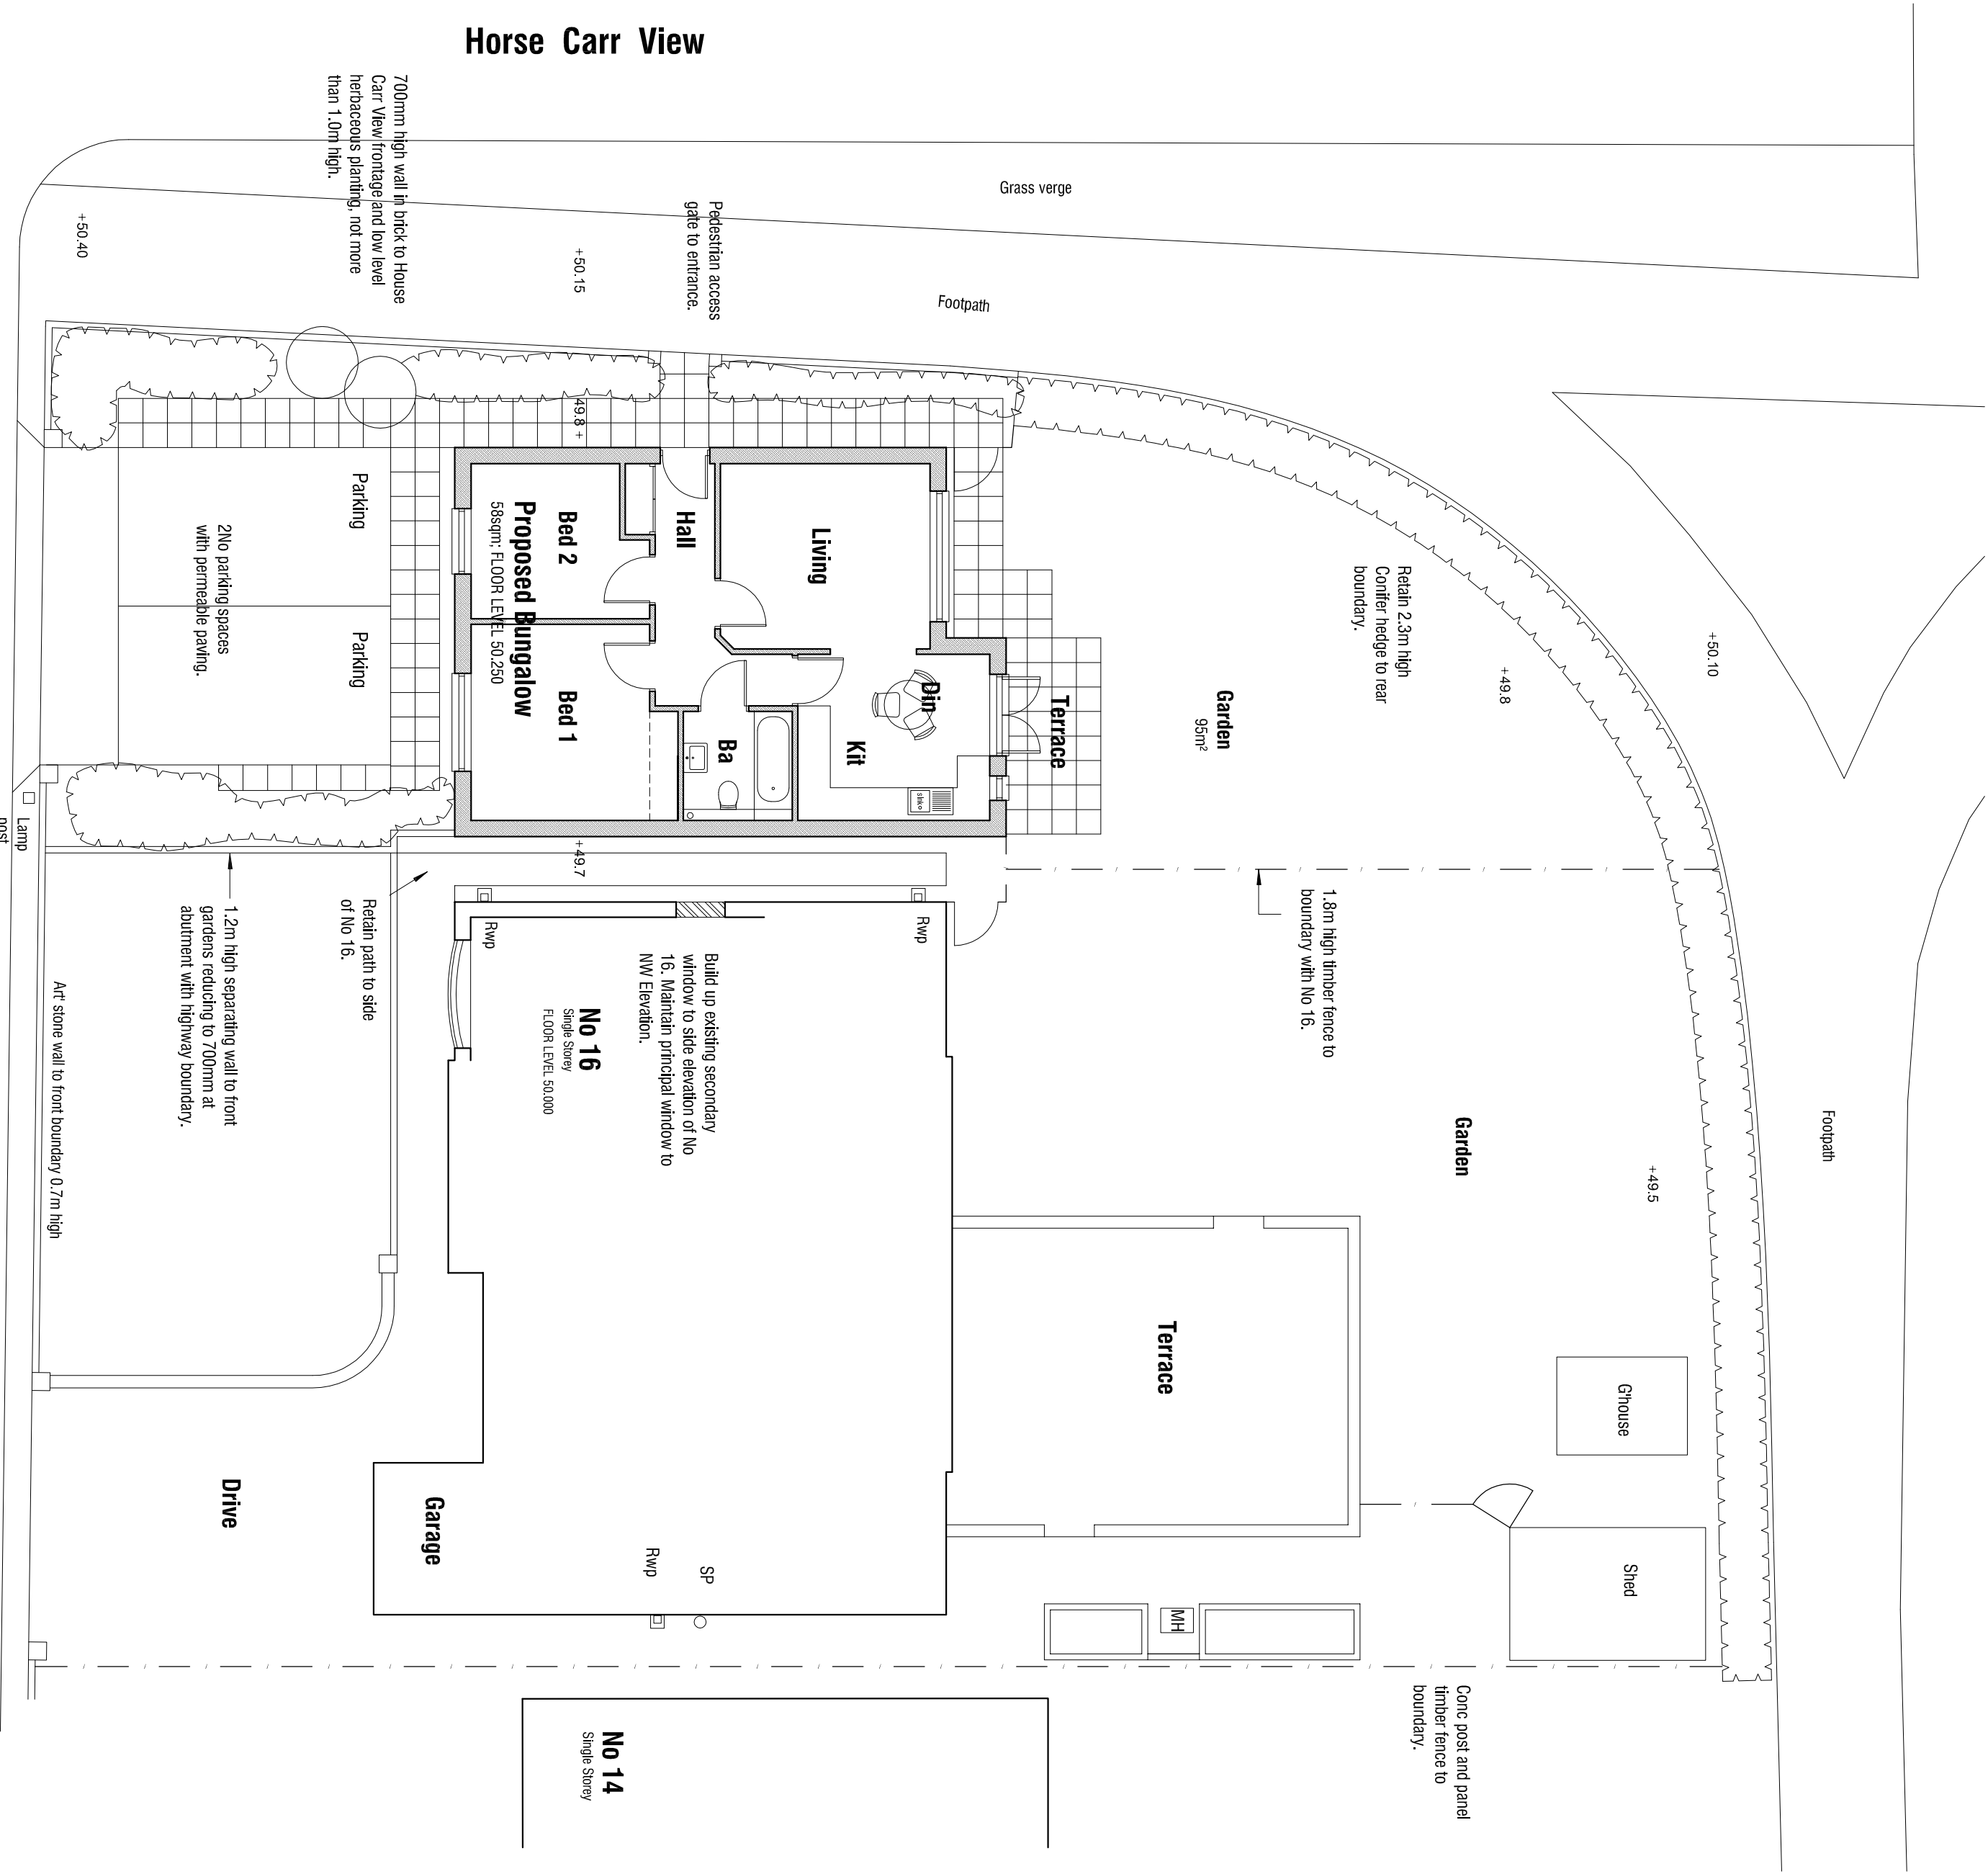

Horse Carr View

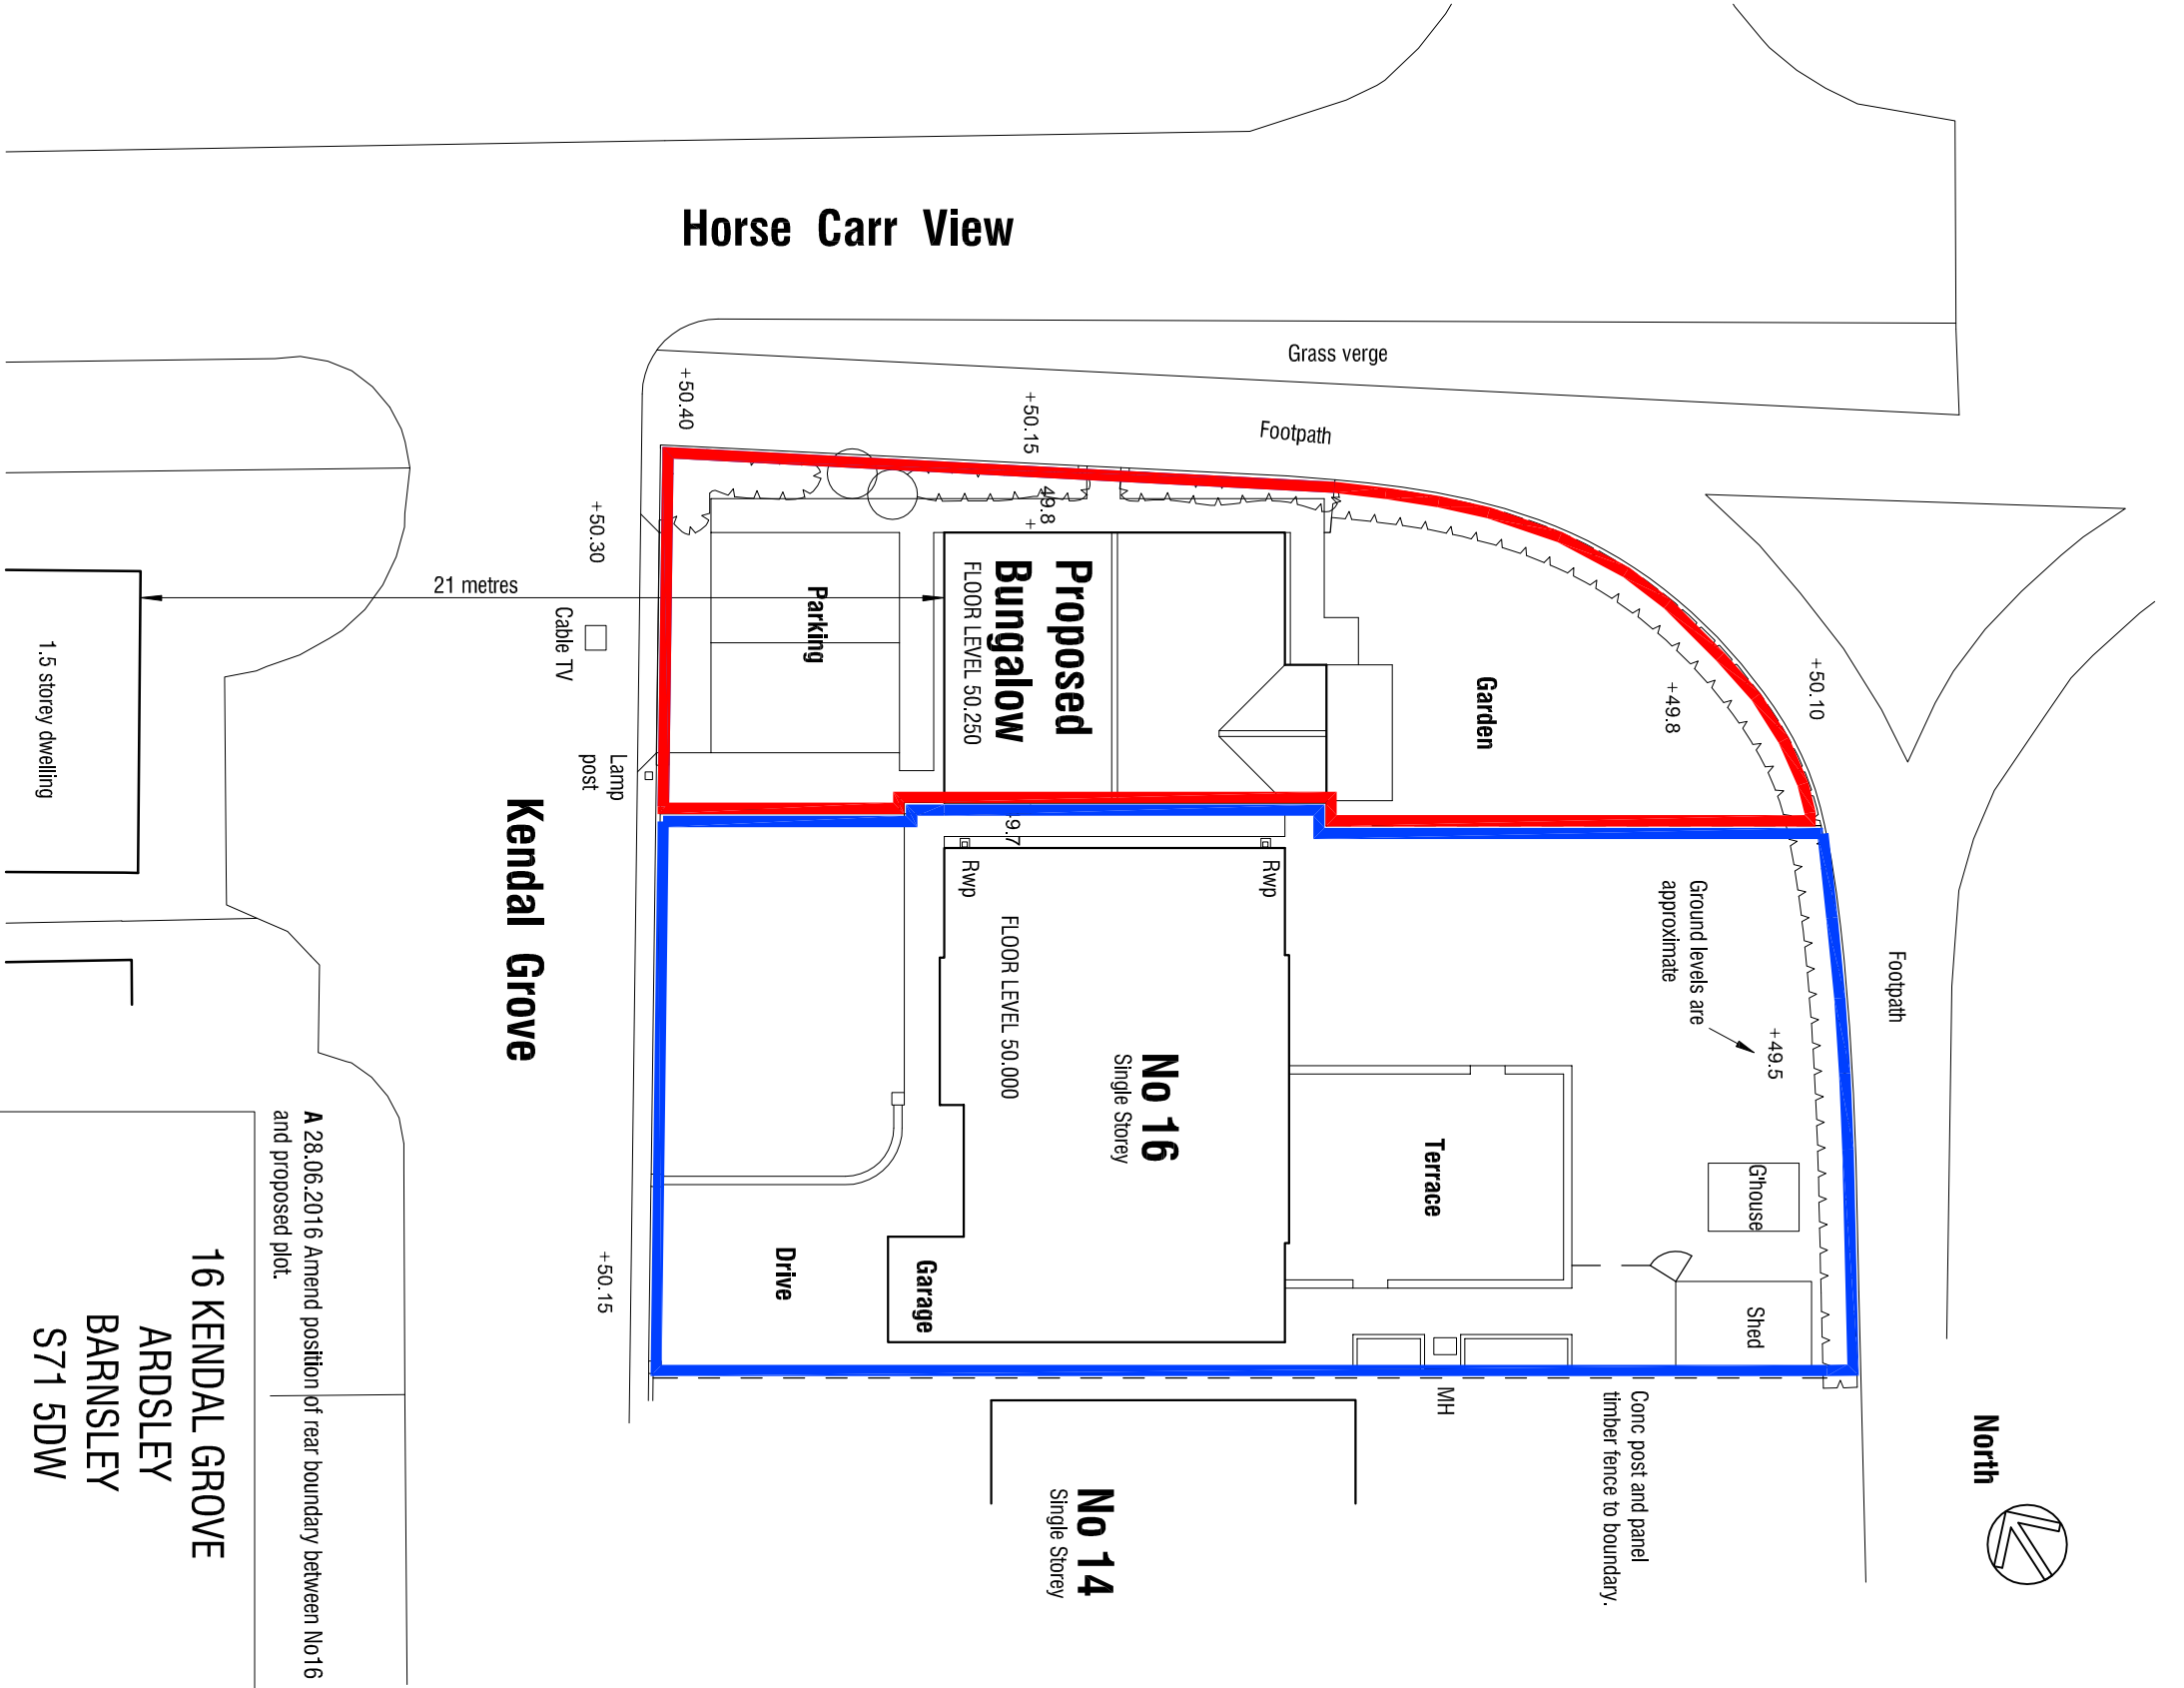

SITE PLAN 1:200

16 KENDAL GROVE

ARDSLEY

BARNSELEY

S71 5DW

PROPOSALS

SITE PLAN

☐

mboothdesign

architectural design and building consultants

Fairfield House

Barneslai Close Barnsley

S70 2FL

T: 01226 286256

M: 07981898300

E: mboothdesign@btconnect.com

Scale

AS SHOWN @ A2

Drawn

MLB

Date

MAY 2016

Ref.

16:10

Dwg No.

P1

Rev.

A

10m

20m

30m

40m

50m

Copyright mboothdesign. All dimensions in millimetres unless otherwise stated.

Dimensions for setting out in existing buildings are to be checked and verified on site.