

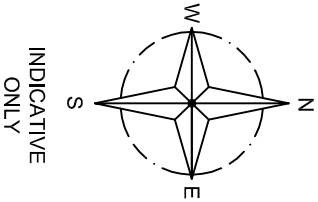


Drawing No.	Rev No.
MRL001 -001	

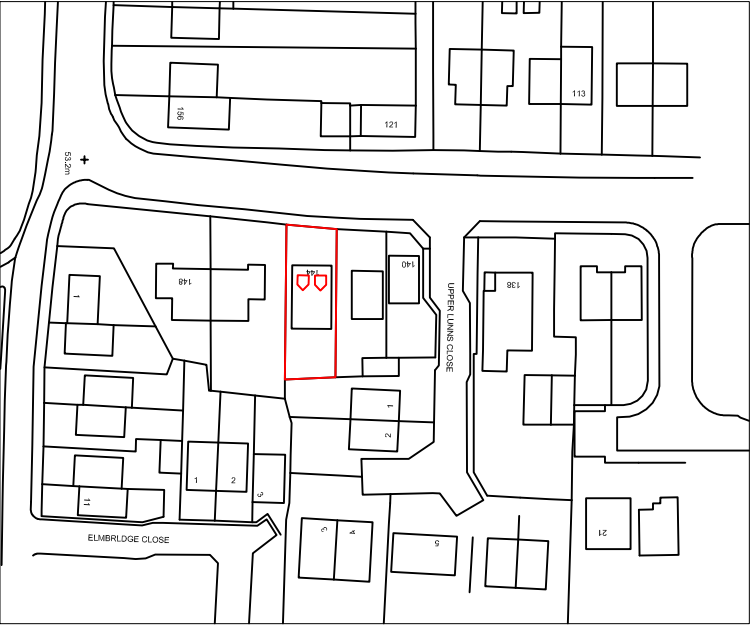

LOCATION PLAN
SCALE 1:1250 AT A3

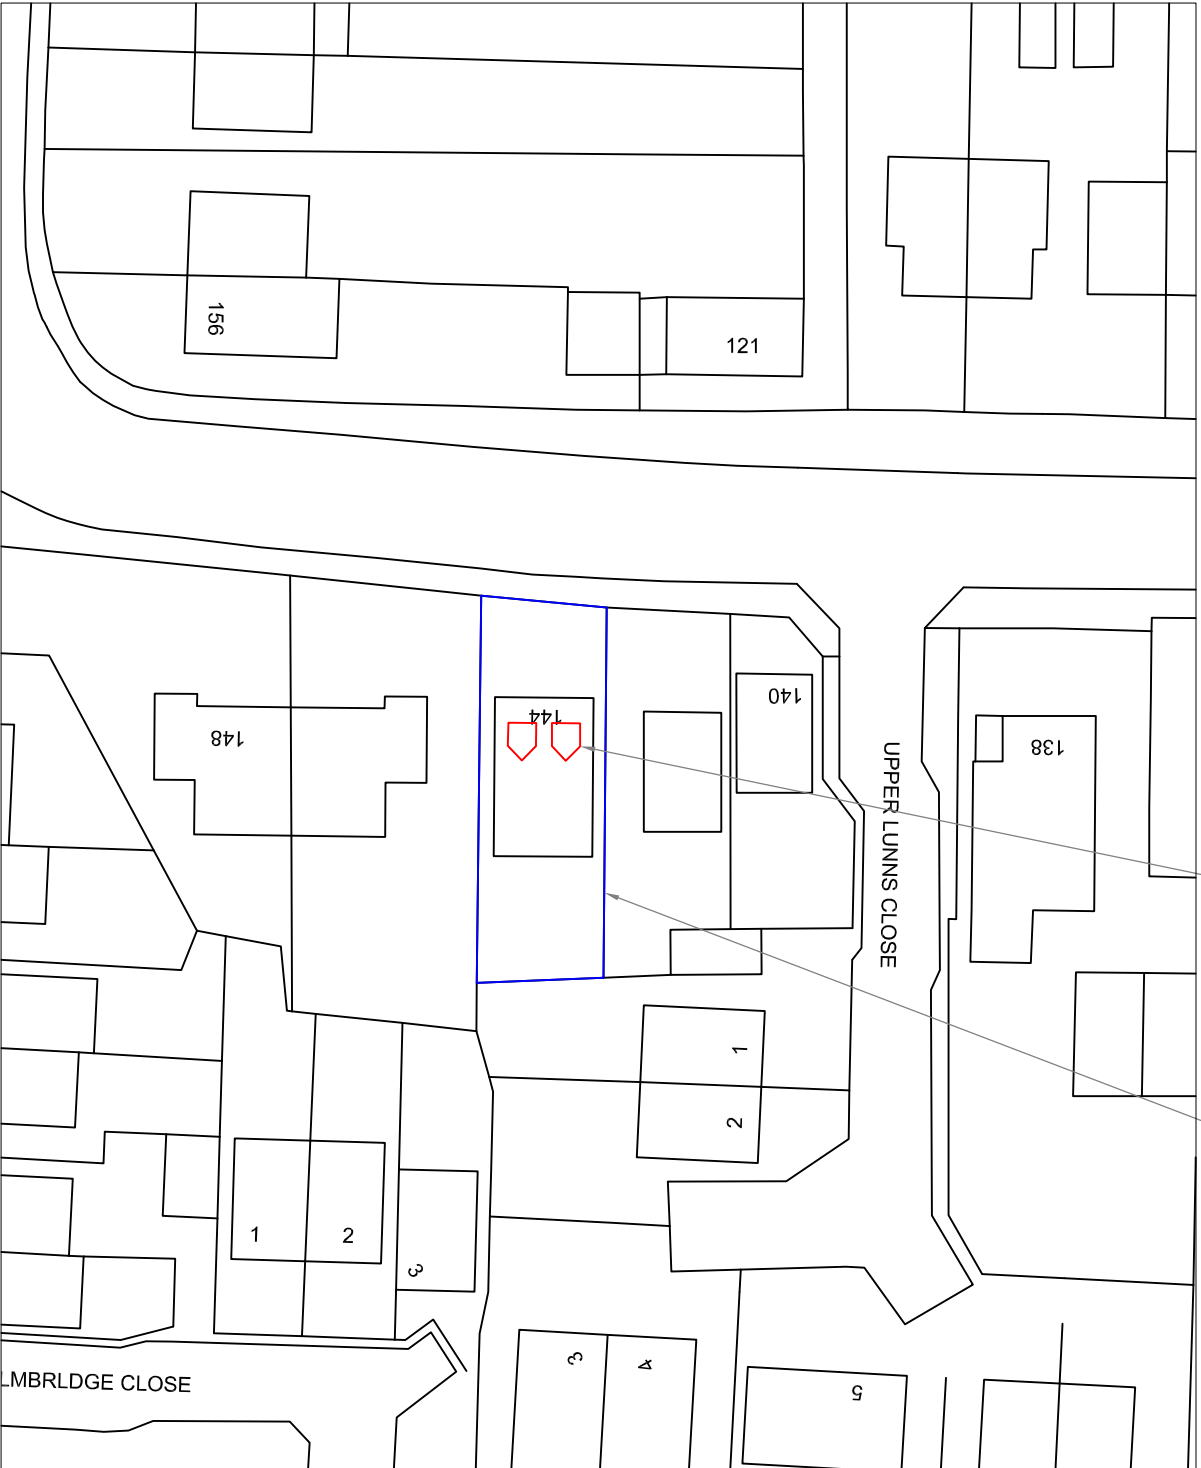

SITE PLAN
SCALE 1:500 AT A3

DO NOT SCALE: Contractor to check all dimensions and report any omissions or errors

NOTES

Rev	Description	By	CHK	App	Date
-----	-------------	----	-----	-----	------

JRB DESIGNS LTD
166 Churchfield Lane
Barton
Barnsley
S75 5EA
Tel: 01226 383542
Fax: 01226 380078
Mob: 07970 541132
Email: jrb@jrbdesigns.co.uk
This drawing is copyright. © Jrbdesigns Ltd.

Client
MR R LINDLEY

Drawing Title

SITE PLANS

Address

**144 CROSS LANE
ROYSTON
BARNSELEY
S71 4AR**

Project Title:

**PROPOSED FRONT FACING
DORMER EXTENSIONS**

Purpose of Issue:

PLANNING

Drawing Status

FIRST ISSUE

Scale at A3 AS SHOWN	Drawn By JRB	Date 15/09/2009
Checked By RL	Date 15/09/2009	Approved By RL
		Date 15/09/2009
Project No. MRL001	Drawing No. 001	Revision -

APPROVAL ☒ INFORMATION ☐ TENDER ☐ CONTRACT ☐ CONSTRUCTION ☐