






Existing Rear Elevation
Scale 1:100

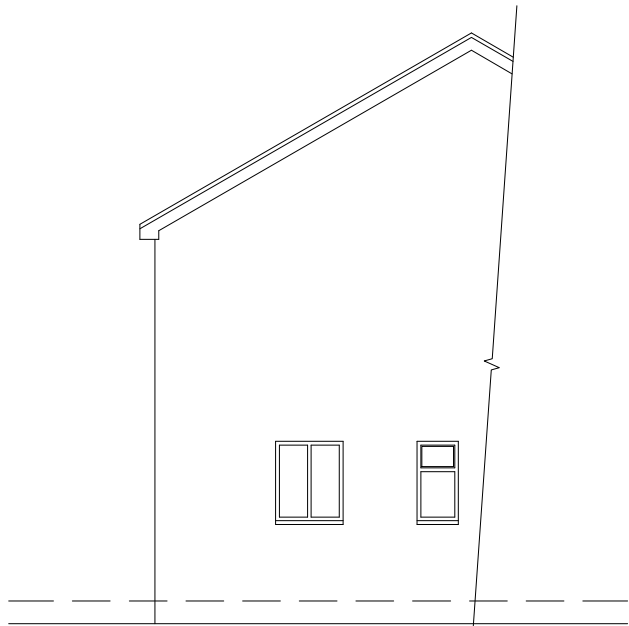


Existing Side Elevation
Scale 1:100

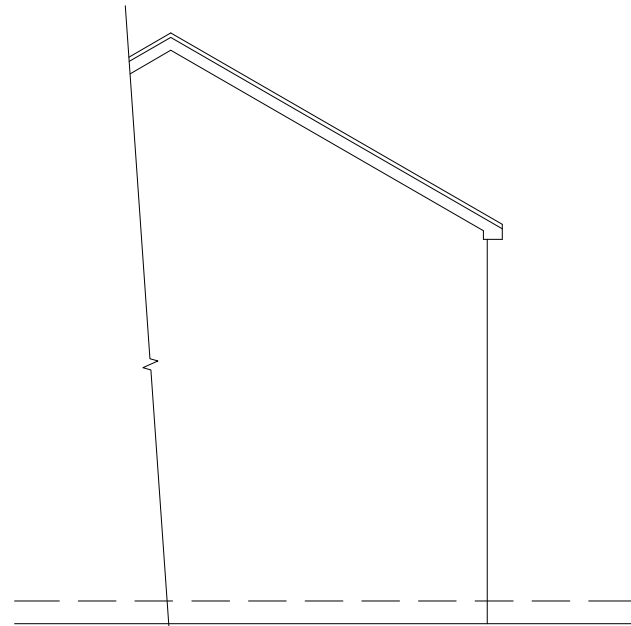


Existing Side Elevation
Scale 1:100

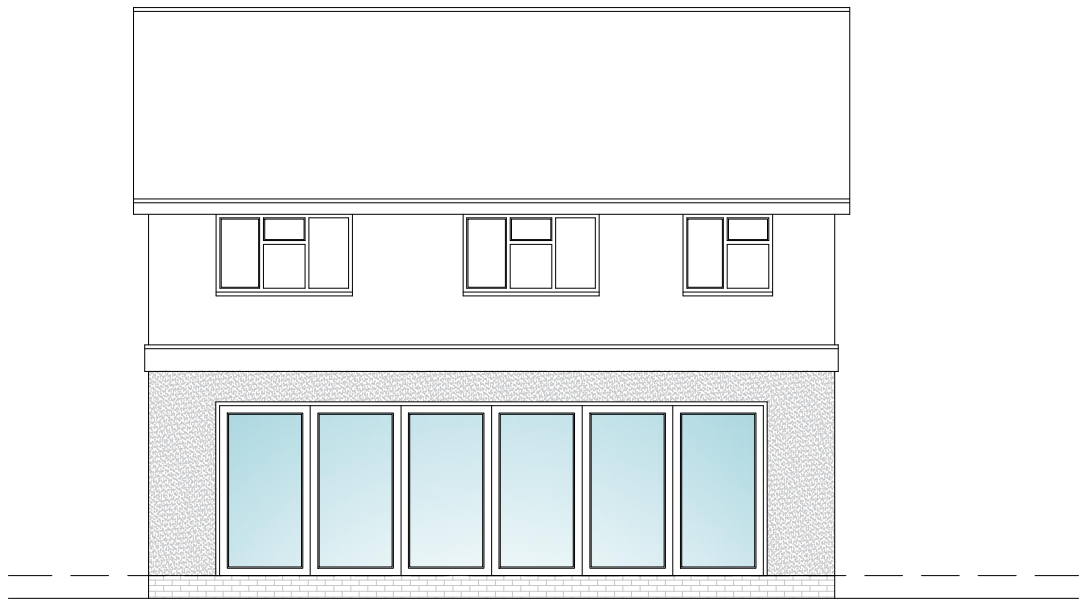

Proposed Rear Elevation
Scale 1:100

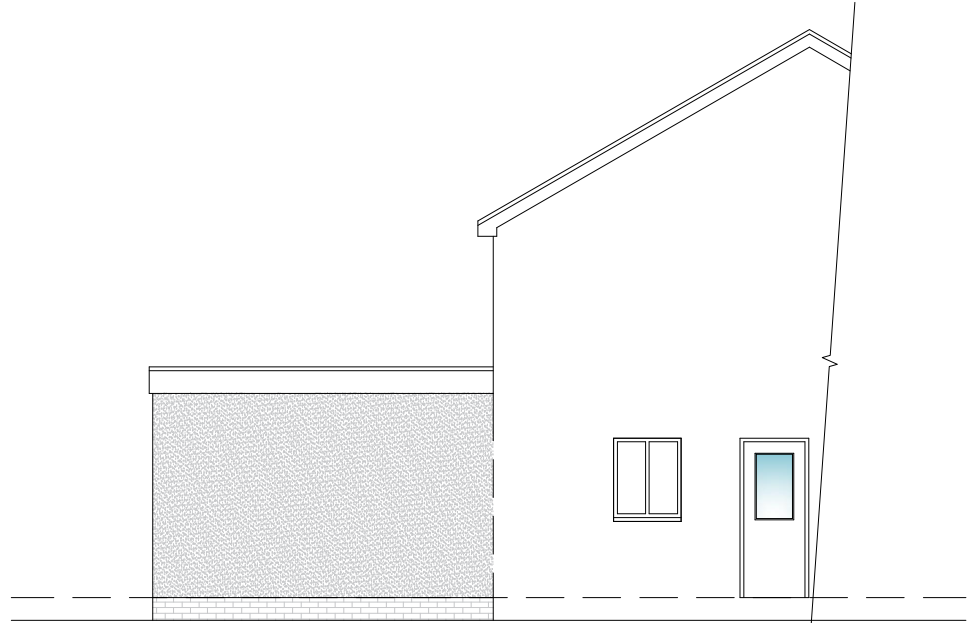


Proposed Side Elevation
Scale 1:100

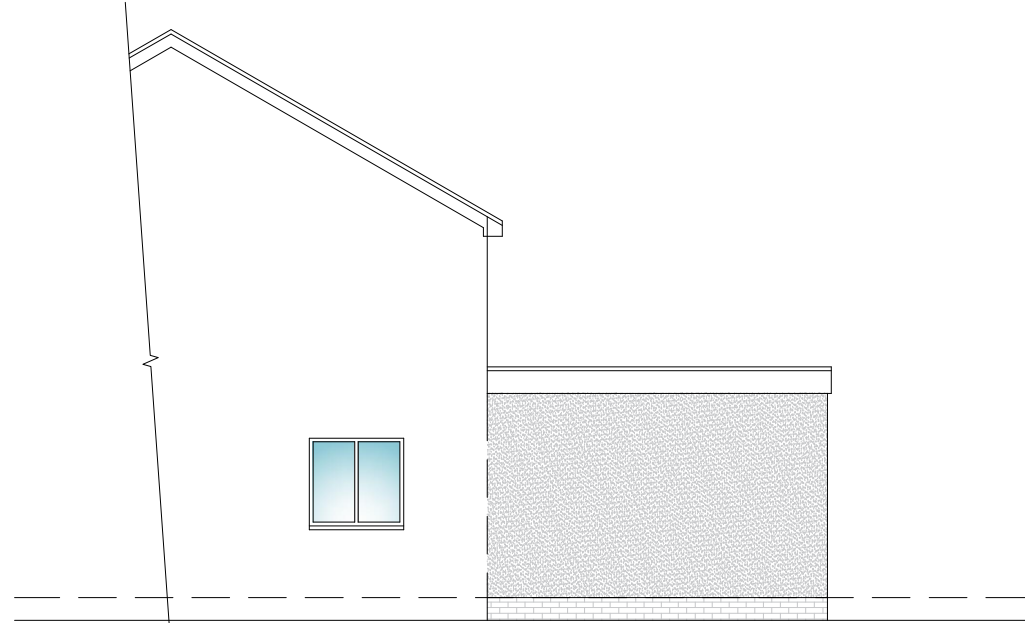


Proposed Side Elevation
Scale 1:100



Site Plan
Scale 1:500

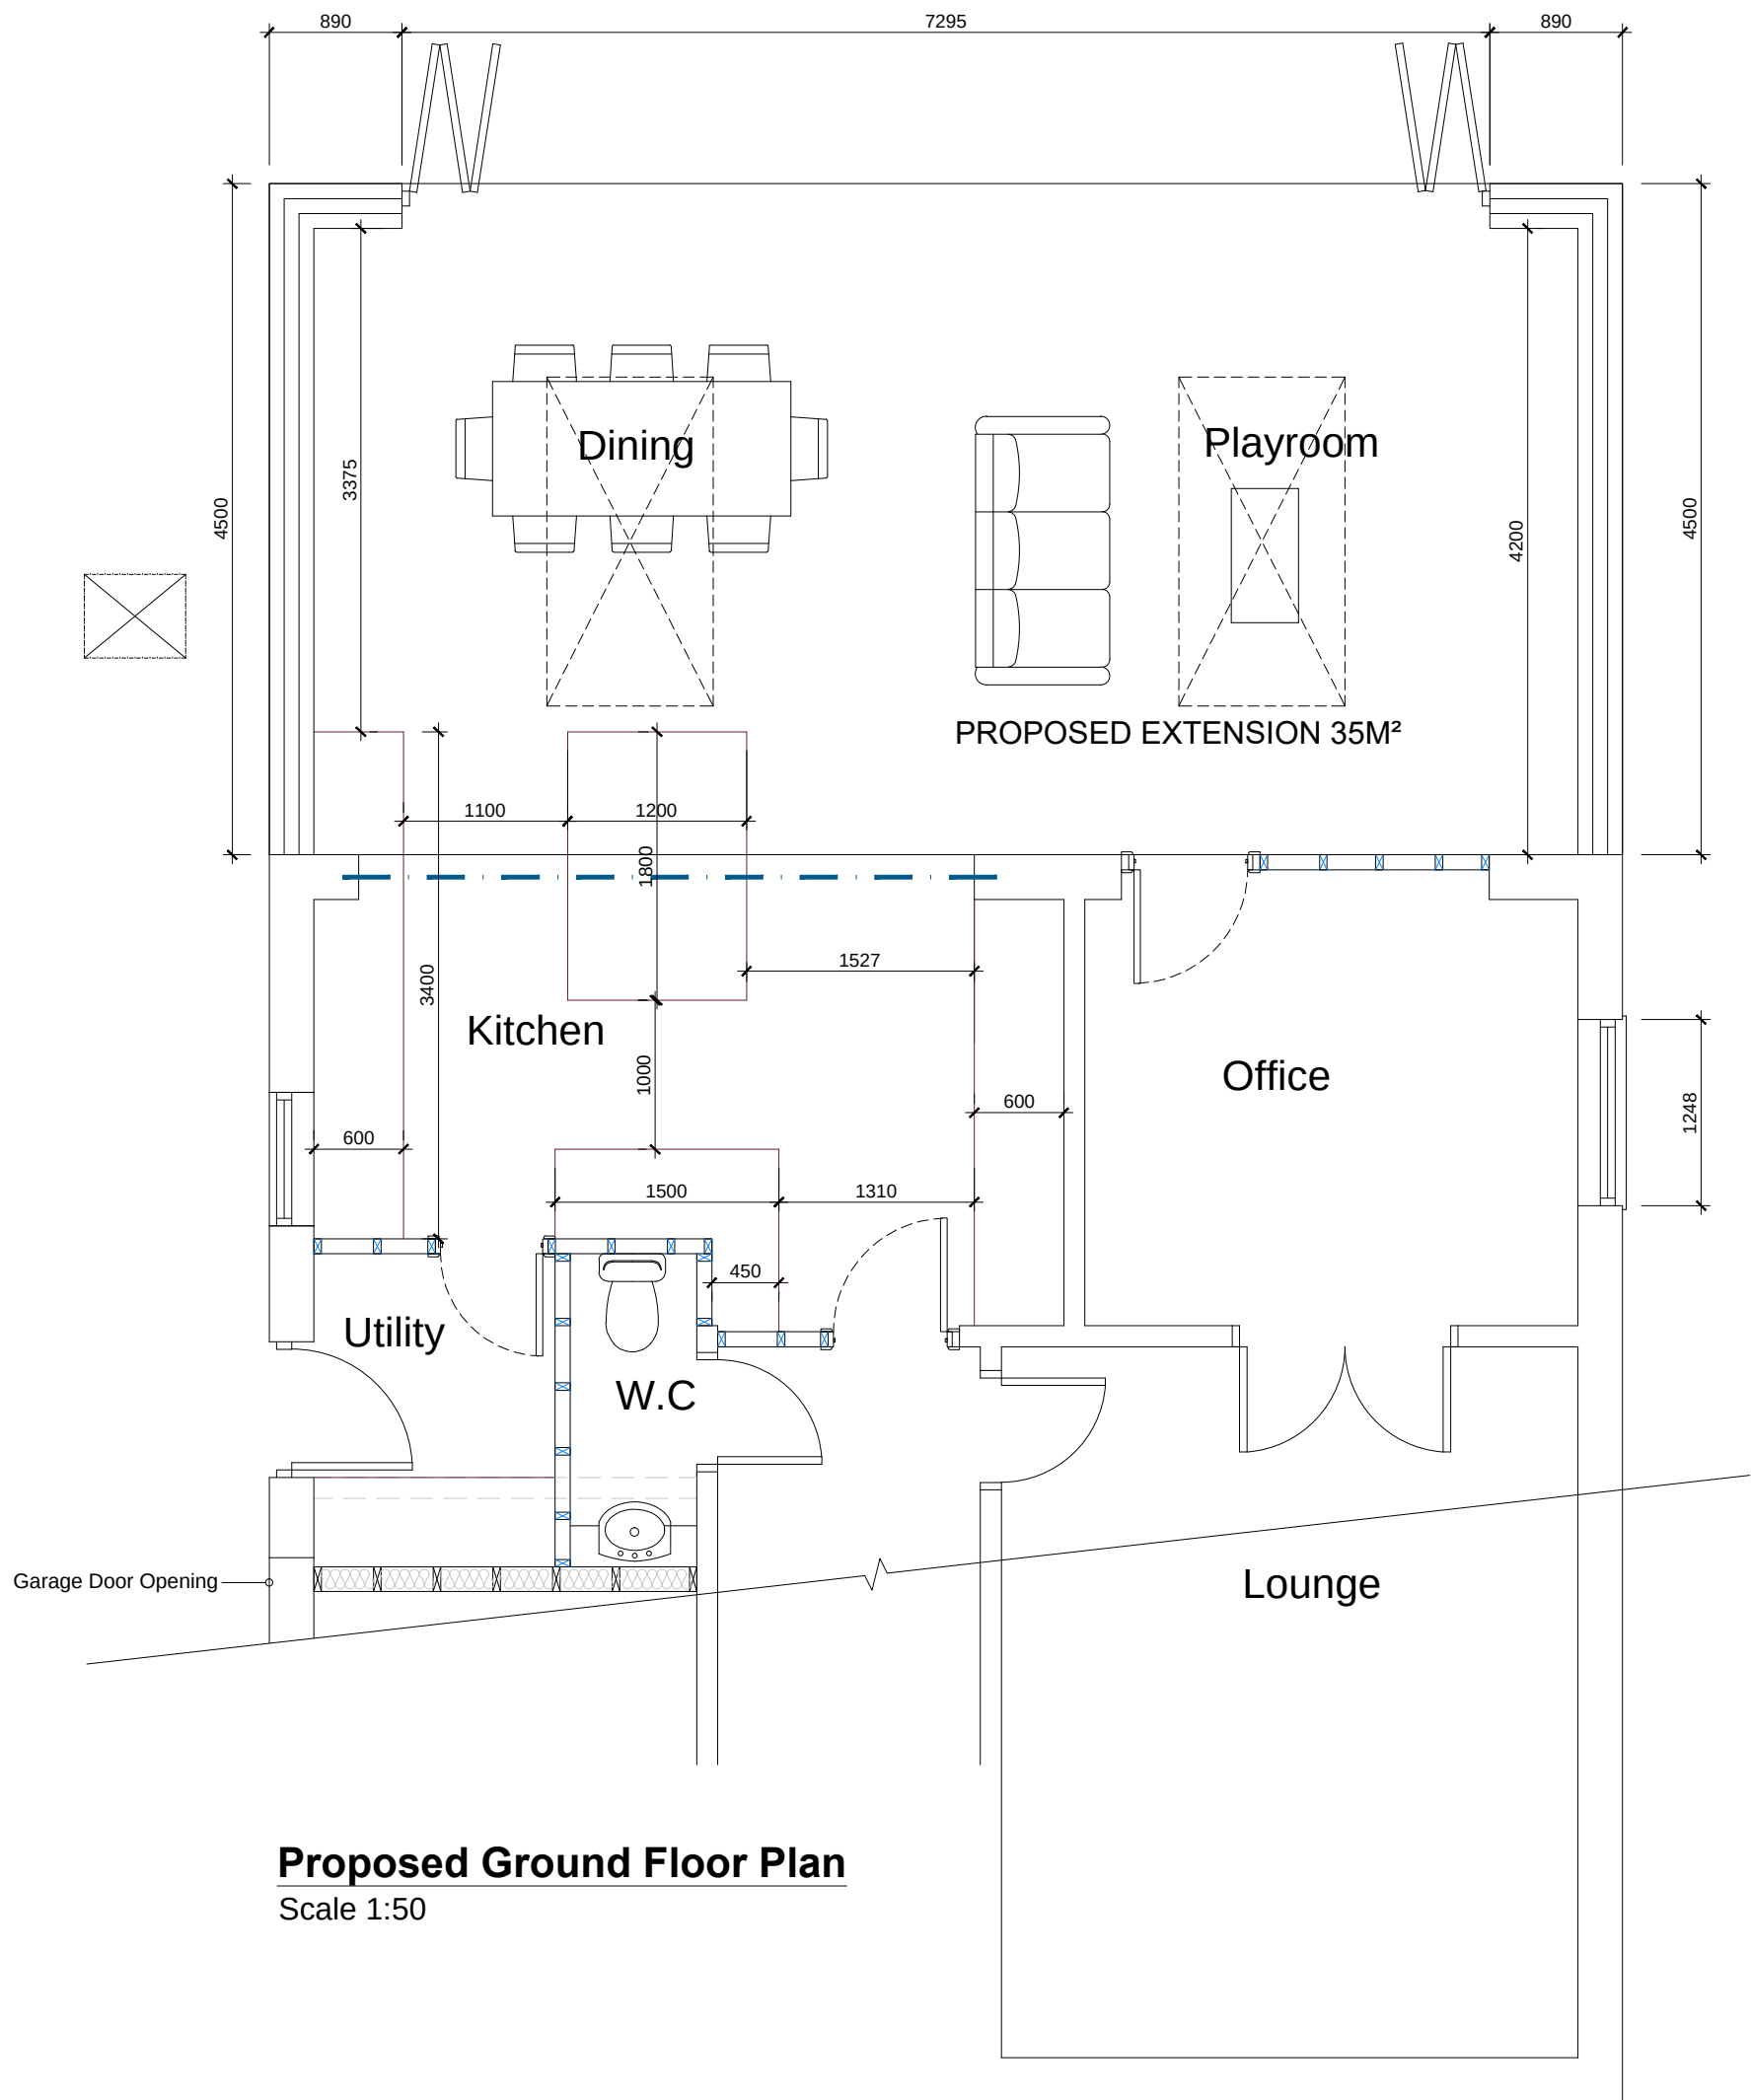

Proposed Ground Floor Plan
Scale 1:50

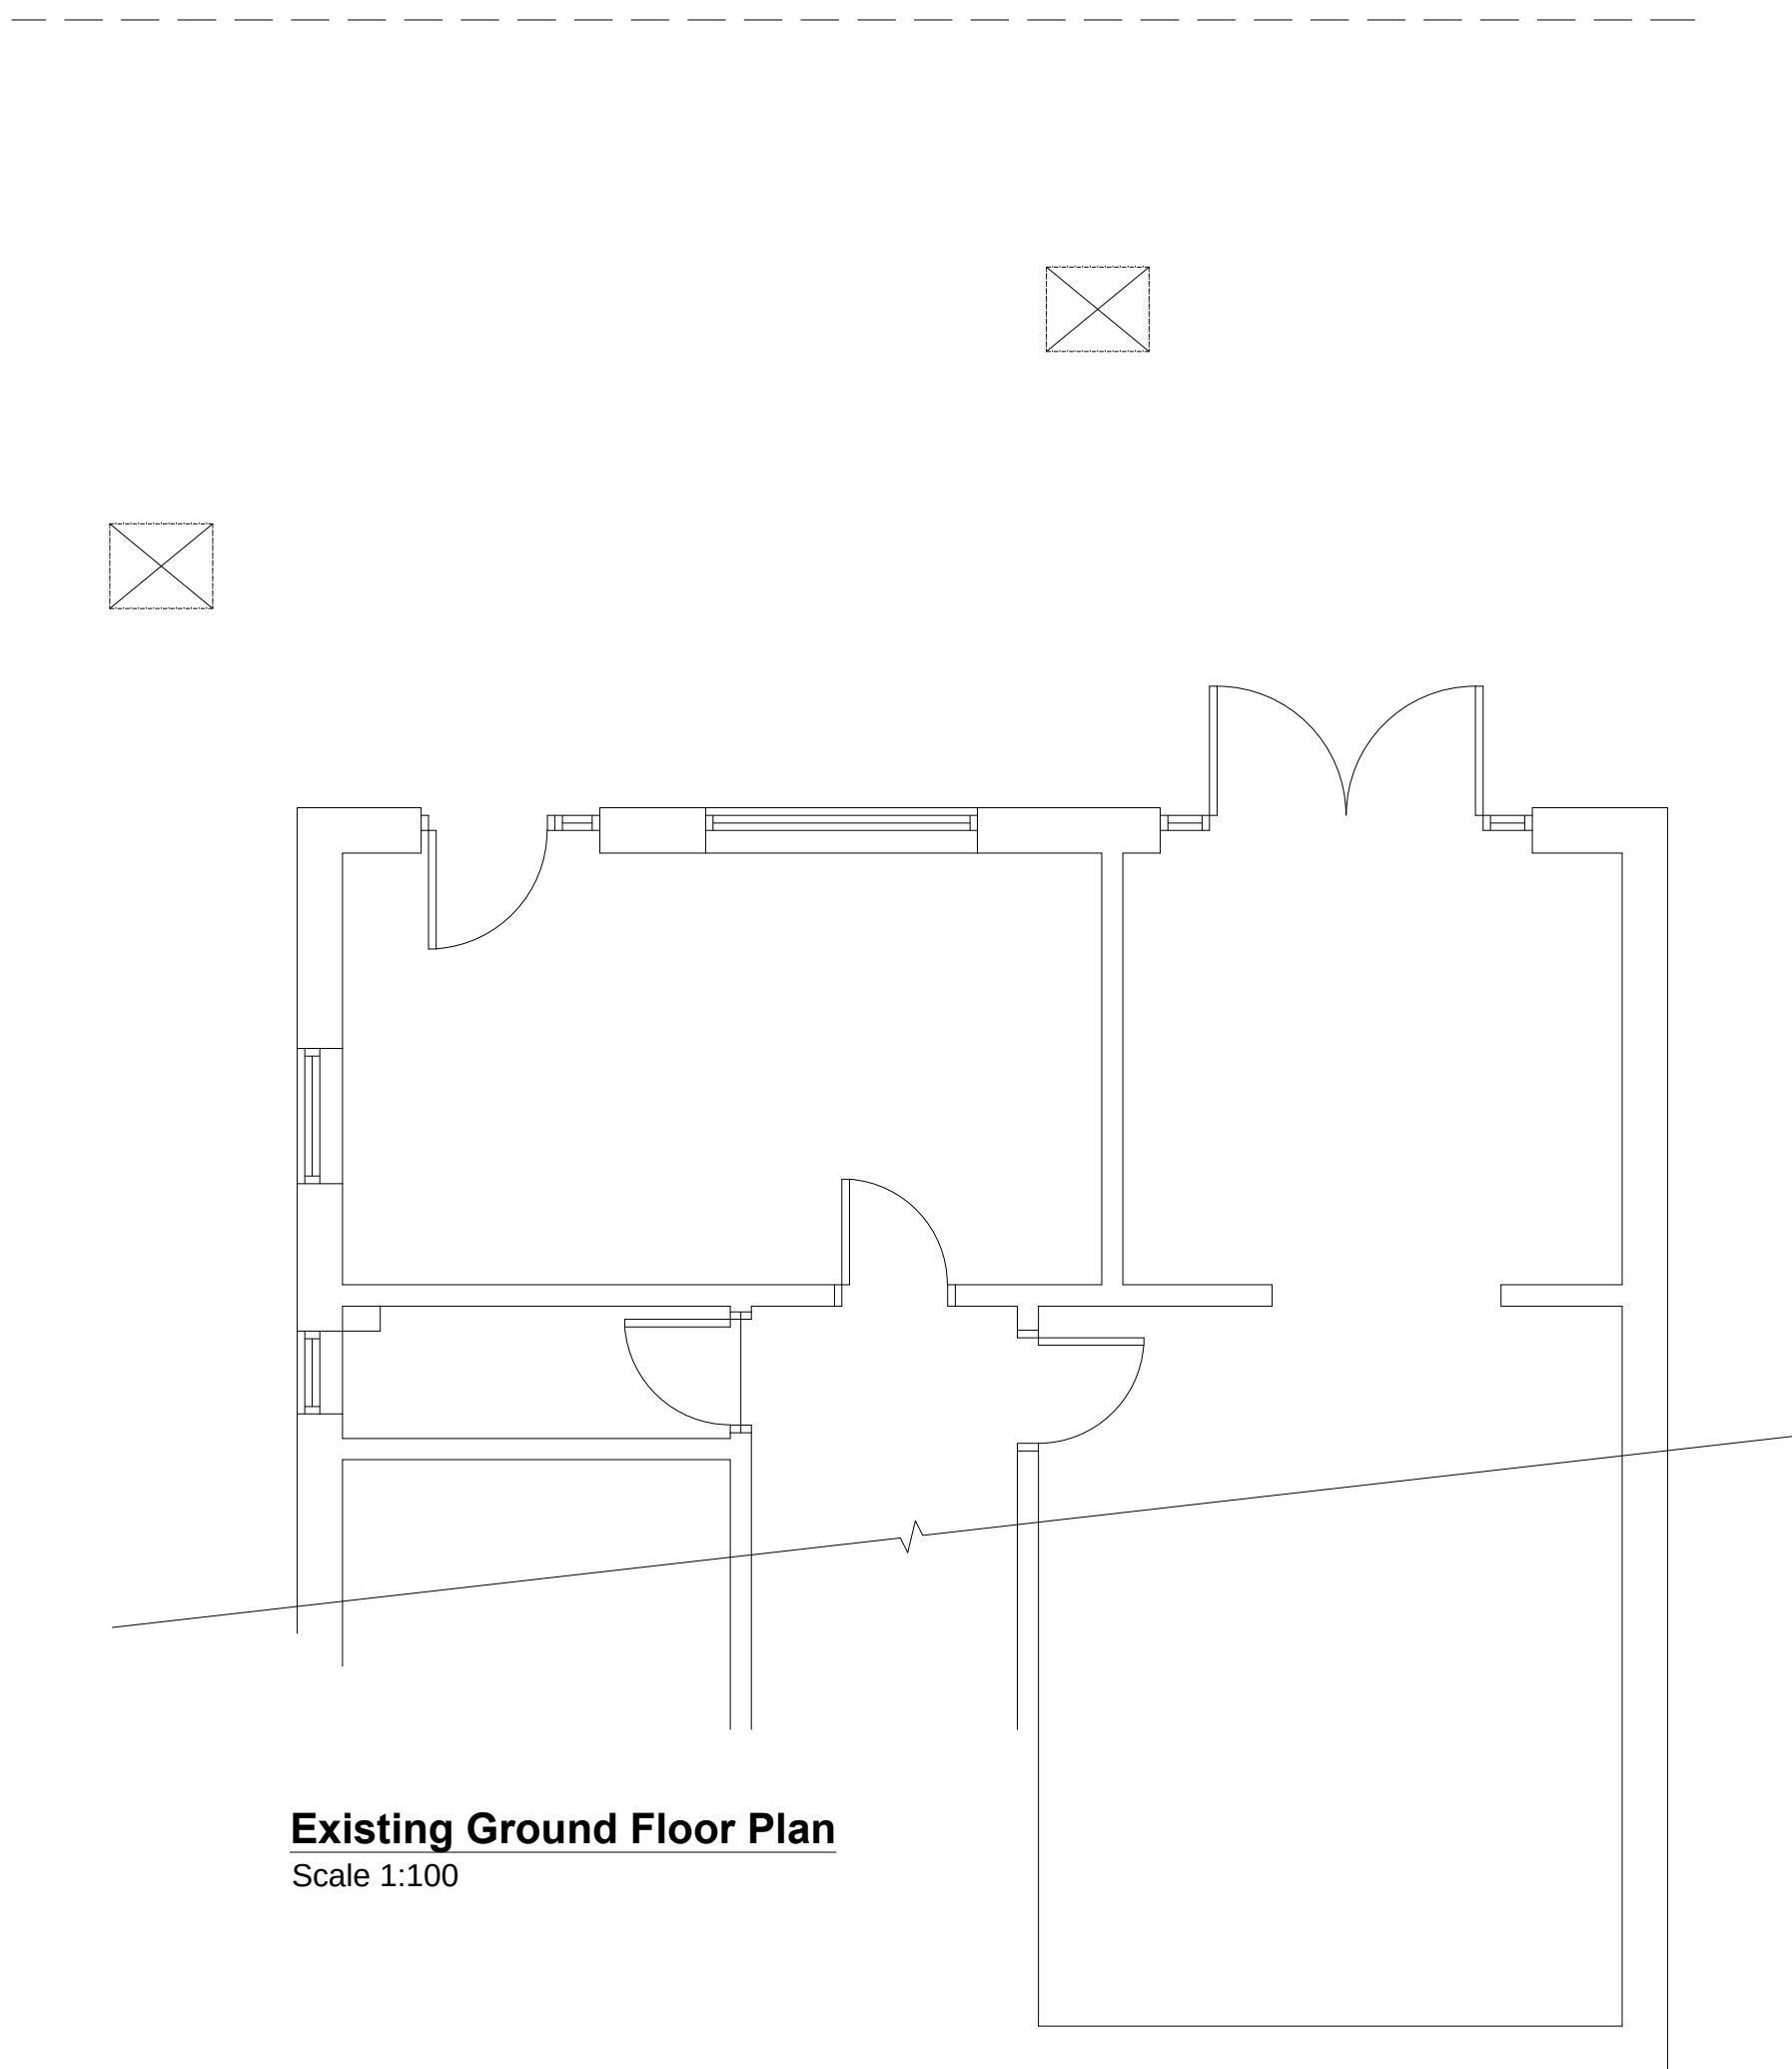

Existing Ground Floor Plan
Scale 1:100



Location Plan
Scale 1:1250

 White Agus PARTNERSHIP			8 MORSTON BUSINESS PARK, WHALEY ROAD, BARUGH GREEN, BARNSELY, S75 1HQ			Phone: 01226 208482 Fax: 01226 283030 Email: info@whiteaguspartnership.co.uk Web: www.whiteaguspartnership.co.uk		
ARCHITECTURAL SERVICES AND SURVEYORS								
Project.			Client.					
PROPOSED EXTENSION AT 11 TOLL BAR CLOSE SHEFFIELD, S36 8WJ			MR S. HADFIELD					
Drawing Title.			Date.			Scale.		
PLANS & ELEVATIONS			MAY 2018			1:50 @ A1		
Ref.			Dwg. No.			Rev.		
18-031			01			B		
Date	Suffix	Description	Date	Suffix	Description			
28/06/2018	A	REVISED TO CLIENTS REQUIREMENTS						
23/07/2018	B	REVISED TO CLIENTS REQUIREMENTS						