



ALL EXISTING DIMENSIONS BASED ON SURVEY CARRIED OUT BY NPS.
FURTHER SURVEY IS ADVISED PRIOR TO COMMENCEMENT OF WORKS

KEY PLAN

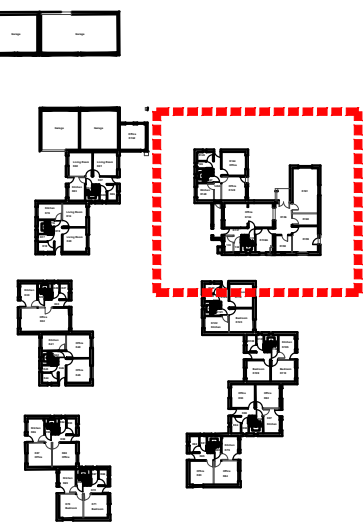

PLOTS 11
AND 12

Notes:

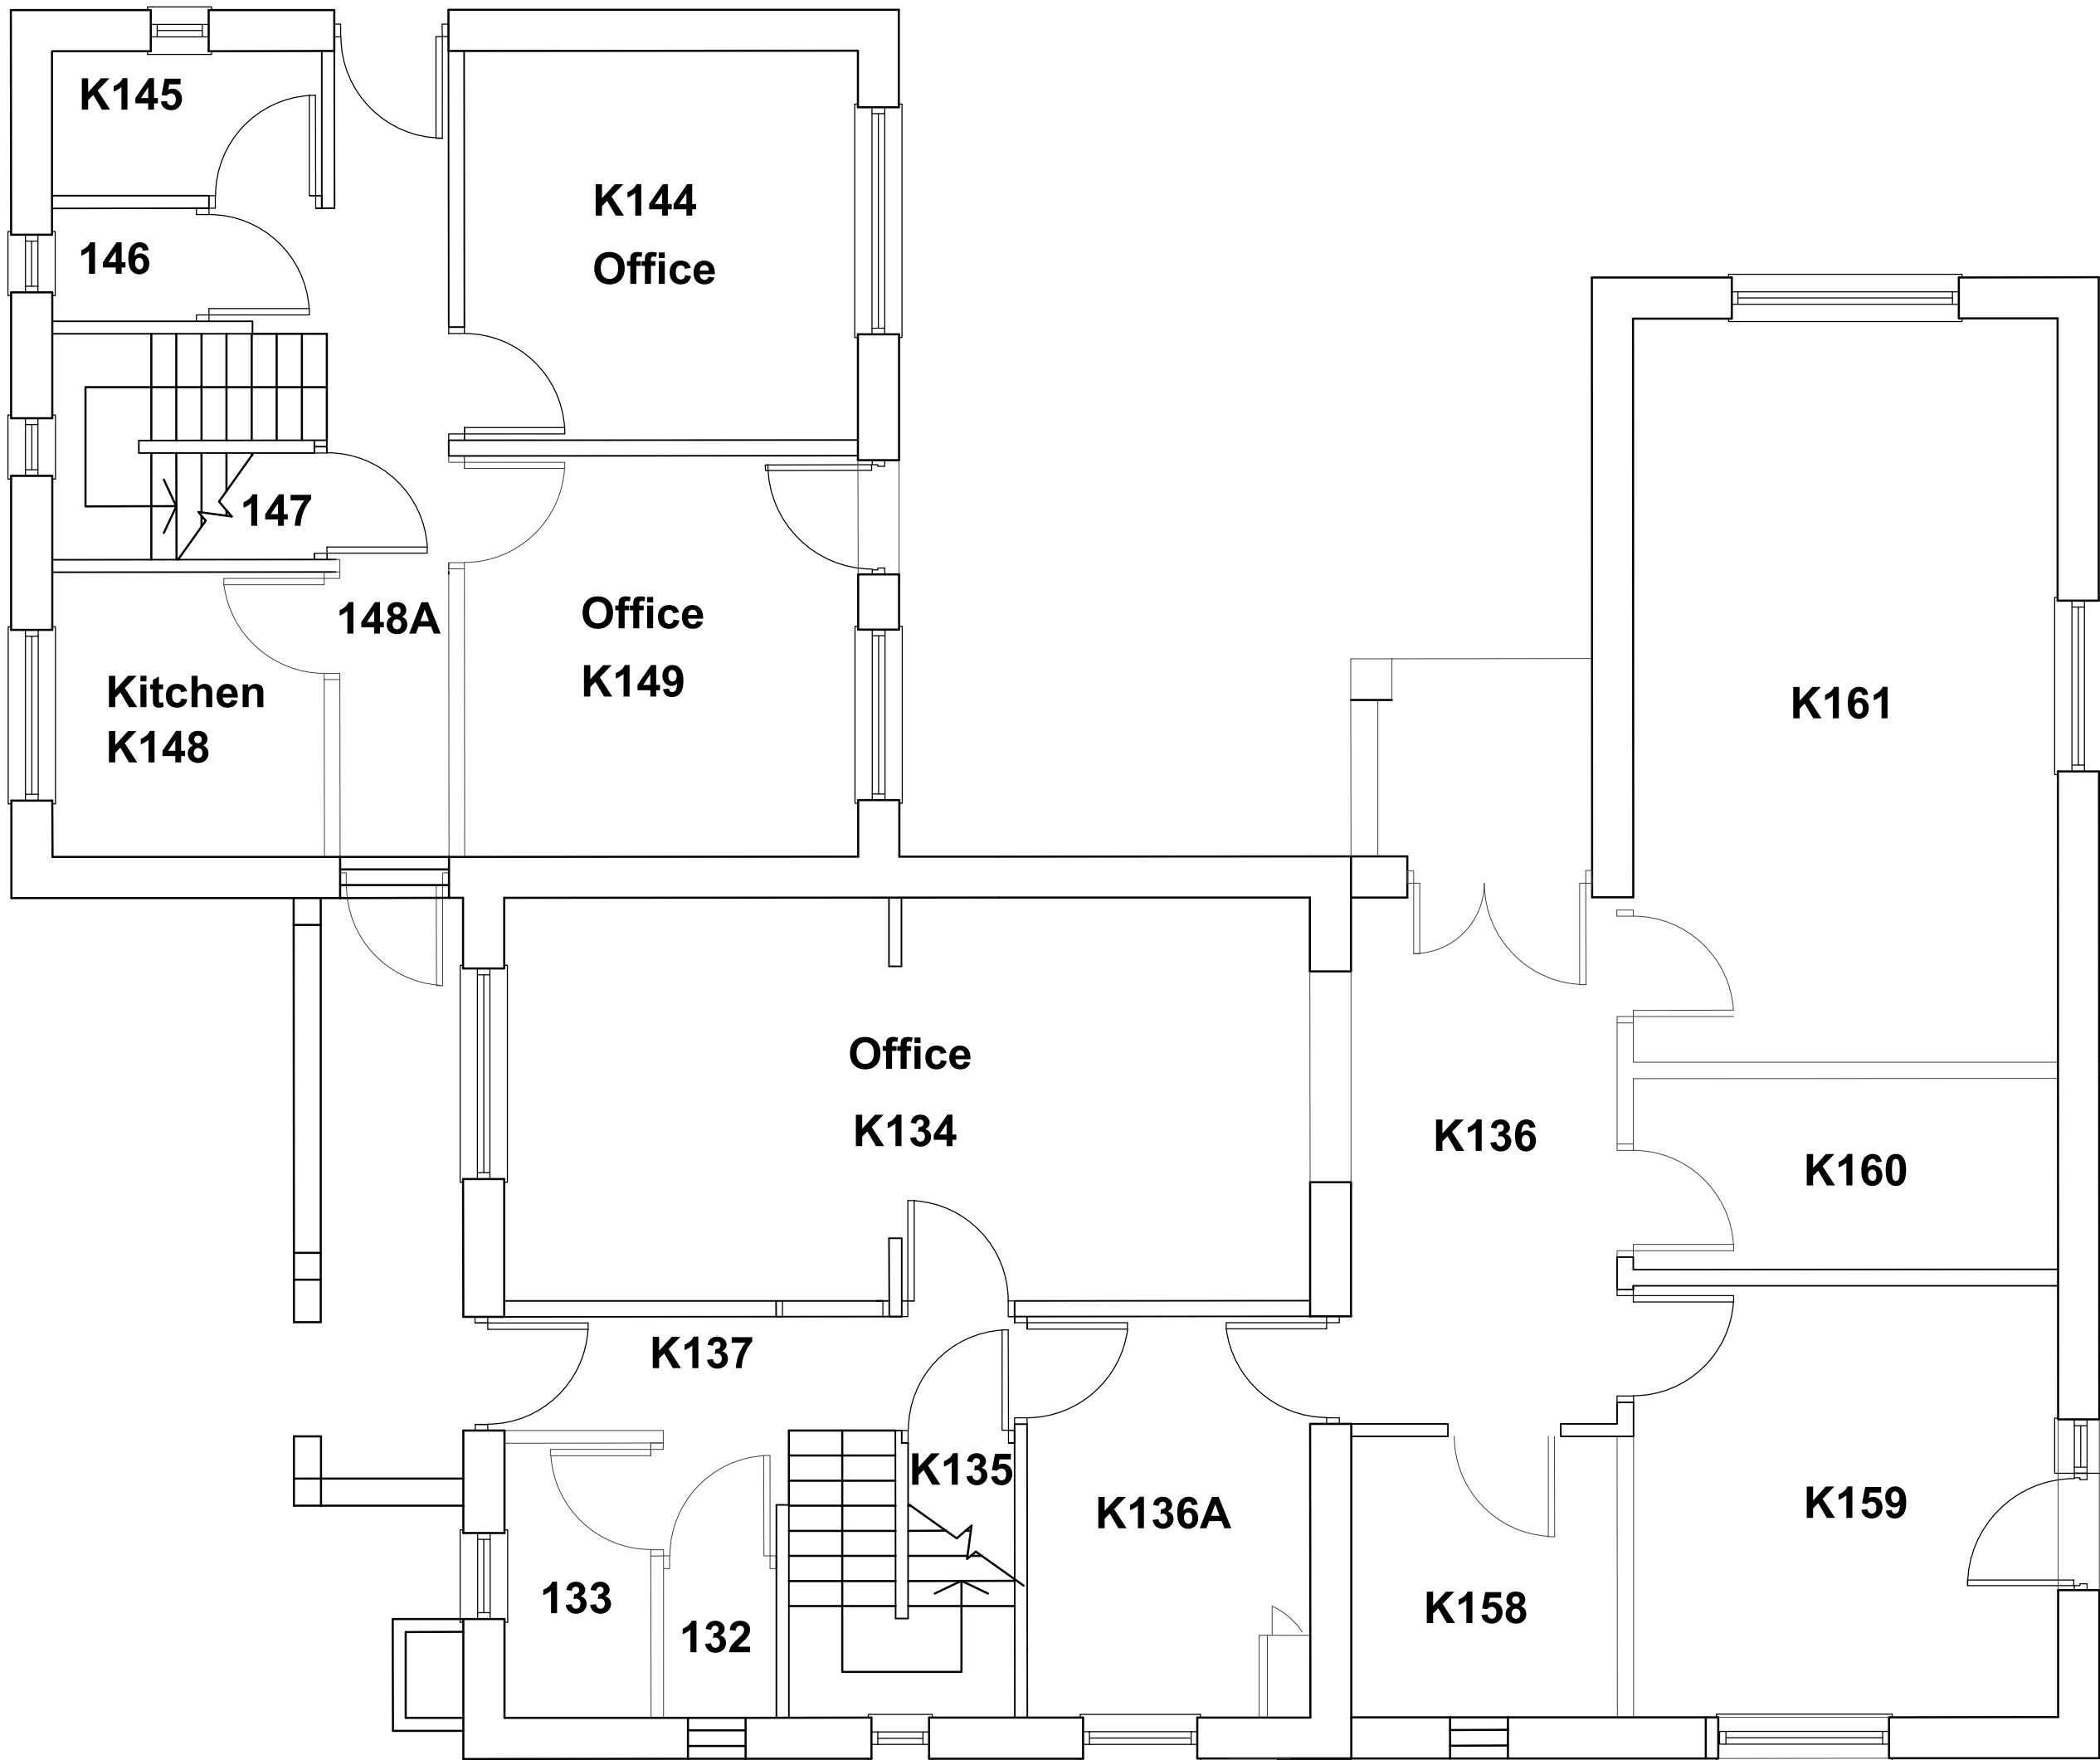

PLOT 11 - 12 EXISTING GROUND FLOOR PLAN



PLOT 11 - 12 EXISTING FIRST FLOOR PLAN

DRAWING REVISED TO SHOW EXISTING ROOM NAMES & ALL EXISTING WALLS SOLID

C2 PJN 18.09.18 GE

ROOM NAMES OMITTED

C1 PJN 27.07.18 GE

COMMENT

REV DRAWN DATE CHECKED DATE APPROVED DATE

THIS DRAWING IS PRODUCED FOR USE IN THIS PROJECT ONLY AND MAY NOT BE USED FOR ANY OTHER PURPOSE. NPS PROPERTY CONSULTANTS LTD ACCEPT NO LIABILITY FOR THE USE OF THIS DRAWING OTHER THAN THE PURPOSE FOR WHICH IT WAS INTENDED IN CONNECTION WITH THIS PROJECT AS RECORDED IN THE PURPOSE FOR ISSUE AND FILE STATUS CODE.

THIS DRAWING MAY NOT BE REPRODUCED IN ANY FORM WITHOUT PRIOR WRITTEN AGREEMENT OF NPS PROPERTY CONSULTANTS LTD.

© CROWN COPYRIGHT AND DATABASE RIGHTS 2018. ORDNANCE SURVEY LICENCE NUMBER 100022264

RESPONSIBILITY IS NOT ACCEPTED FOR OTHERS SCALING DIRECTLY FROM THIS DRAWING. DO NOT SCALE FROM THIS DRAWING. USE WRITTEN DIMENSIONS ONLY.

0m 0.5 1.0 1.5 3.0m

1:50

ORIGINAL SHEET SIZE A1

CLIENT
BERNESLAI HOMES

TITLE
EXISTING FLOOR PLANS -
PLOTS 11-12

PROJECT
KERESFORTH CLOSE,
RESIDENTIAL CONVERSIONS



NPS Barnsley Ltd
Gateway Plaza, Sackville St, Barnsley, South
Yorkshire, S70 2RD,
Tel: 01226 774605, Email: barnsley@nps.co.uk
web: www.nps.co.uk

SCALES DISCIPLINE PROJECT NUMBER
1:50 ARCHITECT 07-17-18-1-1409

DRAWING NUMBER
NPS-DR-A-(00)-011

STATUS CODE PURPOSE OF ISSUE
S0 CONSTRUCTION

REV CODE
C2

DRAWN BY
PJN