
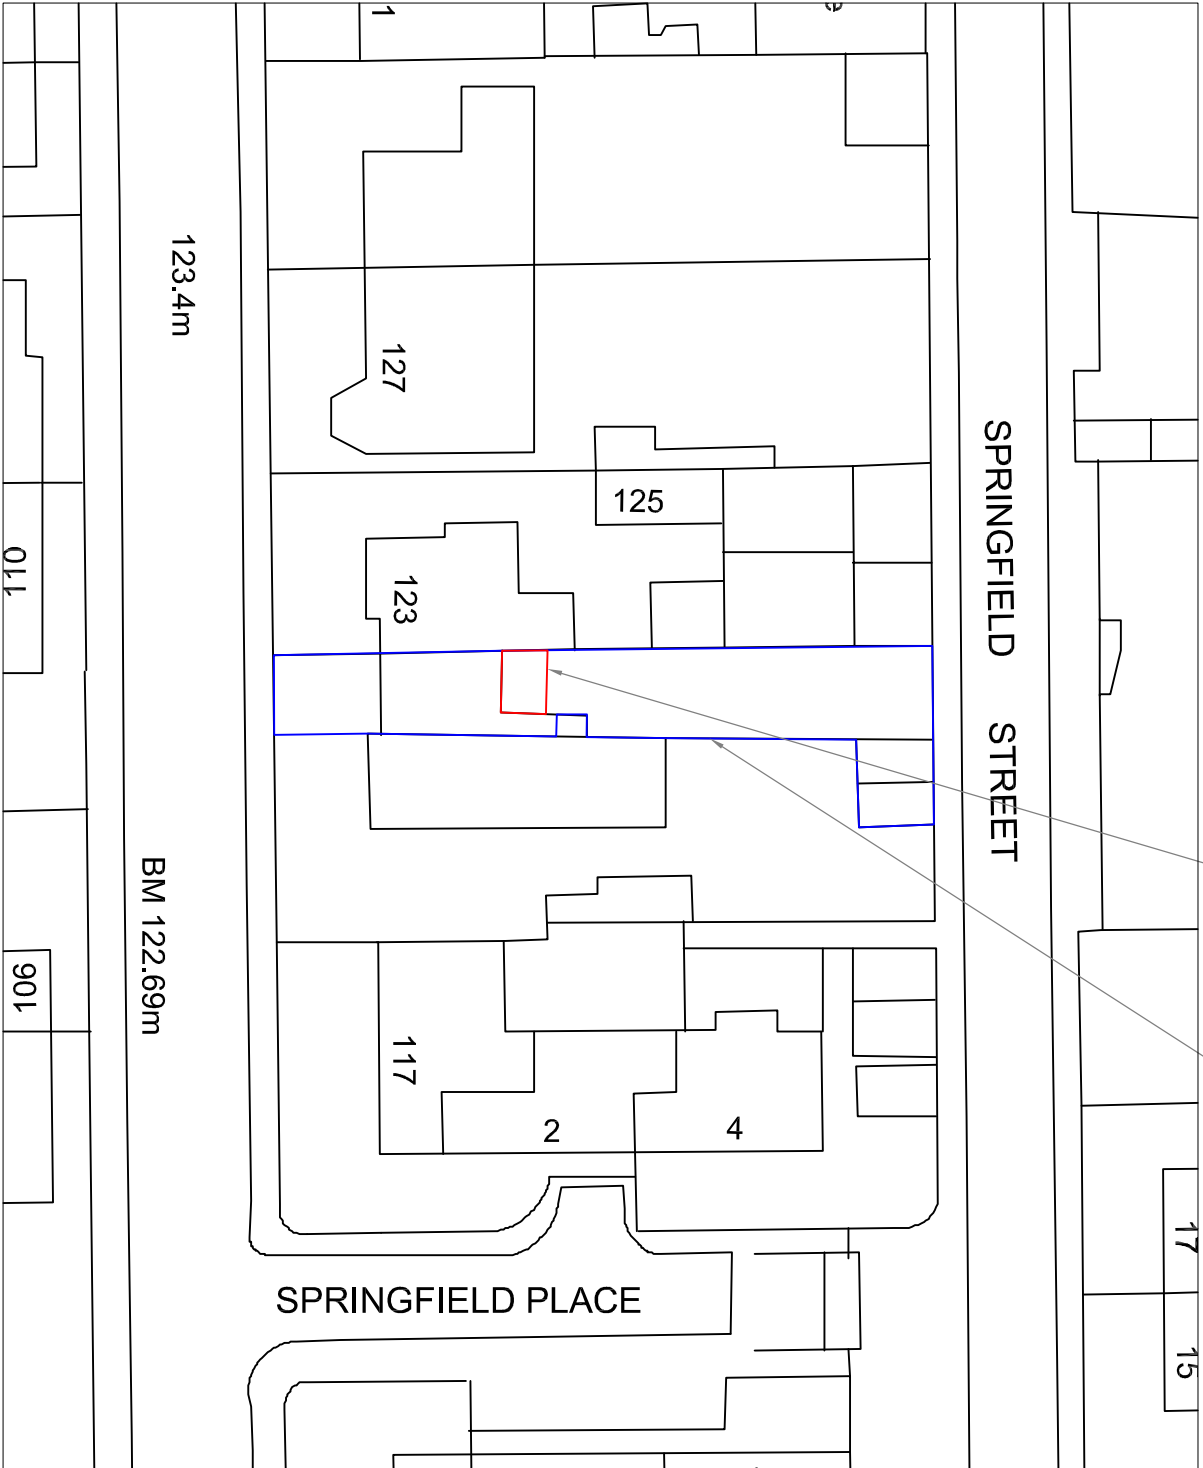
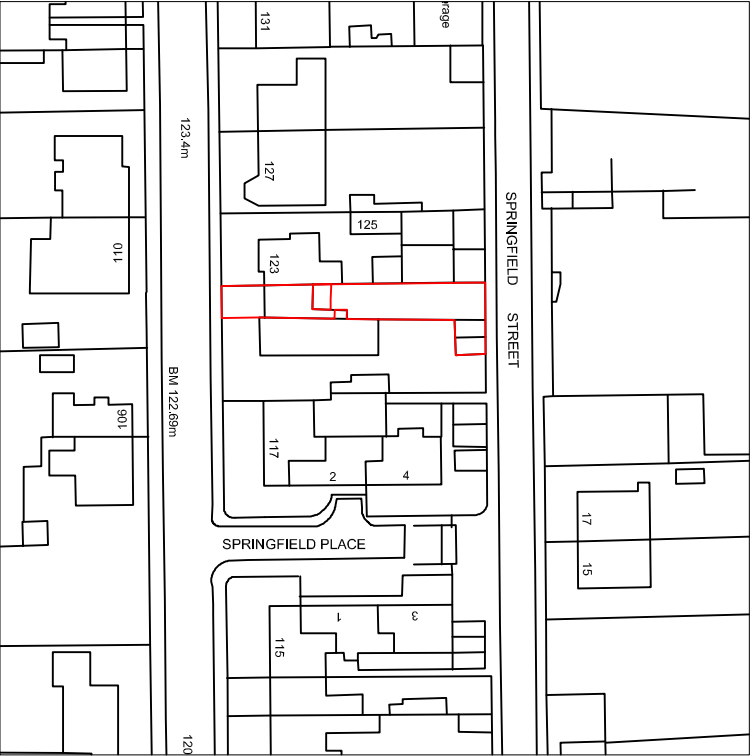


| Drawing No. | Rev No. |
|-------------|---------|
| MVW001 -001 |         |

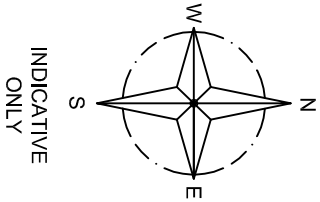

DO NOT SCALE: Contractor to check all dimensions and report any omissions or errors

#### NOTES

| Rev | Description | By | CHK | App | Date |
|-----|-------------|----|-----|-----|------|
|-----|-------------|----|-----|-----|------|

JRB DESIGNS Ltd  
1 Saville Road  
Cudworth  
Barnsley  
S72 8LT  
Tel: 01226 383542  
Fax: 01226 380078  
Mob: 07970 541132  
Email: joine@jrbdesigns.co.uk

This drawing is copyright. © Jrbdesigns Ltd.

Client  
**MRS V WINFIELD**

|               |                   |
|---------------|-------------------|
| Drawing Title | <b>SITE PLANS</b> |
|---------------|-------------------|

Address  
**121 DODWORTH ROAD  
BARNSELEY  
S70 6HL**

Project Title:  
**PROPOSED FOUR STOREY  
REAR EXTENSION**

Purpose of Issue:  
**CONSTRUCTION**

Drawing Status  
**FIRST ISSUE**

|                         |                    |                    |                    |
|-------------------------|--------------------|--------------------|--------------------|
| Scale at A3<br>AS SHOWN | Drawn By<br>JRB    | Date<br>31/03/2014 |                    |
| Checked By              | Date<br>31/03/2014 | Approved By        | Date<br>31/03/2014 |

|             |             |          |
|-------------|-------------|----------|
| Project No. | Drawing No. | Revision |
| MVW001      | 001         | -        |

APPROVAL ☒ INFORMATION ☐ TENDER ☐ CONTRACT ☐ CONSTRUCTION ☐