




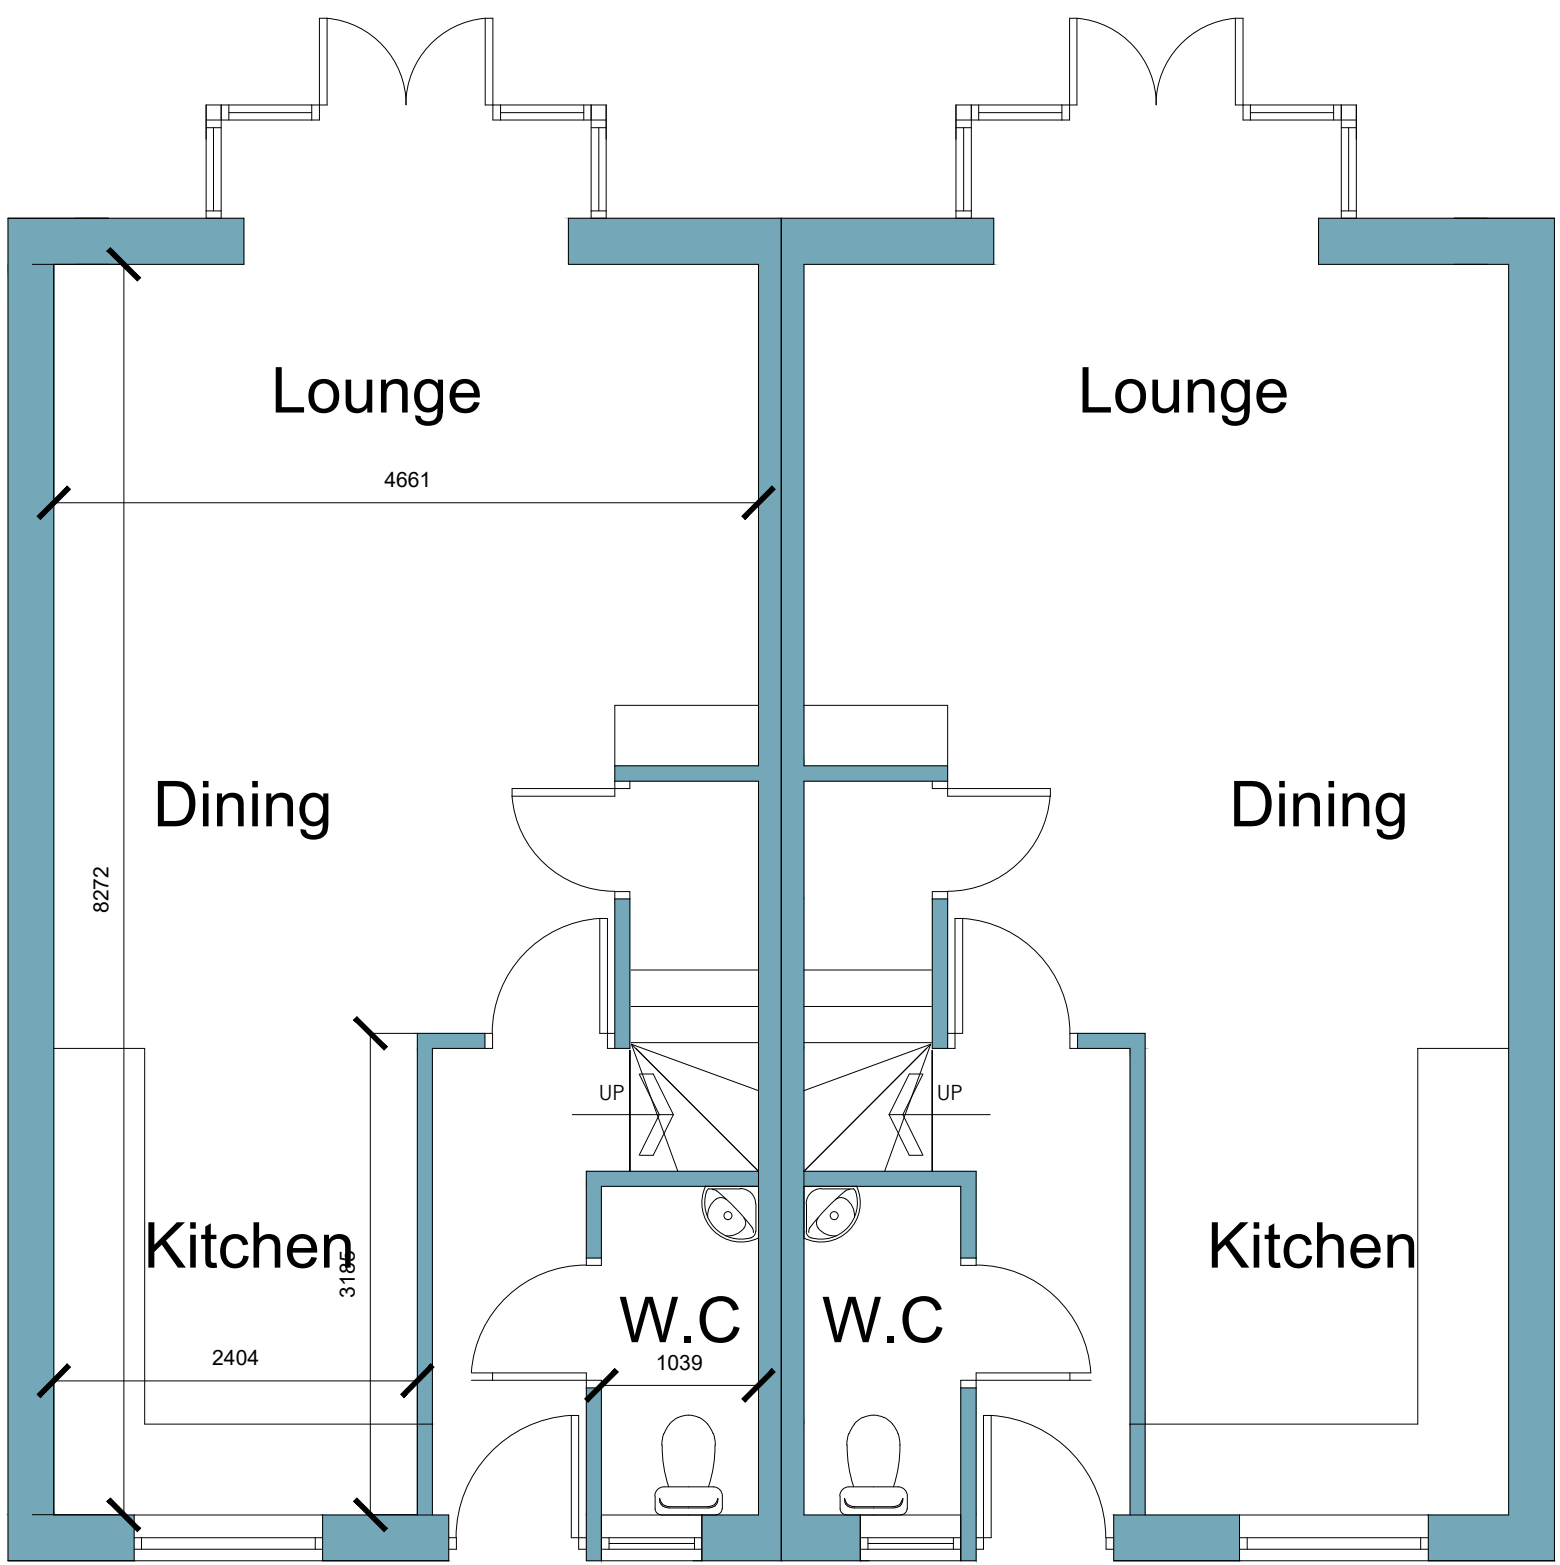

GROUND FLOOR PLAN

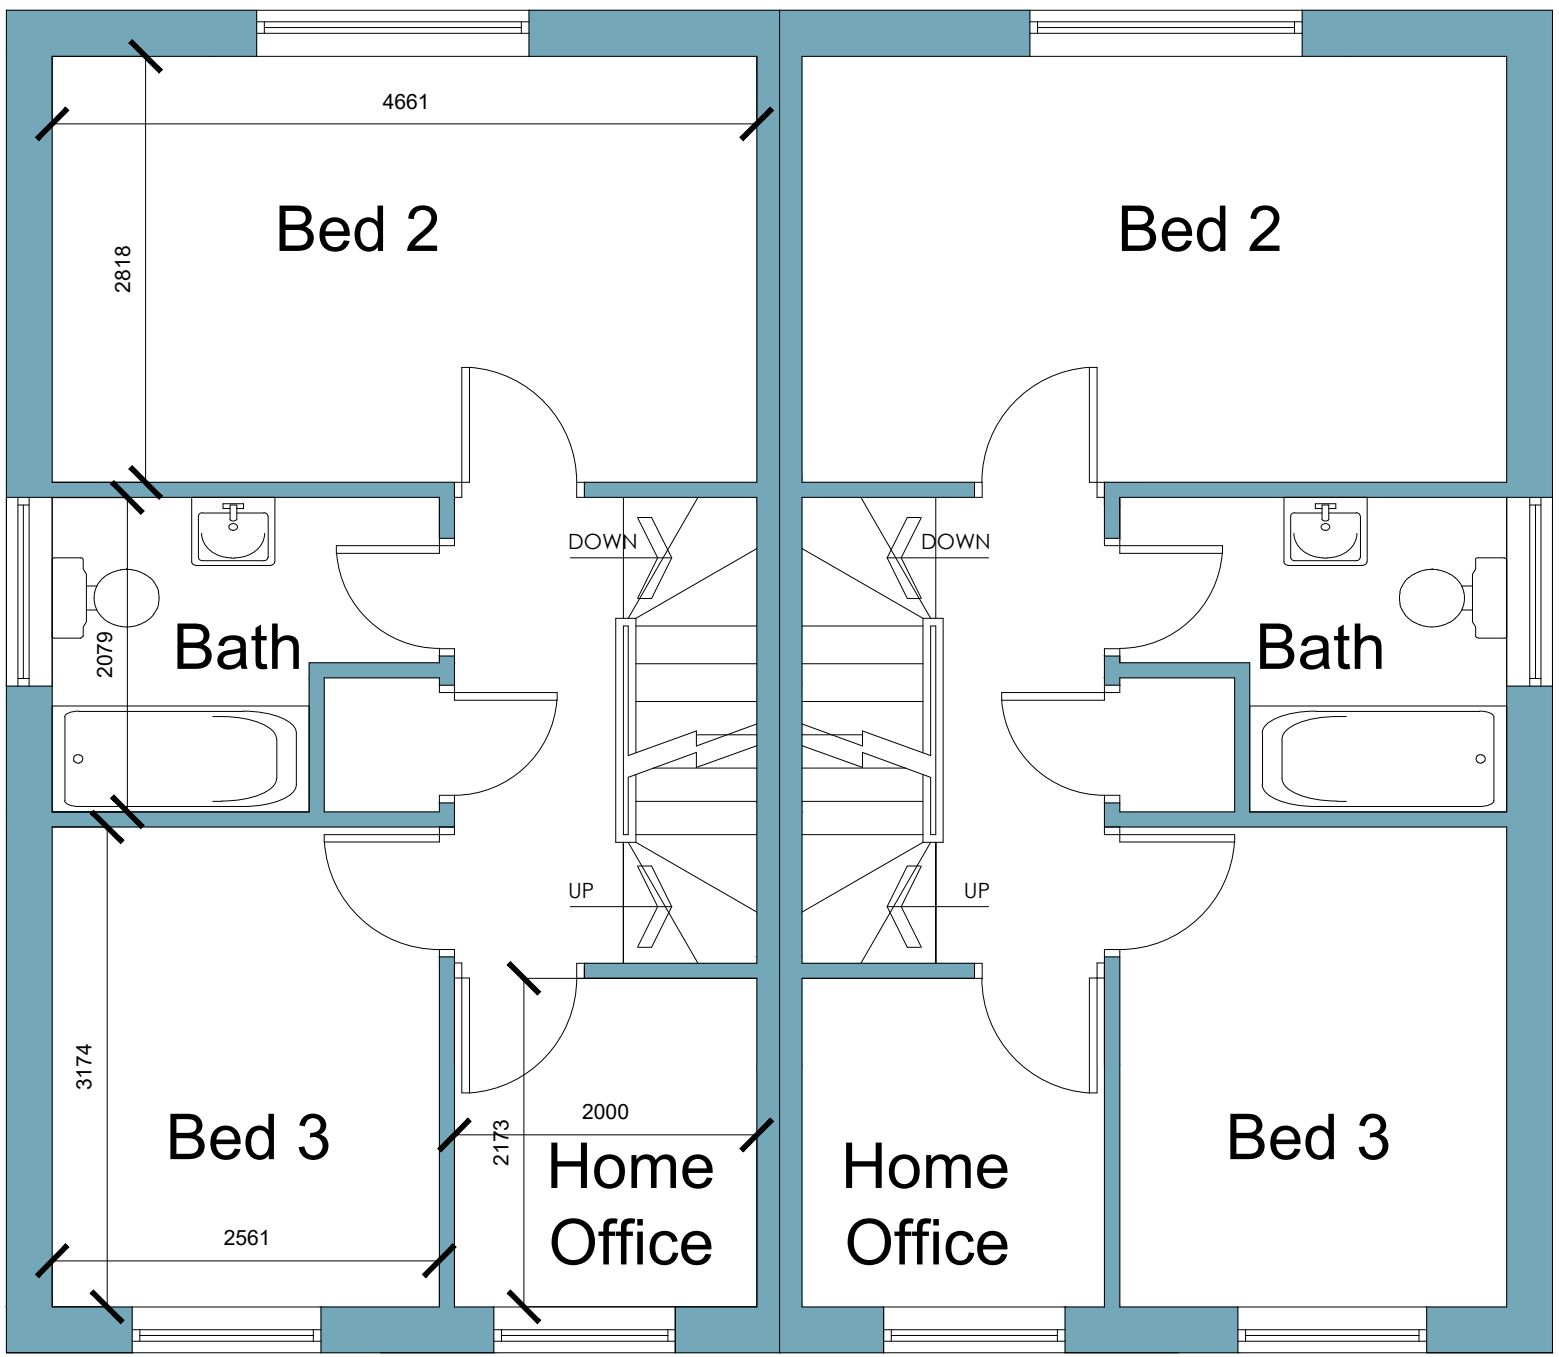


FIRST FLOOR PLAN

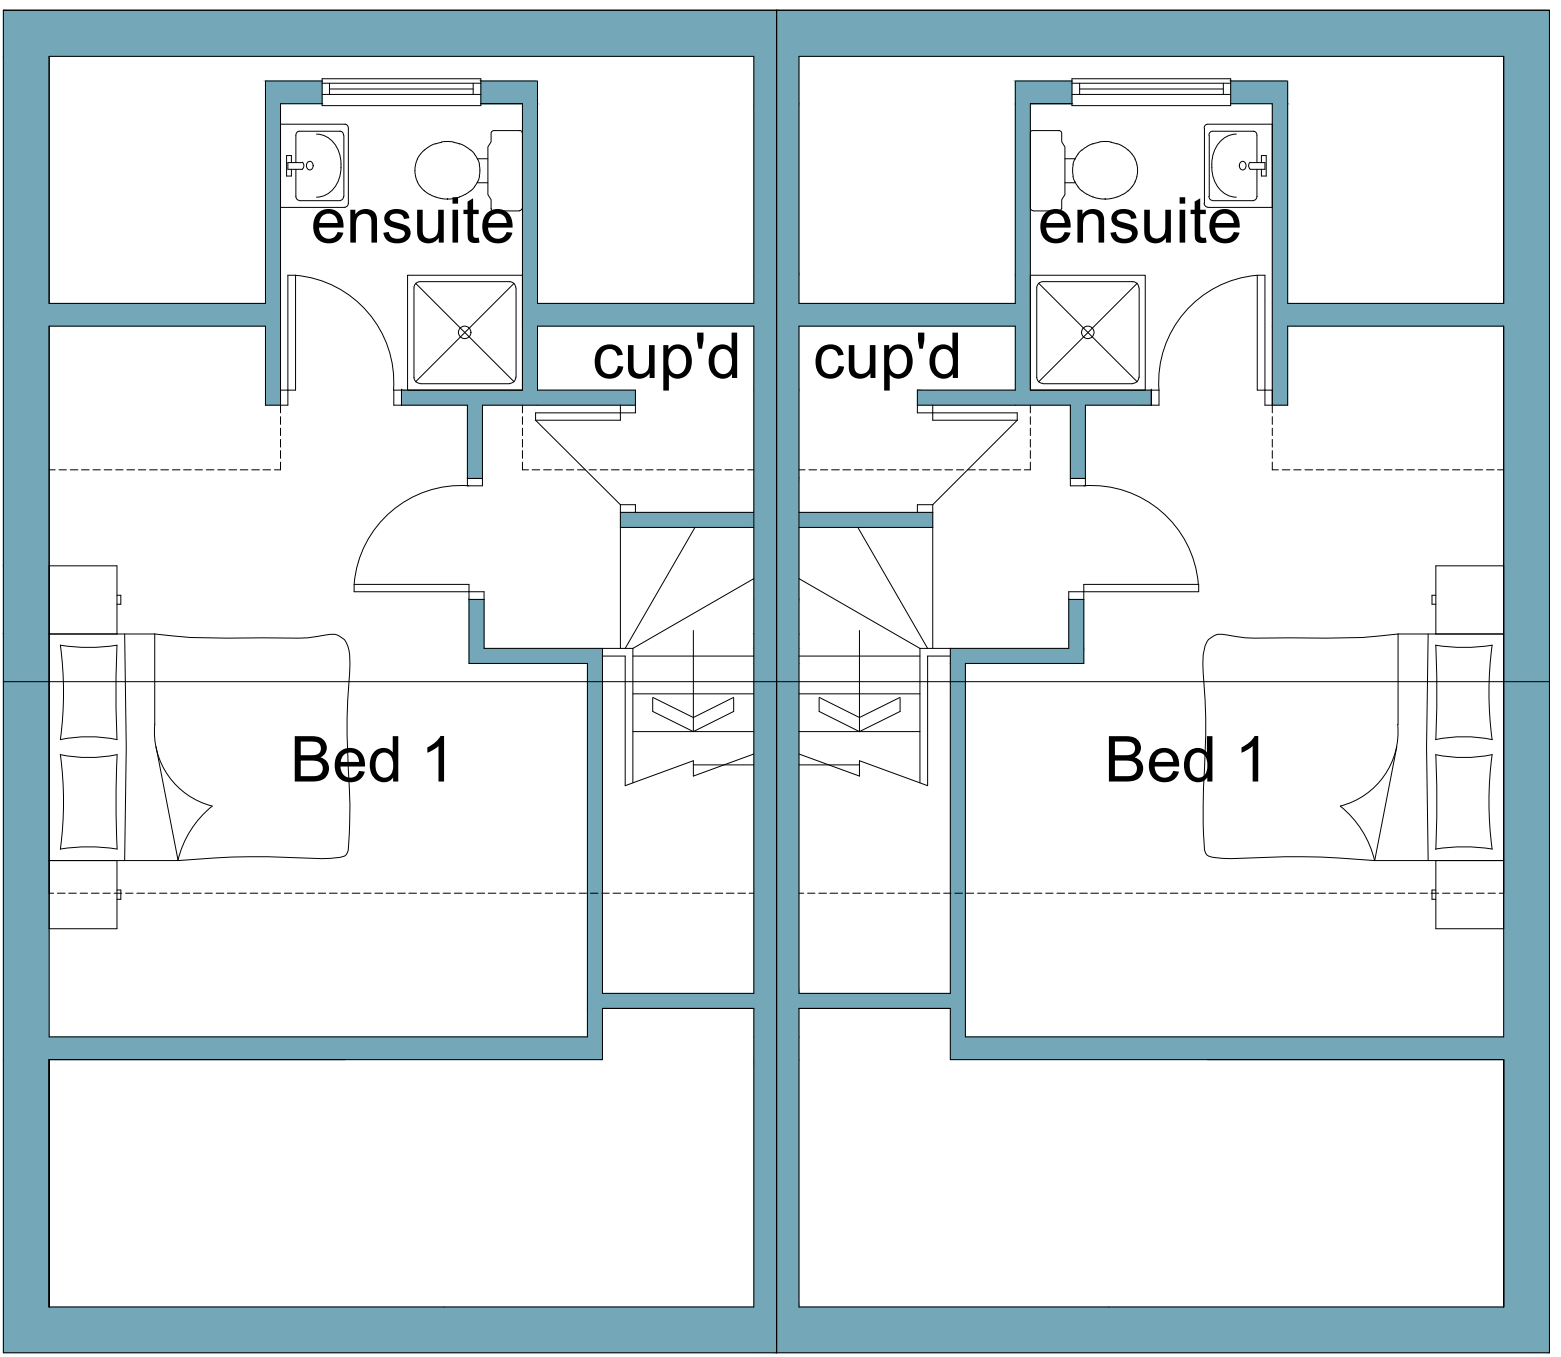

SECOND FLOOR PLAN




FRONT ELEVATION

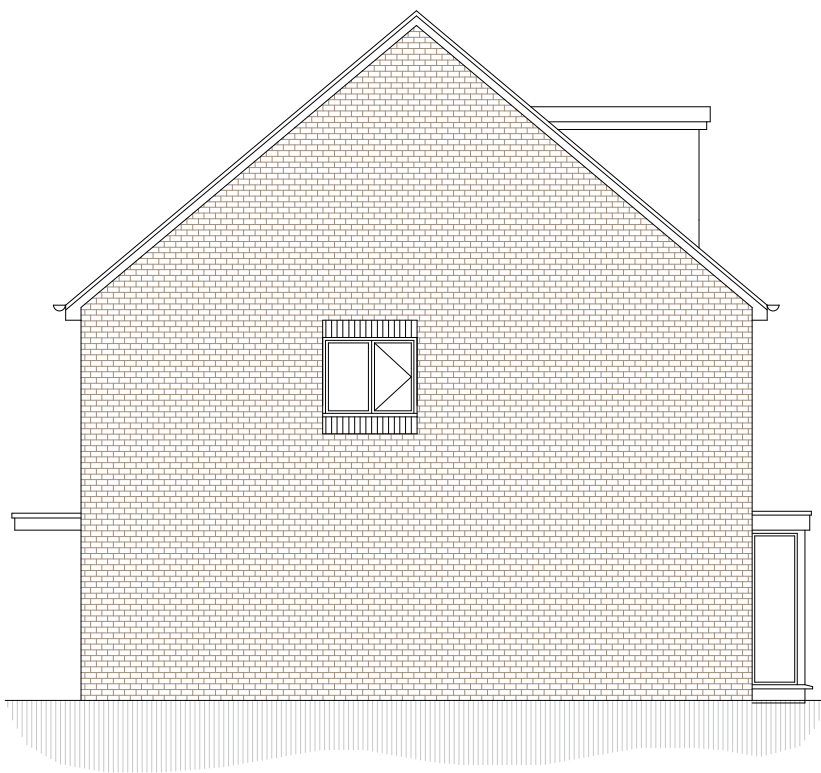


SIDE ELEVATION



REAR ELEVATION

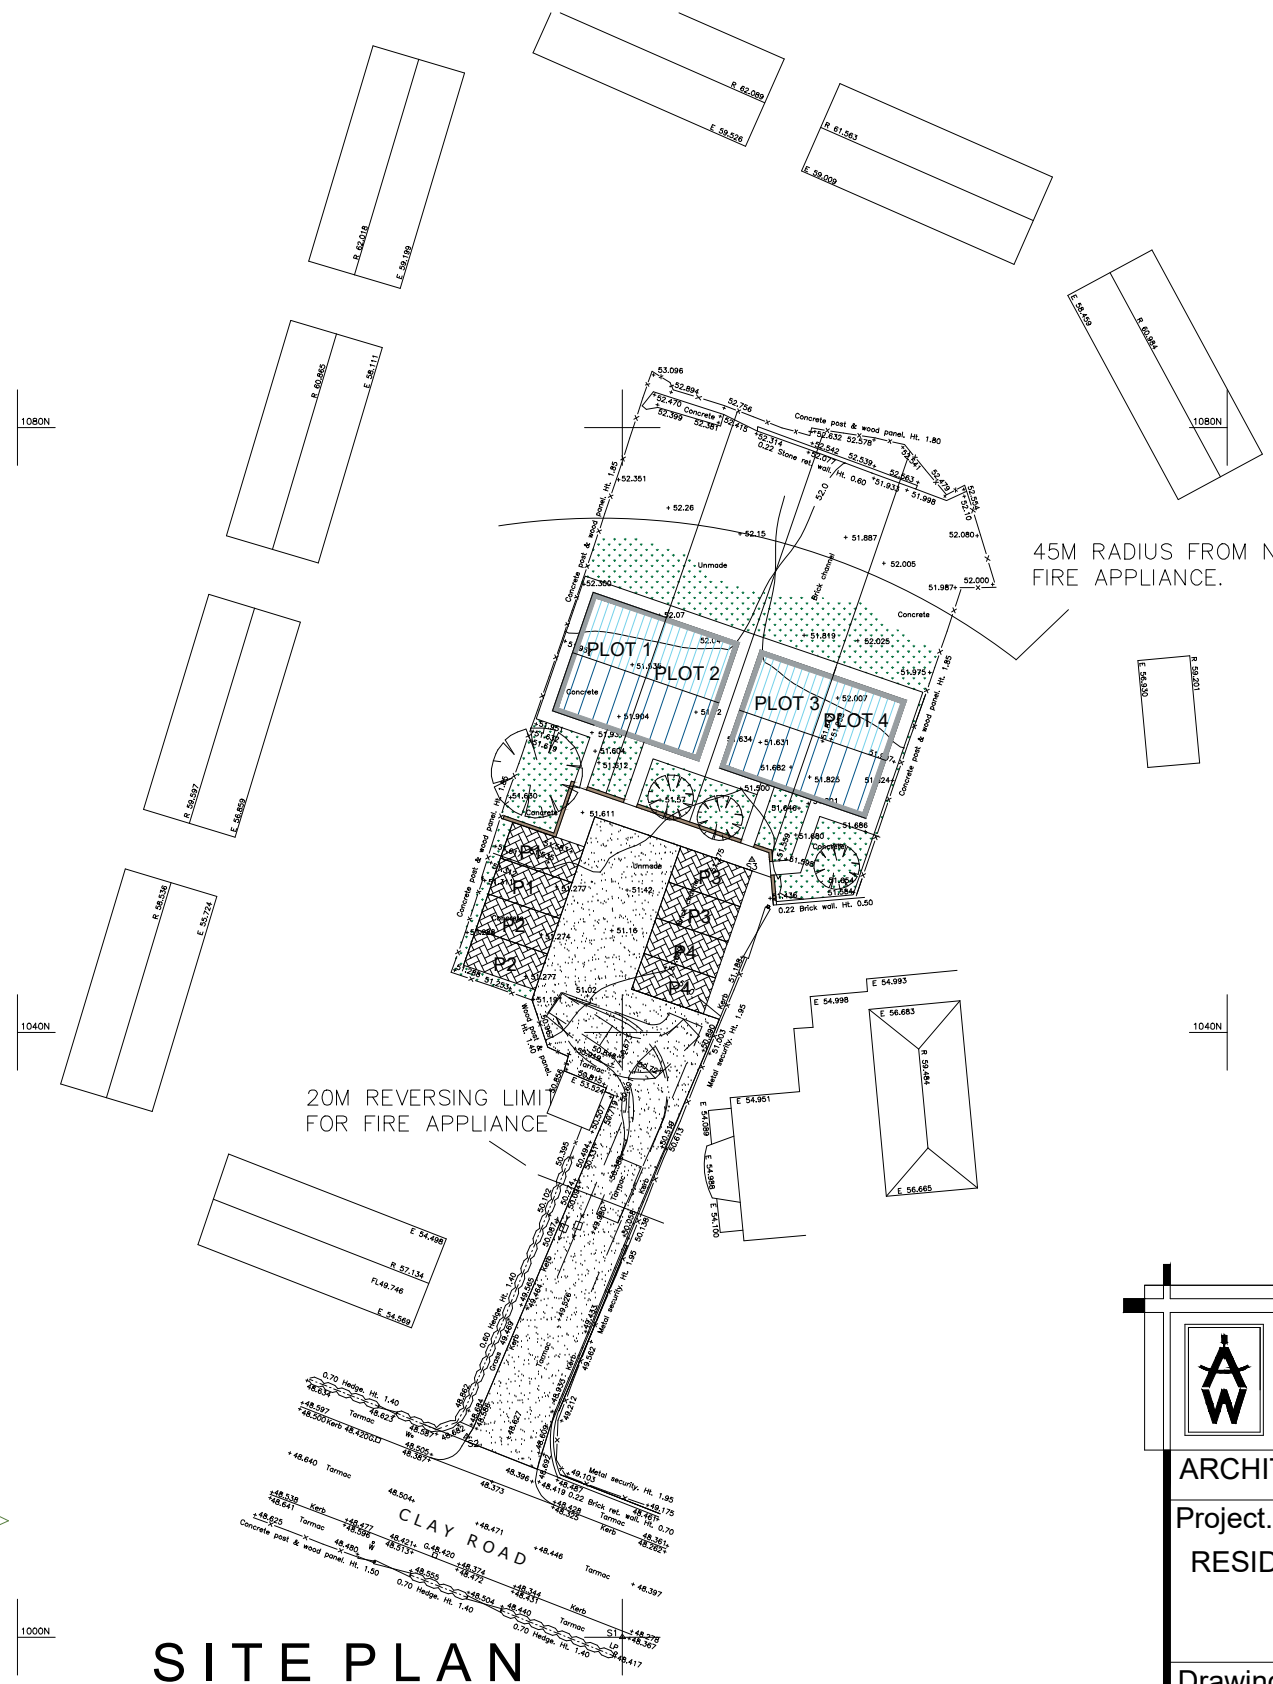


SITE PLAN

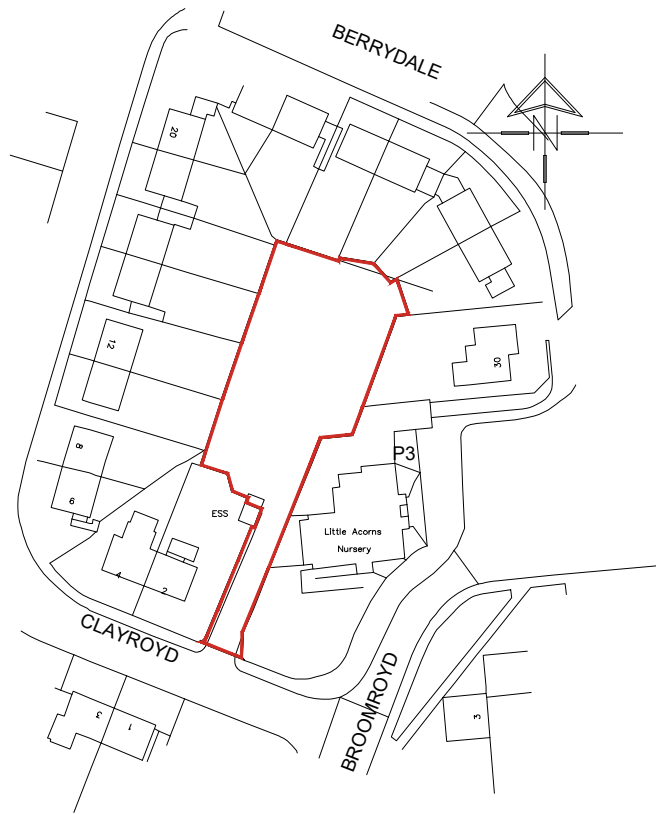

LOCATION PLAN

SCALE 1:1250

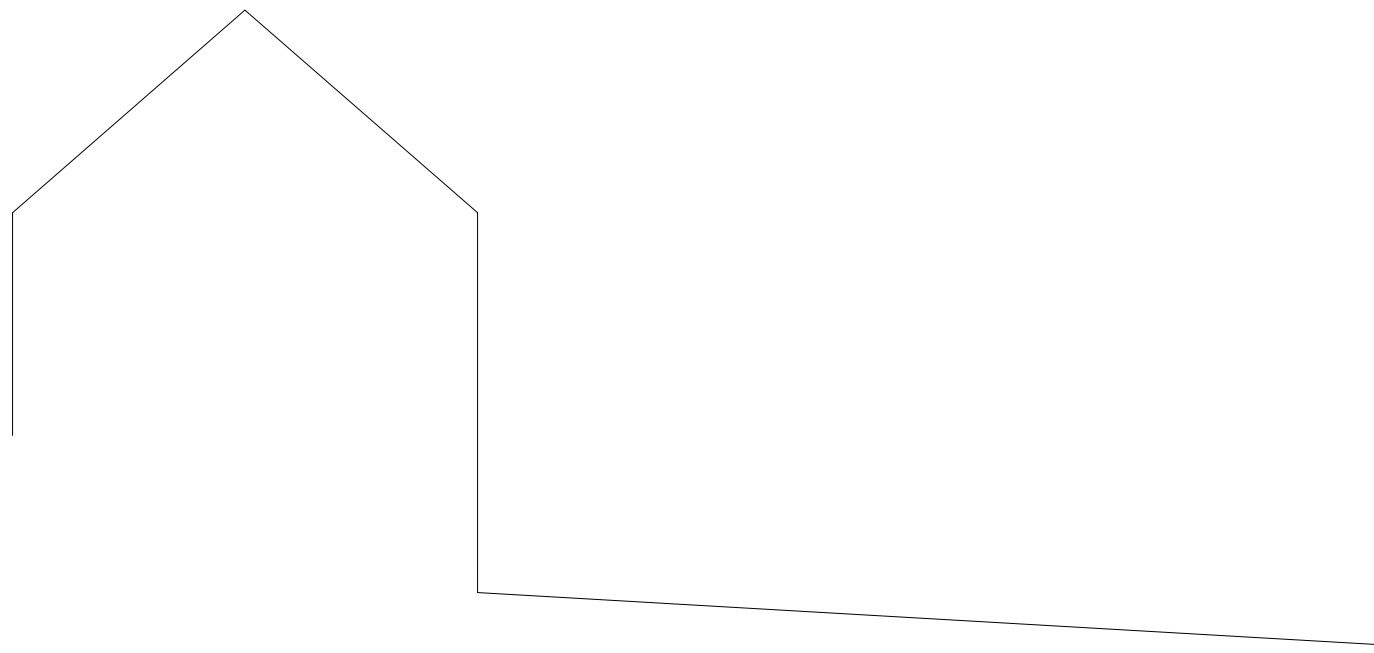

STREET SCENE



OFFICE ONE,
34 VICTORIA ROAD,
BARNLEY,
S70 2BU

Phone: 01226 208482

Email: info@whiteaguspартnership.co.uk
Web: www.whiteaguspартnership.co.uk

ARCHITECTURAL SERVICES

Project:
RESIDENTIAL DEVELOPMENT ON LAND AT
CLAY ROYD, BARNLEY

Client:
MR D. REMINGTON

Drawing
Title:
PLANS AND ELEVATIONS

Date:
MARCH 2019
Ref. 18-160
Scale:
1:50 & 1:100 @ A1
Dwg. No. 02
Rev.

Date	Suffix	Description	Date	Suffix	Description