



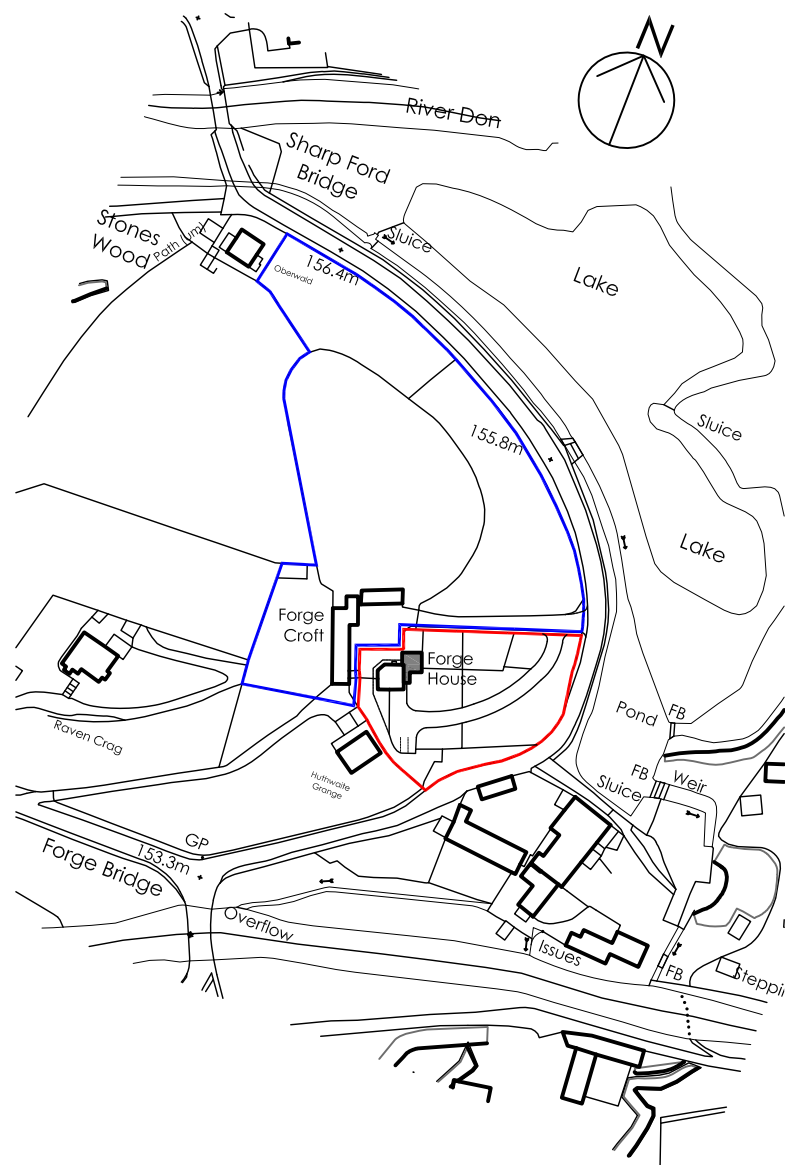


SITE LOCATION PLAN
1:2500

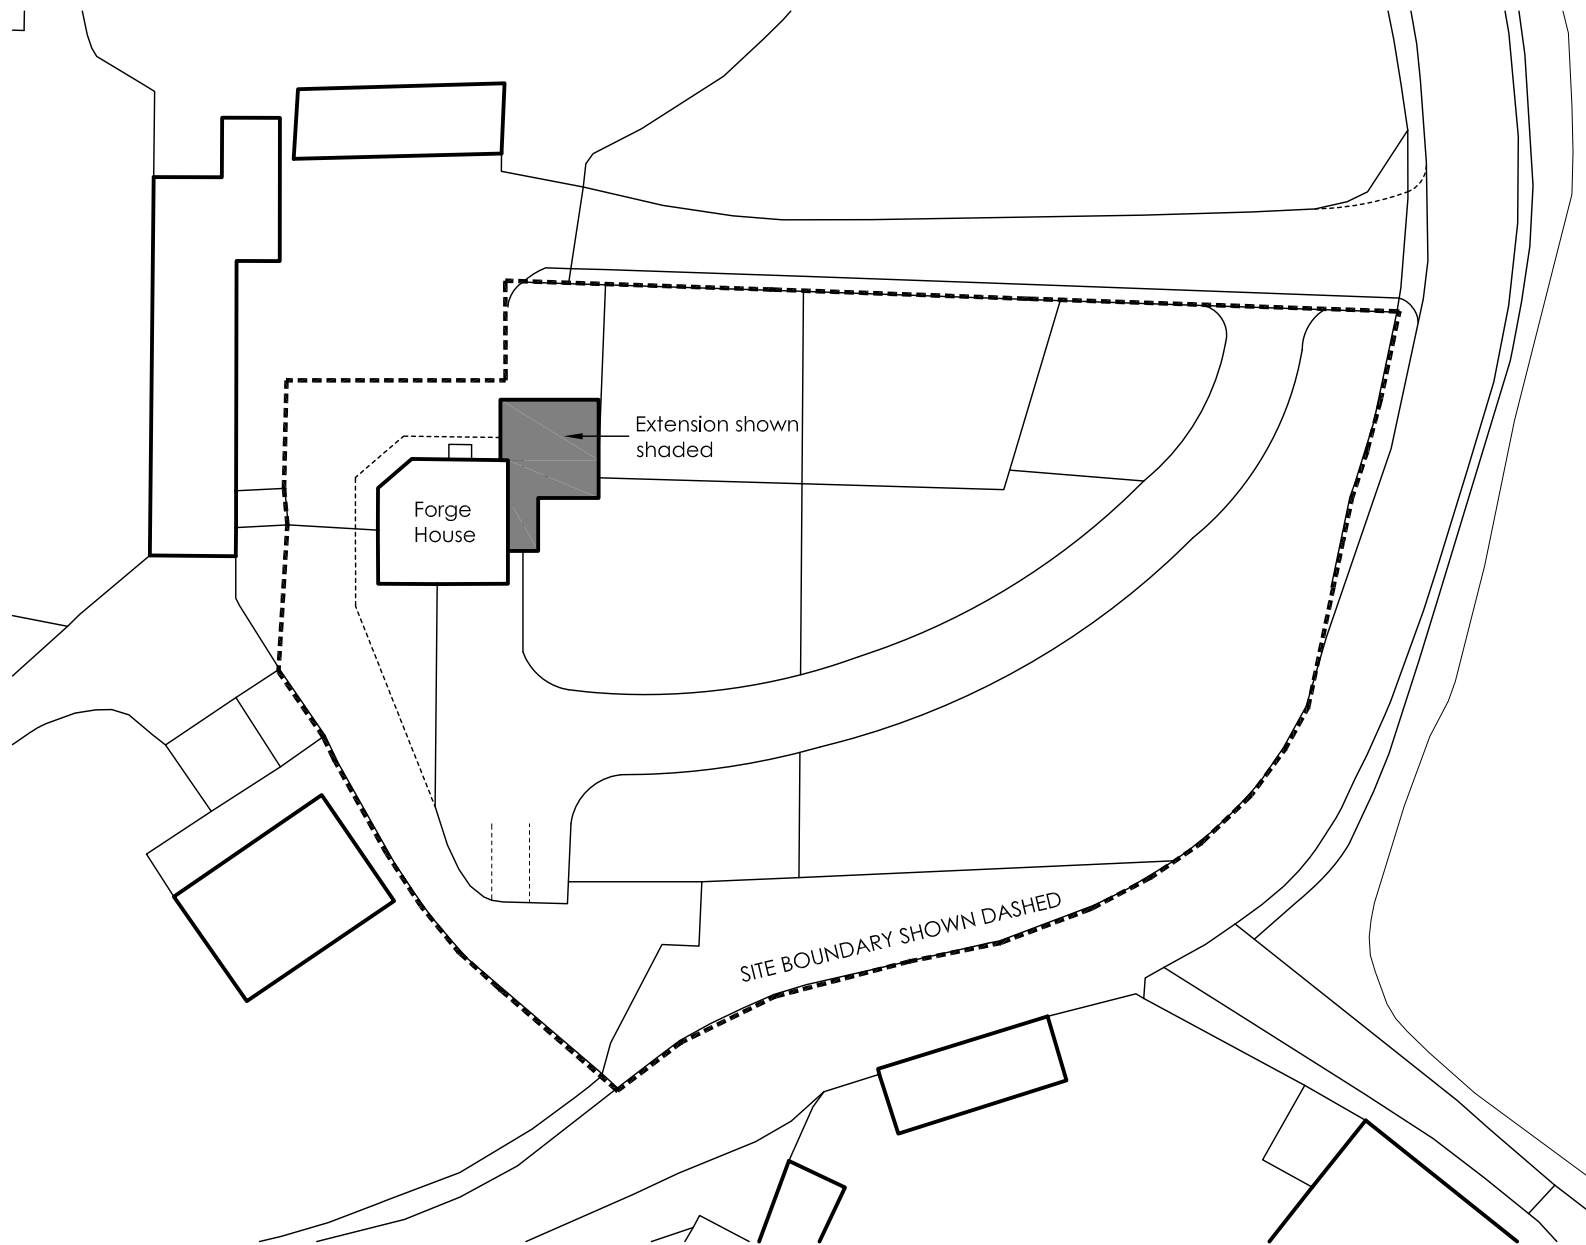

SITE LAYOUT PLAN
1:500

Notes

Revisions

 

PLANNING

Birkett Cole Lowe
ARCHITECTS

HAWK WORKS
105A MARY STREET
SHEFFIELD S1 4RT
tel 0114 275 7260
fax 0114 275 7254
bclarchitects@btconnect.com

Client

MR. & MRS. PENNINGTON
FORGE CROFT, FORGE LN
WORTLEY S35 7DN

Project

PROPOSED EXTENSION

Drawing

LOCATION & SITE PLAN

Scale 1:2500/1:500 @A3 By NJC Date 29.01.13

Number

3518(0-)-01