



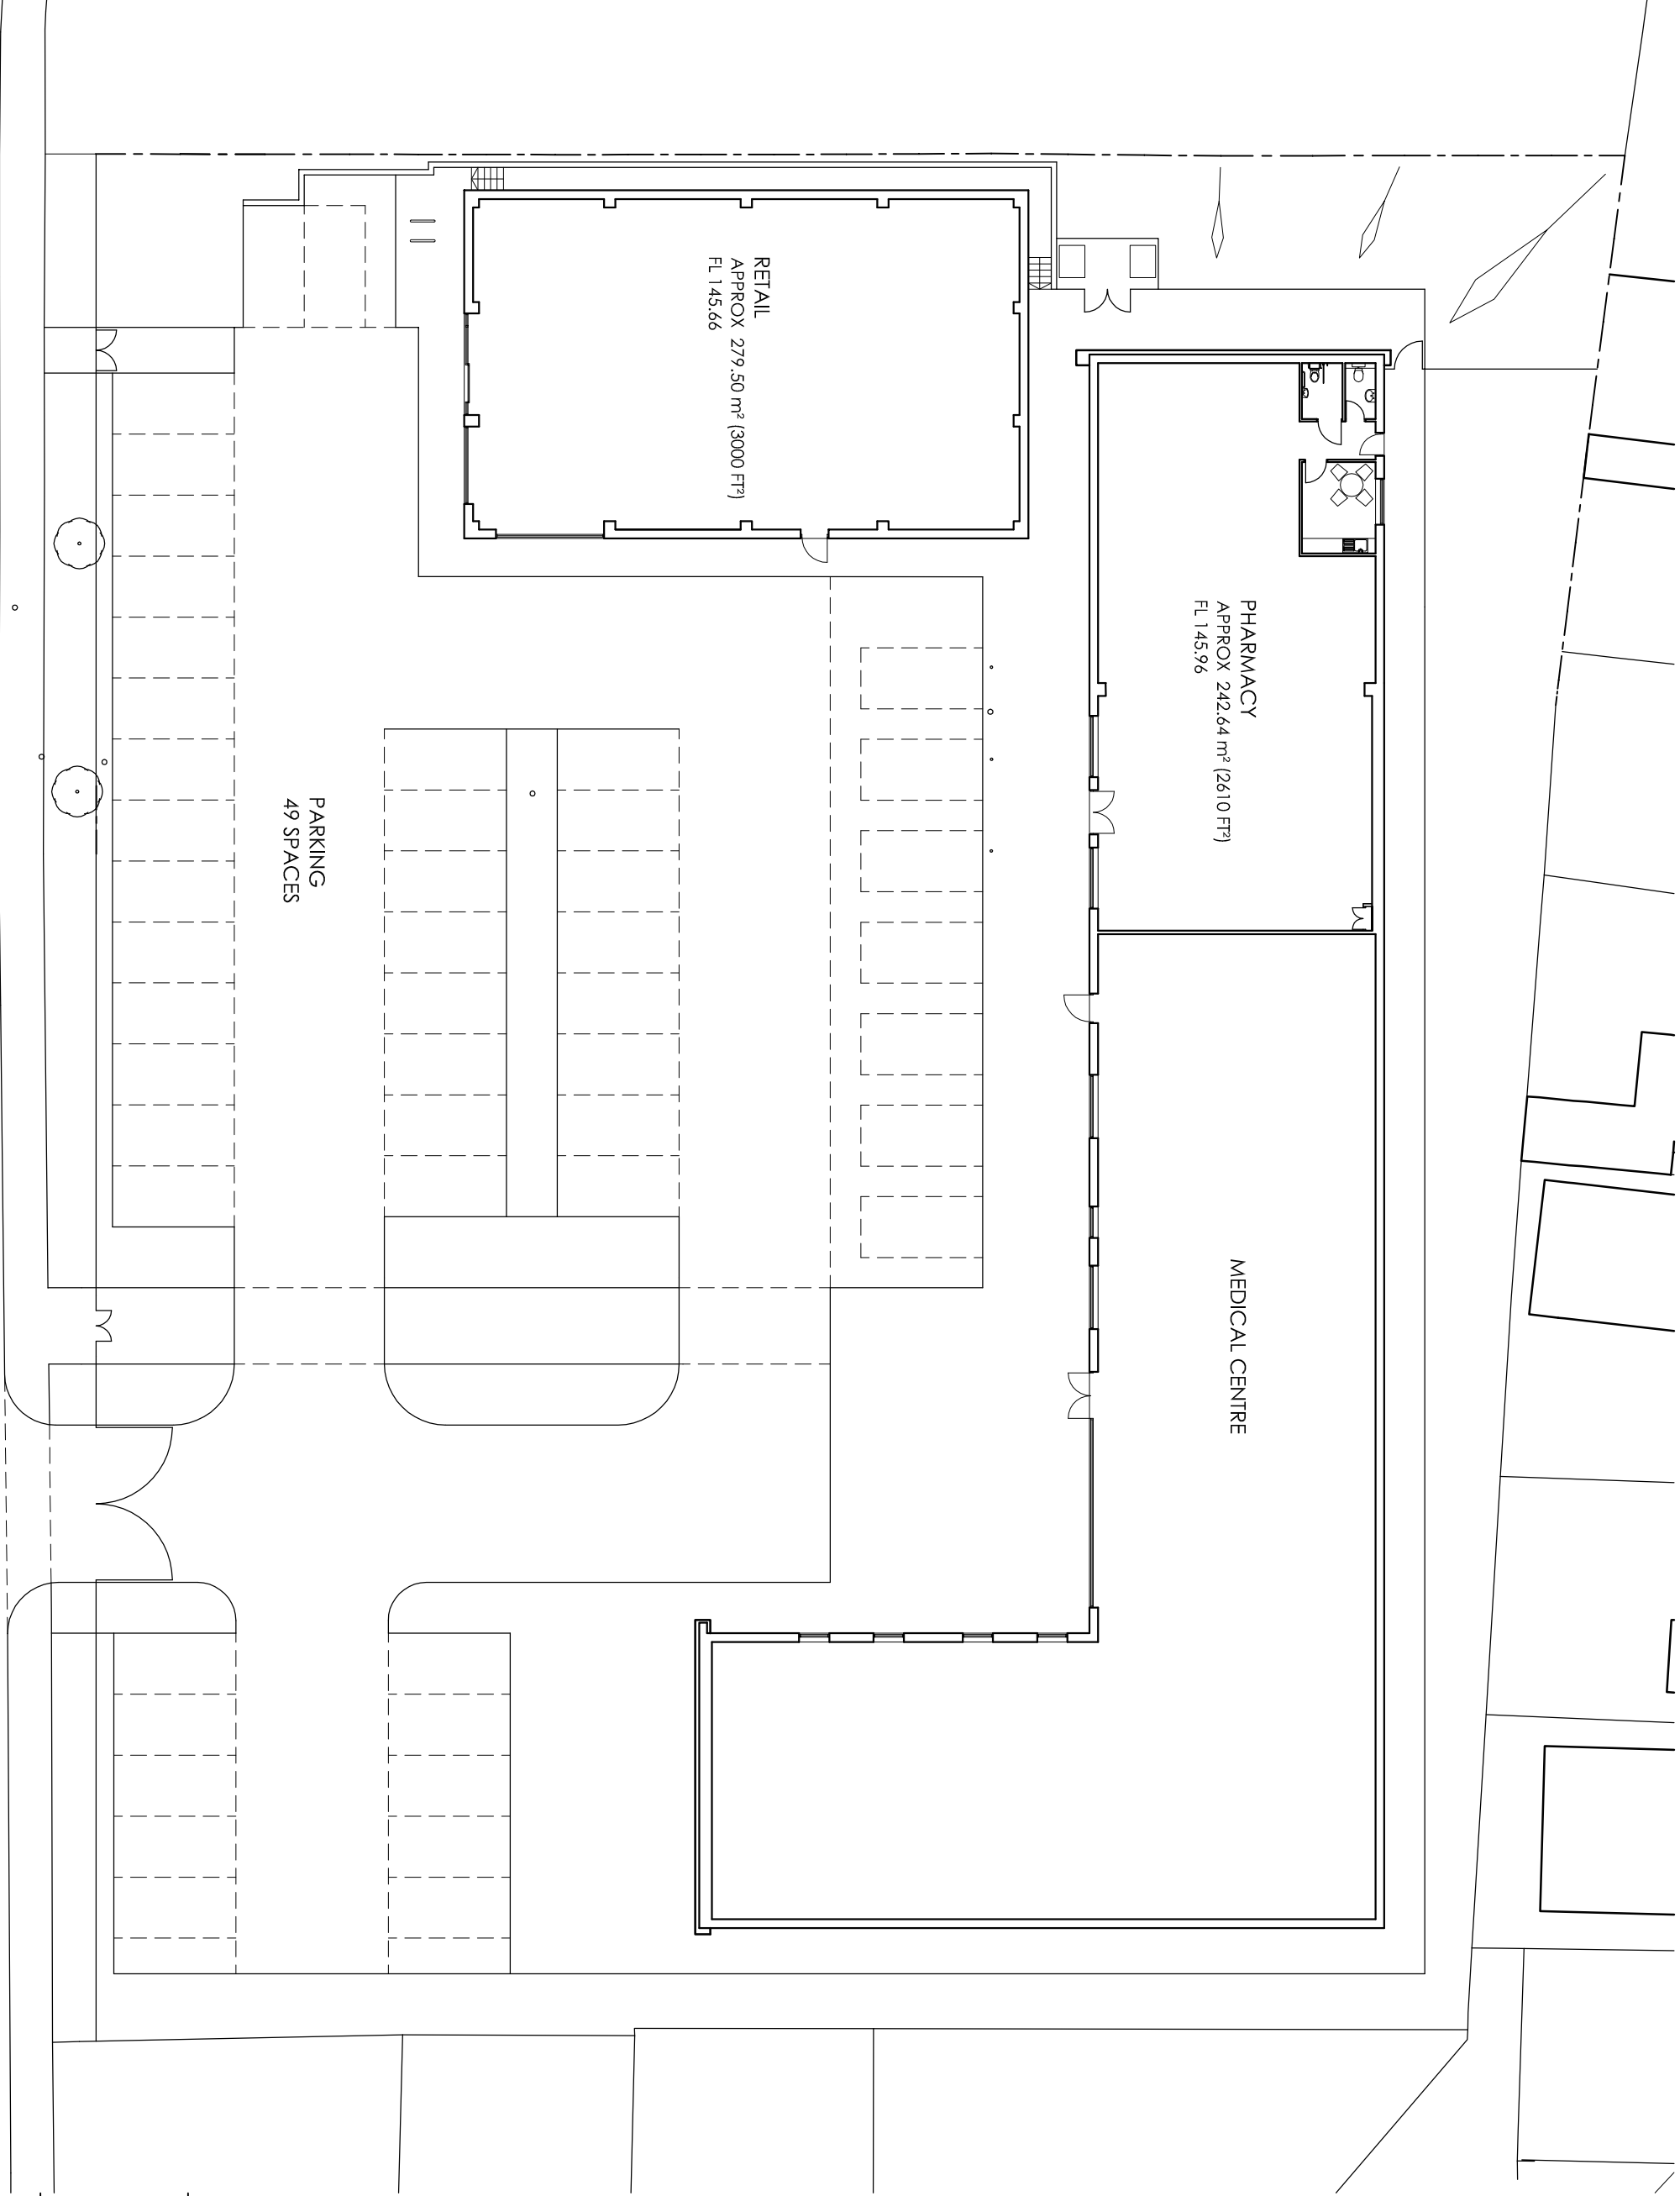

REV B - 02.05.18 FIRE EXIT/LOADING DOOR TO
RETAIL UNIT REPOSITIONED
REV A - 30.04.18 FLOOR LEVEL OF RETAIL UNIT
AMENDED

TP ARCHITECTURE

2 STRICKLAND AVENUE
LEEDS
LS17 8JU
T: 0113 2732706
M: 07766 015350
E: tony@tparchitecture.co.uk

 

PROPOSED DEVELOPMENT
WOODLAND DRIVE MEDICAL CENTRE
BARNSELEY
for
LO'S PHARMACY

PROPOSED SITE PLAN

Date:	Scale (at A3):
APRIL 2018	1:250
Project no:	Drawing no:
1271	013
Revision:	Revision:
	8