



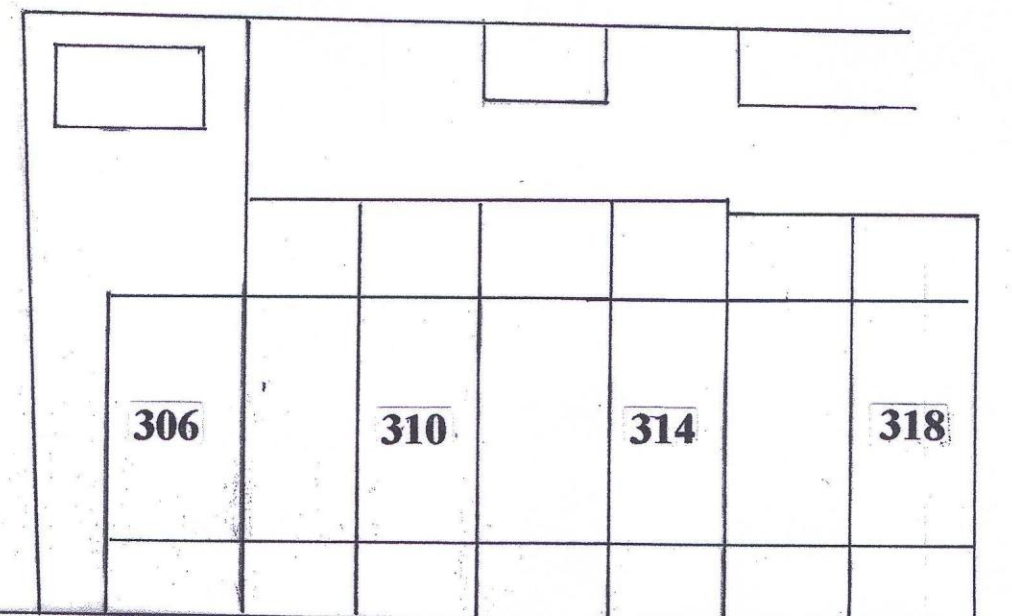

DONCASTER ROAD



PROPOSED EXTENSION

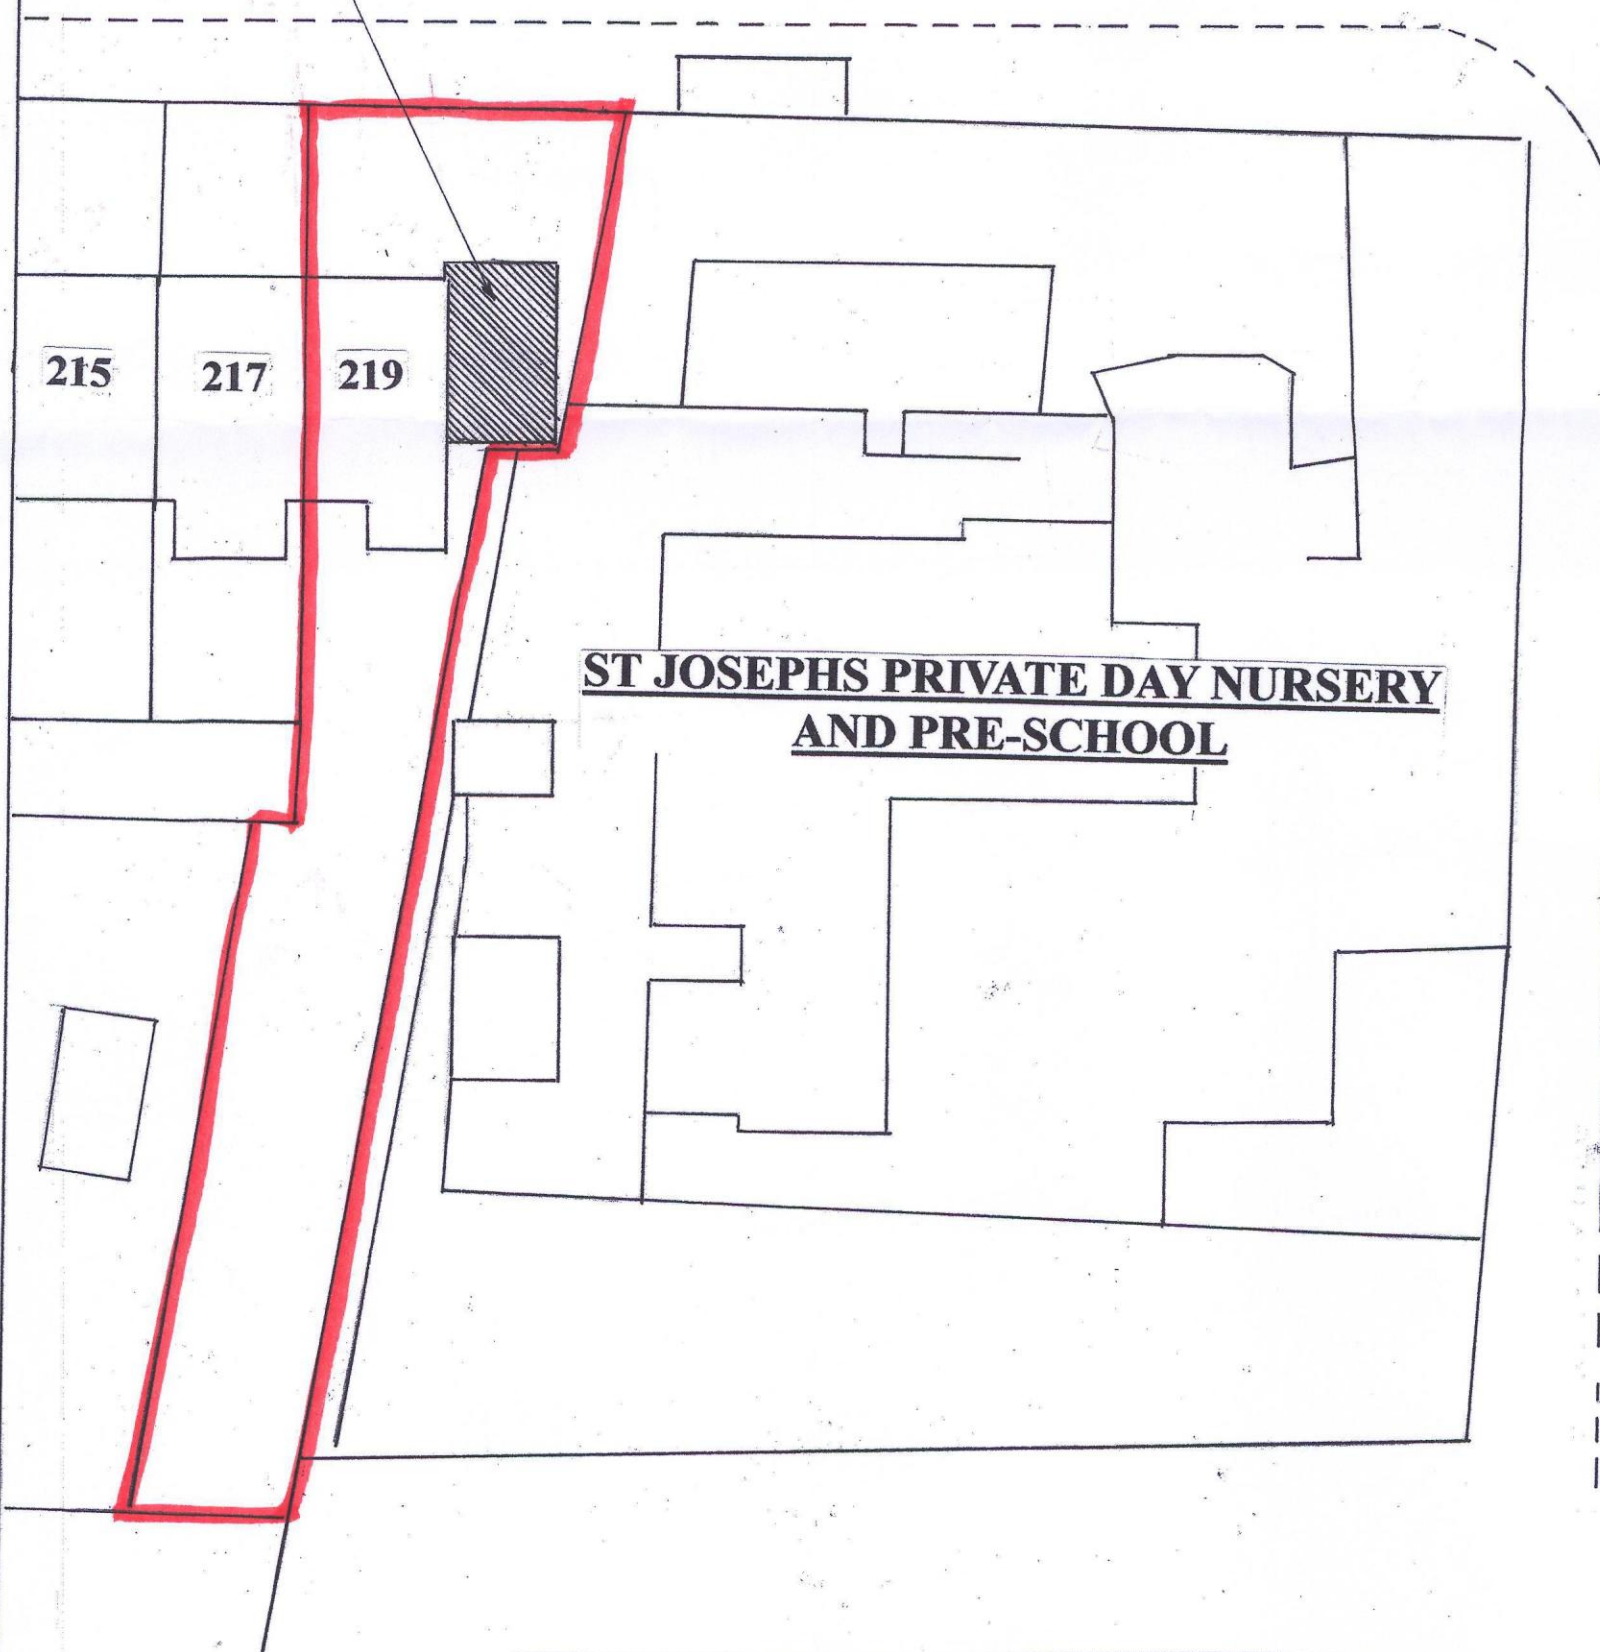

ST JOSEPHS PRIVATE DAY NURSERY
AND PRE-SCHOOL

APPLEHURST BANK


BLOCK PLAN SCALE 1:250

 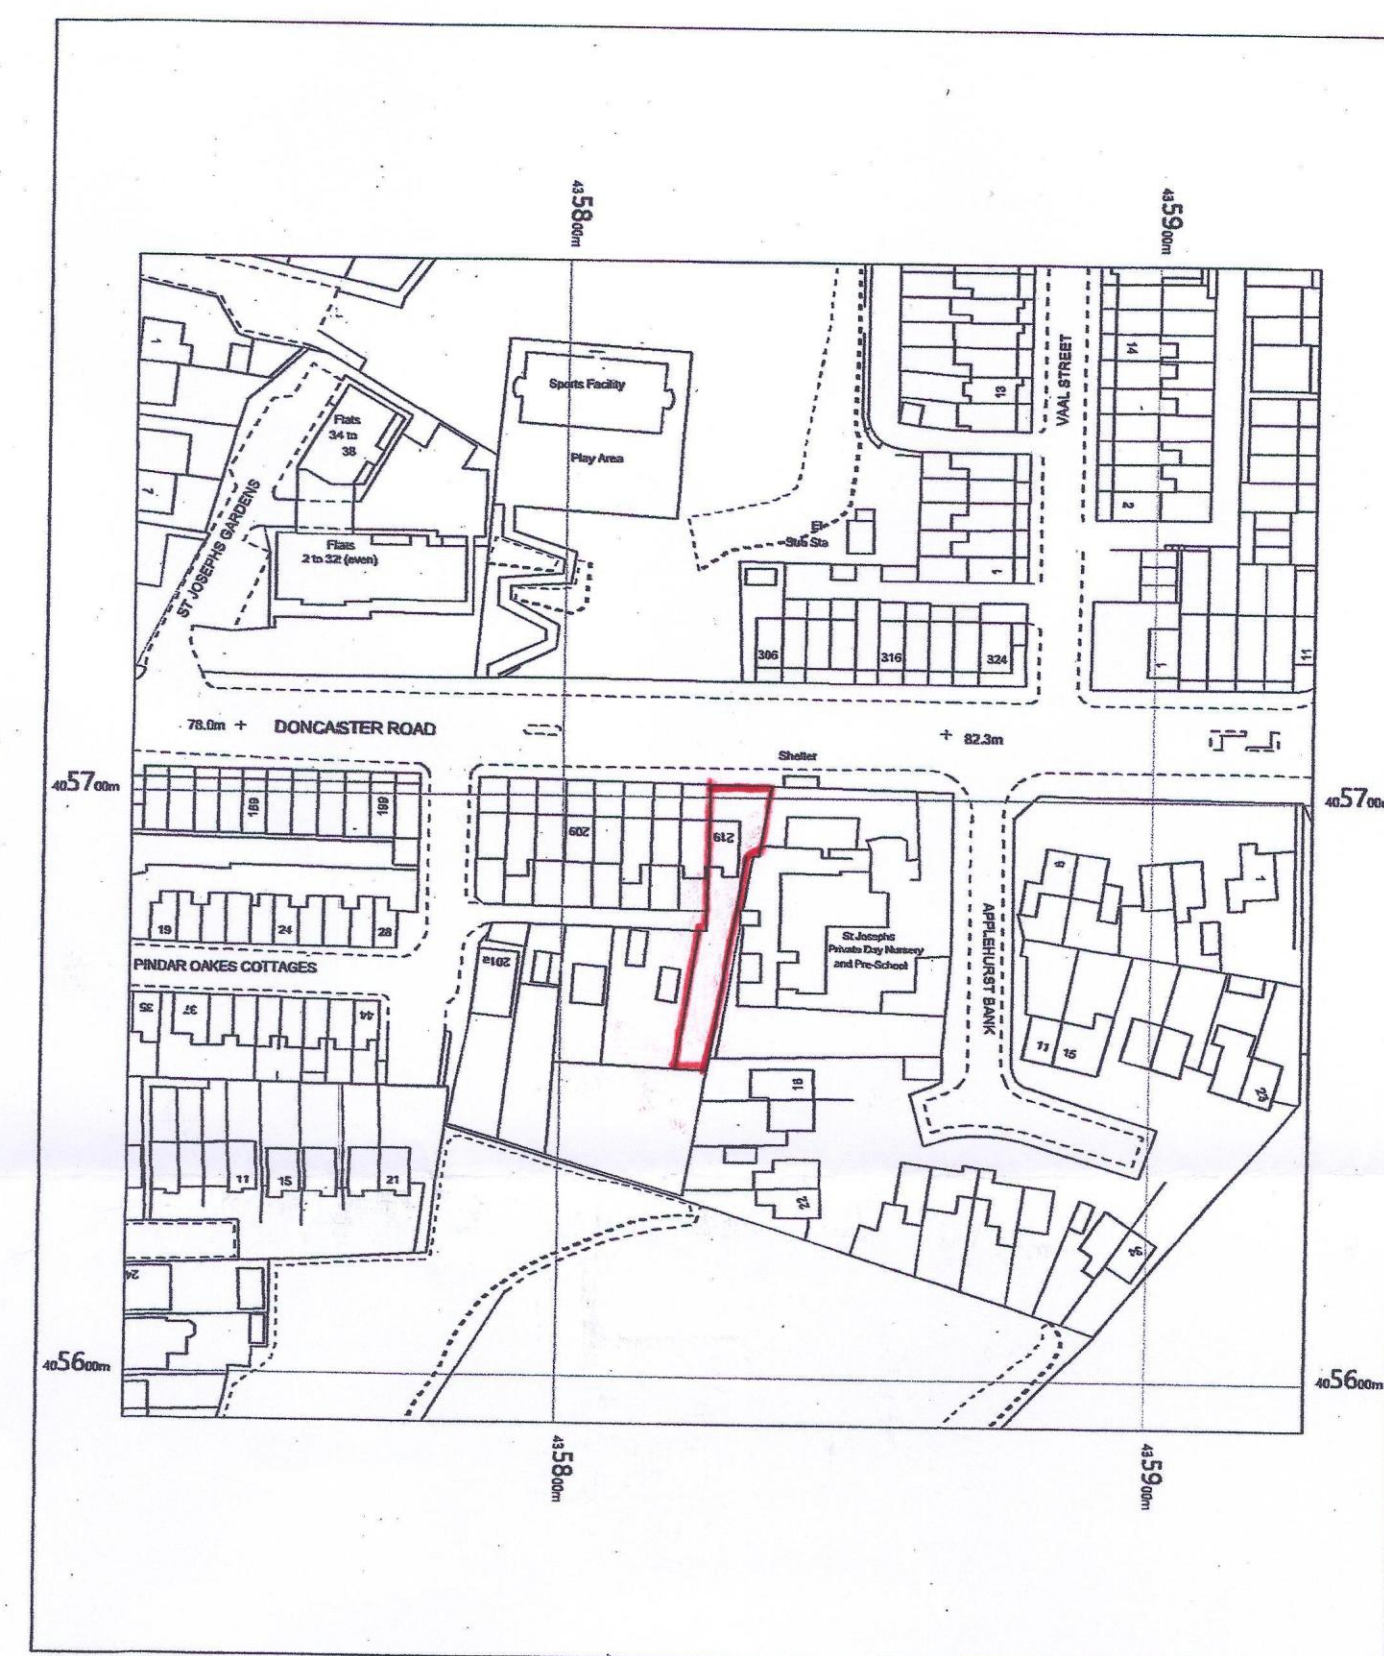

OS MasterMap 1250/2500/10000 scale
Monday, December 2, 2019, ID: BW1-00844957
www.blackwellmapping.co.uk

1:1250 scale print at A4, Centre: 435827 E, 405692 N


©Crown Copyright Ordnance Survey. Licence no. 100041041

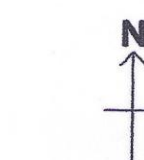


**BLACKWELL'S
MAPPING SERVICES**
PERSONAL & PROFESSIONAL MAPPING
www.blackwellmapping.co.uk

TEL: 0800 151 2612
maps@blackwell.co.uk

SCALE 1:50

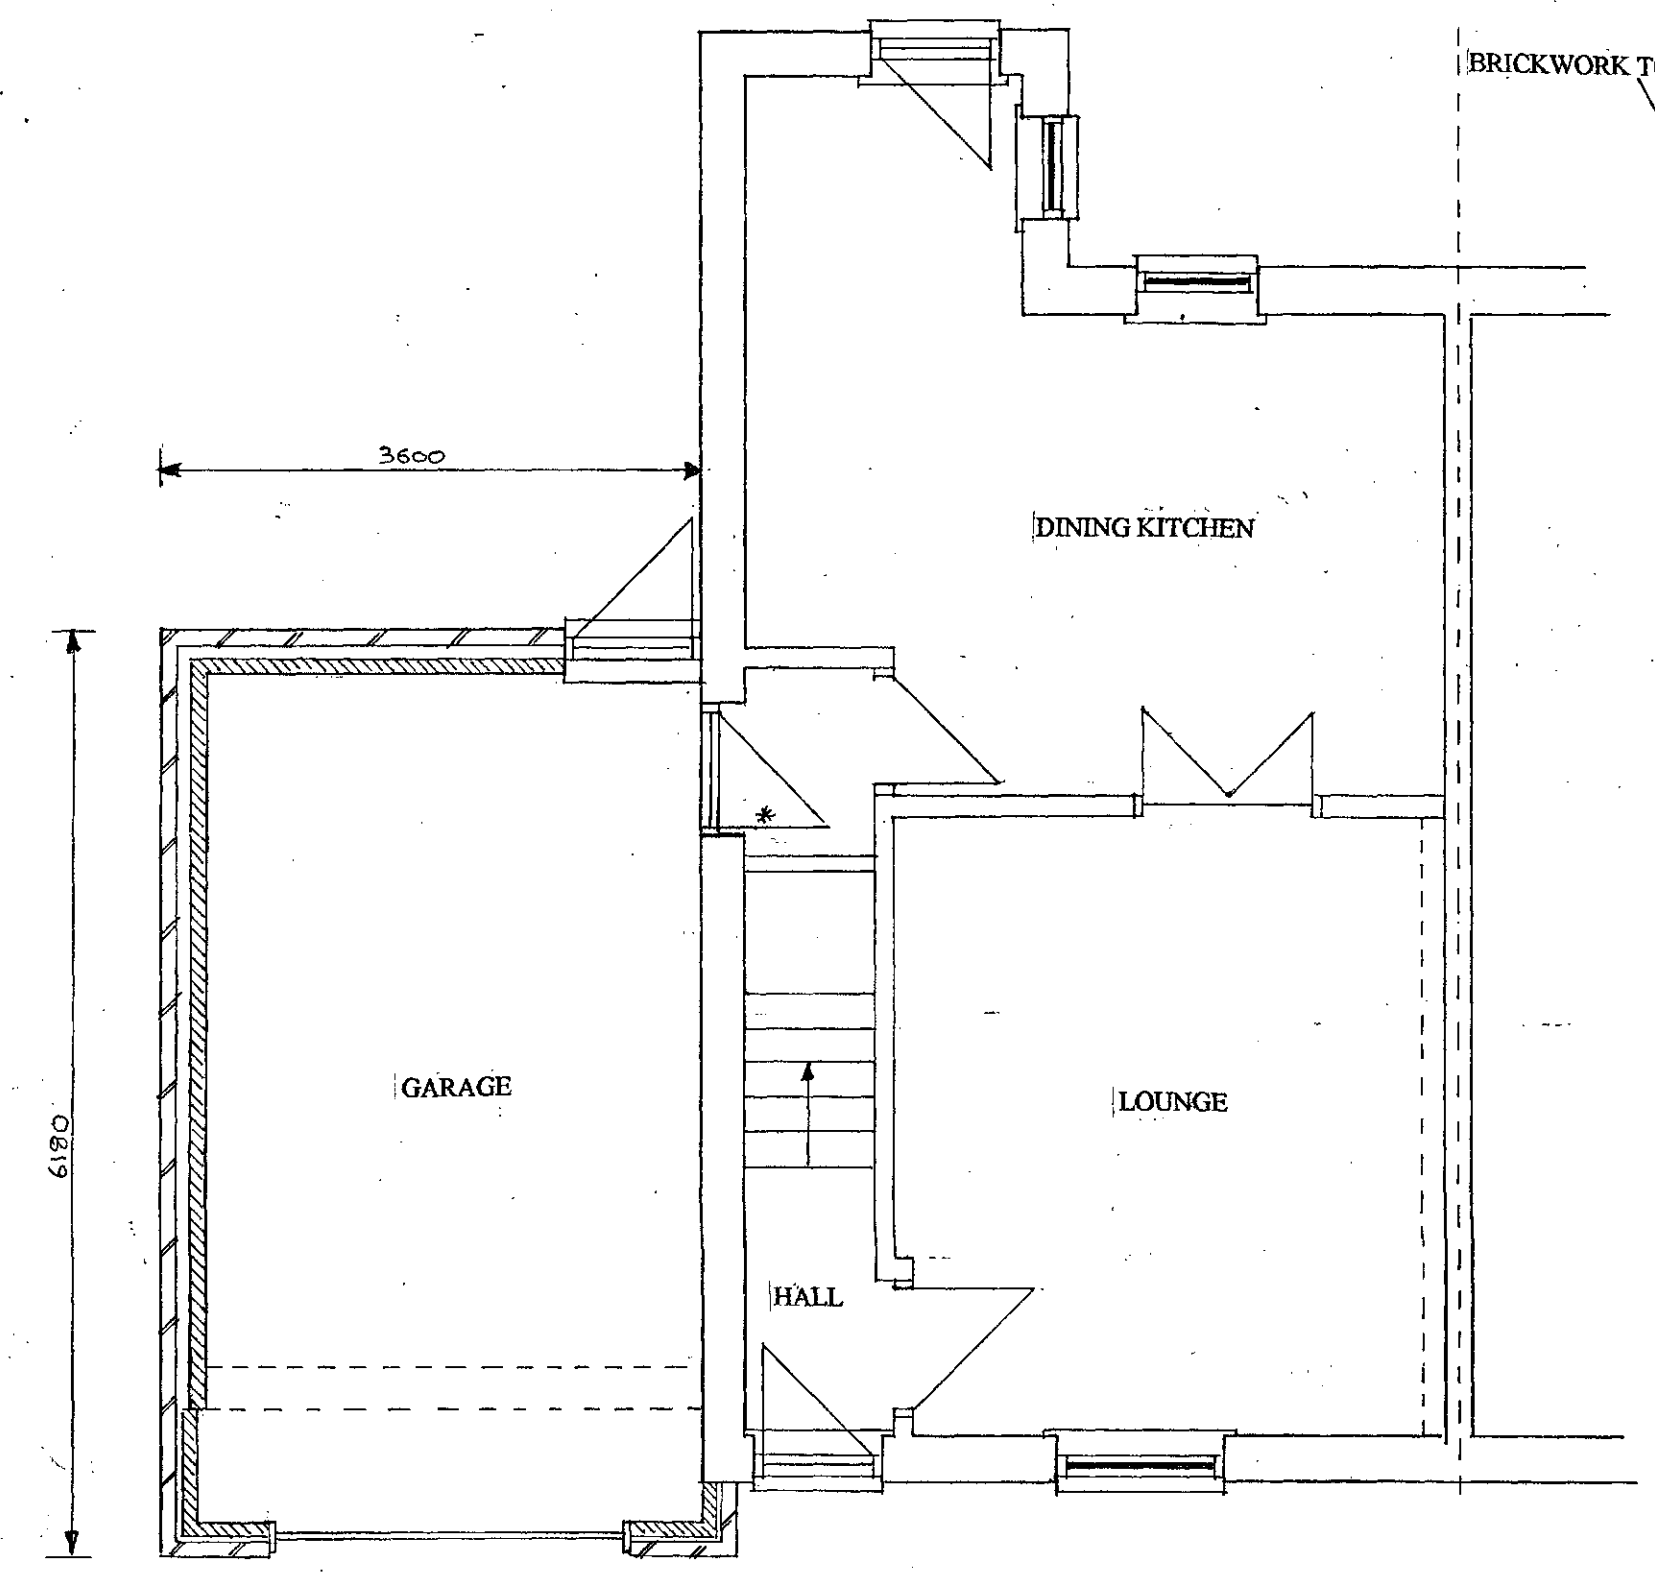


PROPOSED GROUND FLOOR
LAYOUT

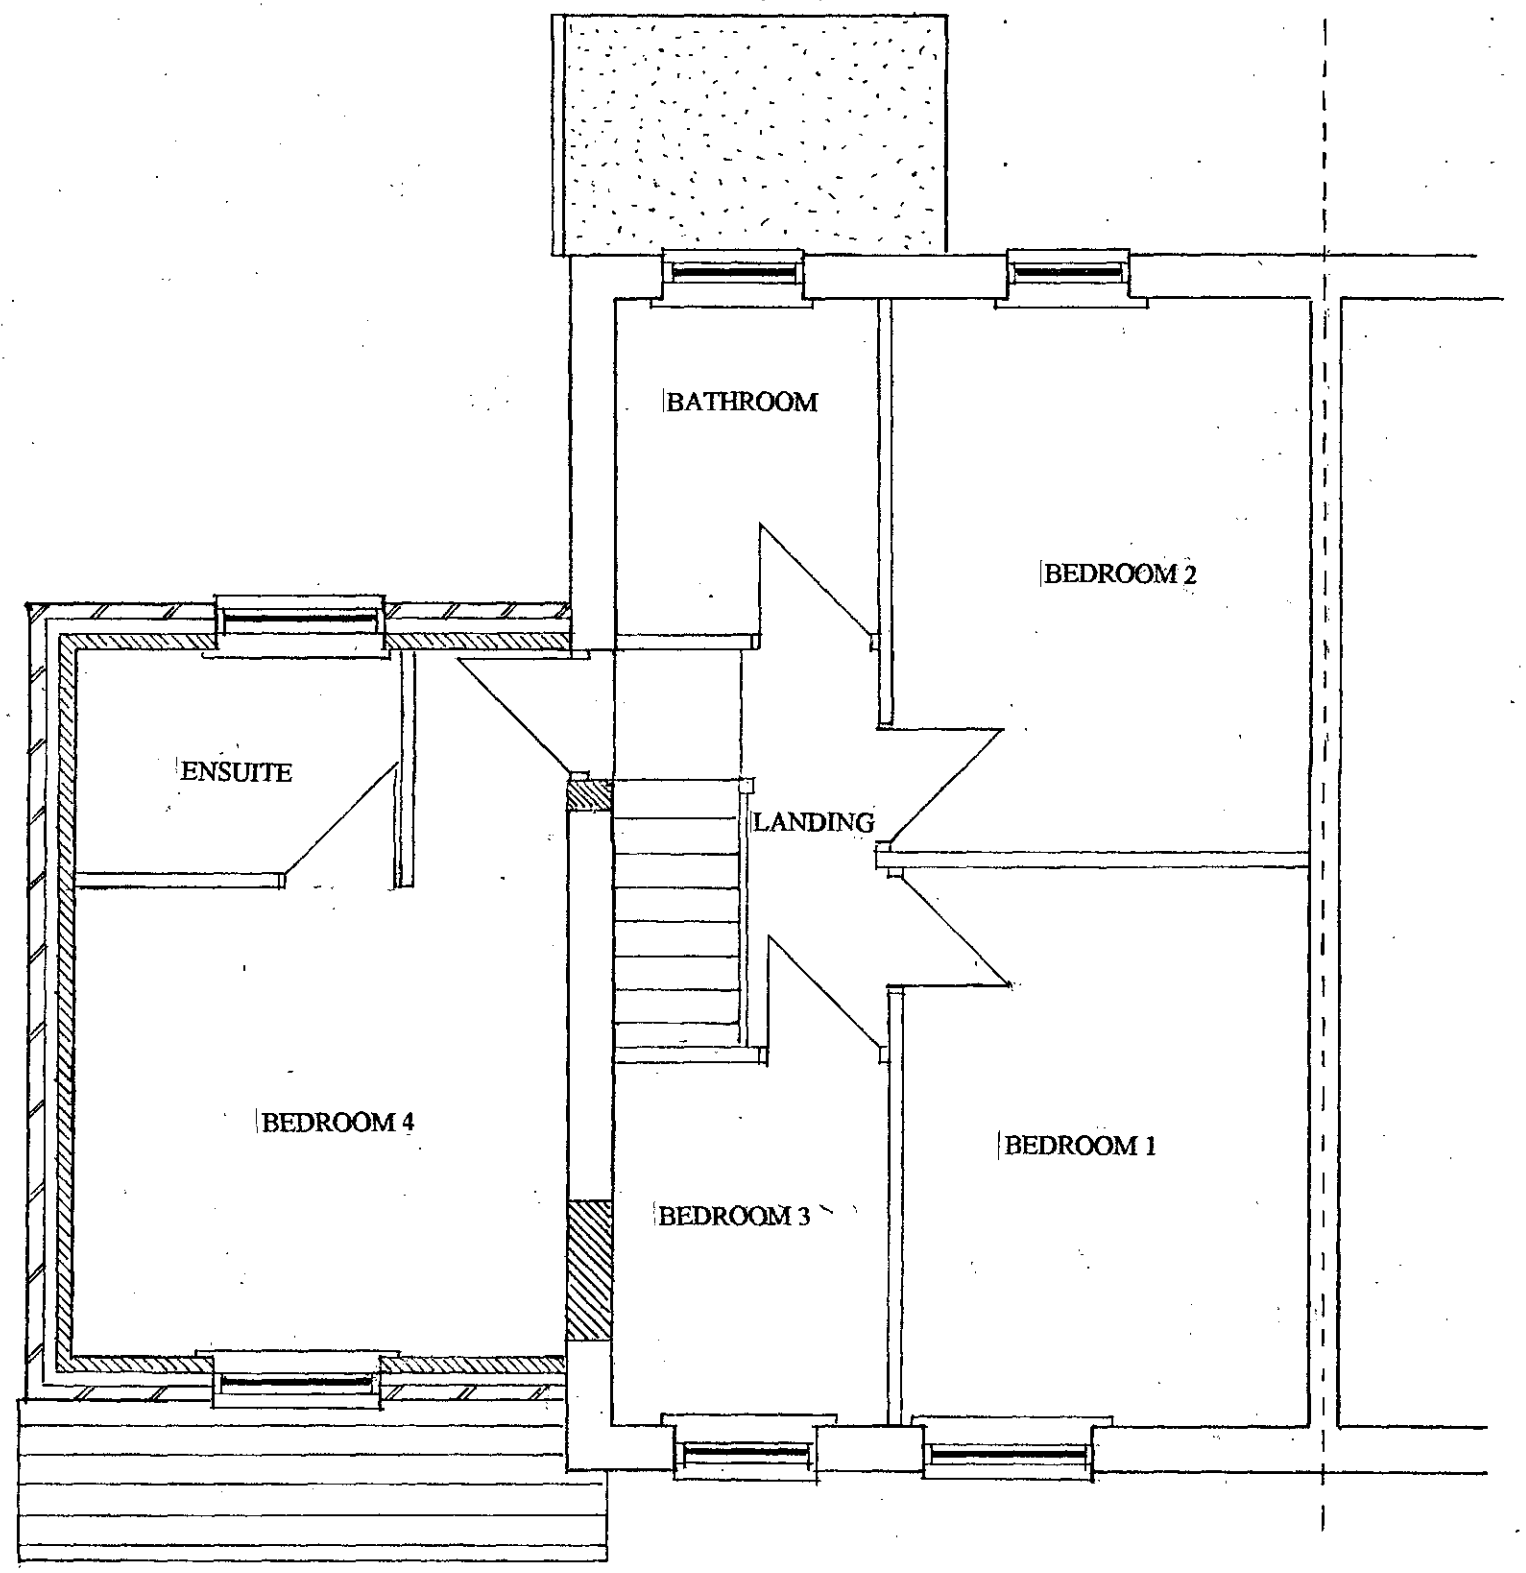


PROPOSED FIRST FLOOR
LAYOUT

SCALE 1:50

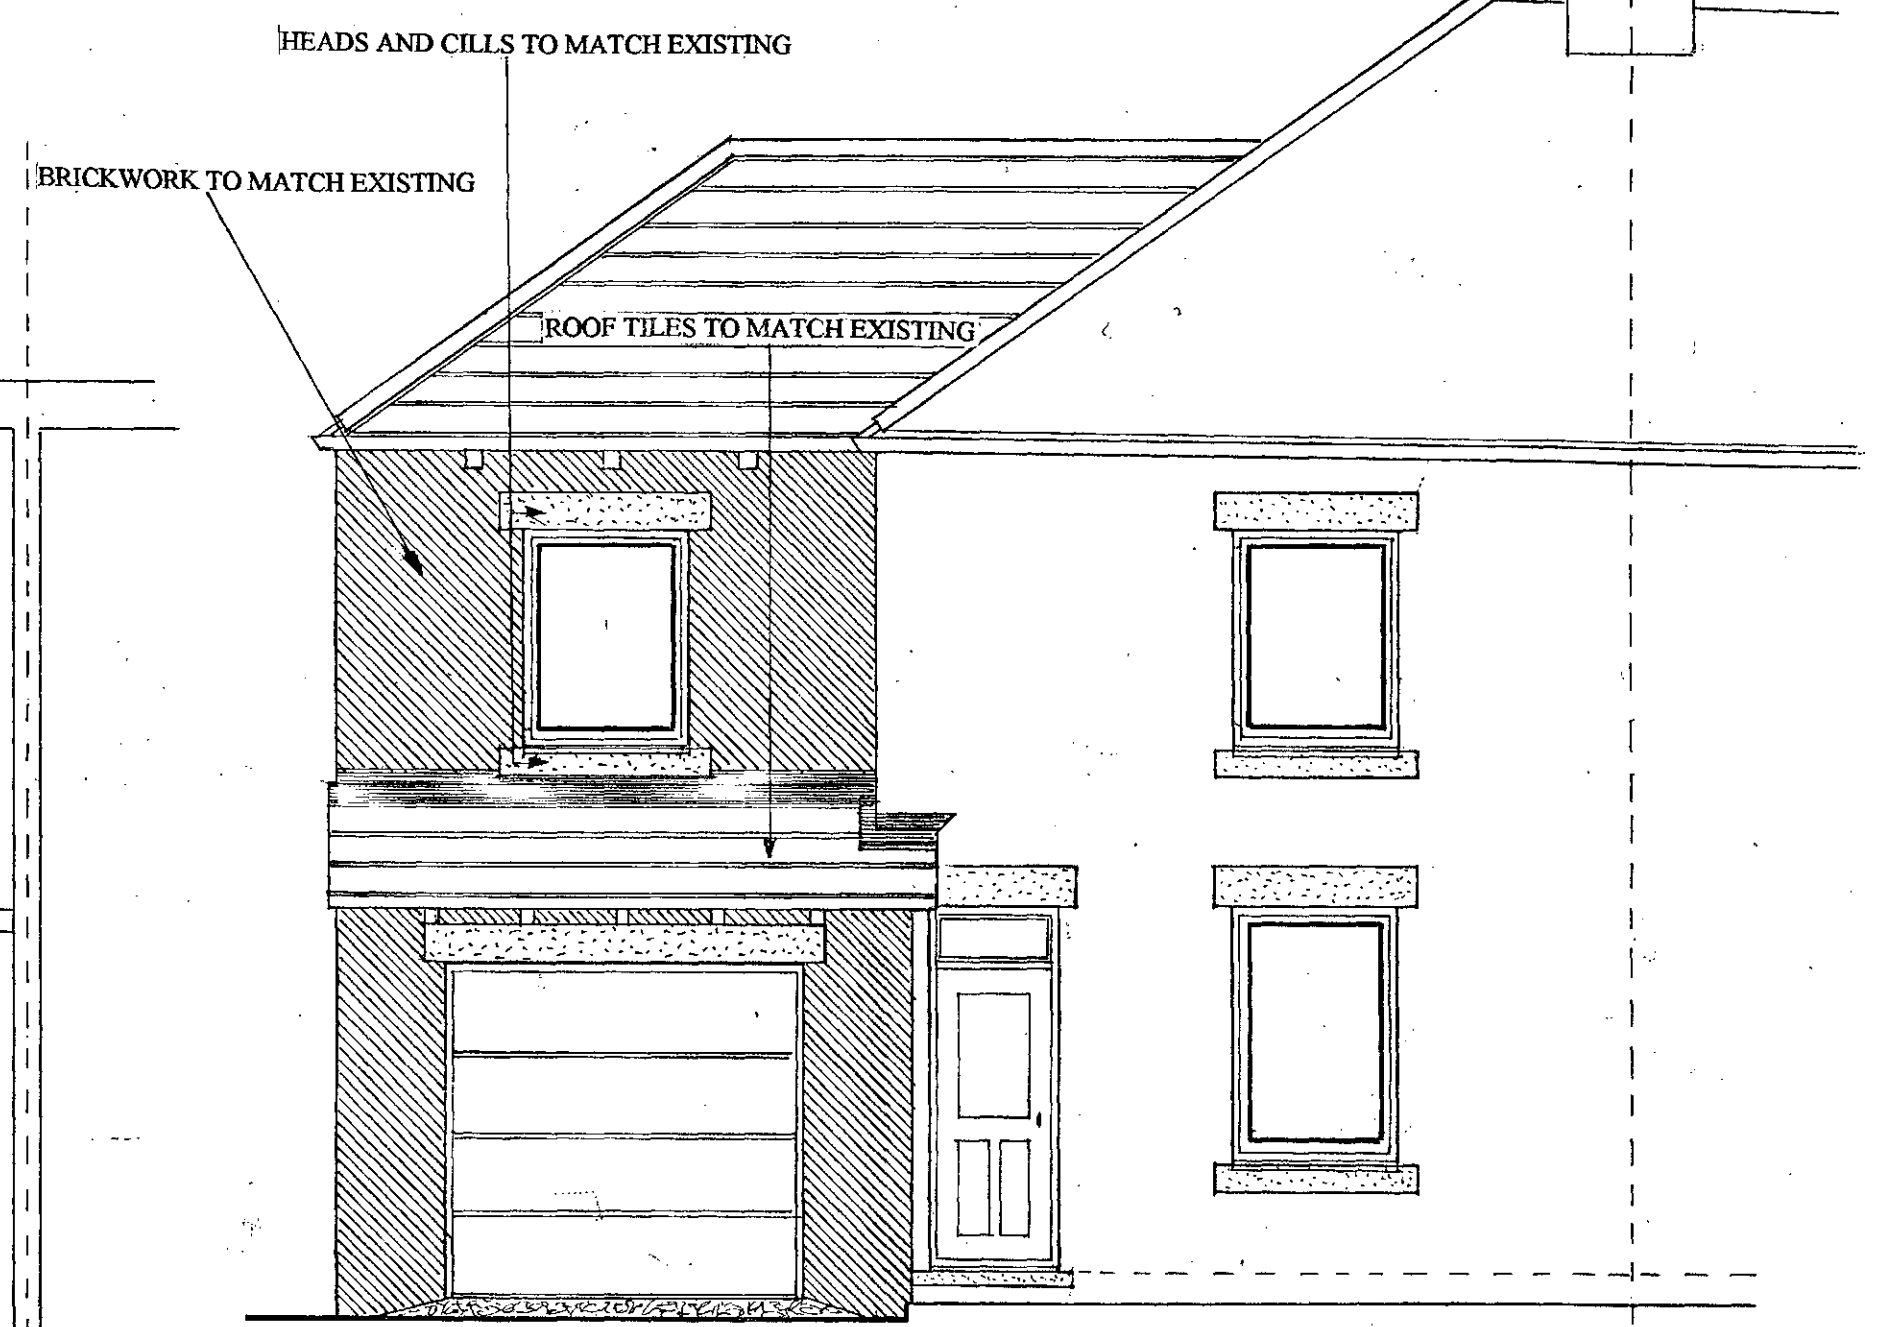


PROPOSED FRONT ELEVATION

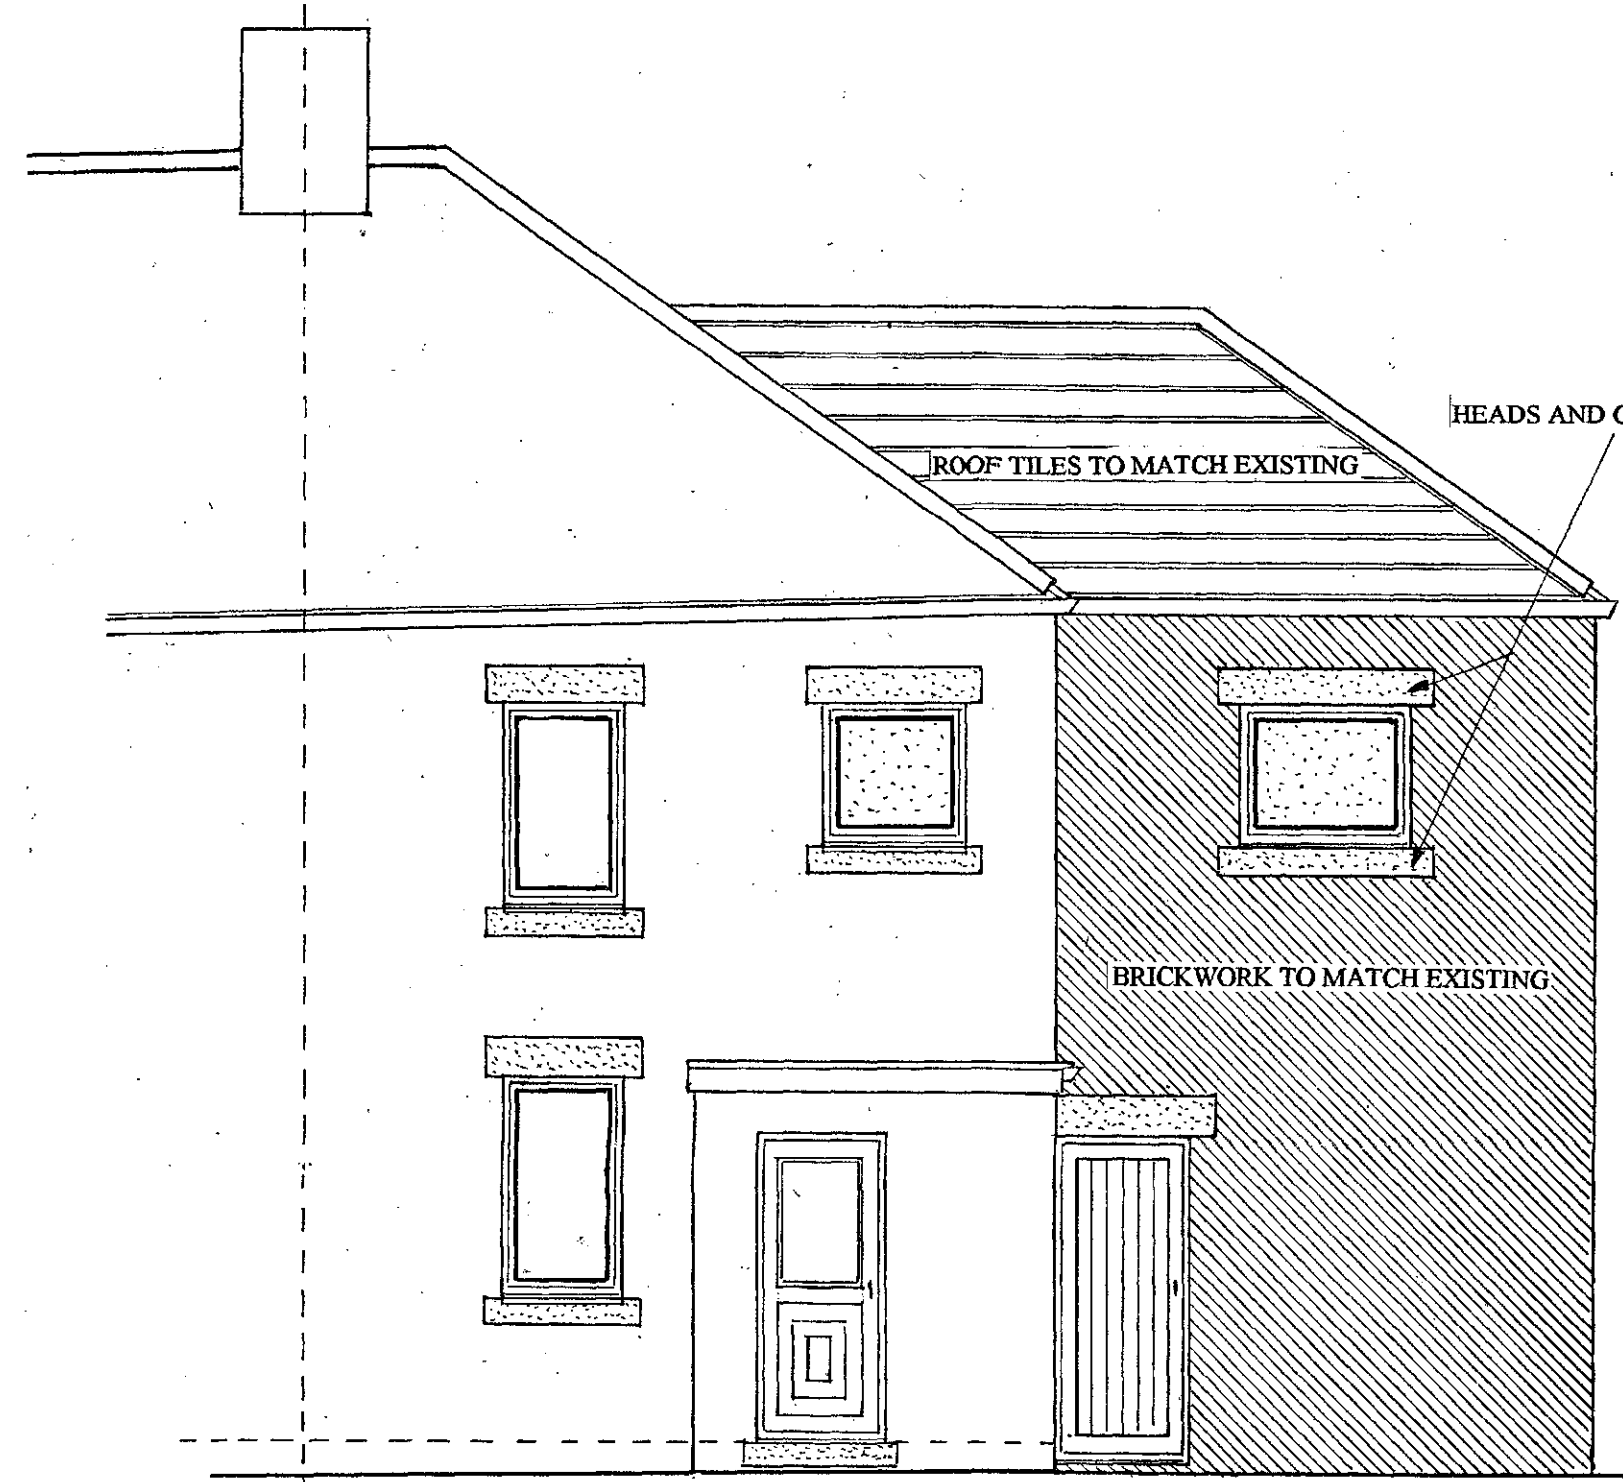


PROPOSED REAR ELEVATION

SCALE 1:50

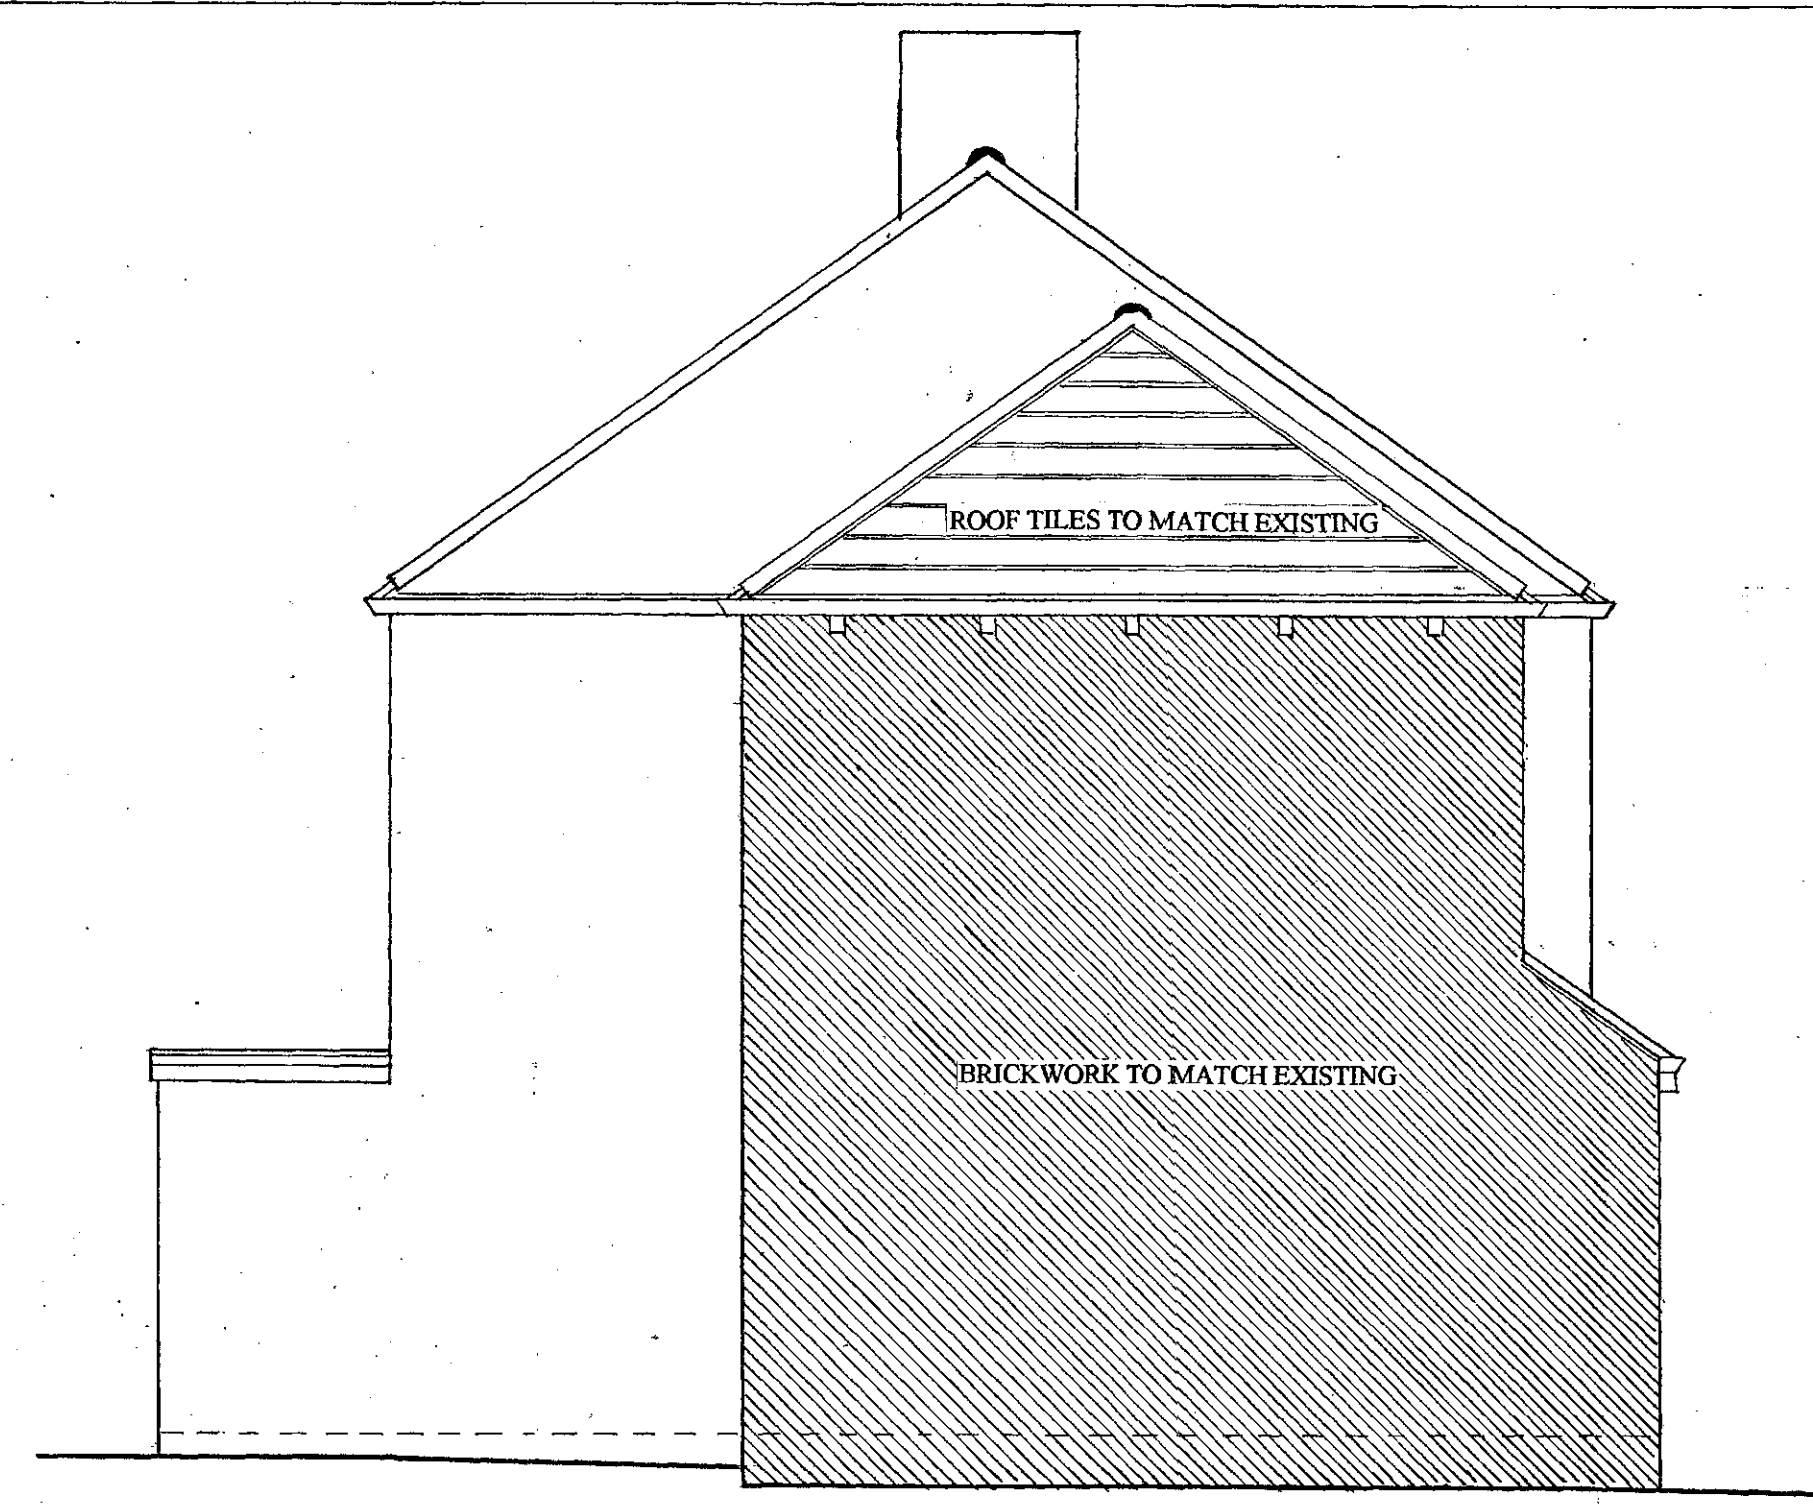


PROPOSED SIDE ELEVATION

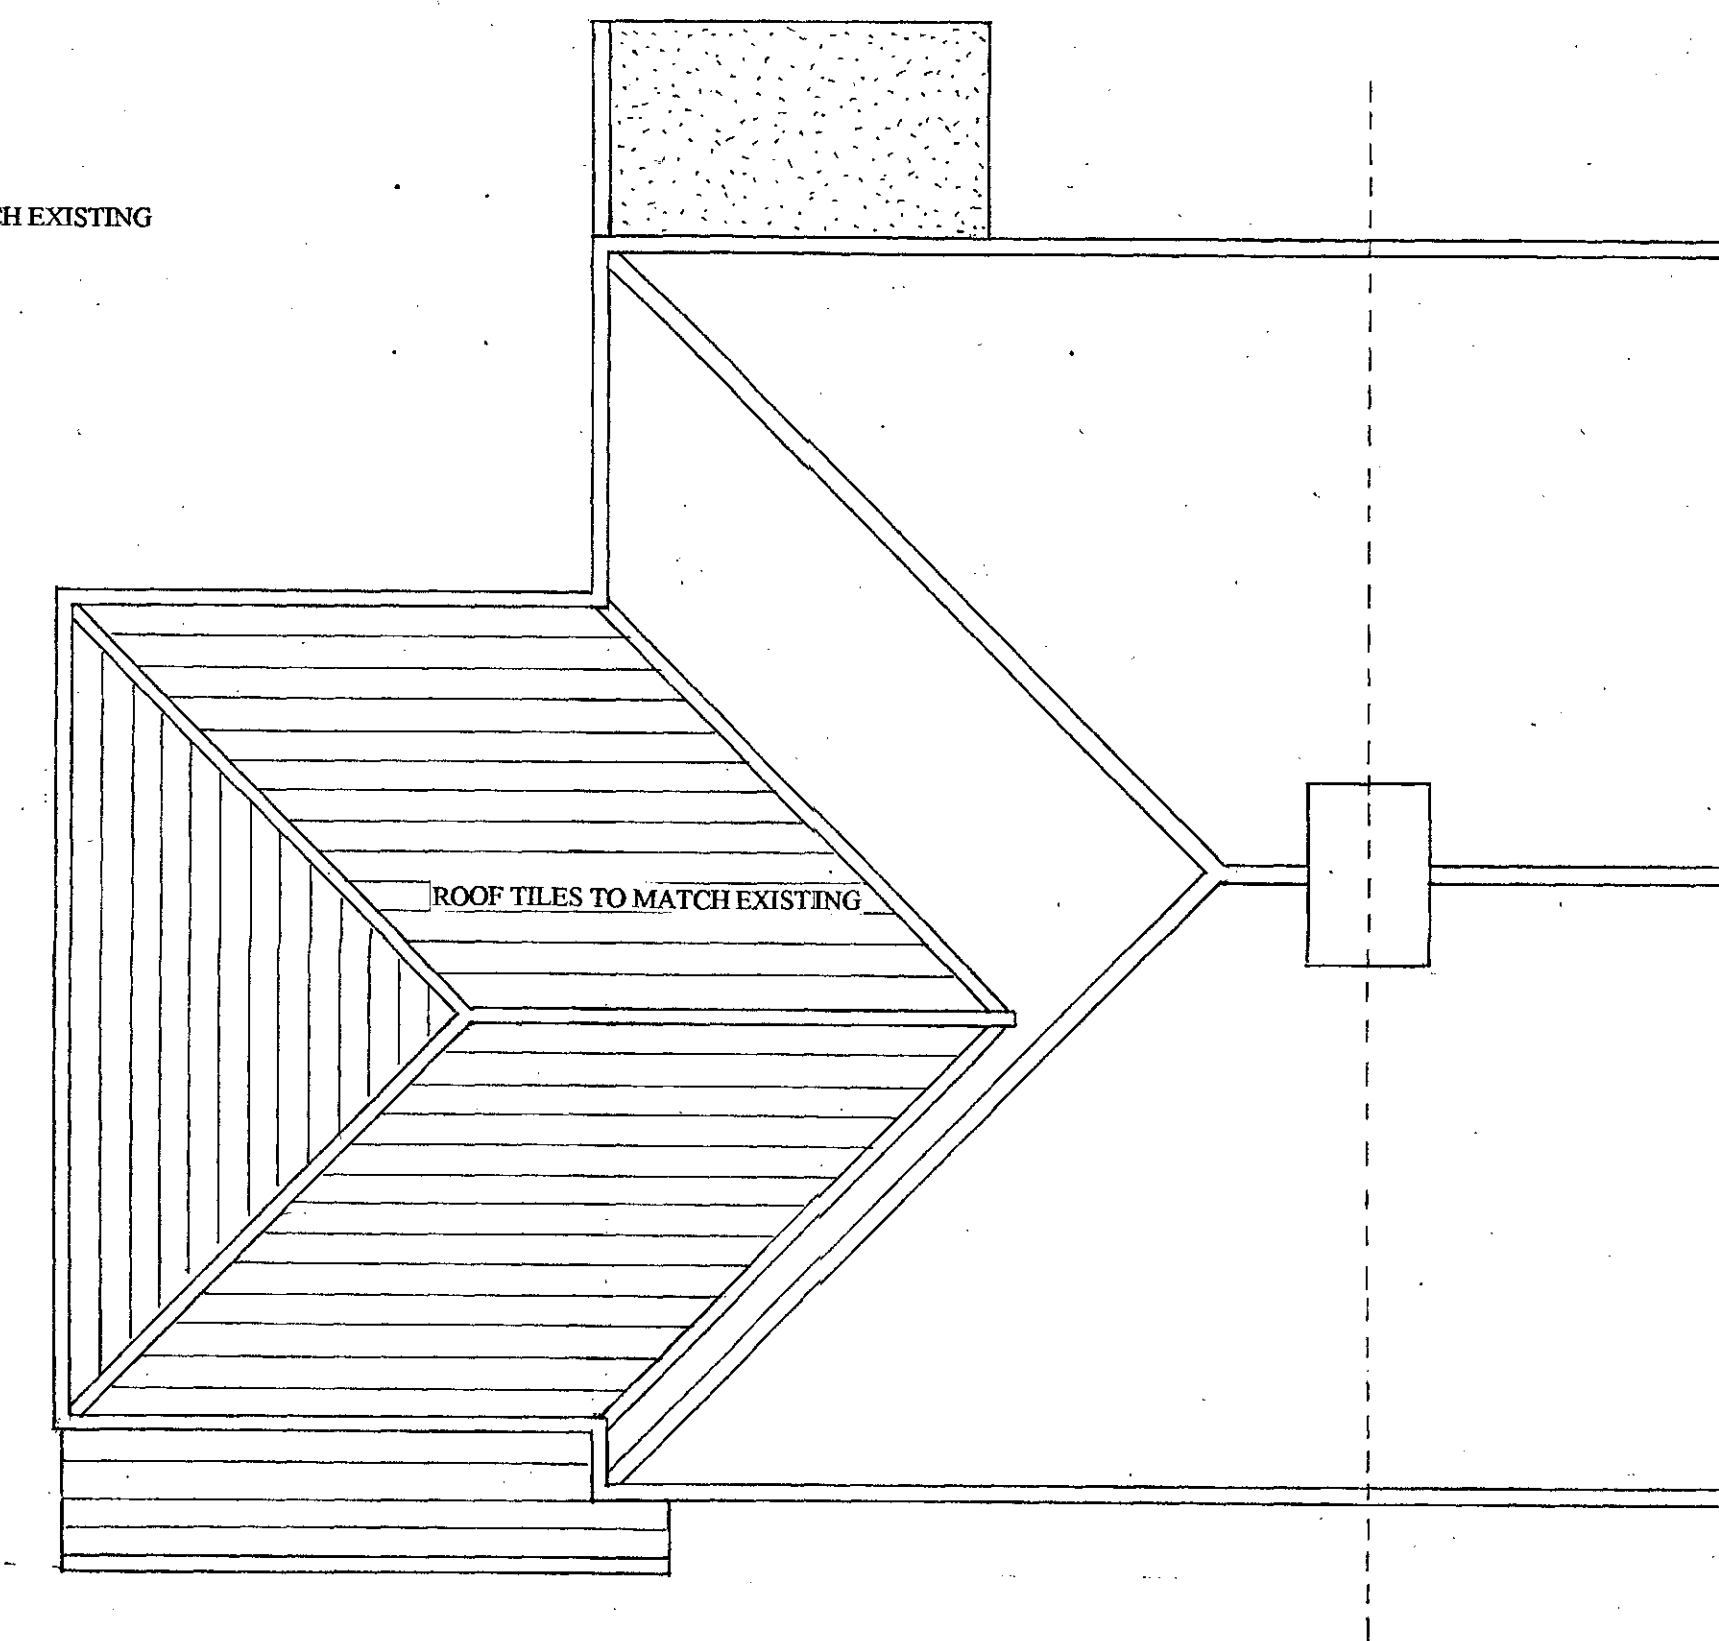


PROPOSED ROOF LAYOUT

SCALE 1:50


SCALE 1:50

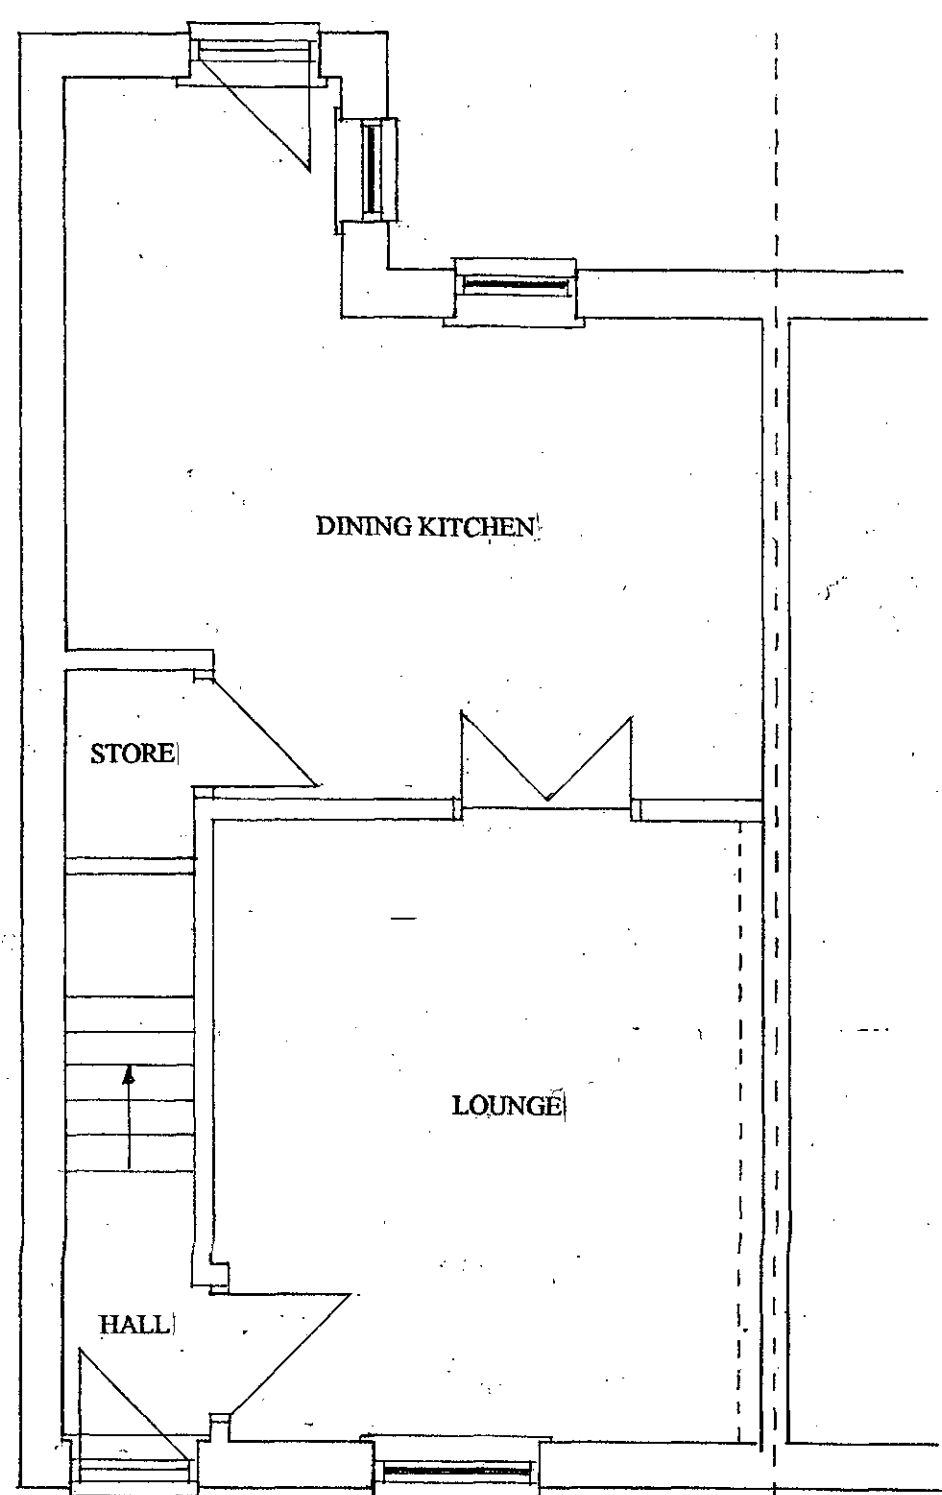


EXISTING GROUND FLOOR LAYOUT

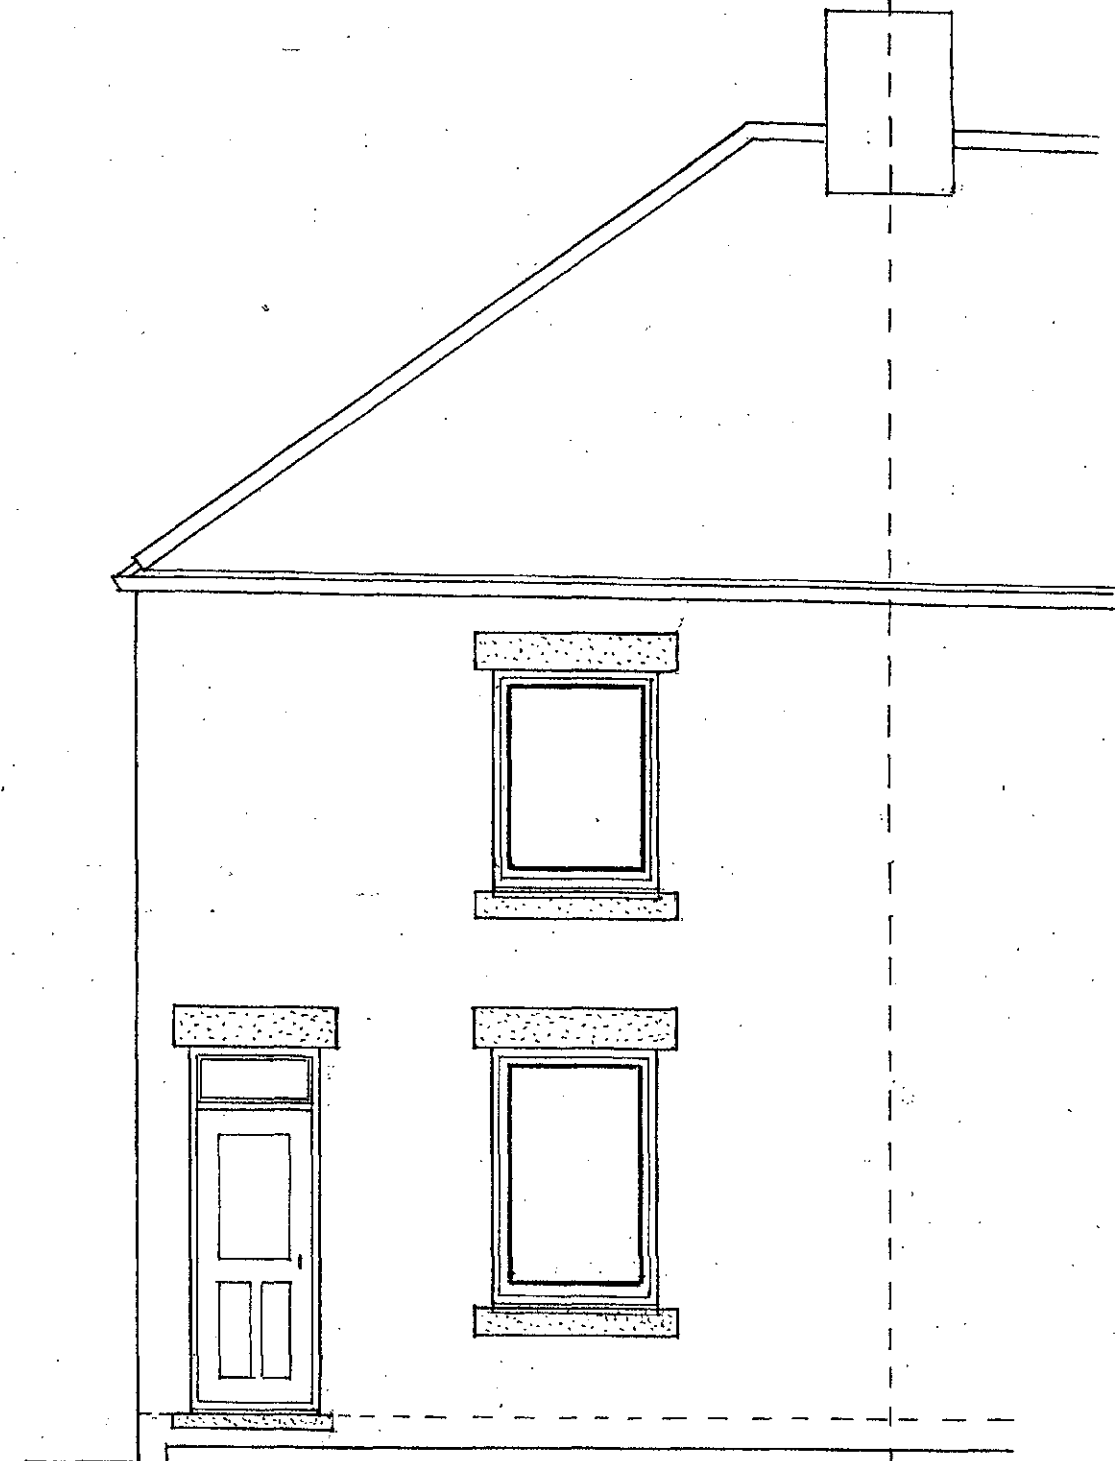


EXISTING FRONT ELEVATION

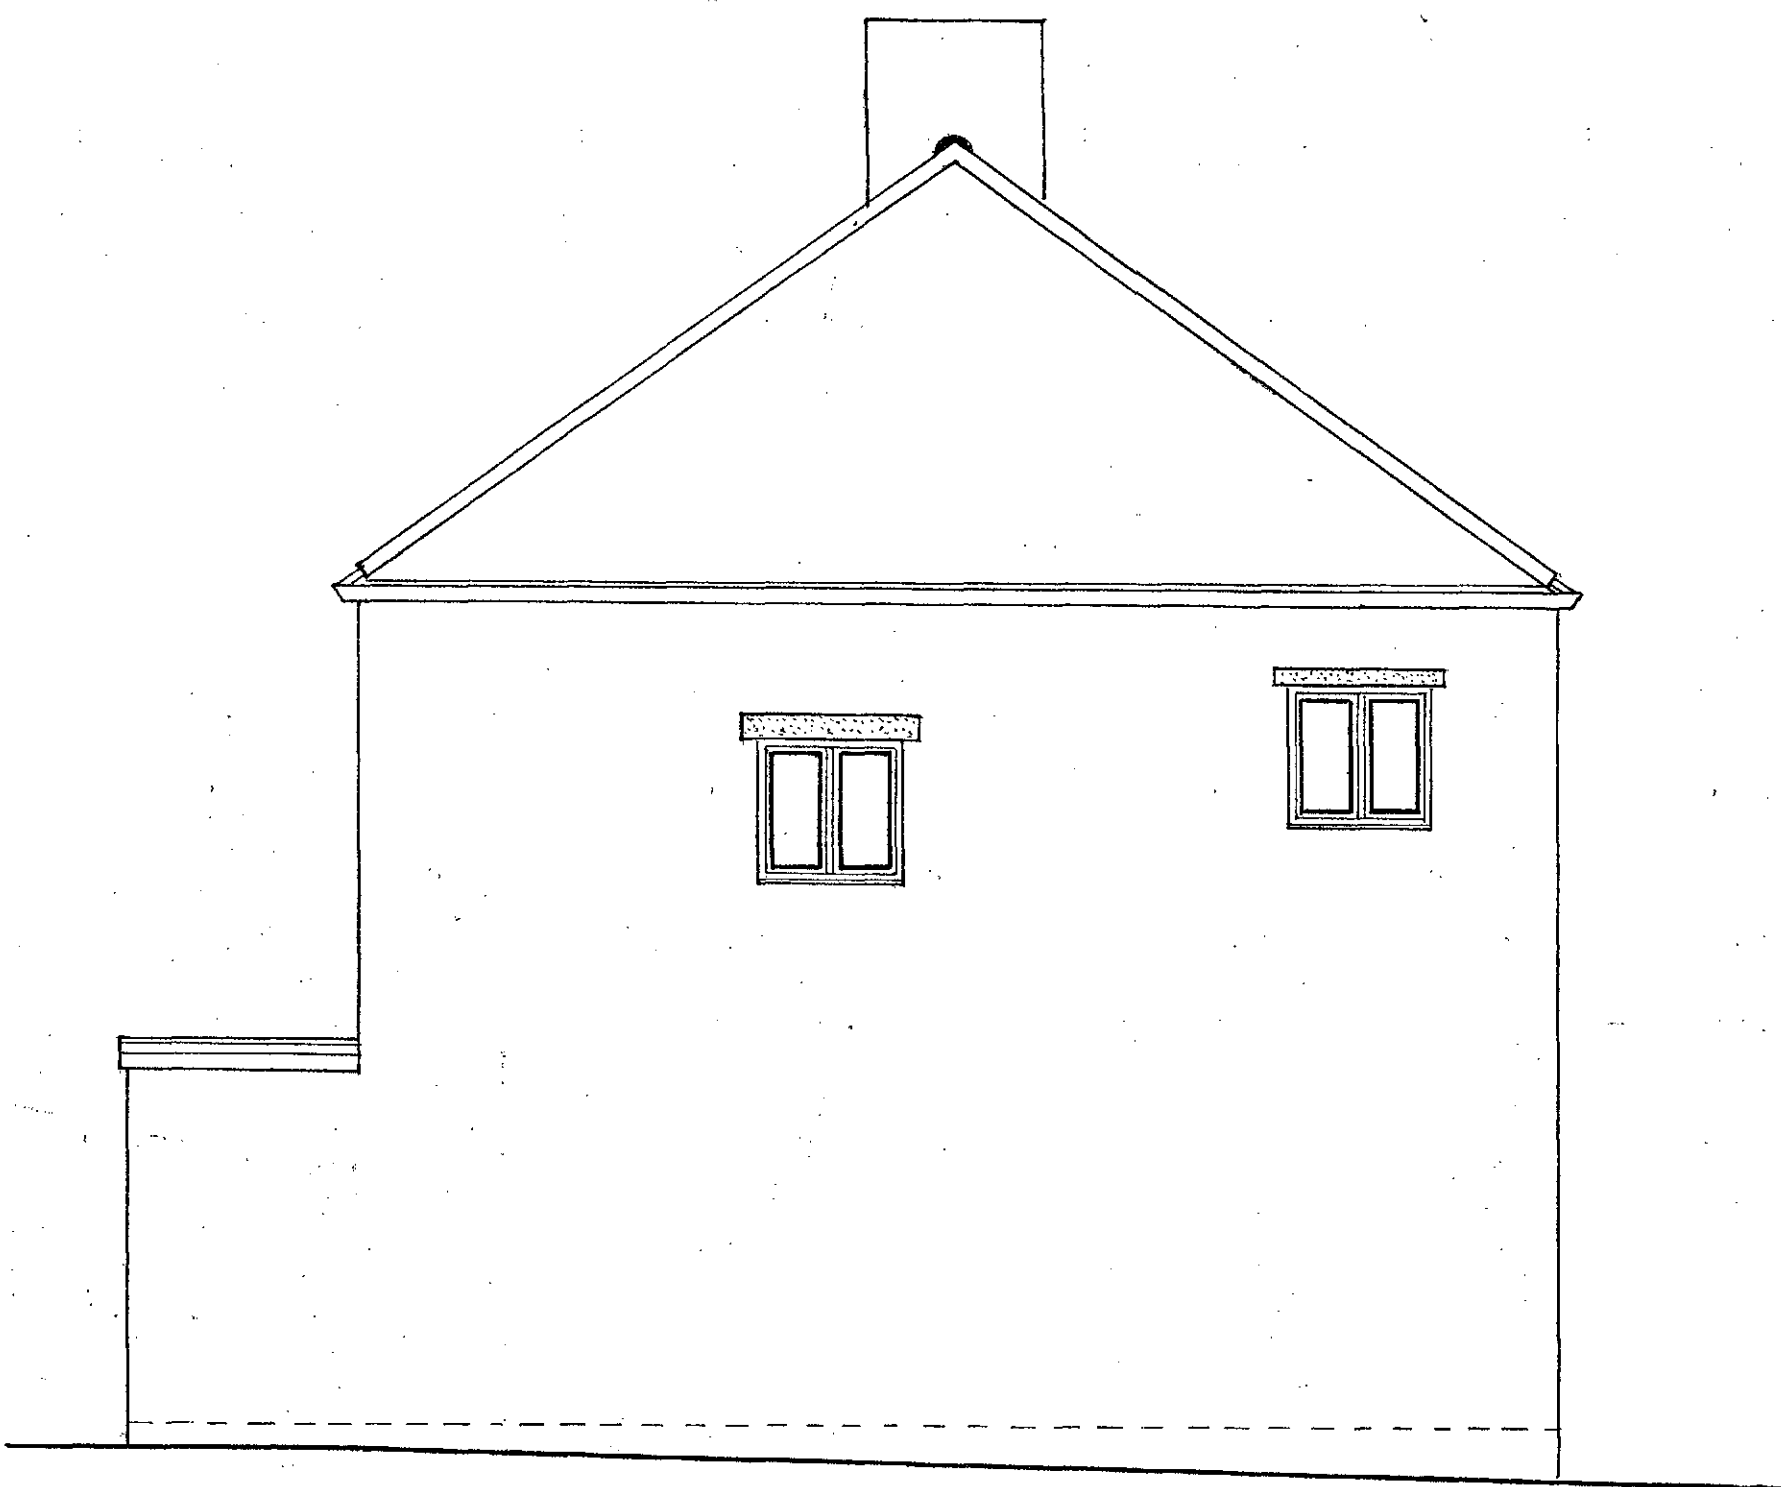


EXISTING SIDE ELEVATION

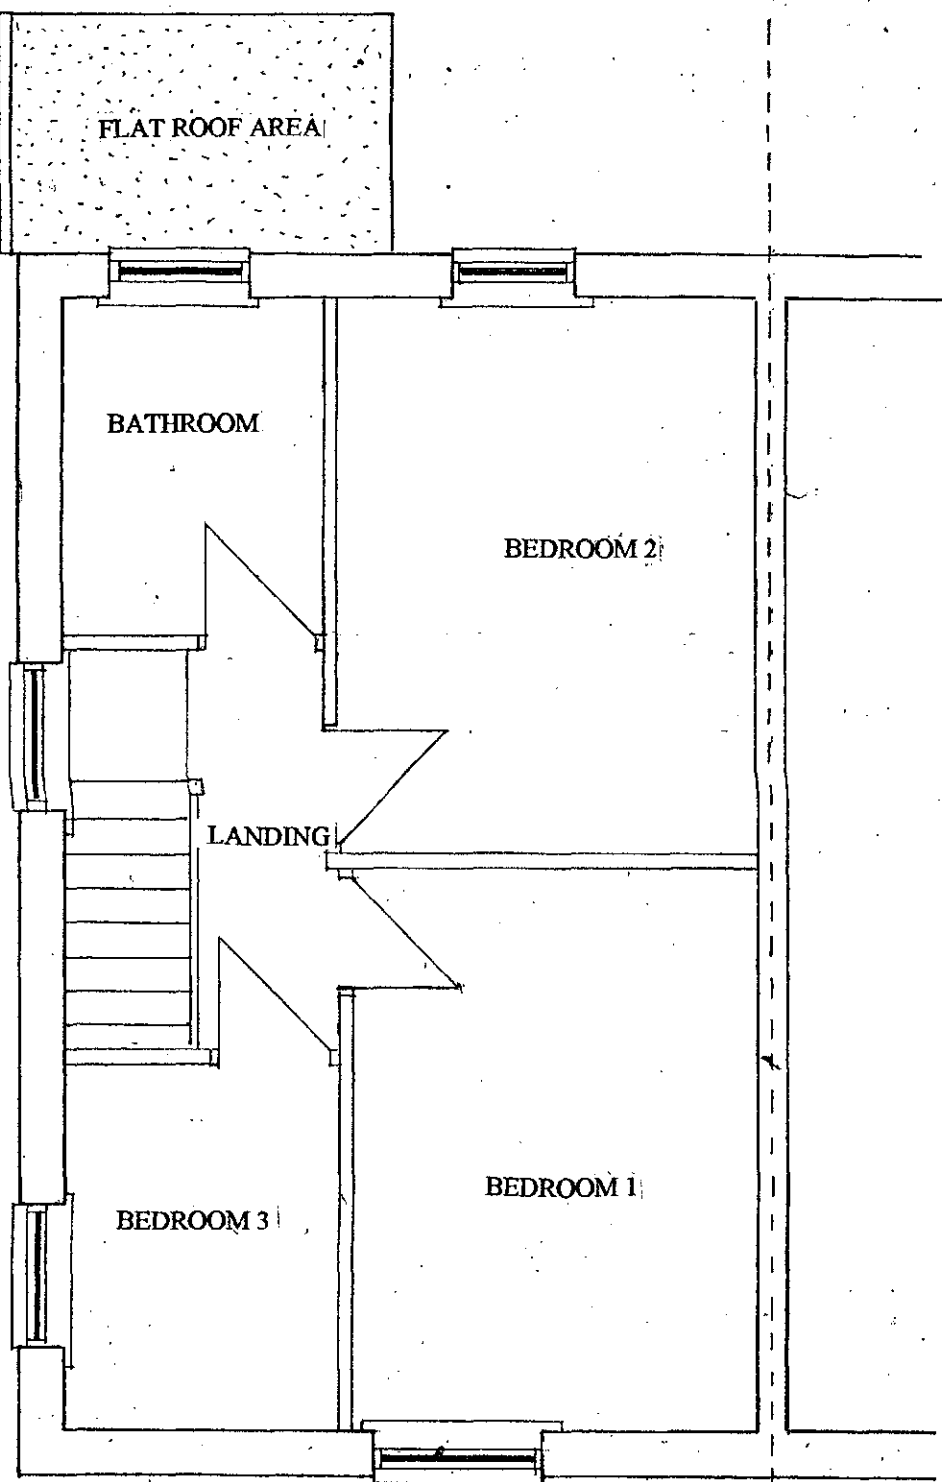

EXISTING FIRST FLOOR LAYOUT

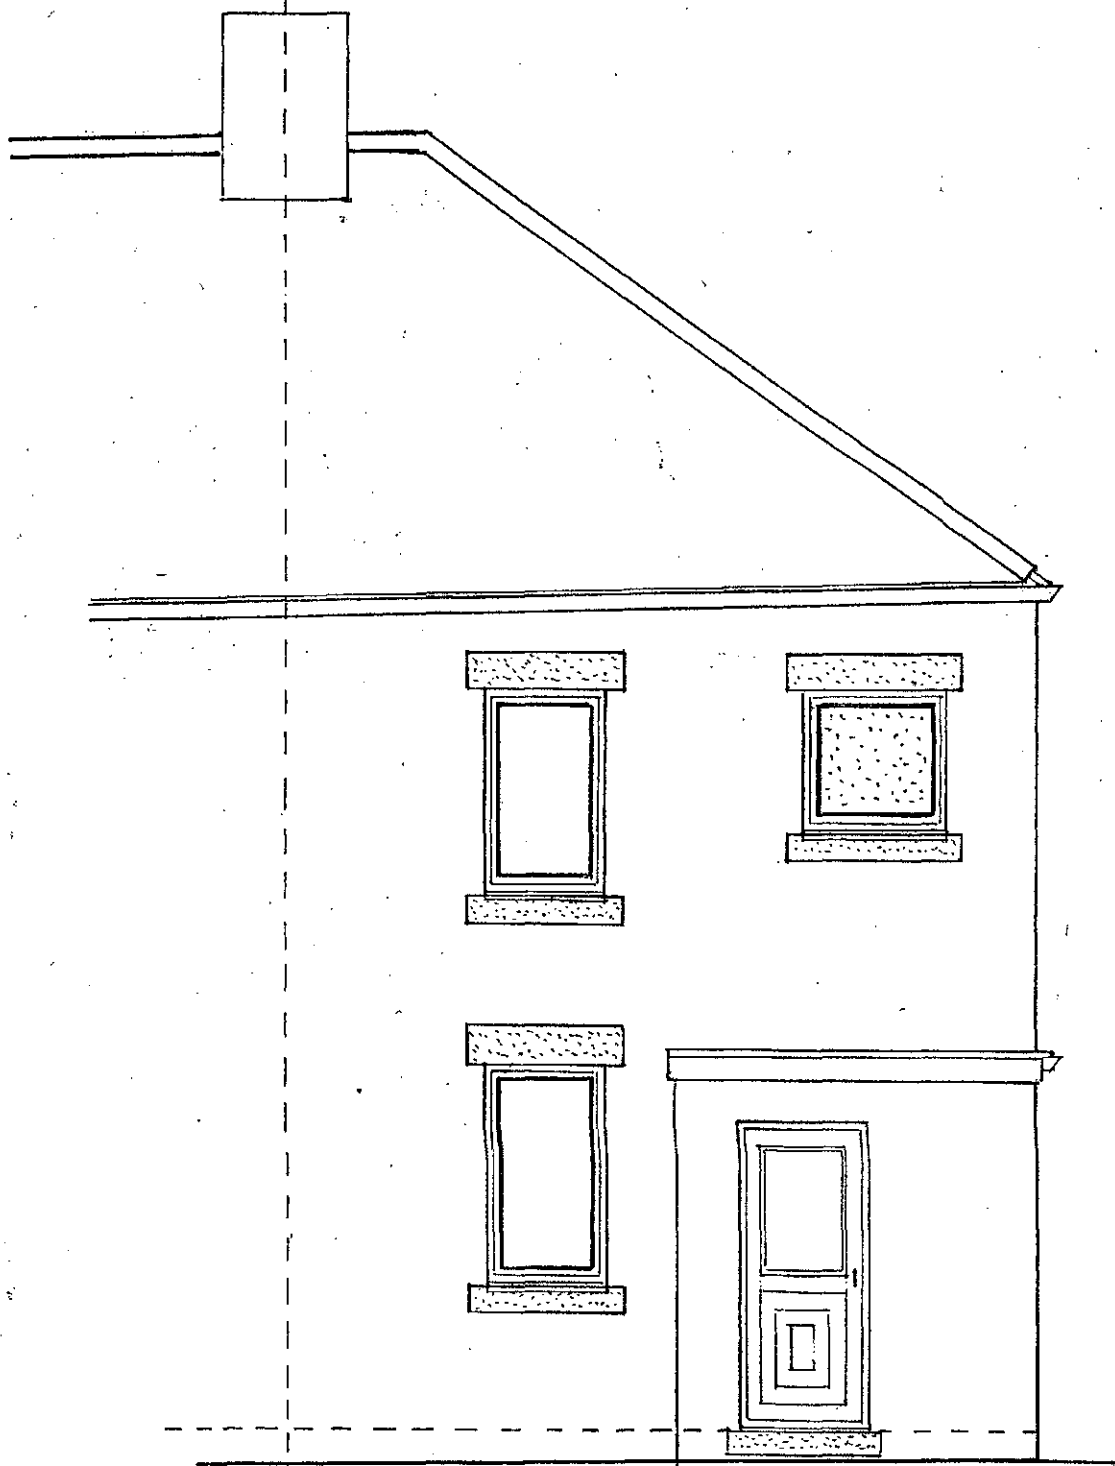

EXISTING REAR ELEVATION

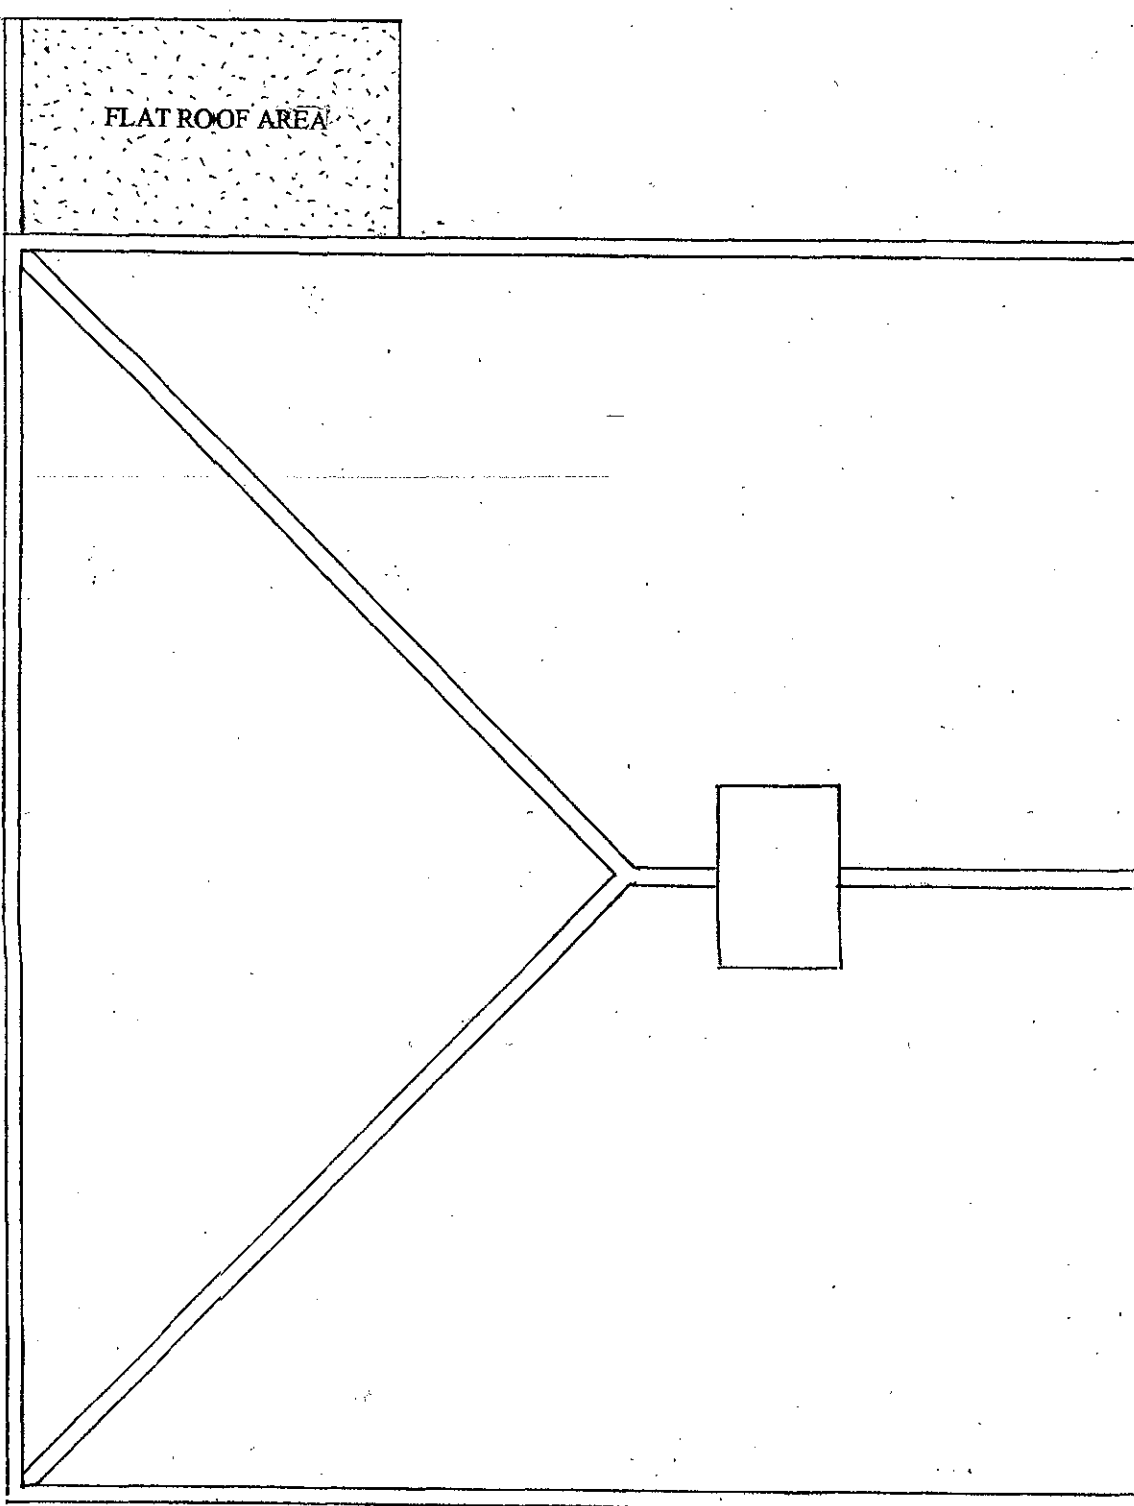

EXISTING ROOF LAYOUT

SCALE 1:50

SCALE 1:50