



1) This drawing and the design and details depicted thereon are the copyright of Peter Dimberline Chartered Architect.
 2) All dimensions on this drawing are to be checked by the Contractor and any discrepancies are to be reported to the Architect.
 3) Do not scale critical dimensions off this drawing.
 4) Contractor to ensure that all Health & Safety requirements (CDM Regulations) in relation to this project will be complied with.

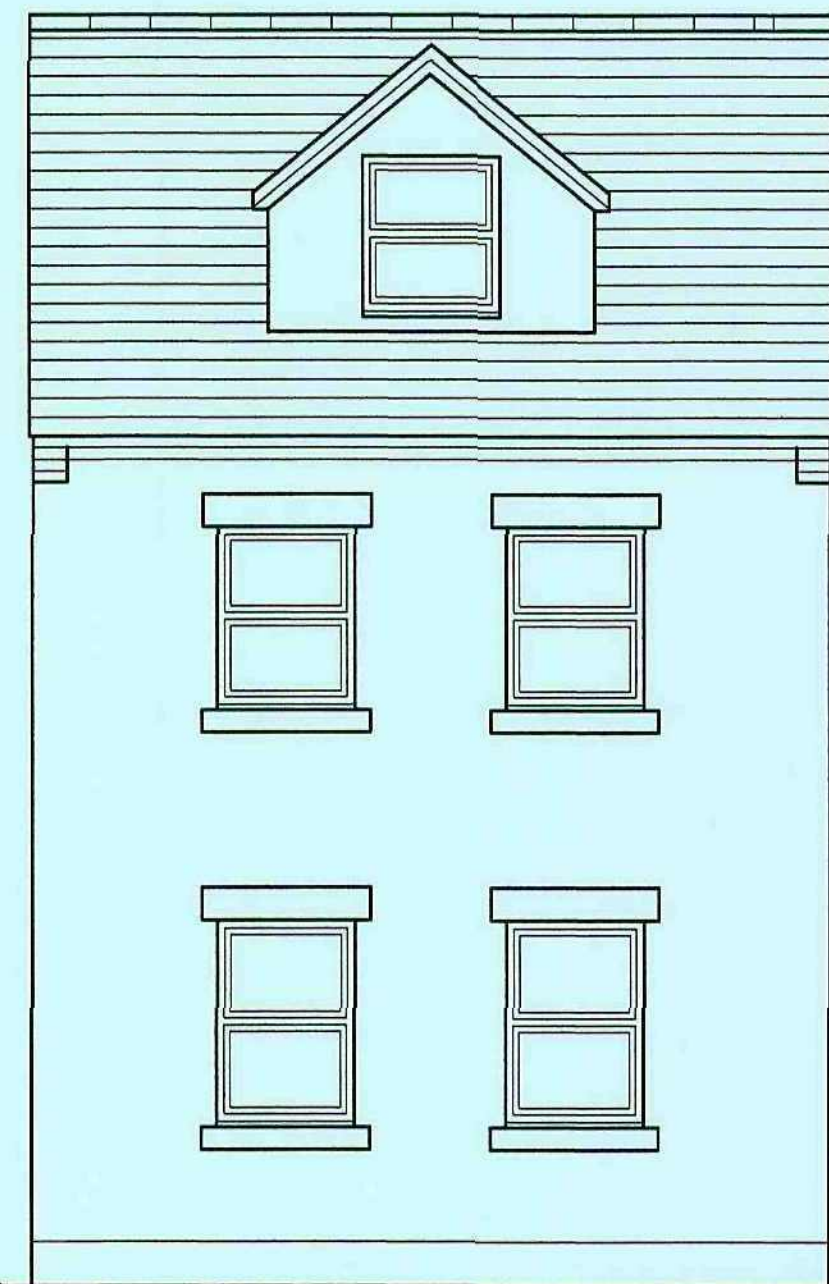


southwest elevation

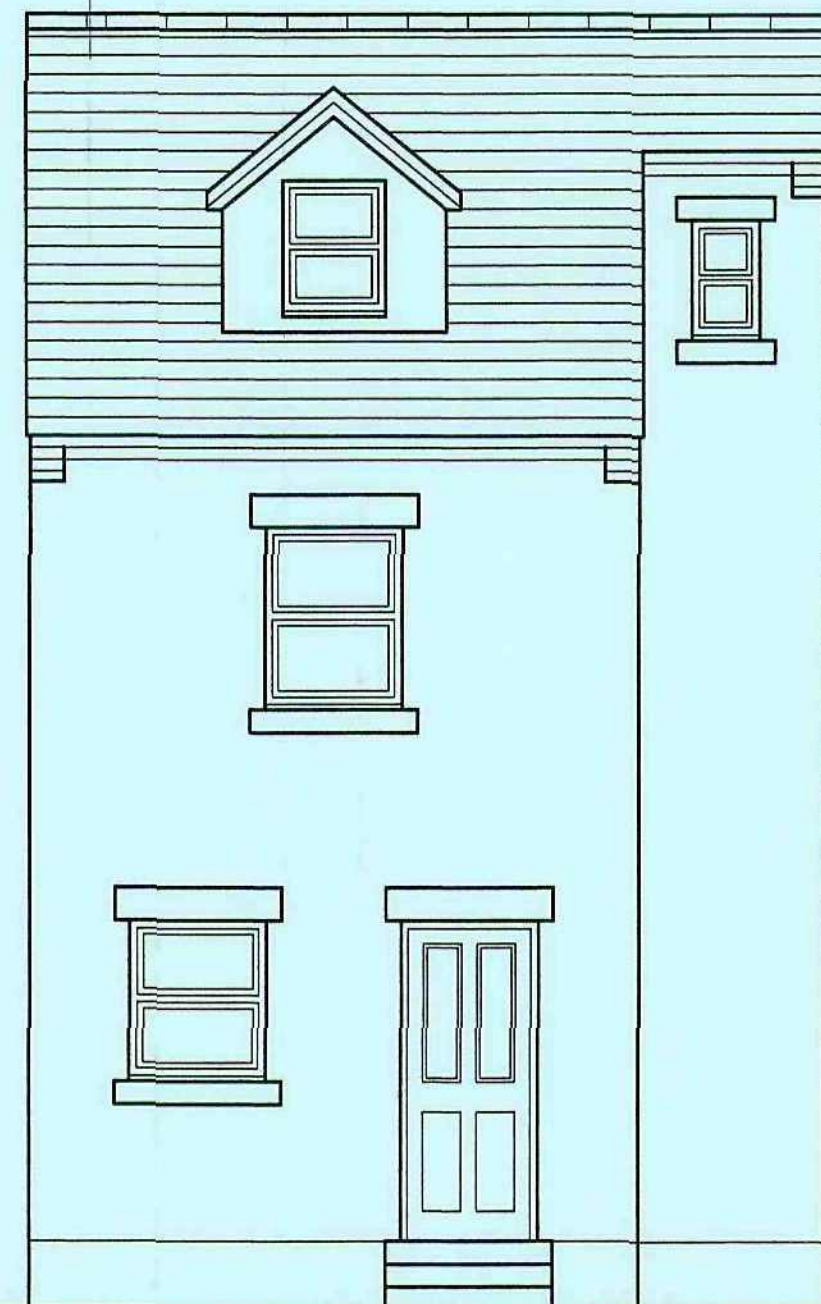



northeast elevation




northwest elevation

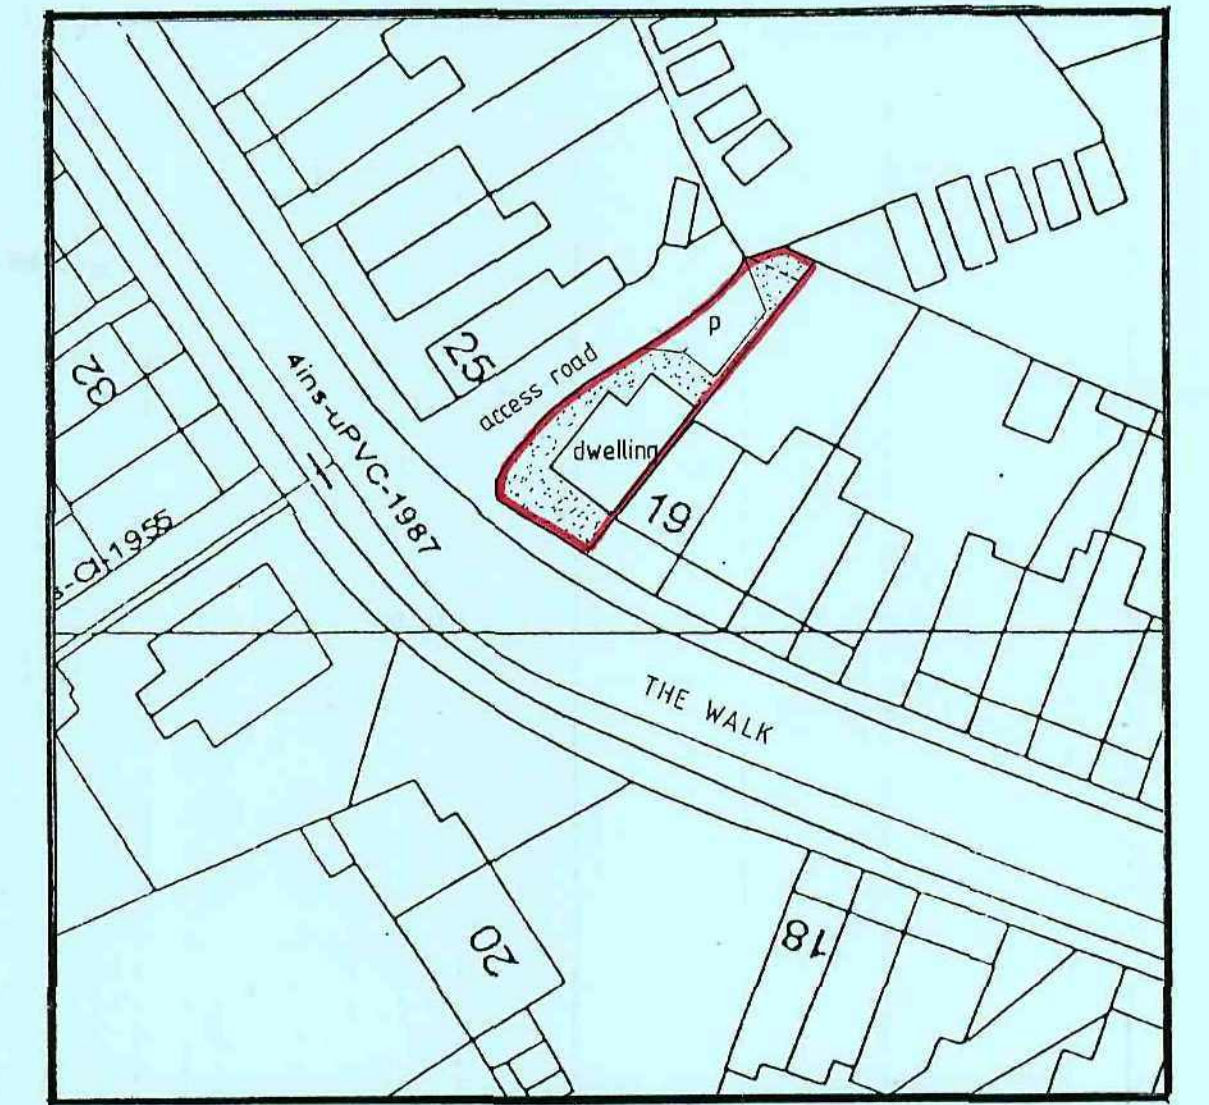


location plan 1:500

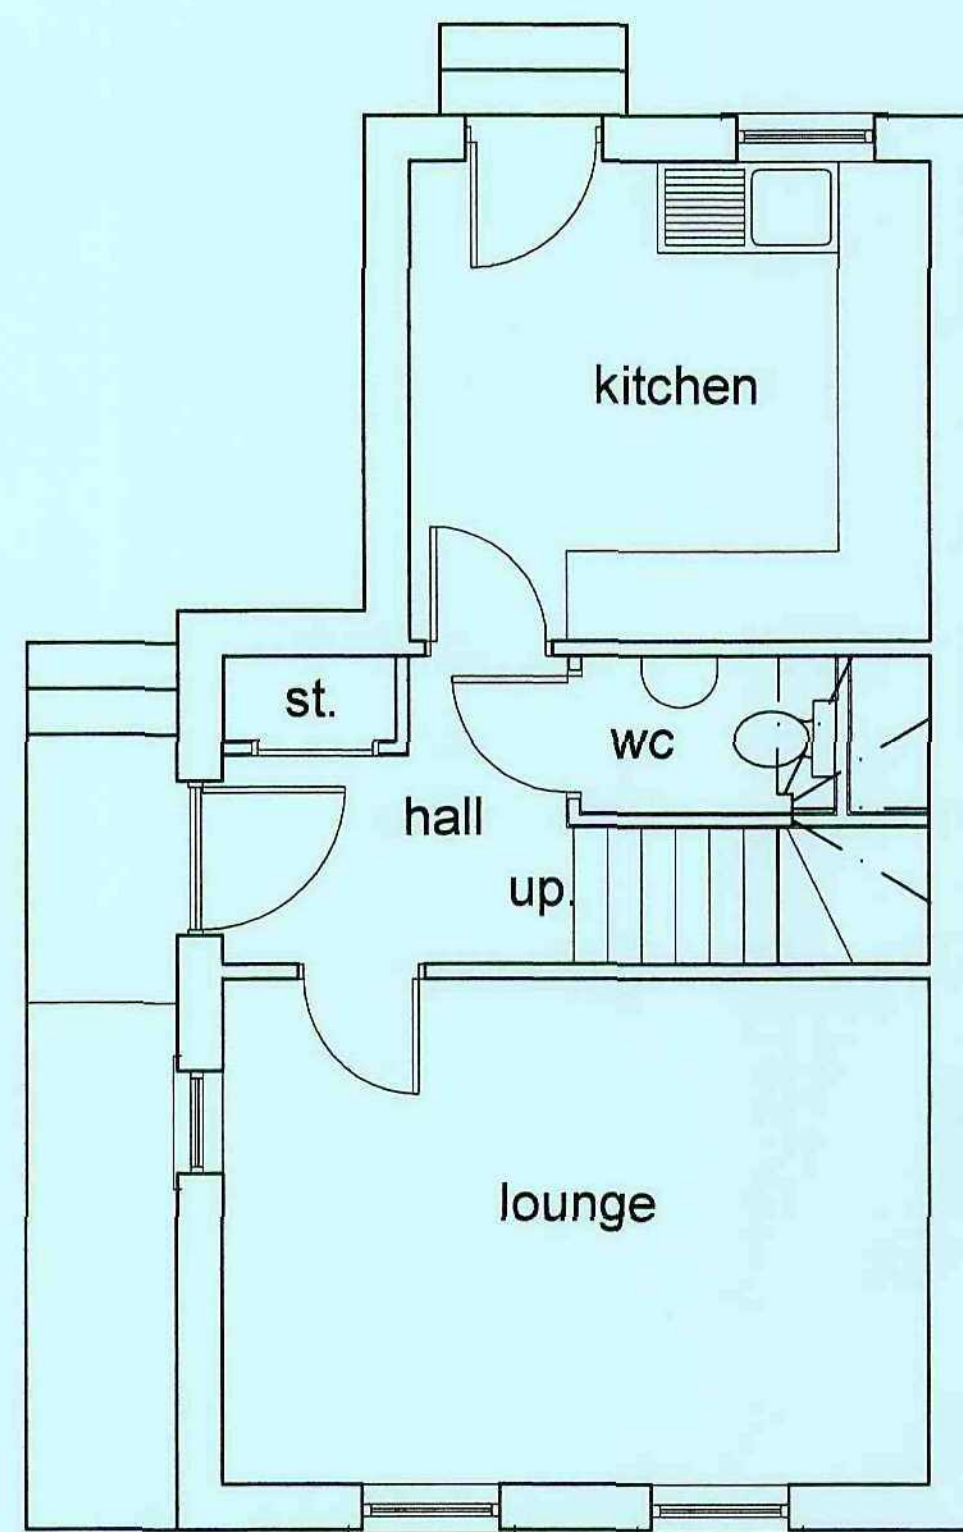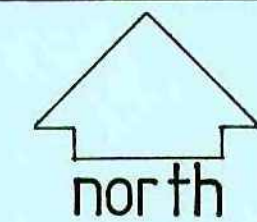

ground floor plan

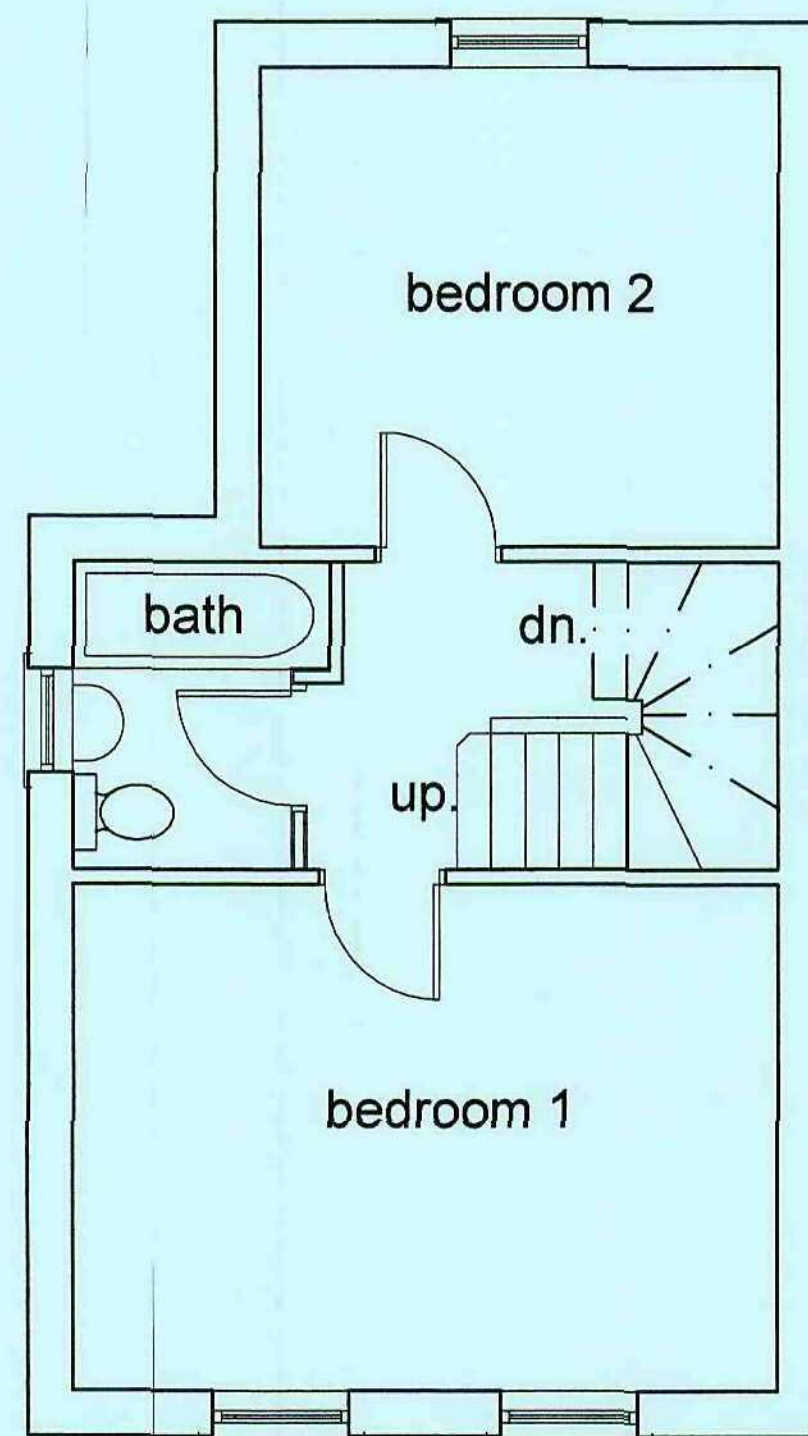

first floor plan

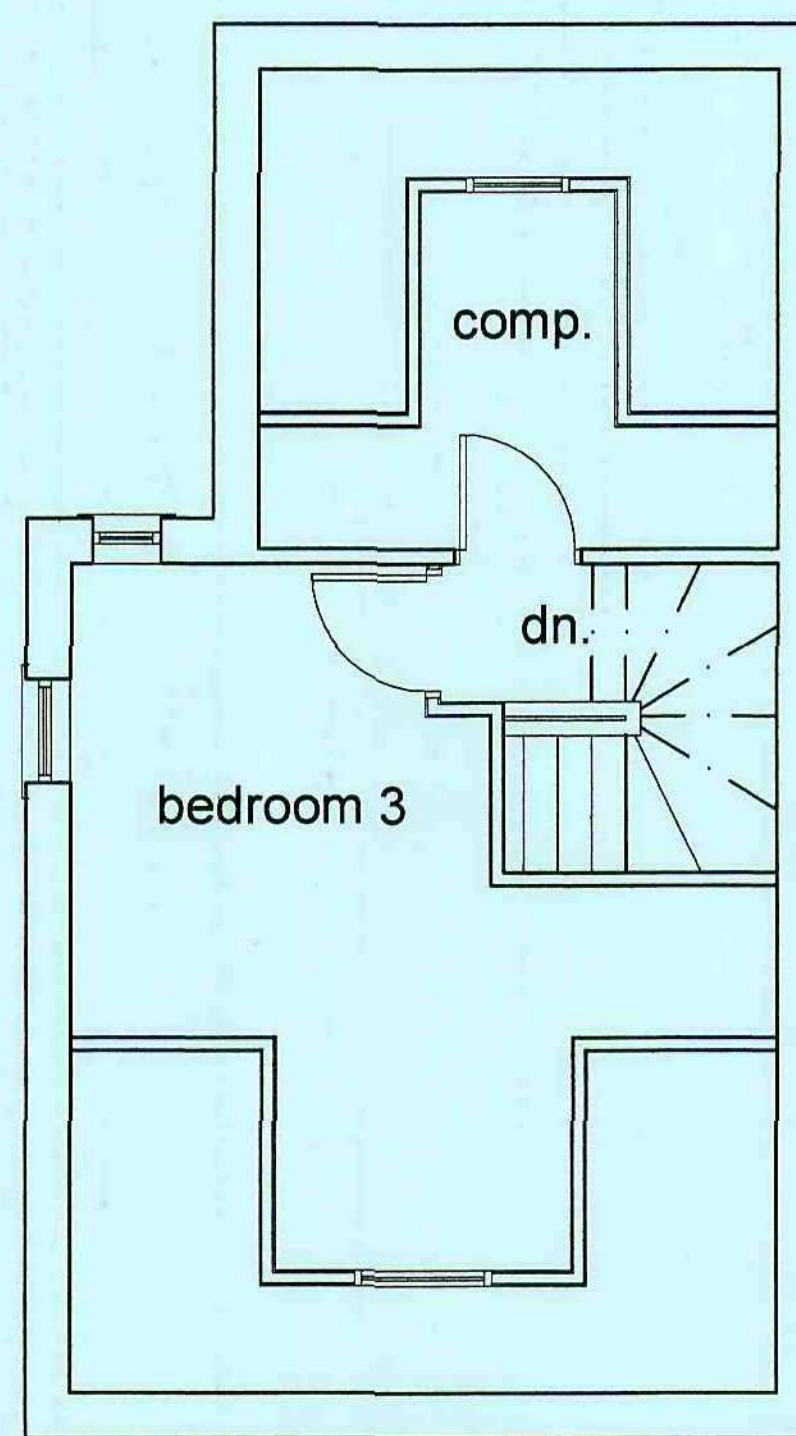

second floor plan

REVISIONS

PETER DIMBERLINE Dip Arch, RIBA
CHARTERED ARCHITECT

2 TIPSEY COURT, STAINCROSS
 BARNSELY, S75 6FZ

tel/fax (01226) 390947
 email: pdimberline@tiscali.co.uk

CLIENT
 RM & BJ Bartnik

PROJECT
 Proposed detached house

LOCATION
 Site adjacent 19 The Walk, Birdwell
 Barnsley

DRAWING
 Proposed details

SCALES 1:50 DATE Oct. 07

DRWG No. 2007/031/01

DRAWN BY
 PD

REV.

