

Notes:

PLANNING DRAWINGS, NOT TO BE USED FOR BUILDING REGULATIONS OR CONSTRUCTION PURPOSES  
COPYRIGHT OF THIS DRAWING BELONGS TO DESIGNSPACE ARCHITECTS, STRICTLY NO COPYING, HIRING OR  
LENDING WITHOUT AUTHORISATION

Revision:--

Revision List:


0 10m

Project/ Client: 22 Mortimer Heights


Drawing Title: Site Plan - Existing & Proposed

Drawing Number: 2033/TP/002


Scale at A3: 1:200

 

Date: Aug 17

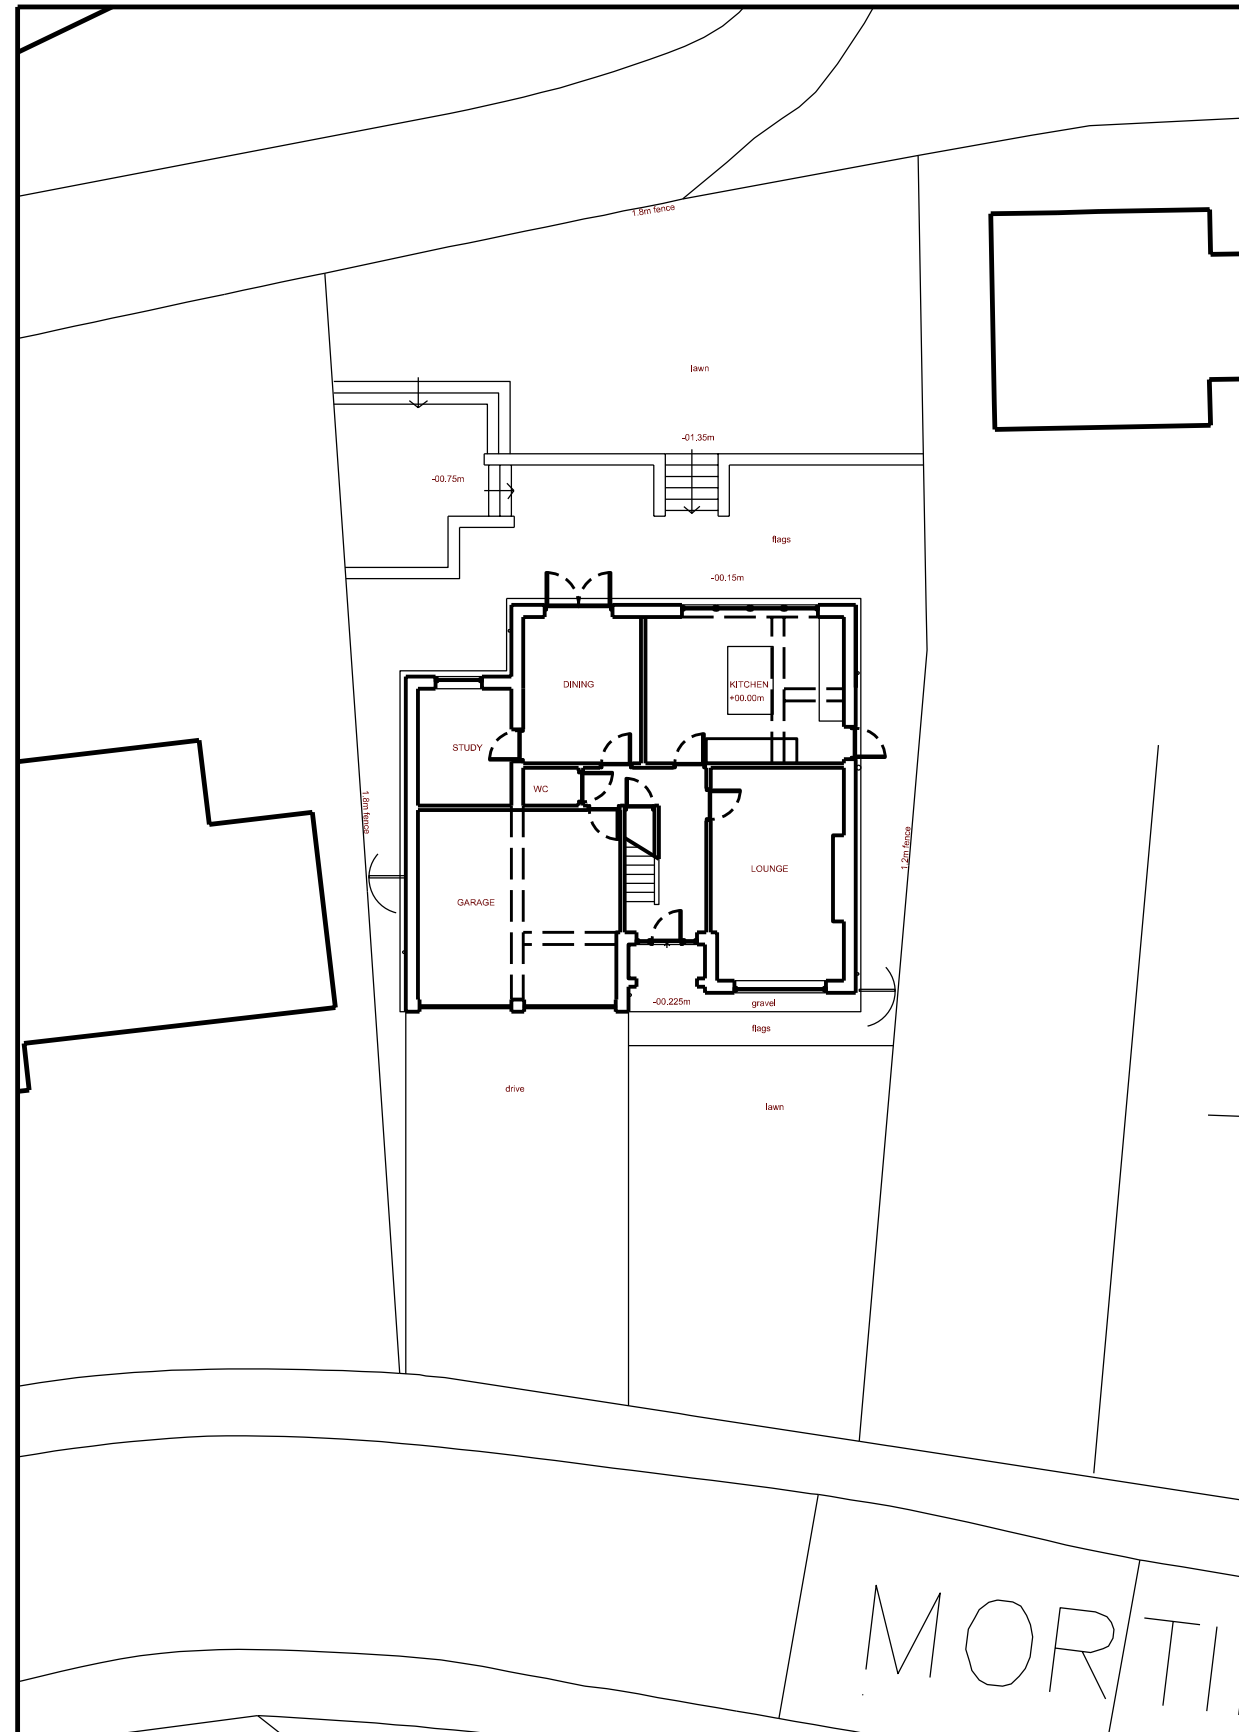

Site Plan - Existing 1:200

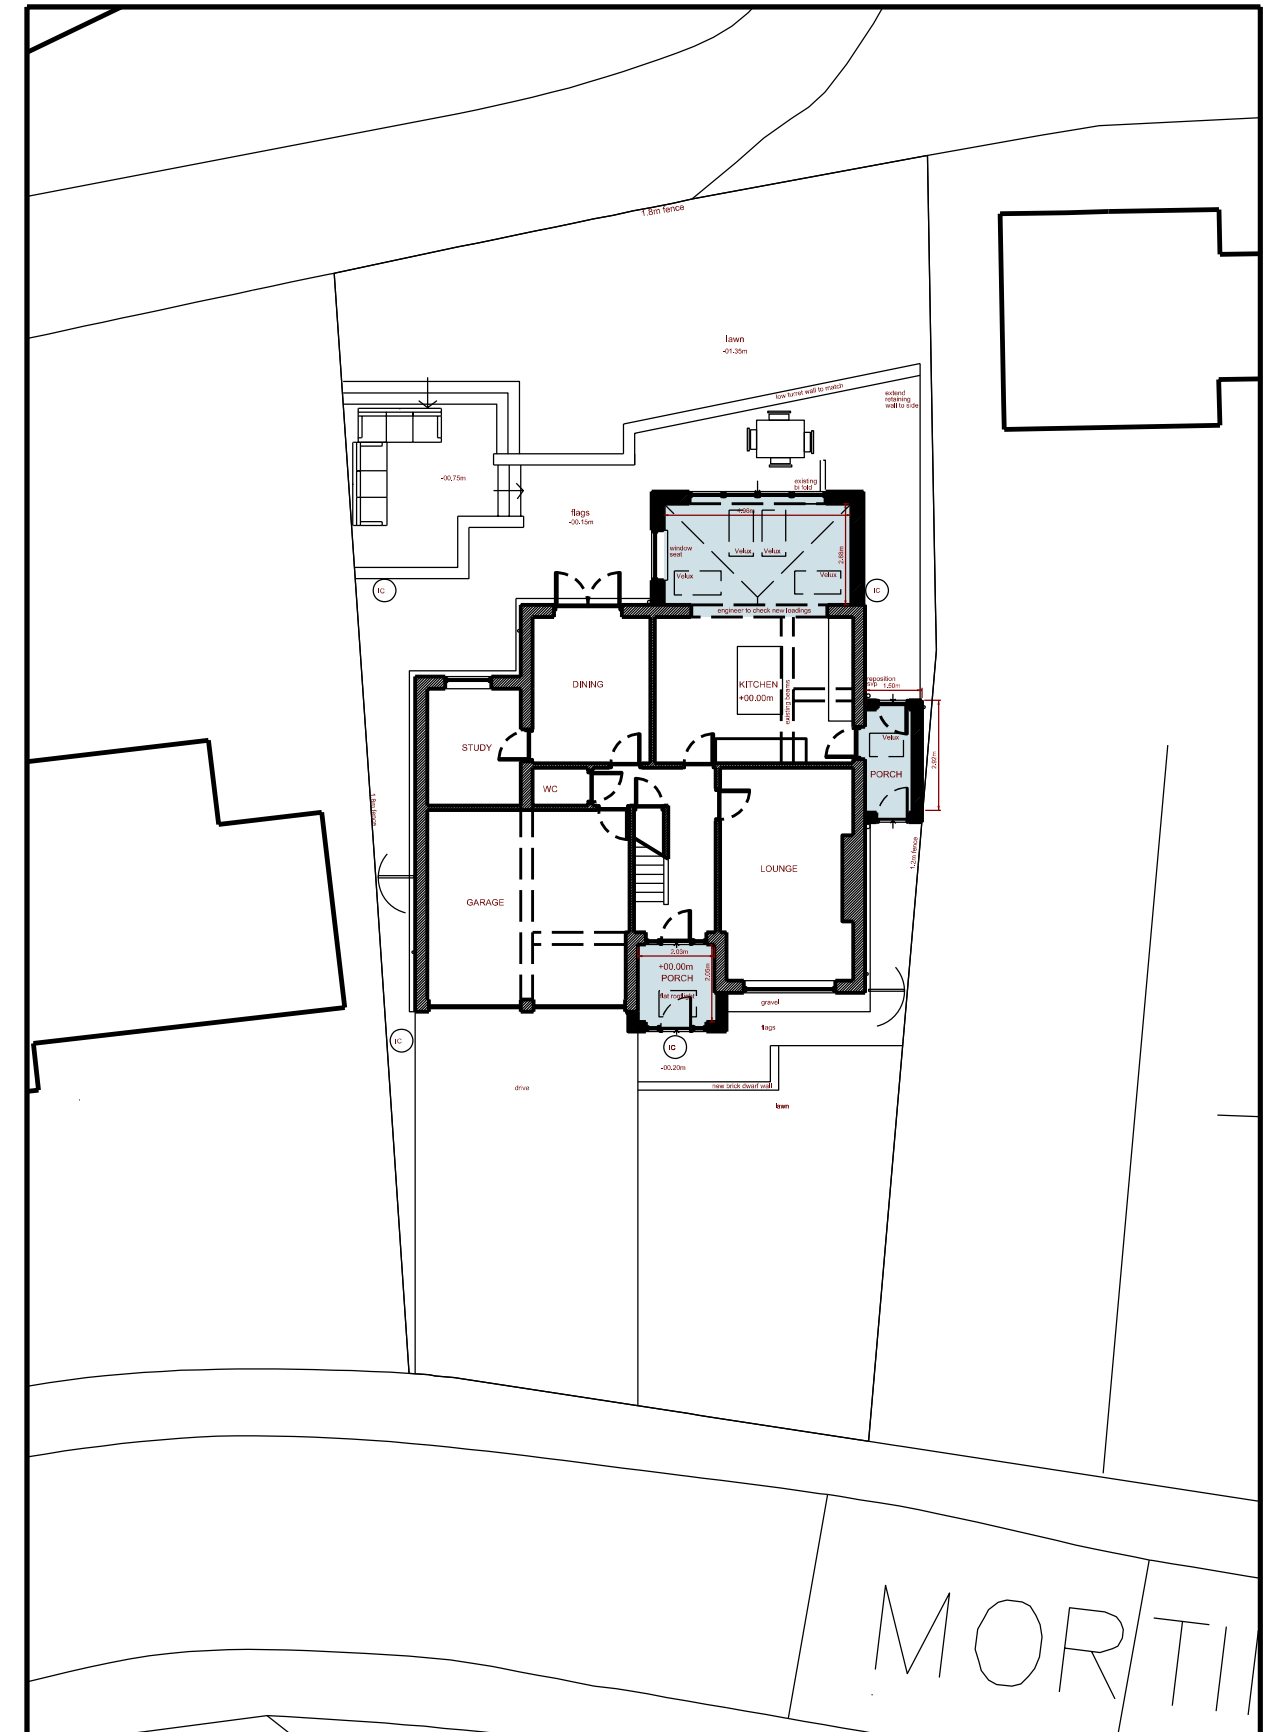

Site Plan - Proposed 1:200