




Drawing No.	Rev No.
MIG001 -002	A

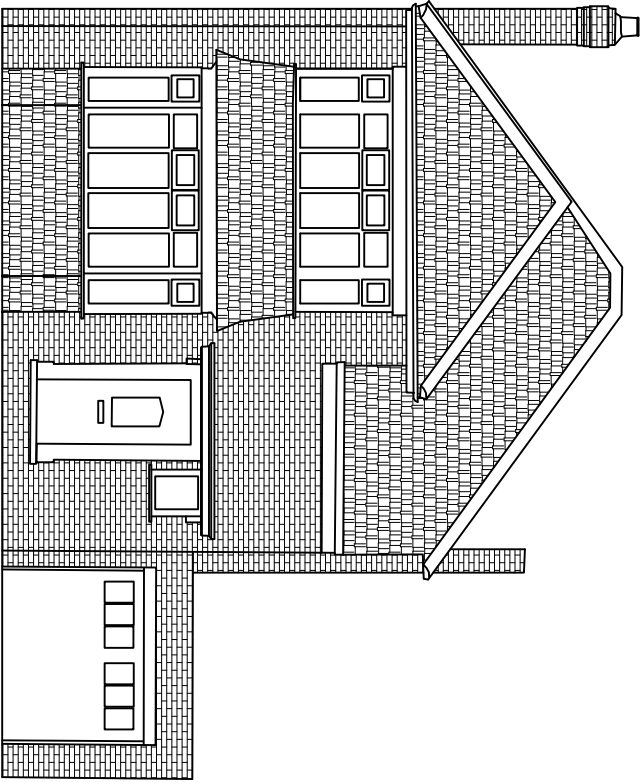


EXISTING FRONT ELEVATION
SCALE 1:100 AT A3

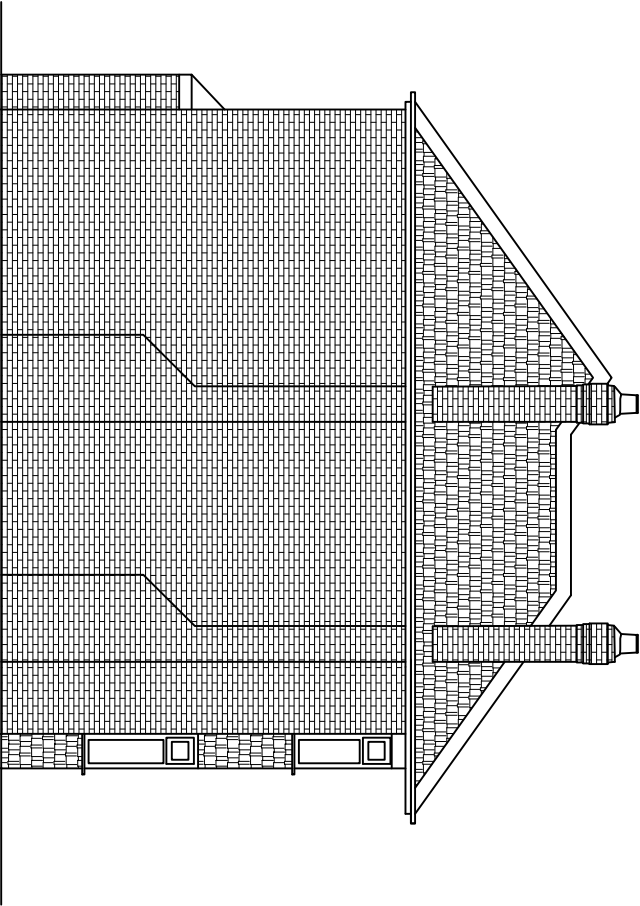

EXISTING END ELEVATION
SCALE 1:100 AT A3

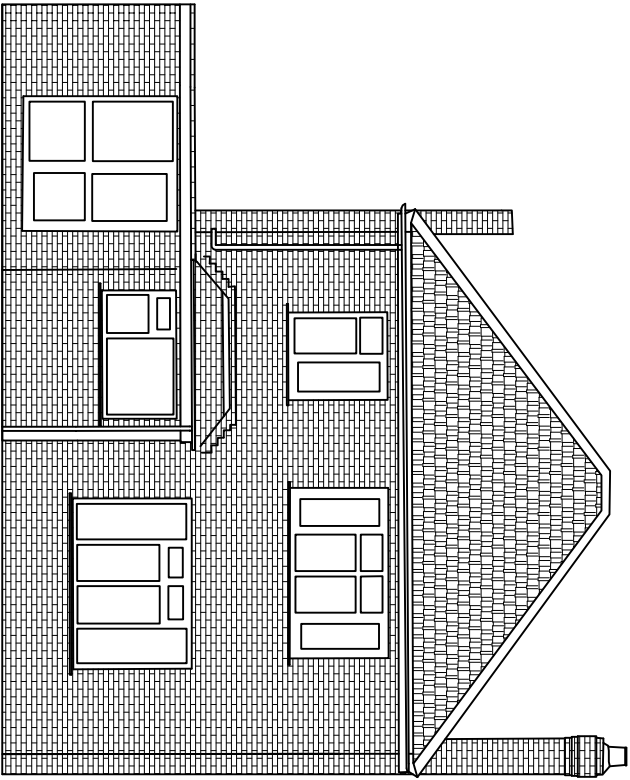

EXISTING REAR ELEVATION
SCALE 1:100 AT A3

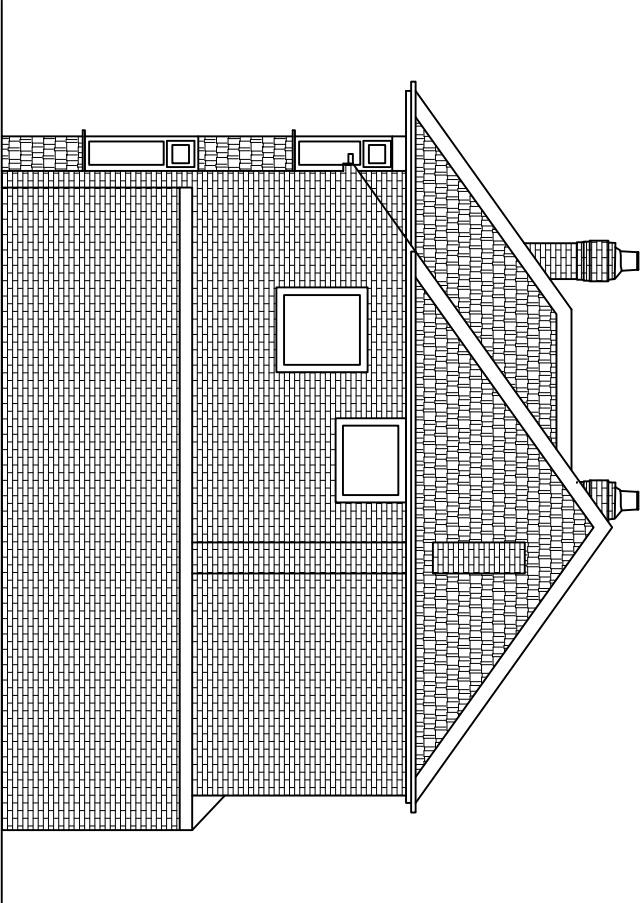

EXISTING END ELEVATION
SCALE 1:100 AT A3

DO NOT SCALE: Contractor to check all dimensions and report any omissions or errors

NOTES

A	Resubmitted for planning	JRB	AN	AN	03/08/12
Rev	Description	By	Chk	App	Date

JRB DESIGNS LTD
1 Saville Road
Cudworth
Barnsley
S72 8LT
Tel: 01226 383542
Fax: 01226 380078
Mob: 07970 541192
Email: join@jrbdesigns.co.uk

This drawing is copyright. © Jrbdesigns Ltd.

Client

MR I GROMETT

Drawing Title

EXISTING ELEVATIONS

Address

108 WOOD WALK
WOMBWELL
BARNSELEY

Project Title:

PROPOSED TWO STOREY SIDE
EXTENSION & NEW ROOF

Purpose of Issue:

PLANNING

Drawing Status

FIRST ISSUE

Scale at A3	Drawn By	Date	
AS SHOWN	JRB	23/03/2007	
Checked By	Date	Approved By	Date
	23/03/2007		23/03/2007
Project No.	Drawing No.	Revision	
MIG001	002	A	

APPROVAL ☒ INFORMATION ☐ TENDER ☐ CONTRACT ☐ CONSTRUCTION ☐