




Site Location Plan as Existing.

© Crown copyright and database rights [2022]
Ordnance Survey 0100031673


0 10m 20m 50m
1:1250

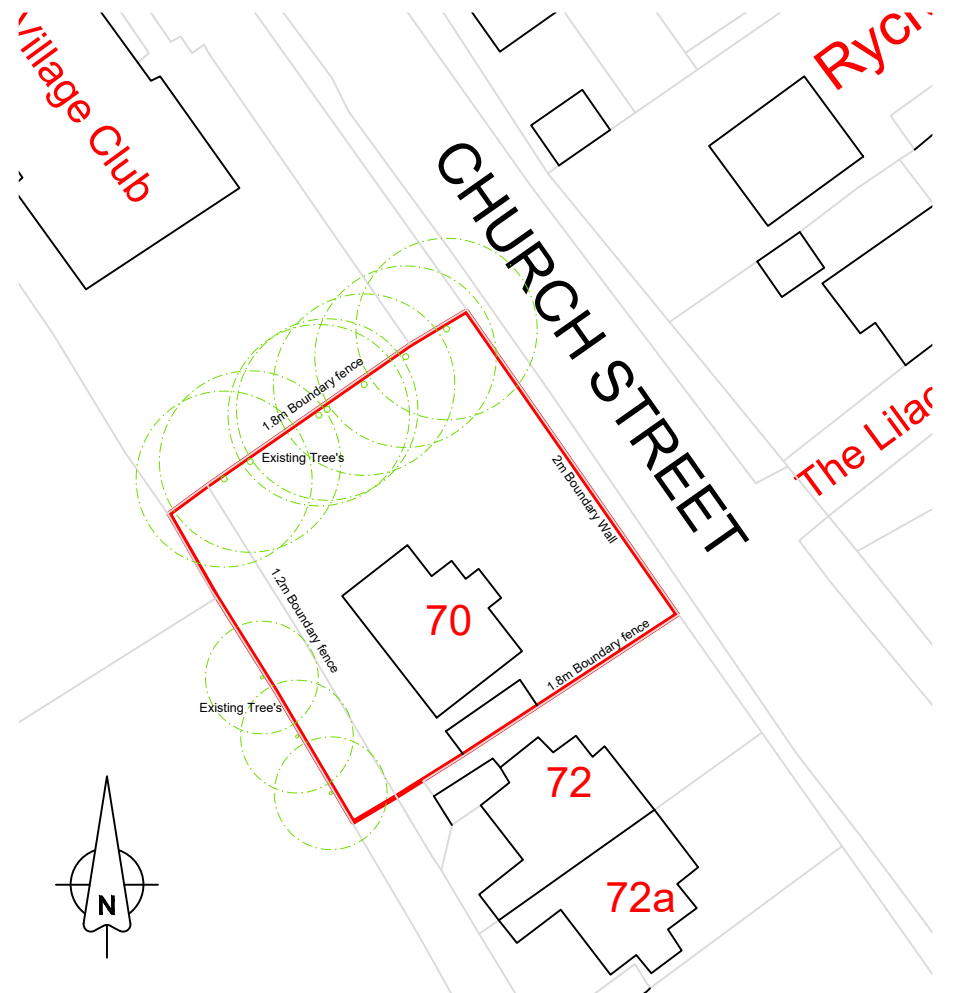

Site Plan as Existing.

© Crown copyright and database rights [2022]
Ordnance Survey 0100031673

0 5m 10m 20m
1:500

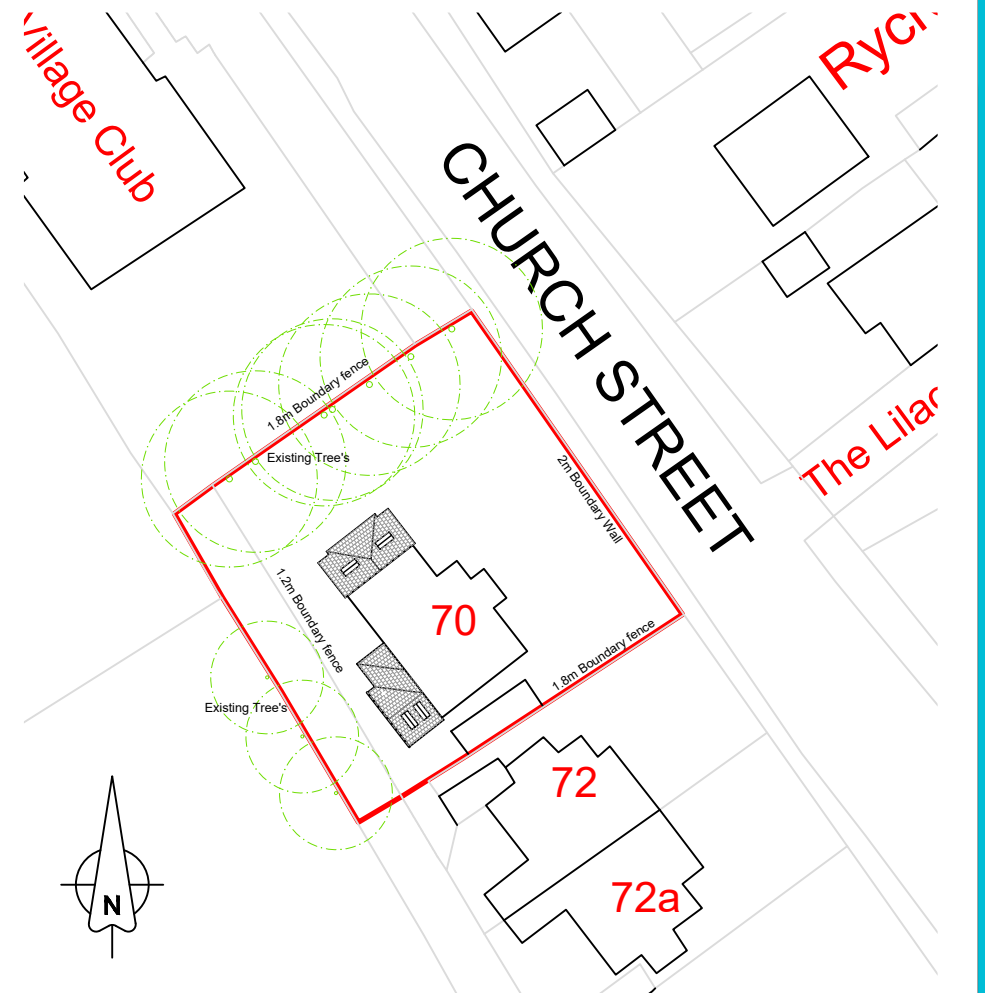

Site Plan as Proposed.

© Crown copyright and database rights [2022]
Ordnance Survey 0100031673

0 5m 10m 20m
1:500

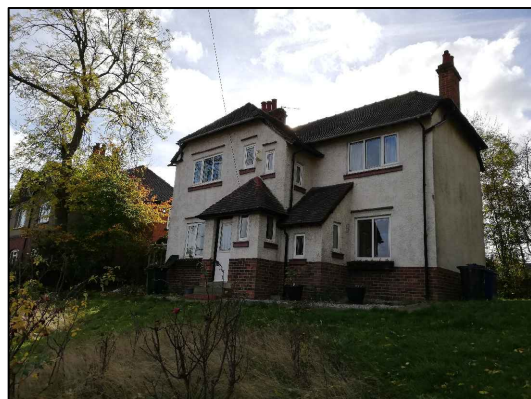


Photo 1. Front Elevation.



Photo 2. Front Elevation.

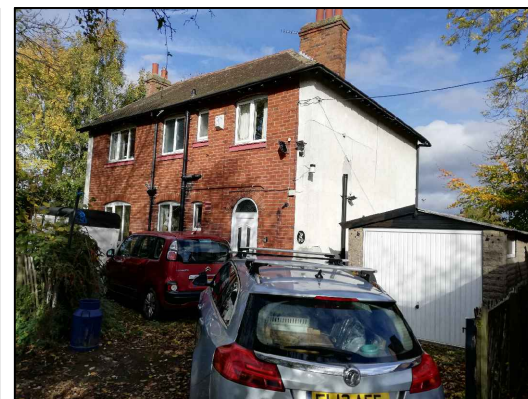


Photo 3. Rear Elevation.



Photo 4. Rear Elevation.



Phone: 0114 350 3415 Email: info@cka.design www.ckarchitecturalsheffield.co.uk

DATE	NOTES	BY	REV
07/12/22	For Planning	MS	A

PROJECT TITLE Proposed Side & Rear Extension's, Plus Internal Remodeling		CLIENT BARRY. 70 Church Street, Brierley, S72 9JG.		
DRAWING STAGE Planning	SCALE 1:500/1250 @A3	CHK .	DRAWN BY MS	
SHEET TITLE Location and site plans	PROJECT NUMBER S72-3384	STAGE PLN	REV A	SHT 004