



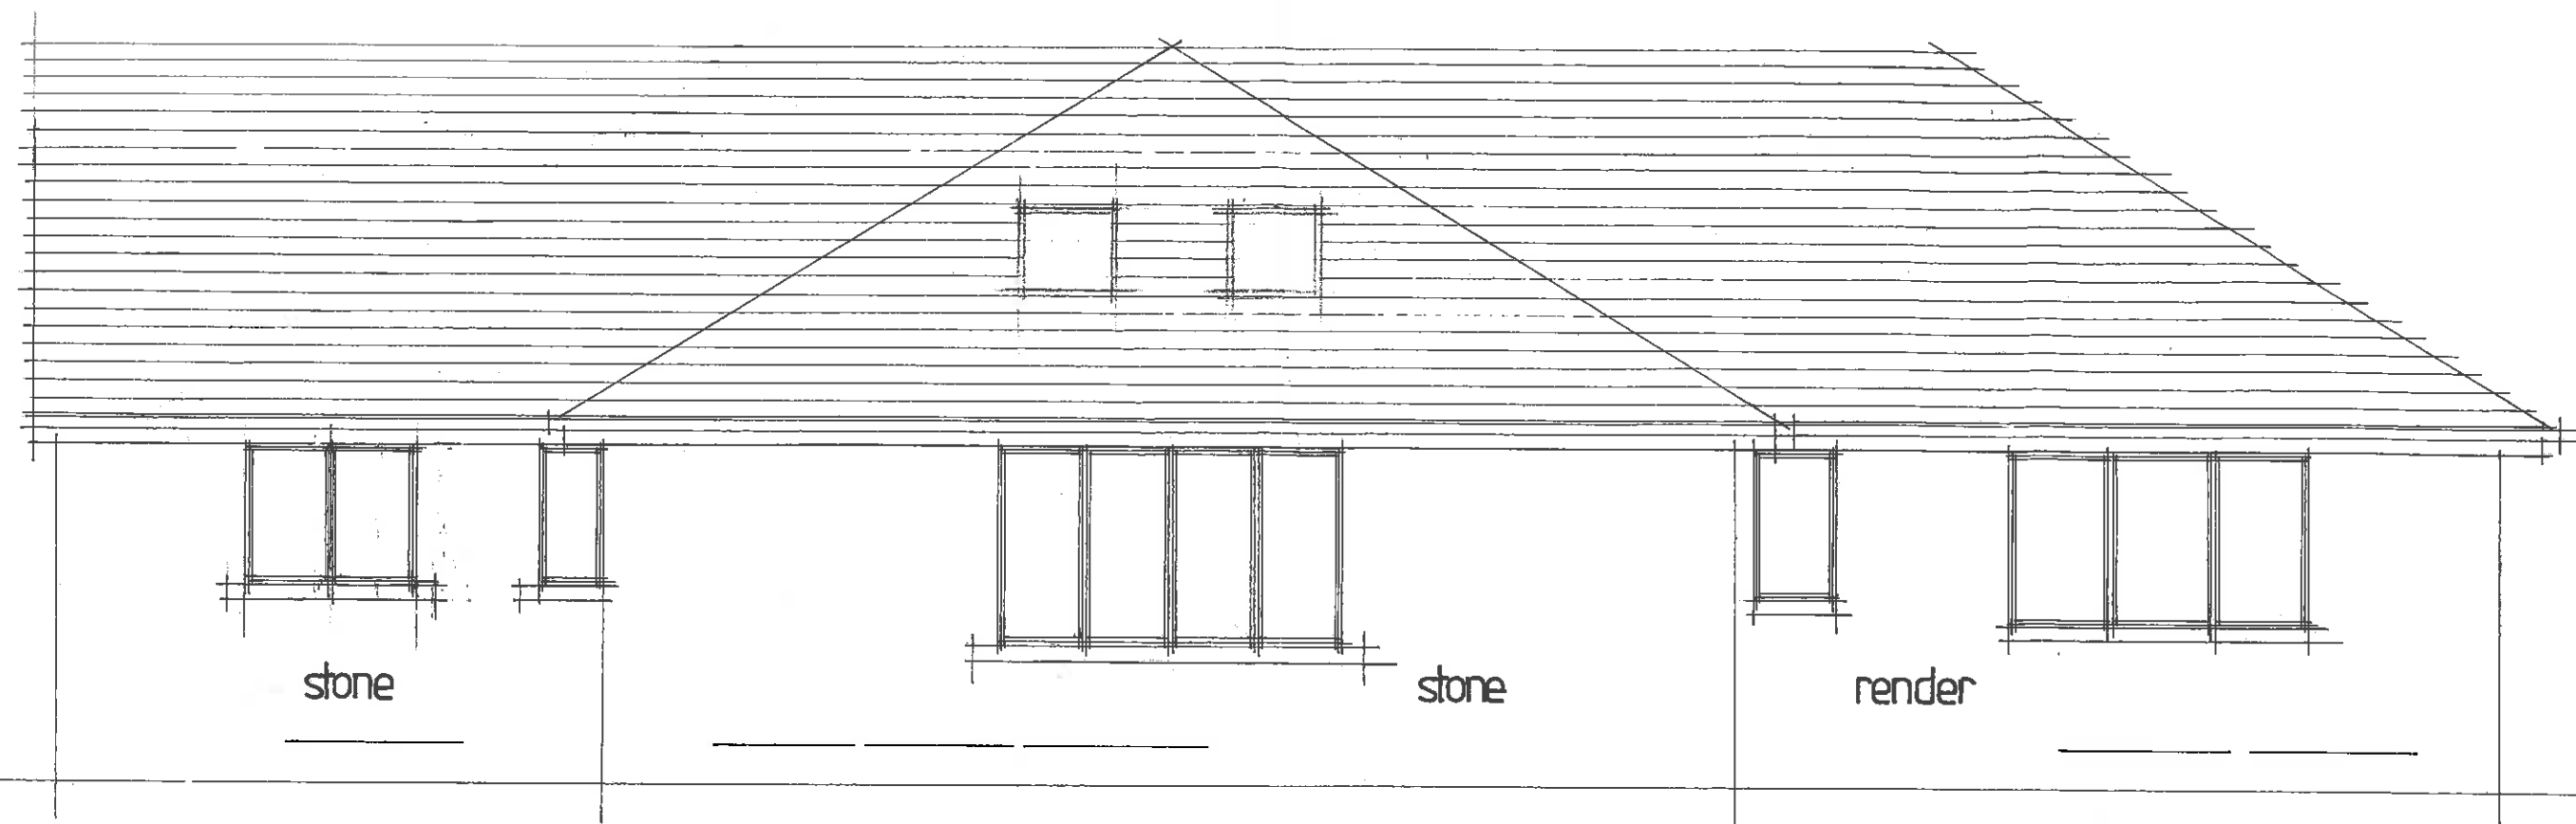

NORTH ELEVATION

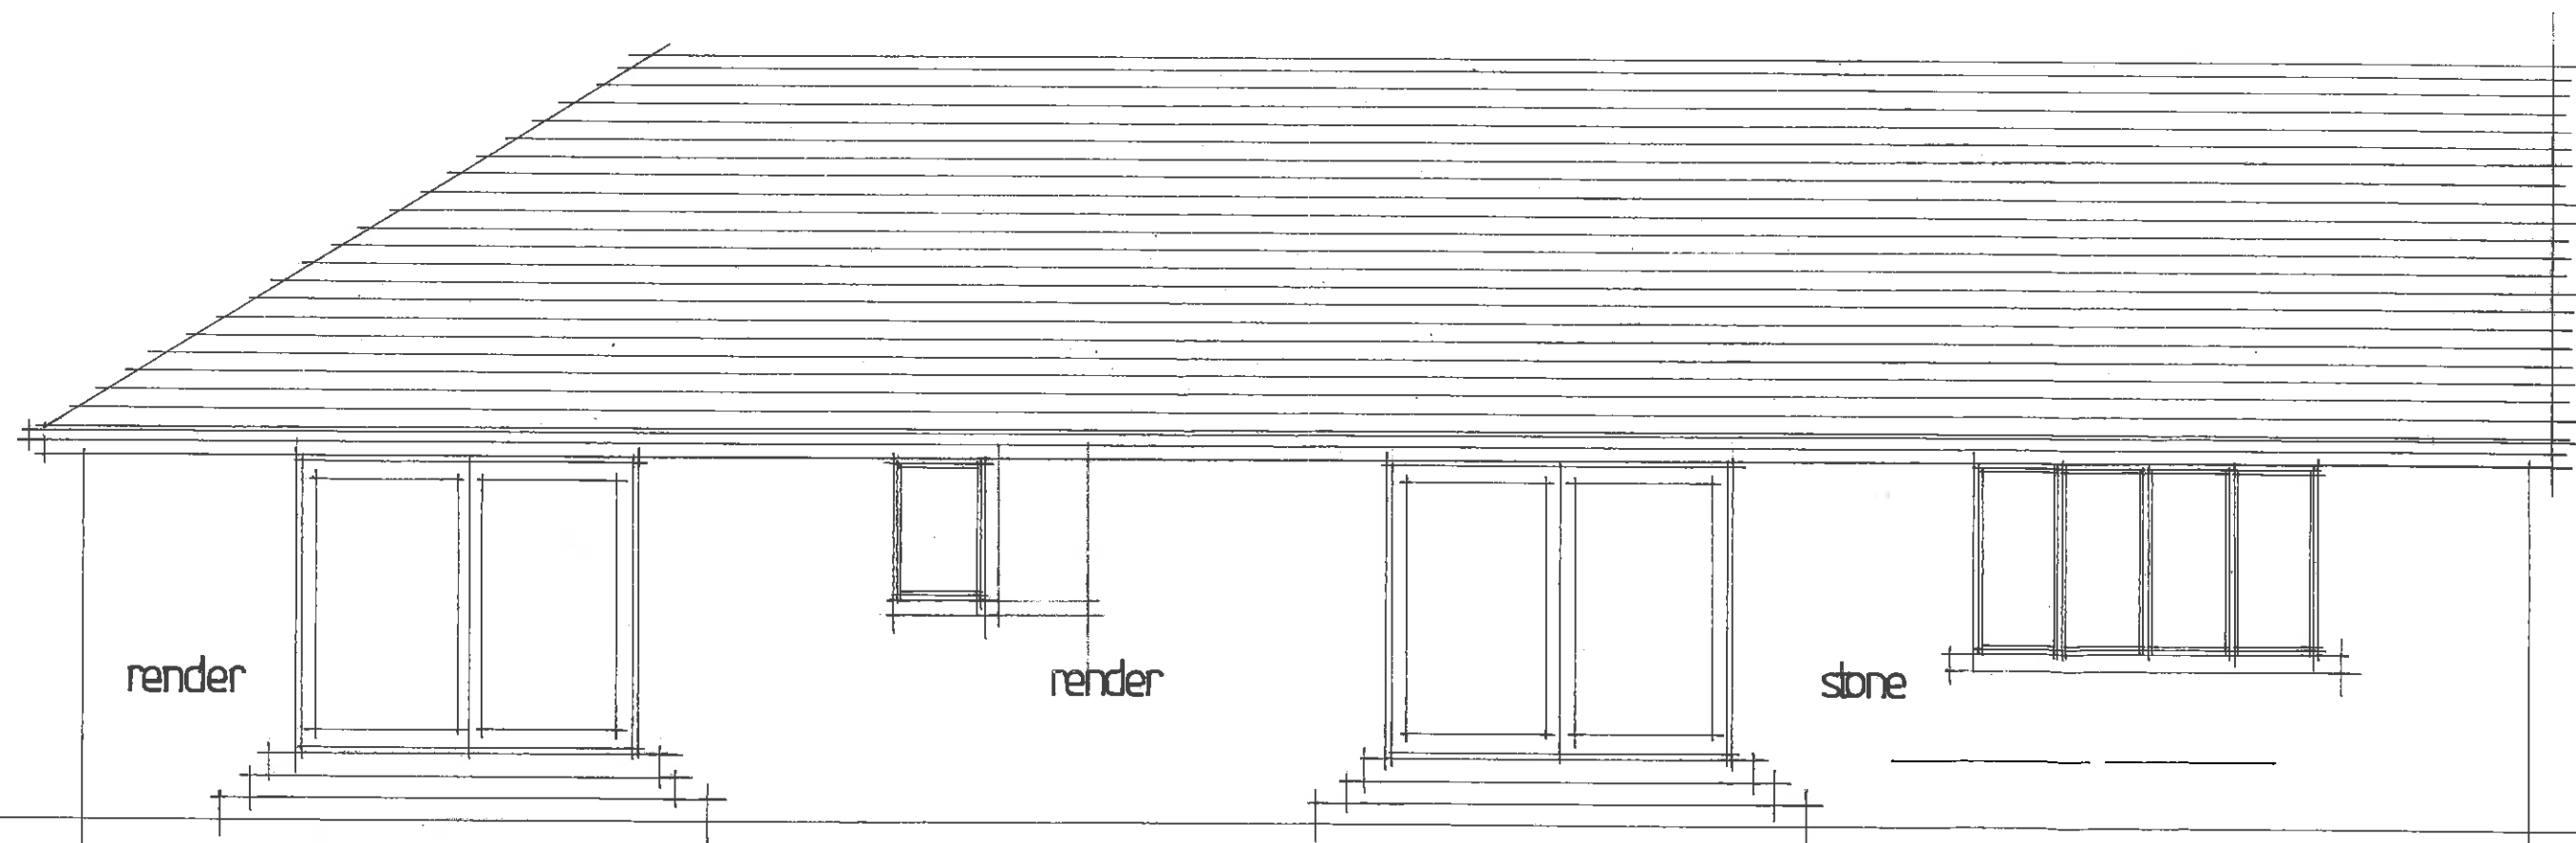

SOUTH ELEVATION

BROADFIELD 13a WELLHOUSE LANE PENISTONE
 DRG NO 1615-9A SCALE 1:50