


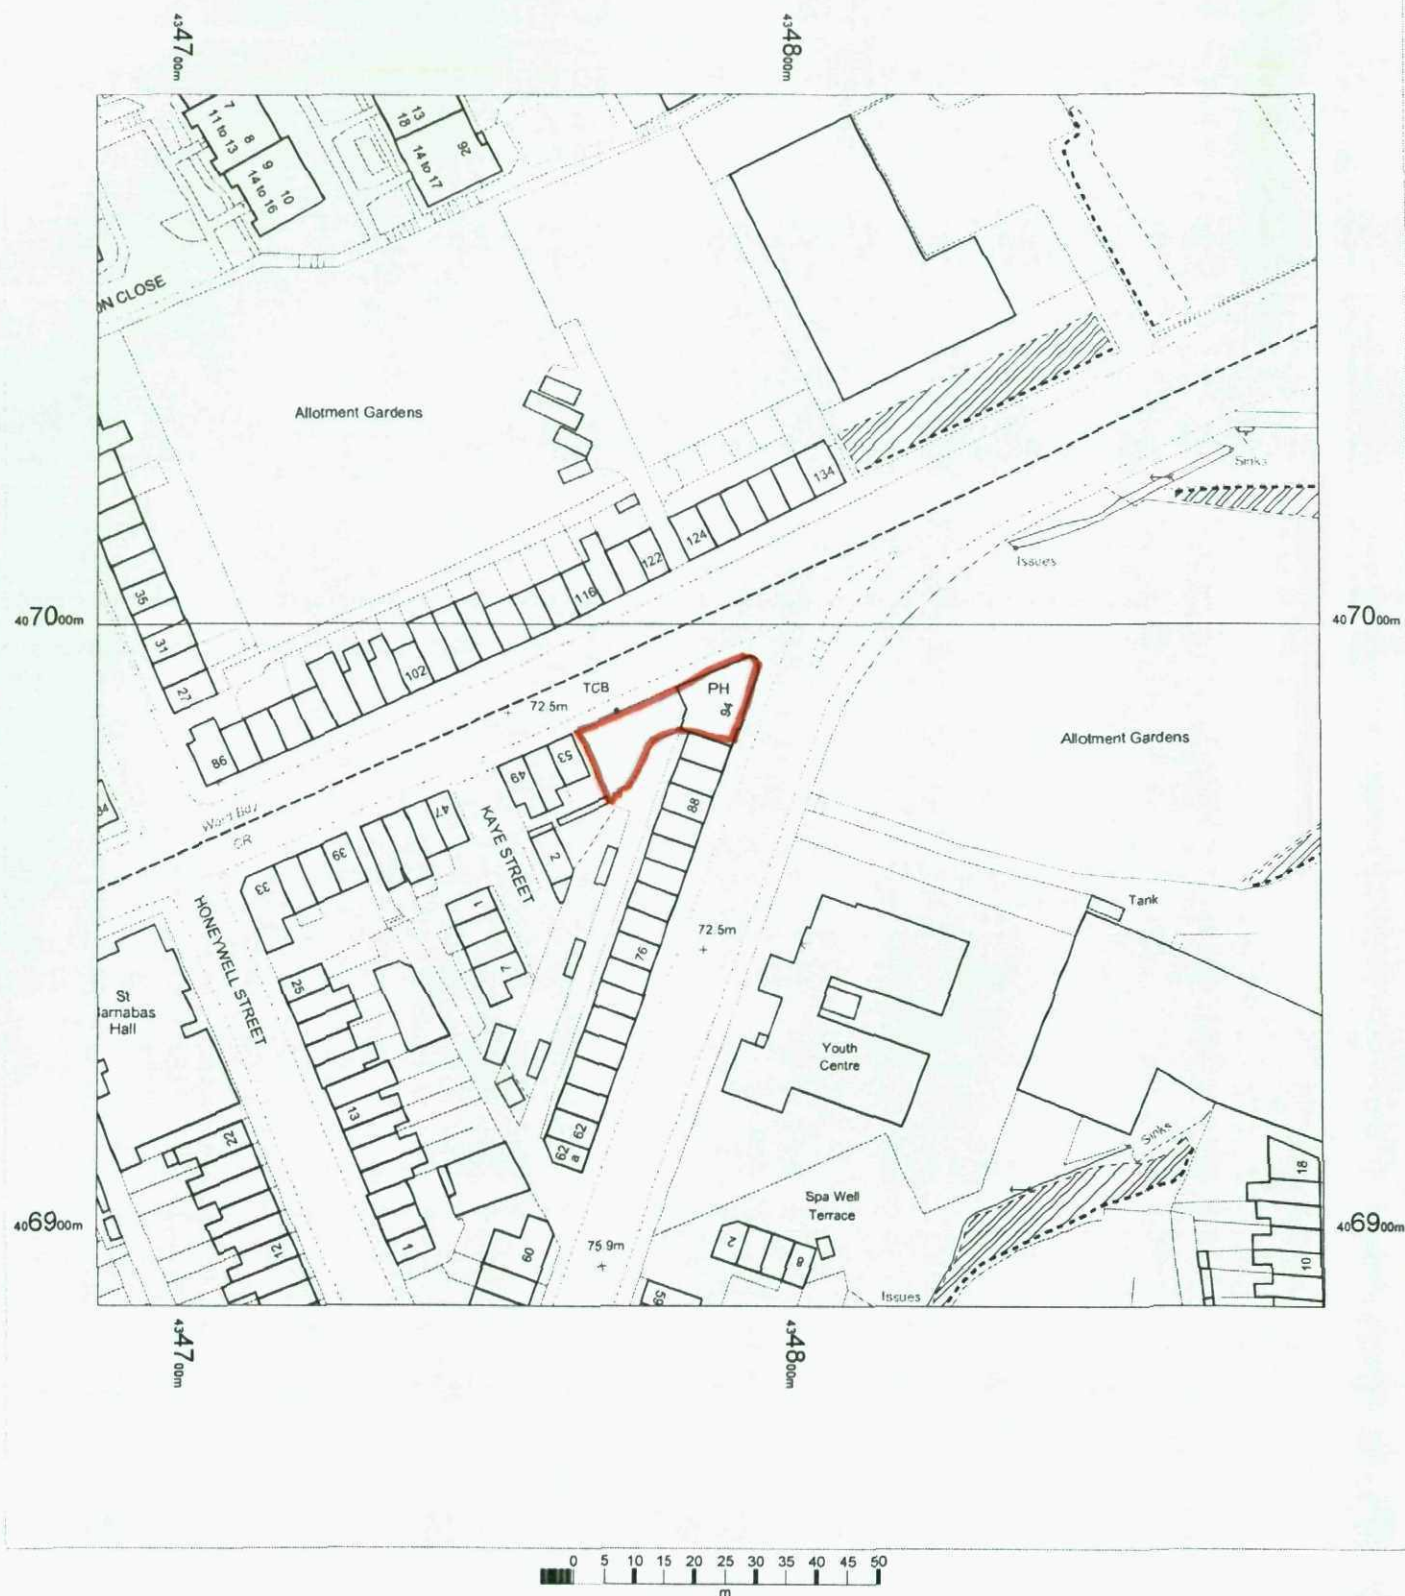

PRINCE OF WALES
94 ELDON ST NORTH
BARNSELY
S71 1LQ

OS Mastermap
22 October 2012, ID: BW1-00184762
www.blackwellmapping.co.uk


1:1250 scale print at A4, Centre: 434787 E, 406988 N

©Crown Copyright. Licence no. 100041040



BLACKWELL'S
www.blackwellmapping.co.uk

TEL: 0114 268 7658
maps.sheffield@blackwell.co.uk

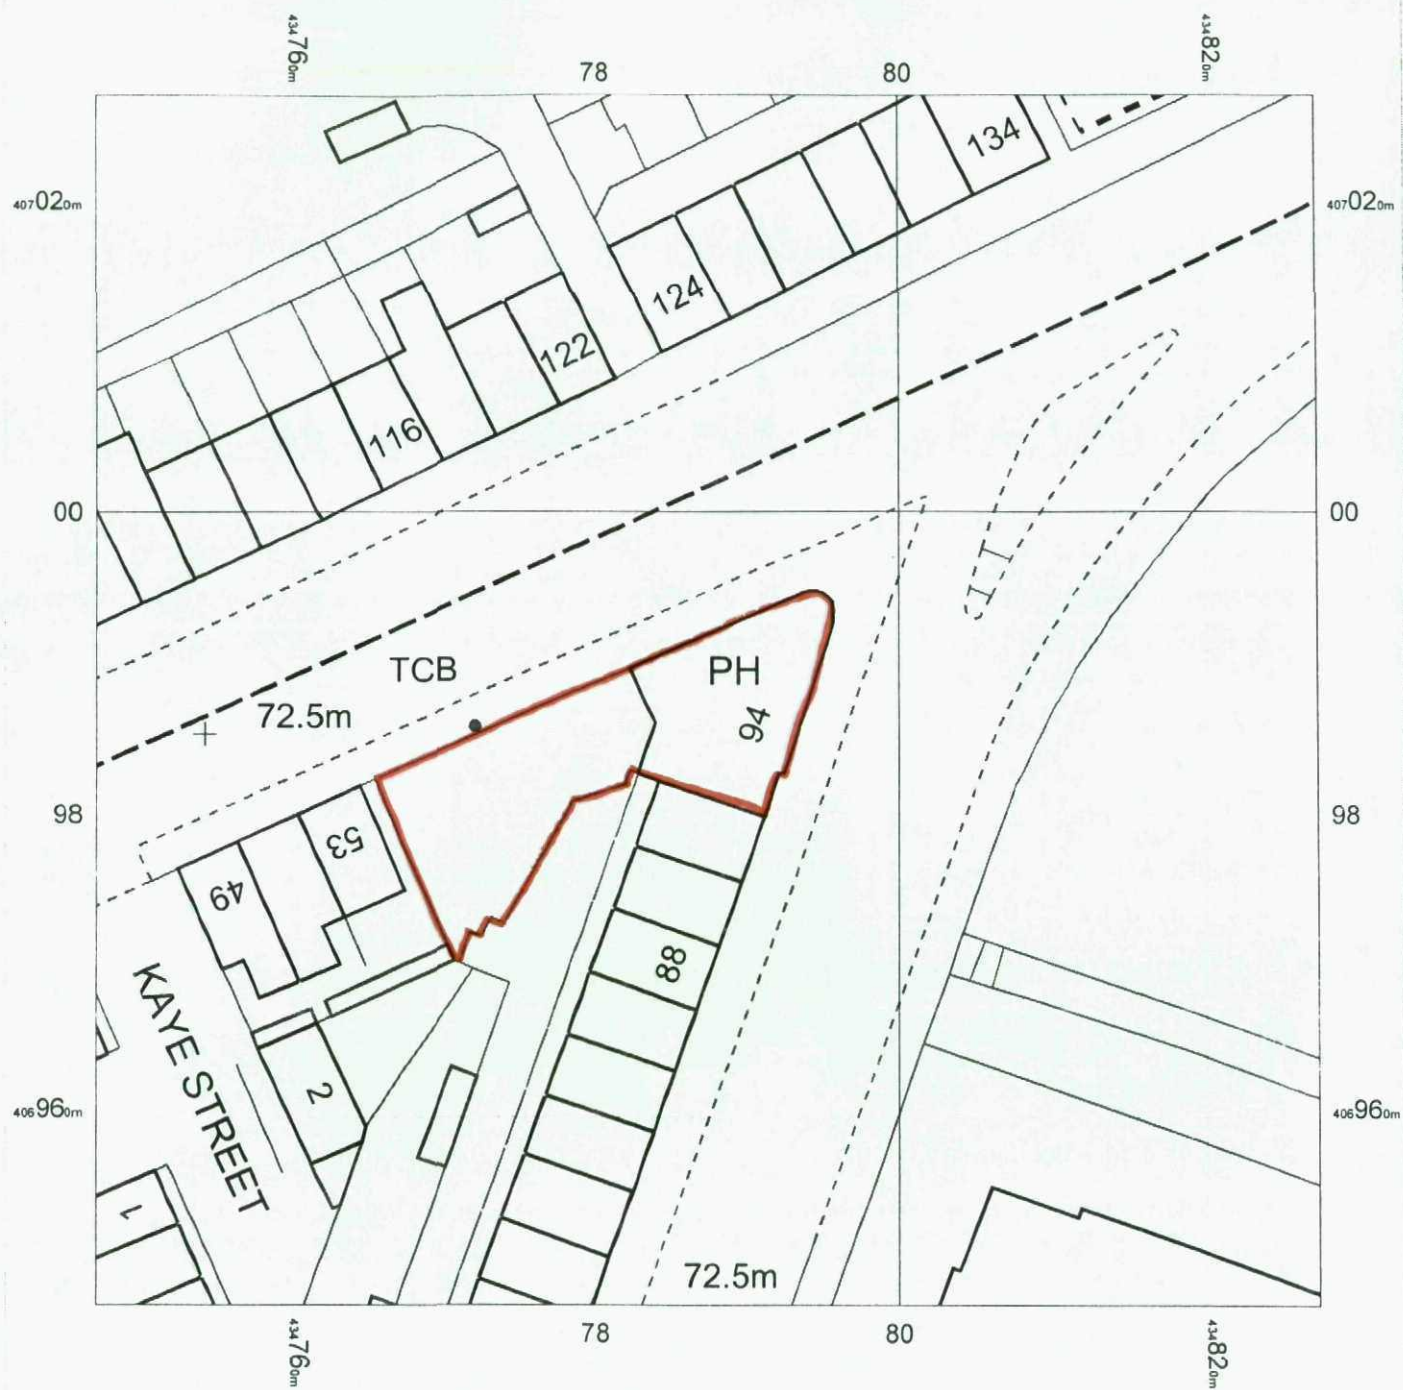

PRINCE OF WALES
94 ELDON ST NORTH
BARNSELY
S71 1LQ

OS Mastermap
22 October 2012, ID: BW1-00184766
www.blackwellmapping.co.uk


1:500 scale print at A4, Centre: 434787 E, 406988 N

©Crown Copyright. Licence no. 100041040



BLACKWELL'S
www.blackwellmapping.co.uk

TEL: 0114 268 7658
maps.sheffield@blackwell.co.uk

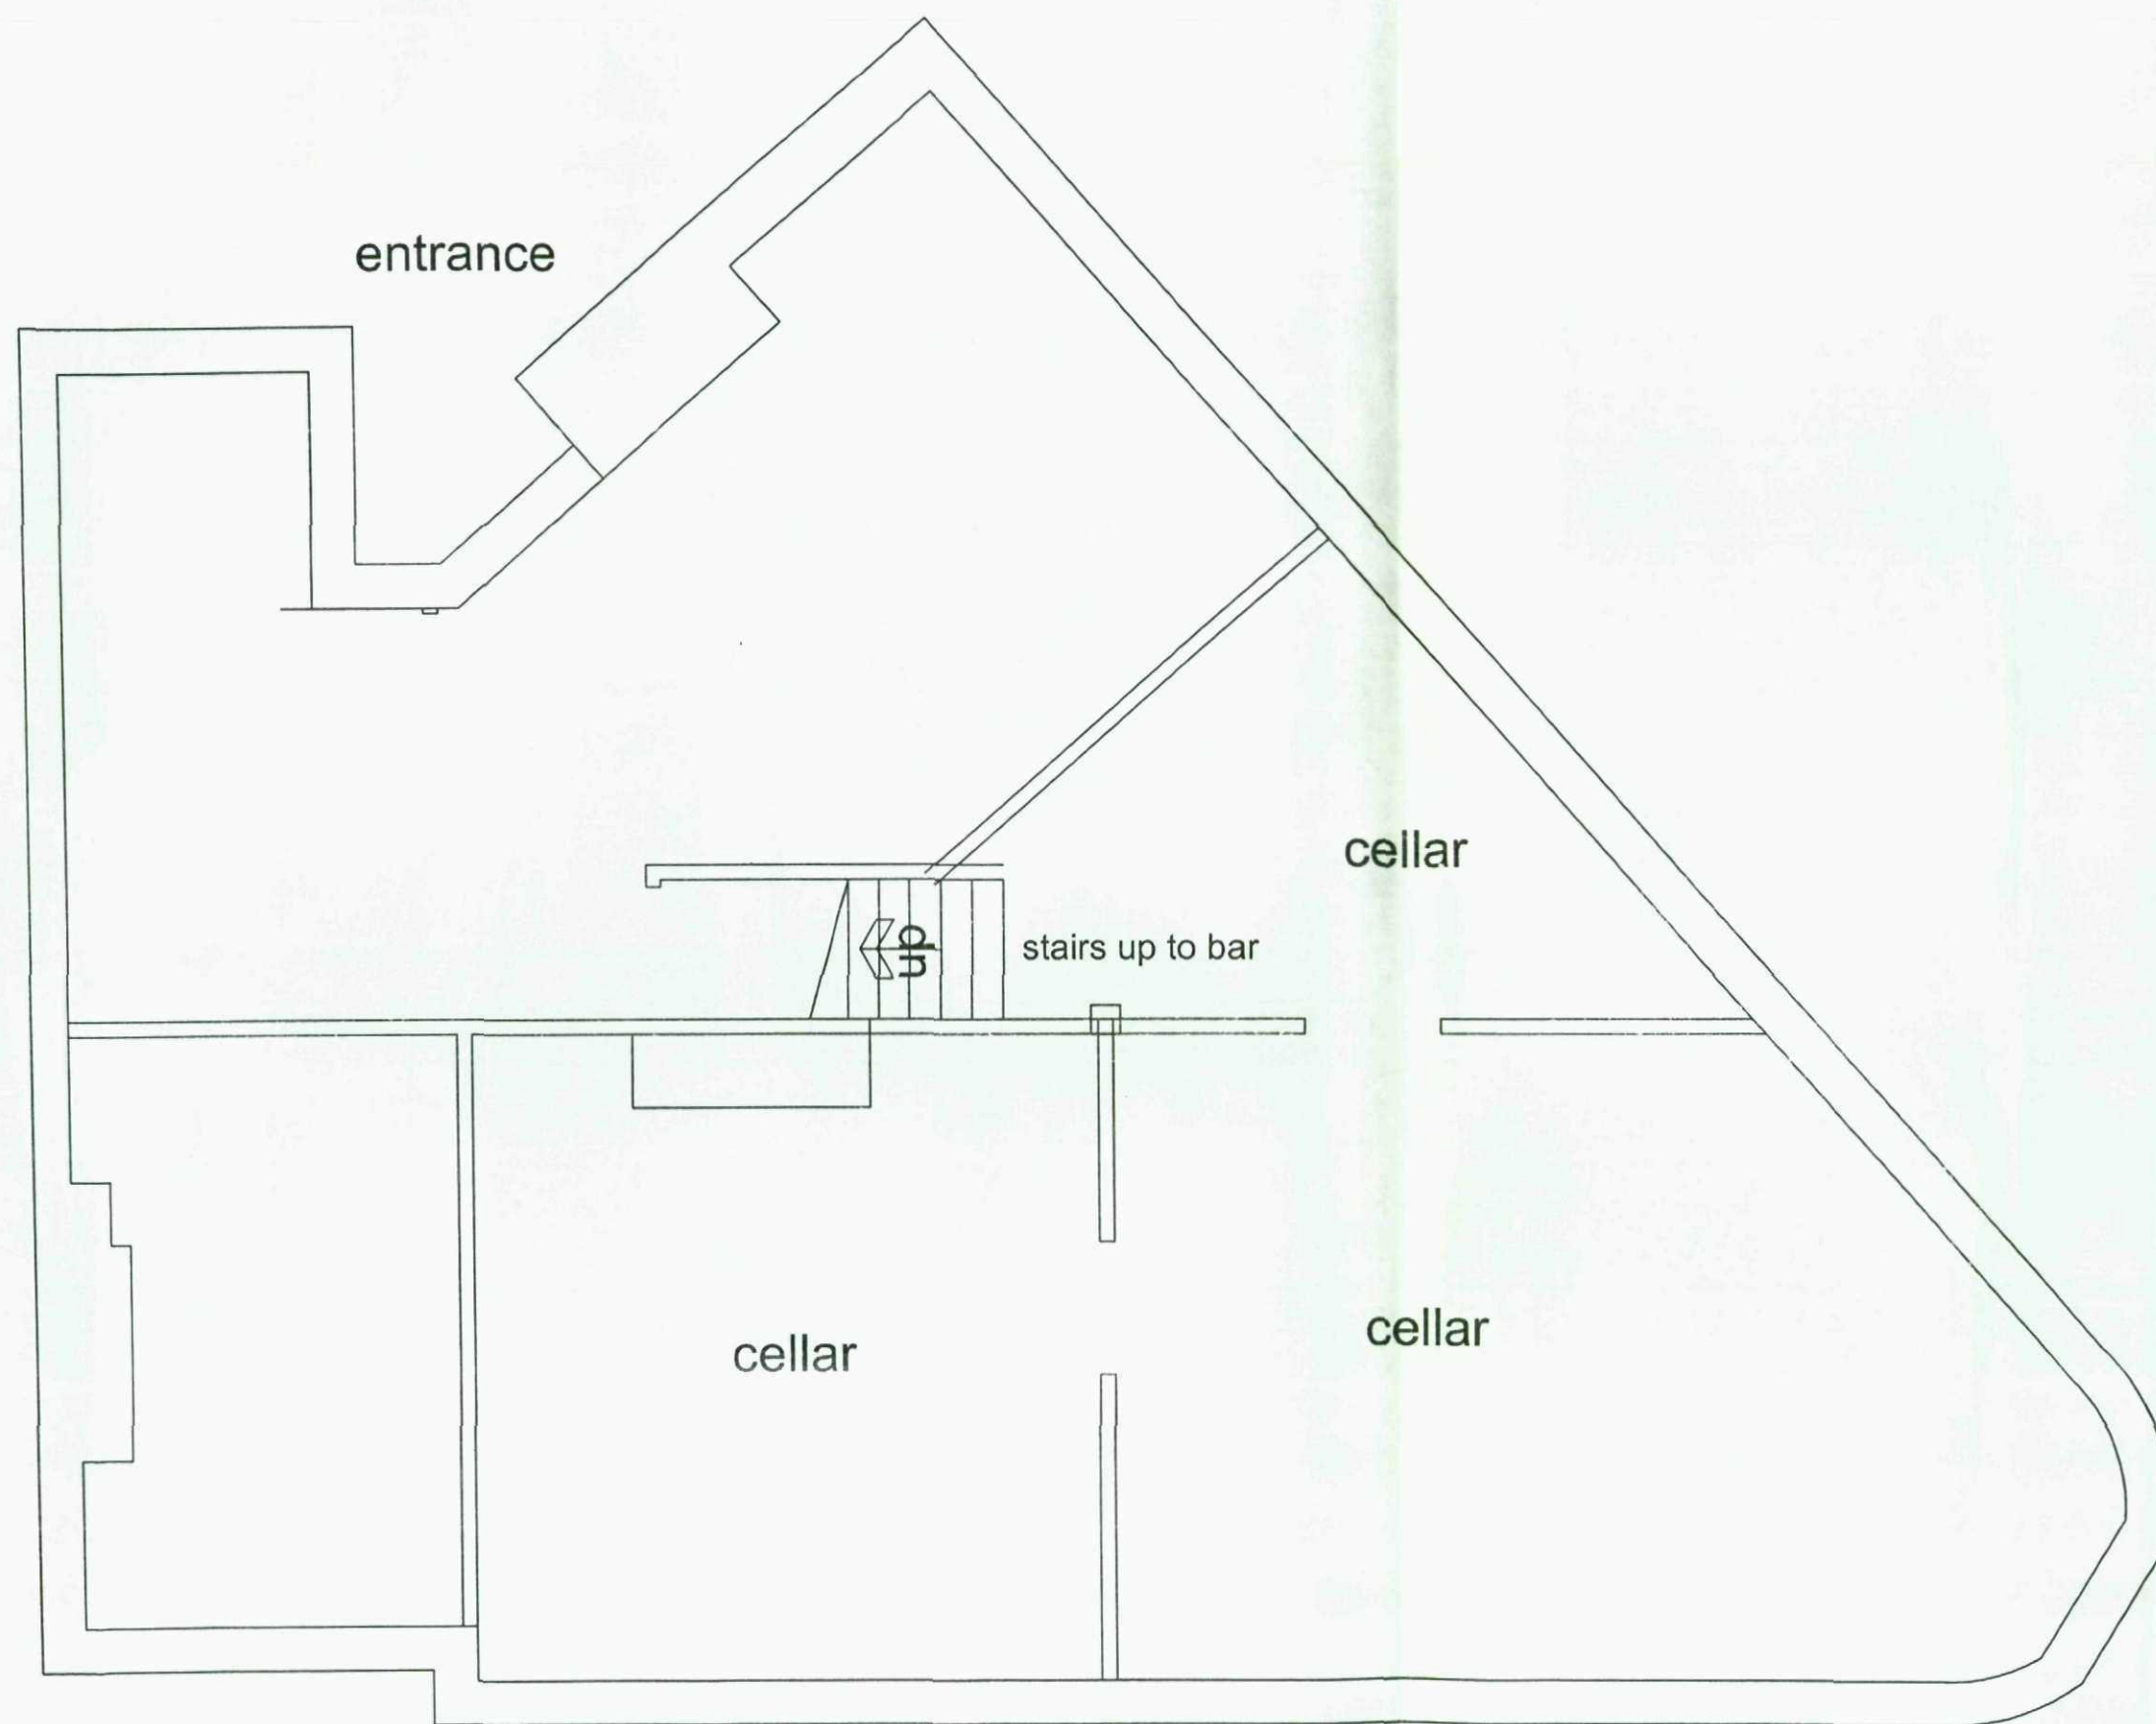

basement plan as existing 1:50 @A3

Do not scale, work only to figured dimensions.
All work to be carried out in accordance with the
Building Regulations and to the satisfaction of
the District Building Surveyor. This drawing
prepared for Local Authority Building Planning
Approvals only. Contractor MUST cost fully from
a full site survey.

J MURRAY
4 BROOKSIDE CLOSE, HACKENTHORPE
SHEFFIELD S12 4LE 0114 247 0602

TITLE
change of use of public house
into HMO at Prince of Wales
Eldon St North, Barnsley
CLIENT T Arden Ltd


plans as existing

DATE 21/10/12 SCALE 1:50 @ A3

DRAWING No.
b/12/01

REVISION

Issued for clients approvals

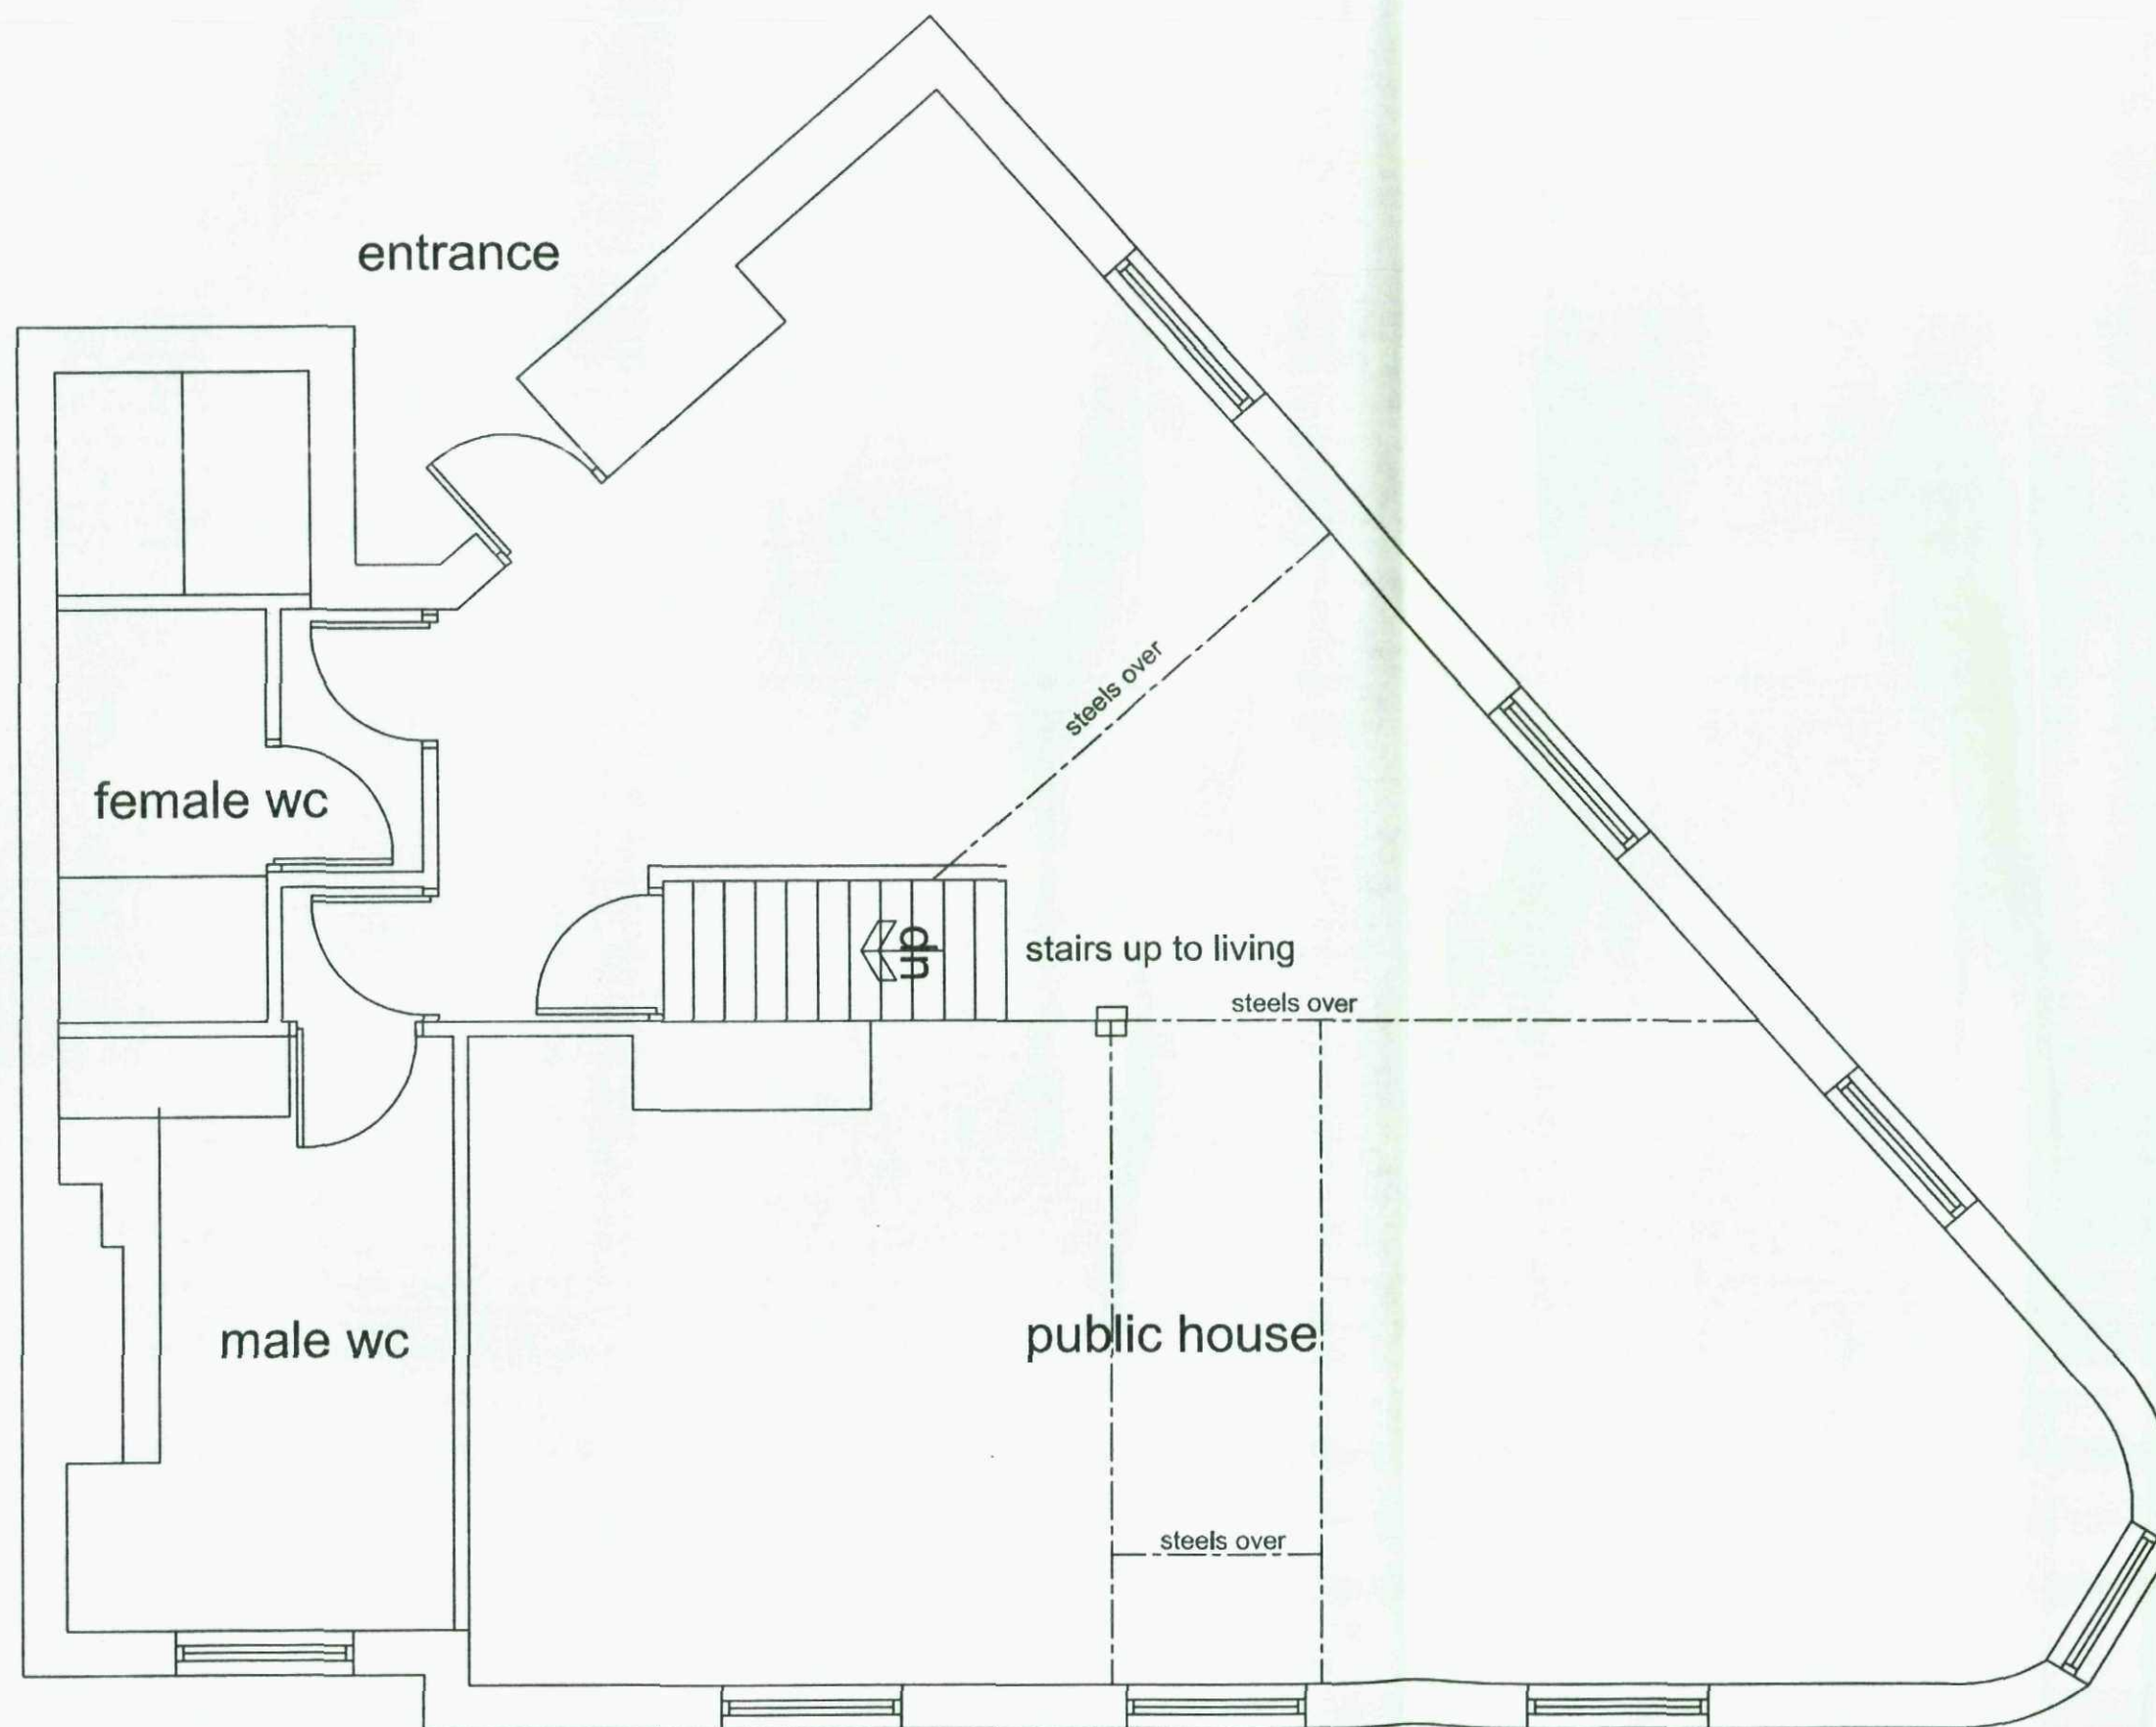

ground floor plan as existing 1:50 @A3

Do not scale, work only to figured dimensions.
All work to be carried out in accordance with the
Building Regulations and to the satisfaction of
the District Building Surveyor. This drawing
prepared for Local Authority Building Planning
Approvals only. Contractor MUST cost fully from
a full site survey.

J MURRAY
4 BROOKSIDE CLOSE, HACKENTHORPE
SHEFFIELD S12 4LE 0114 247 0602

TITLE
change of use of public house
into HMO at Prince of Wales
Eldon St North, Barnsley
CLIENT T Arden Ltd


plans as existing

DATE 1/10/12 SCALE 1:50 @ A3

DRAWING No.
a/12/01

REVISION | | | | |

Issued for clients approvals

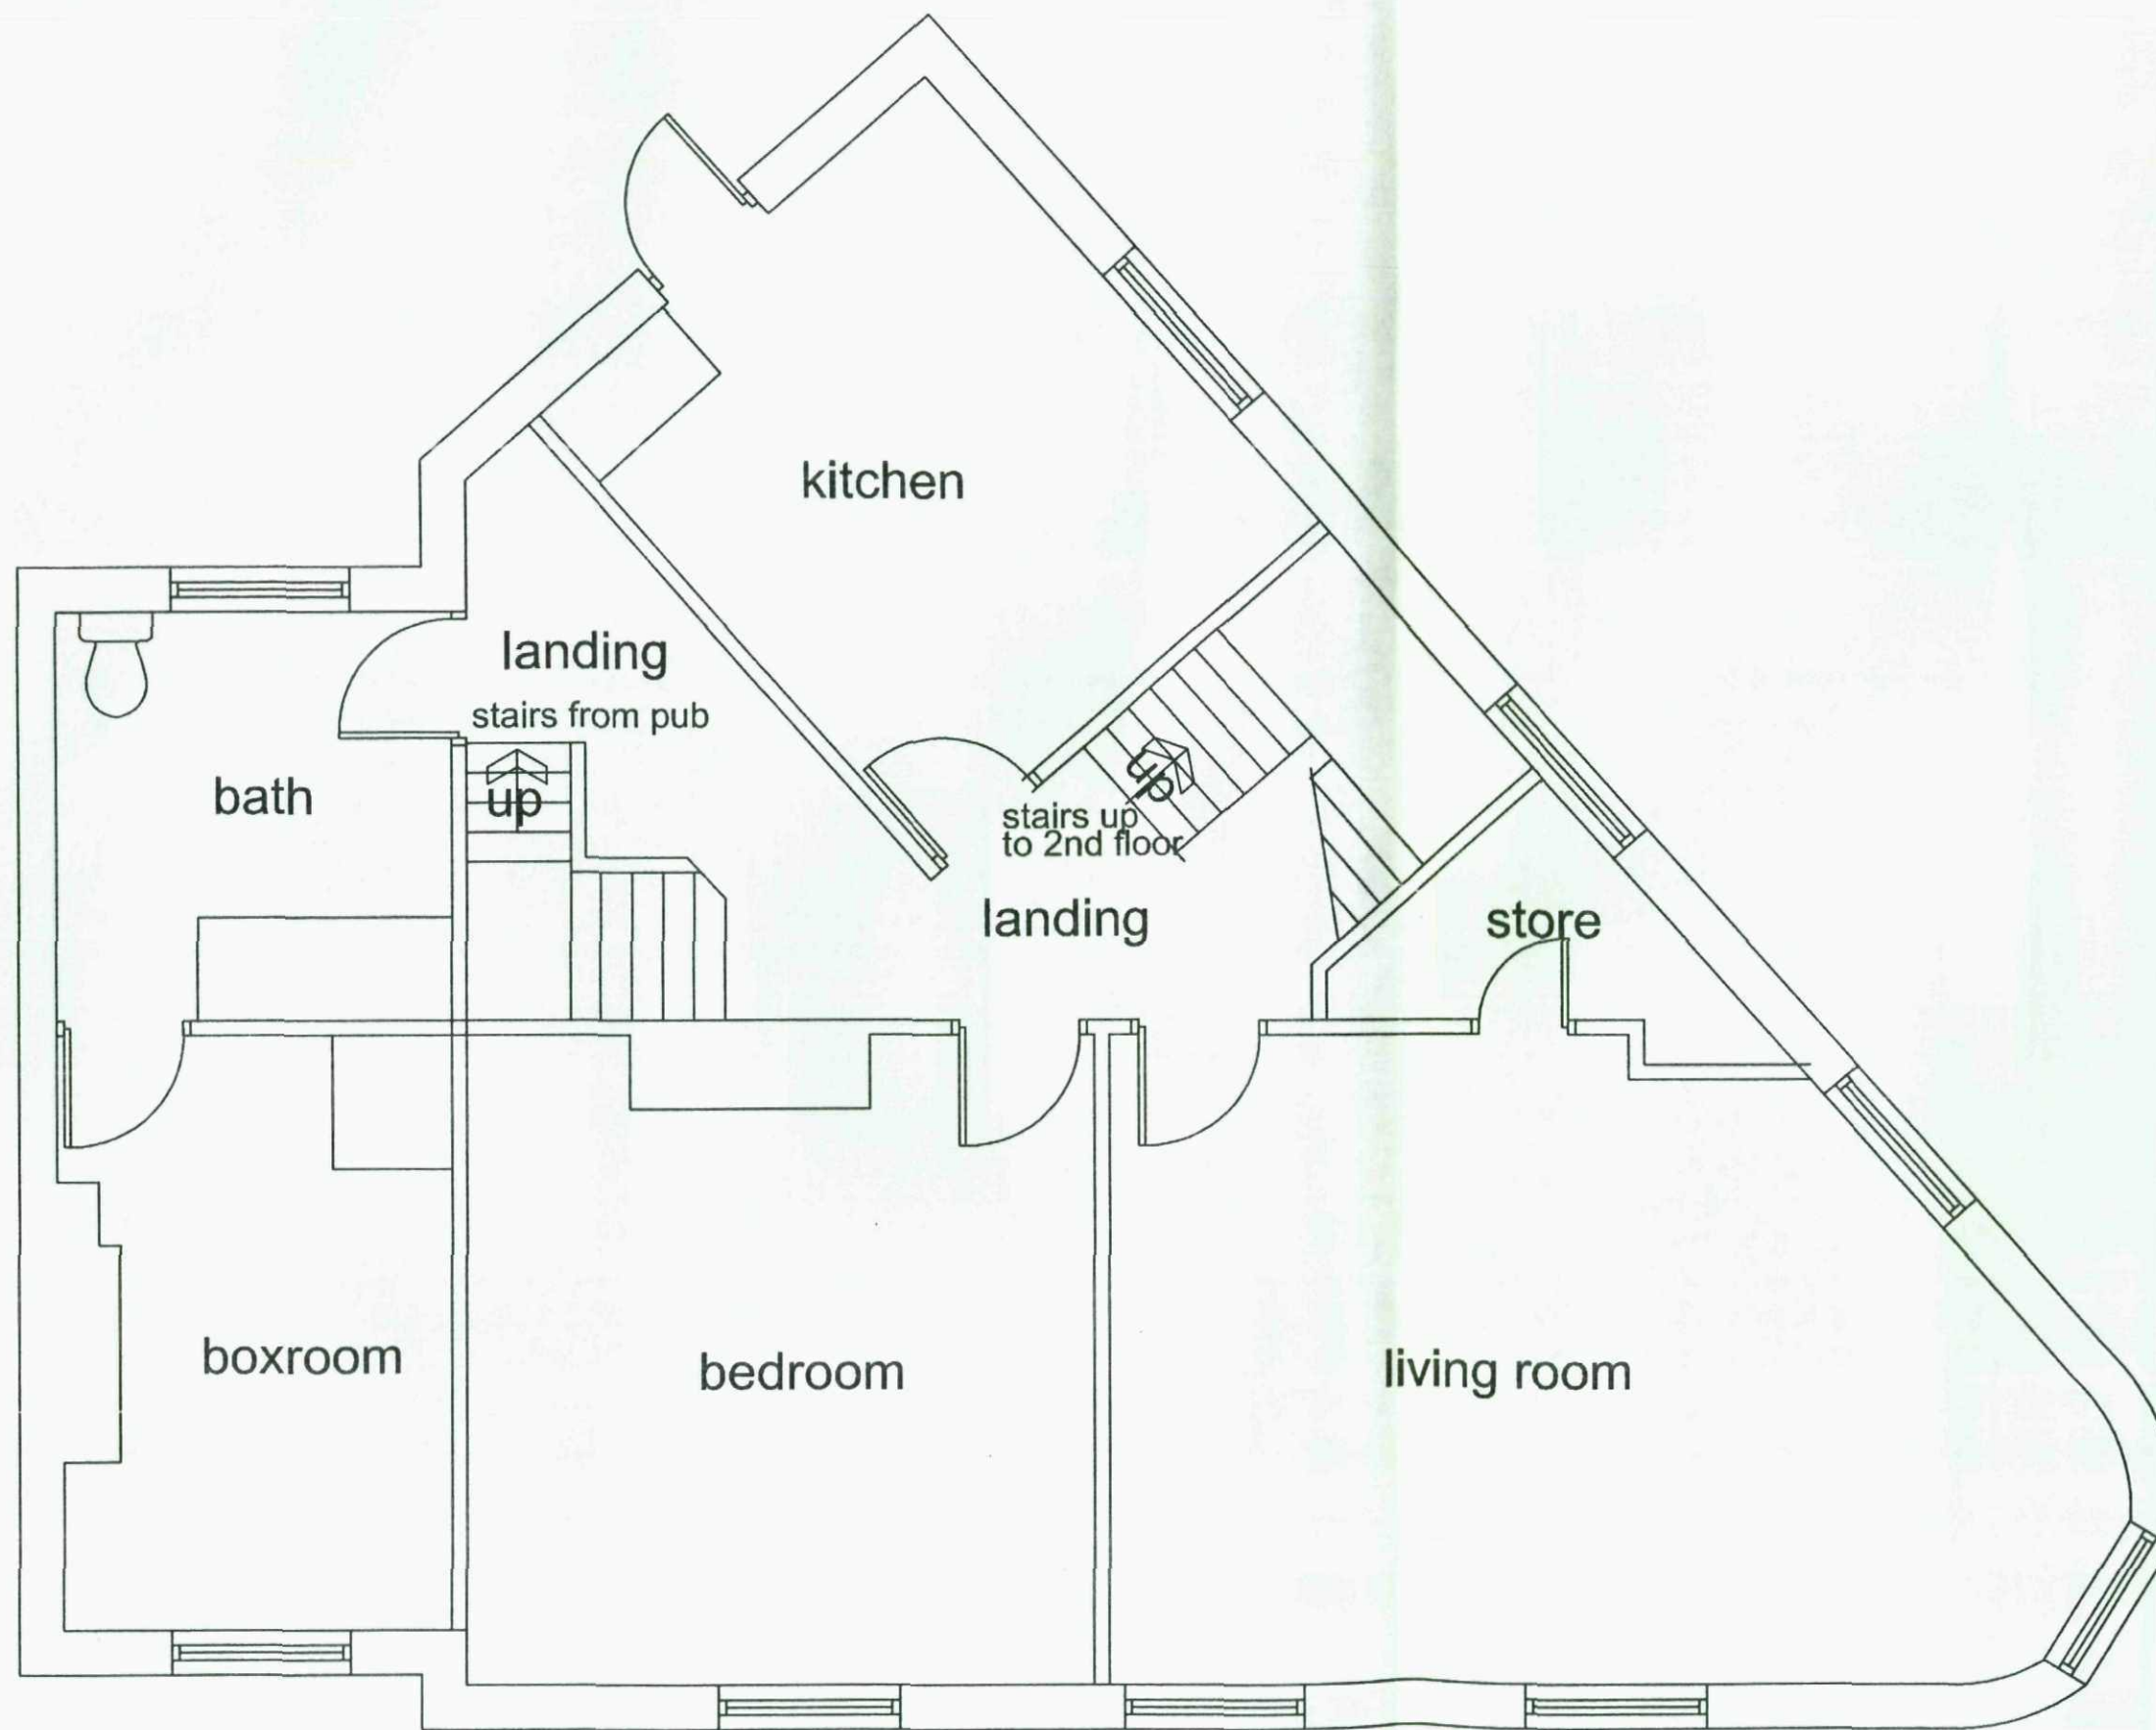

first floor plan as existing 1:50 @A3

Do not scale: work only to figured dimensions.
All work to be carried out in accordance with the
Building Regulations and to the satisfaction of
the District Building Surveyor. This drawing
prepared for Local Authority Building Planning
Approvals only. Contractor MUST cost fully from
a full site survey.

J MURRAY
4 BROOKSIDE CLOSE, HACKENTHORPE
SHEFFIELD S12 4LE 0114 247 0602

TITLE
change of use of public house
into HMO at Prince of Wales
Eldon St North, Barnsley
CLIENT T Arden Ltd


plans as existing

DATE 1/10/12 SCALE 1:50 @ A3

DRAWING No.
a/12/02

REVISION

Issued for clients approvals

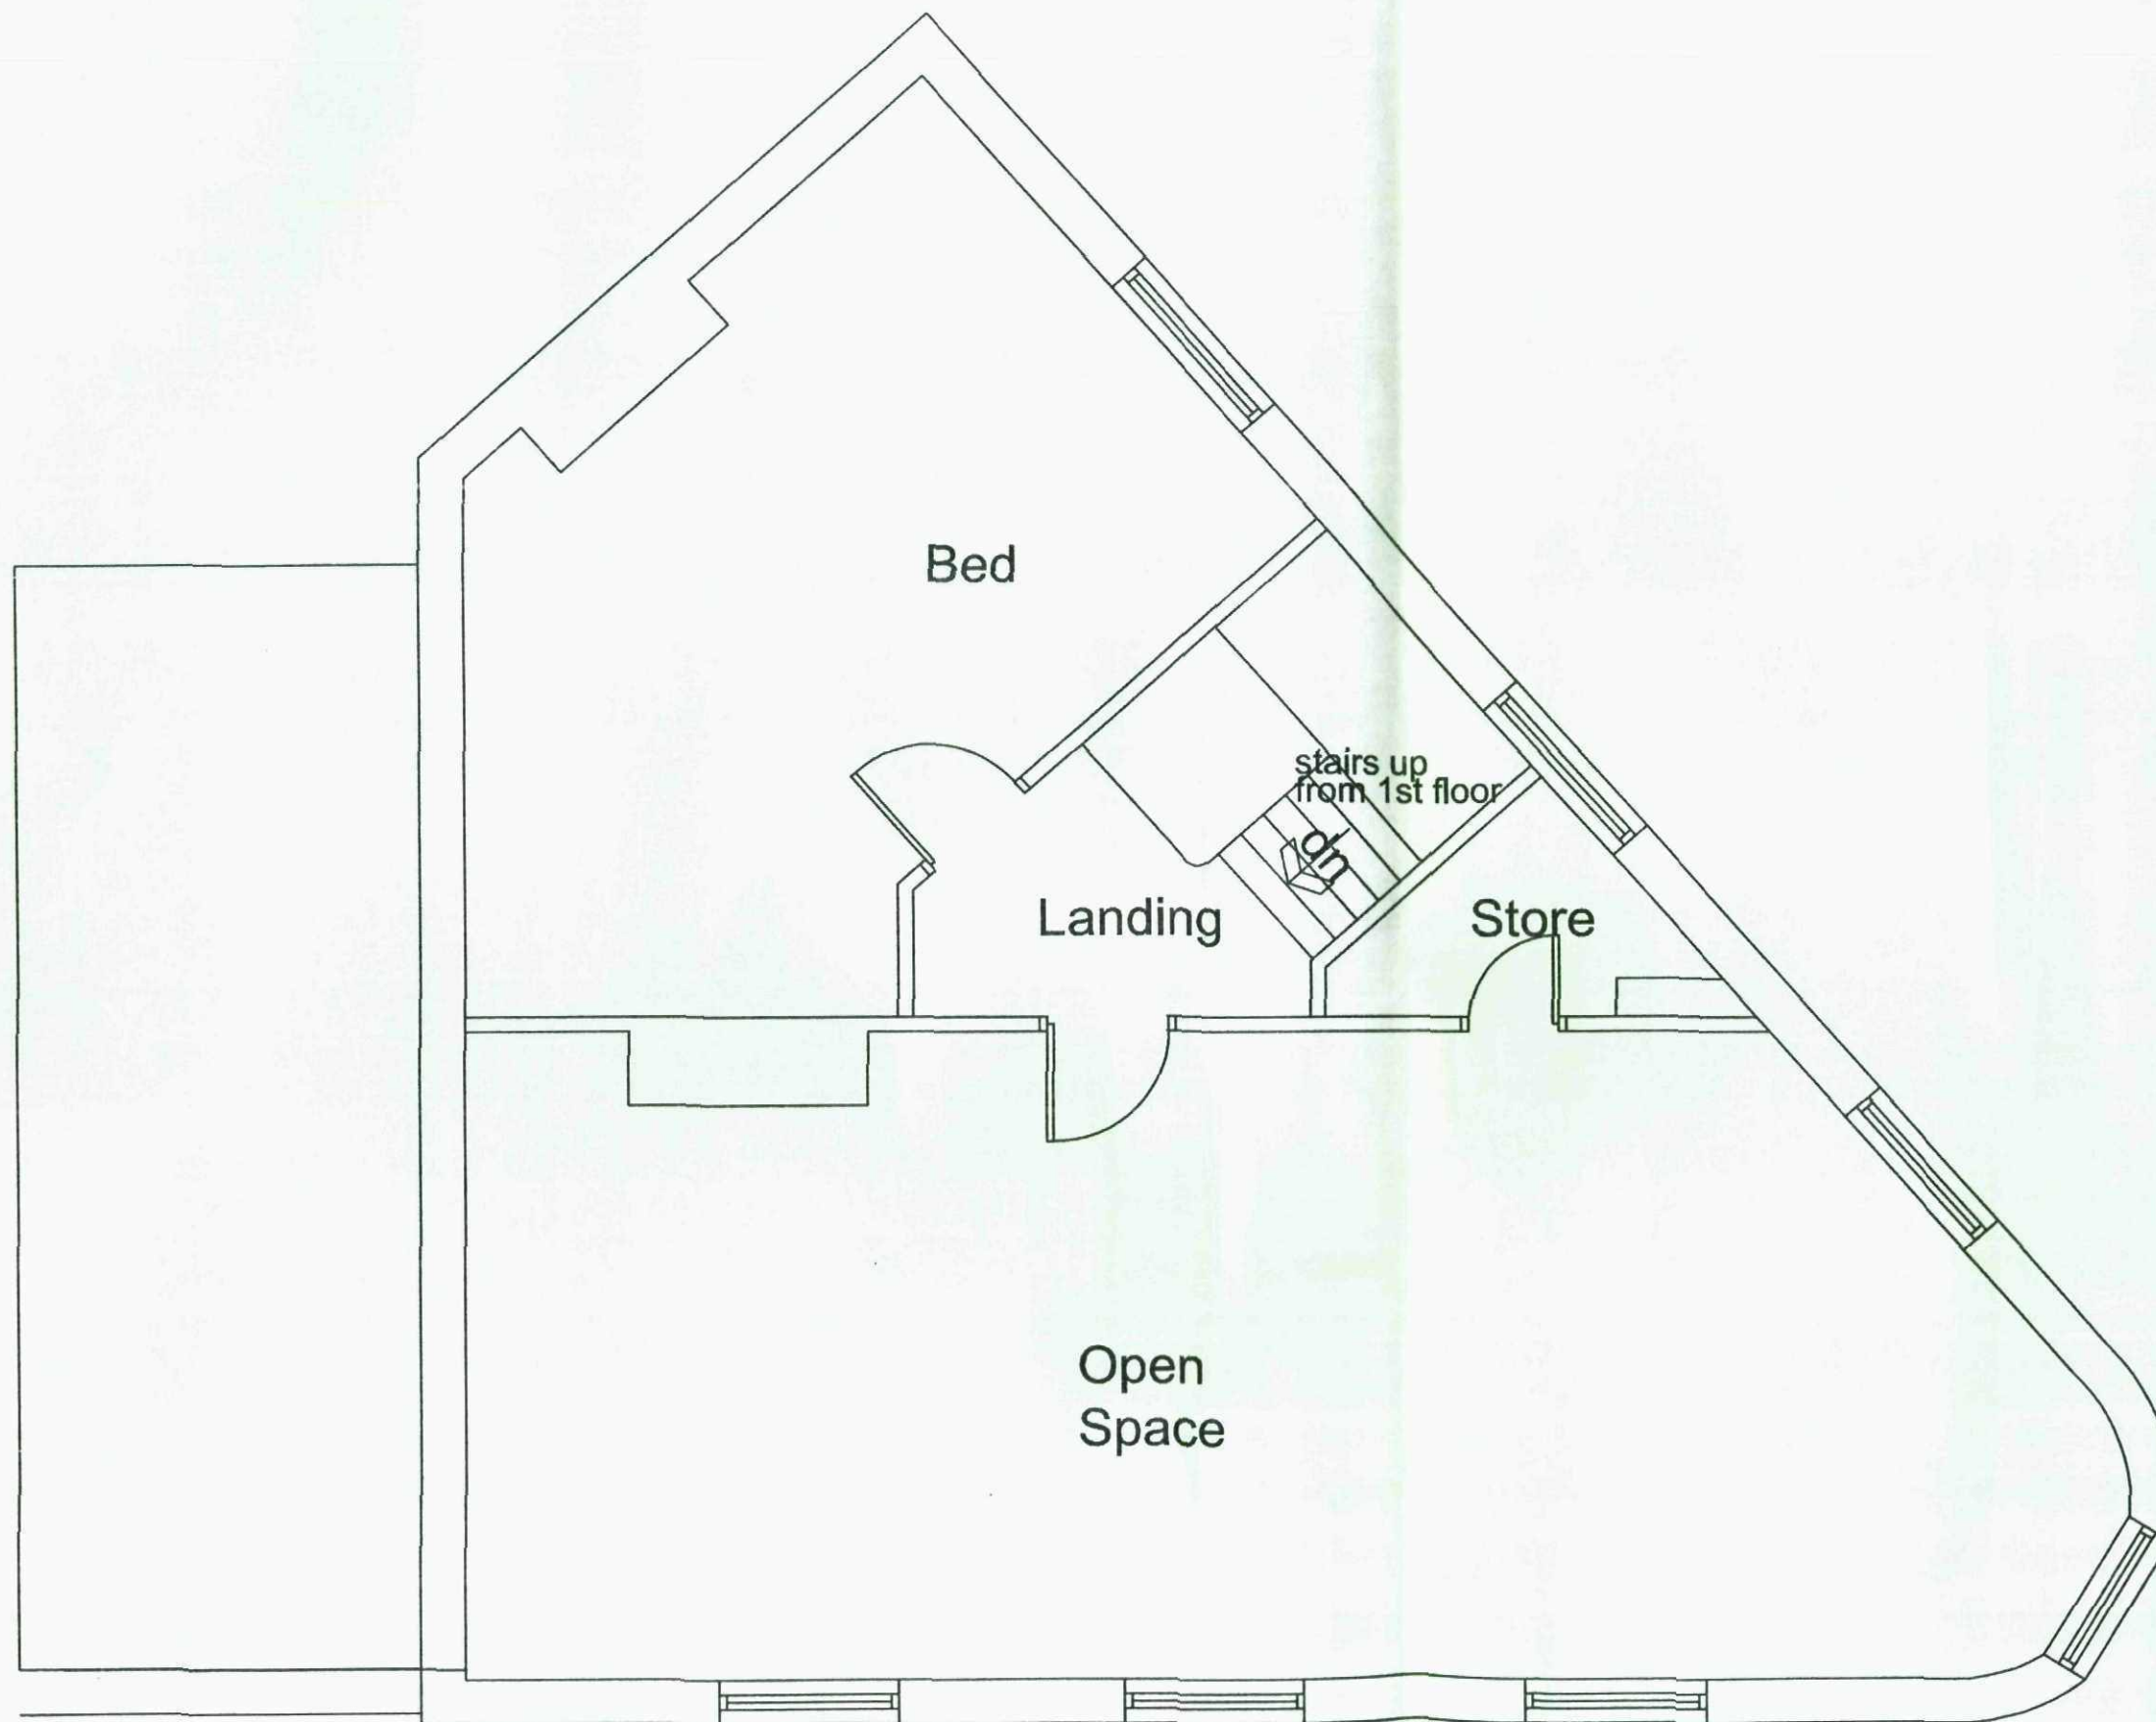

Do not scale, work only to figured dimensions.
All work to be carried out in accordance with the
Building Regulations and to the satisfaction of
the District Building Surveyor. This drawing
prepared for Local Authority Building Planning
Approvals only. Contractor MUST cost fully from
a full site survey.

J MURRAY
4 BROOKSIDE CLOSE, HACKENTHORPE
SHEFFIELD S12 4LE 0114 247 0802

TITLE
change of use of public house
into HMO at Prince of Wales
Eldon St North, Barnsley
CLIENT T Ardern Ltd


plans as existing
DATE 1/10/12 SCALE 1:50 @ A3

DRAWING No.
a/12/03

REVISION

Issued for clients approvals

second floor plan as existing 1:50 @A3

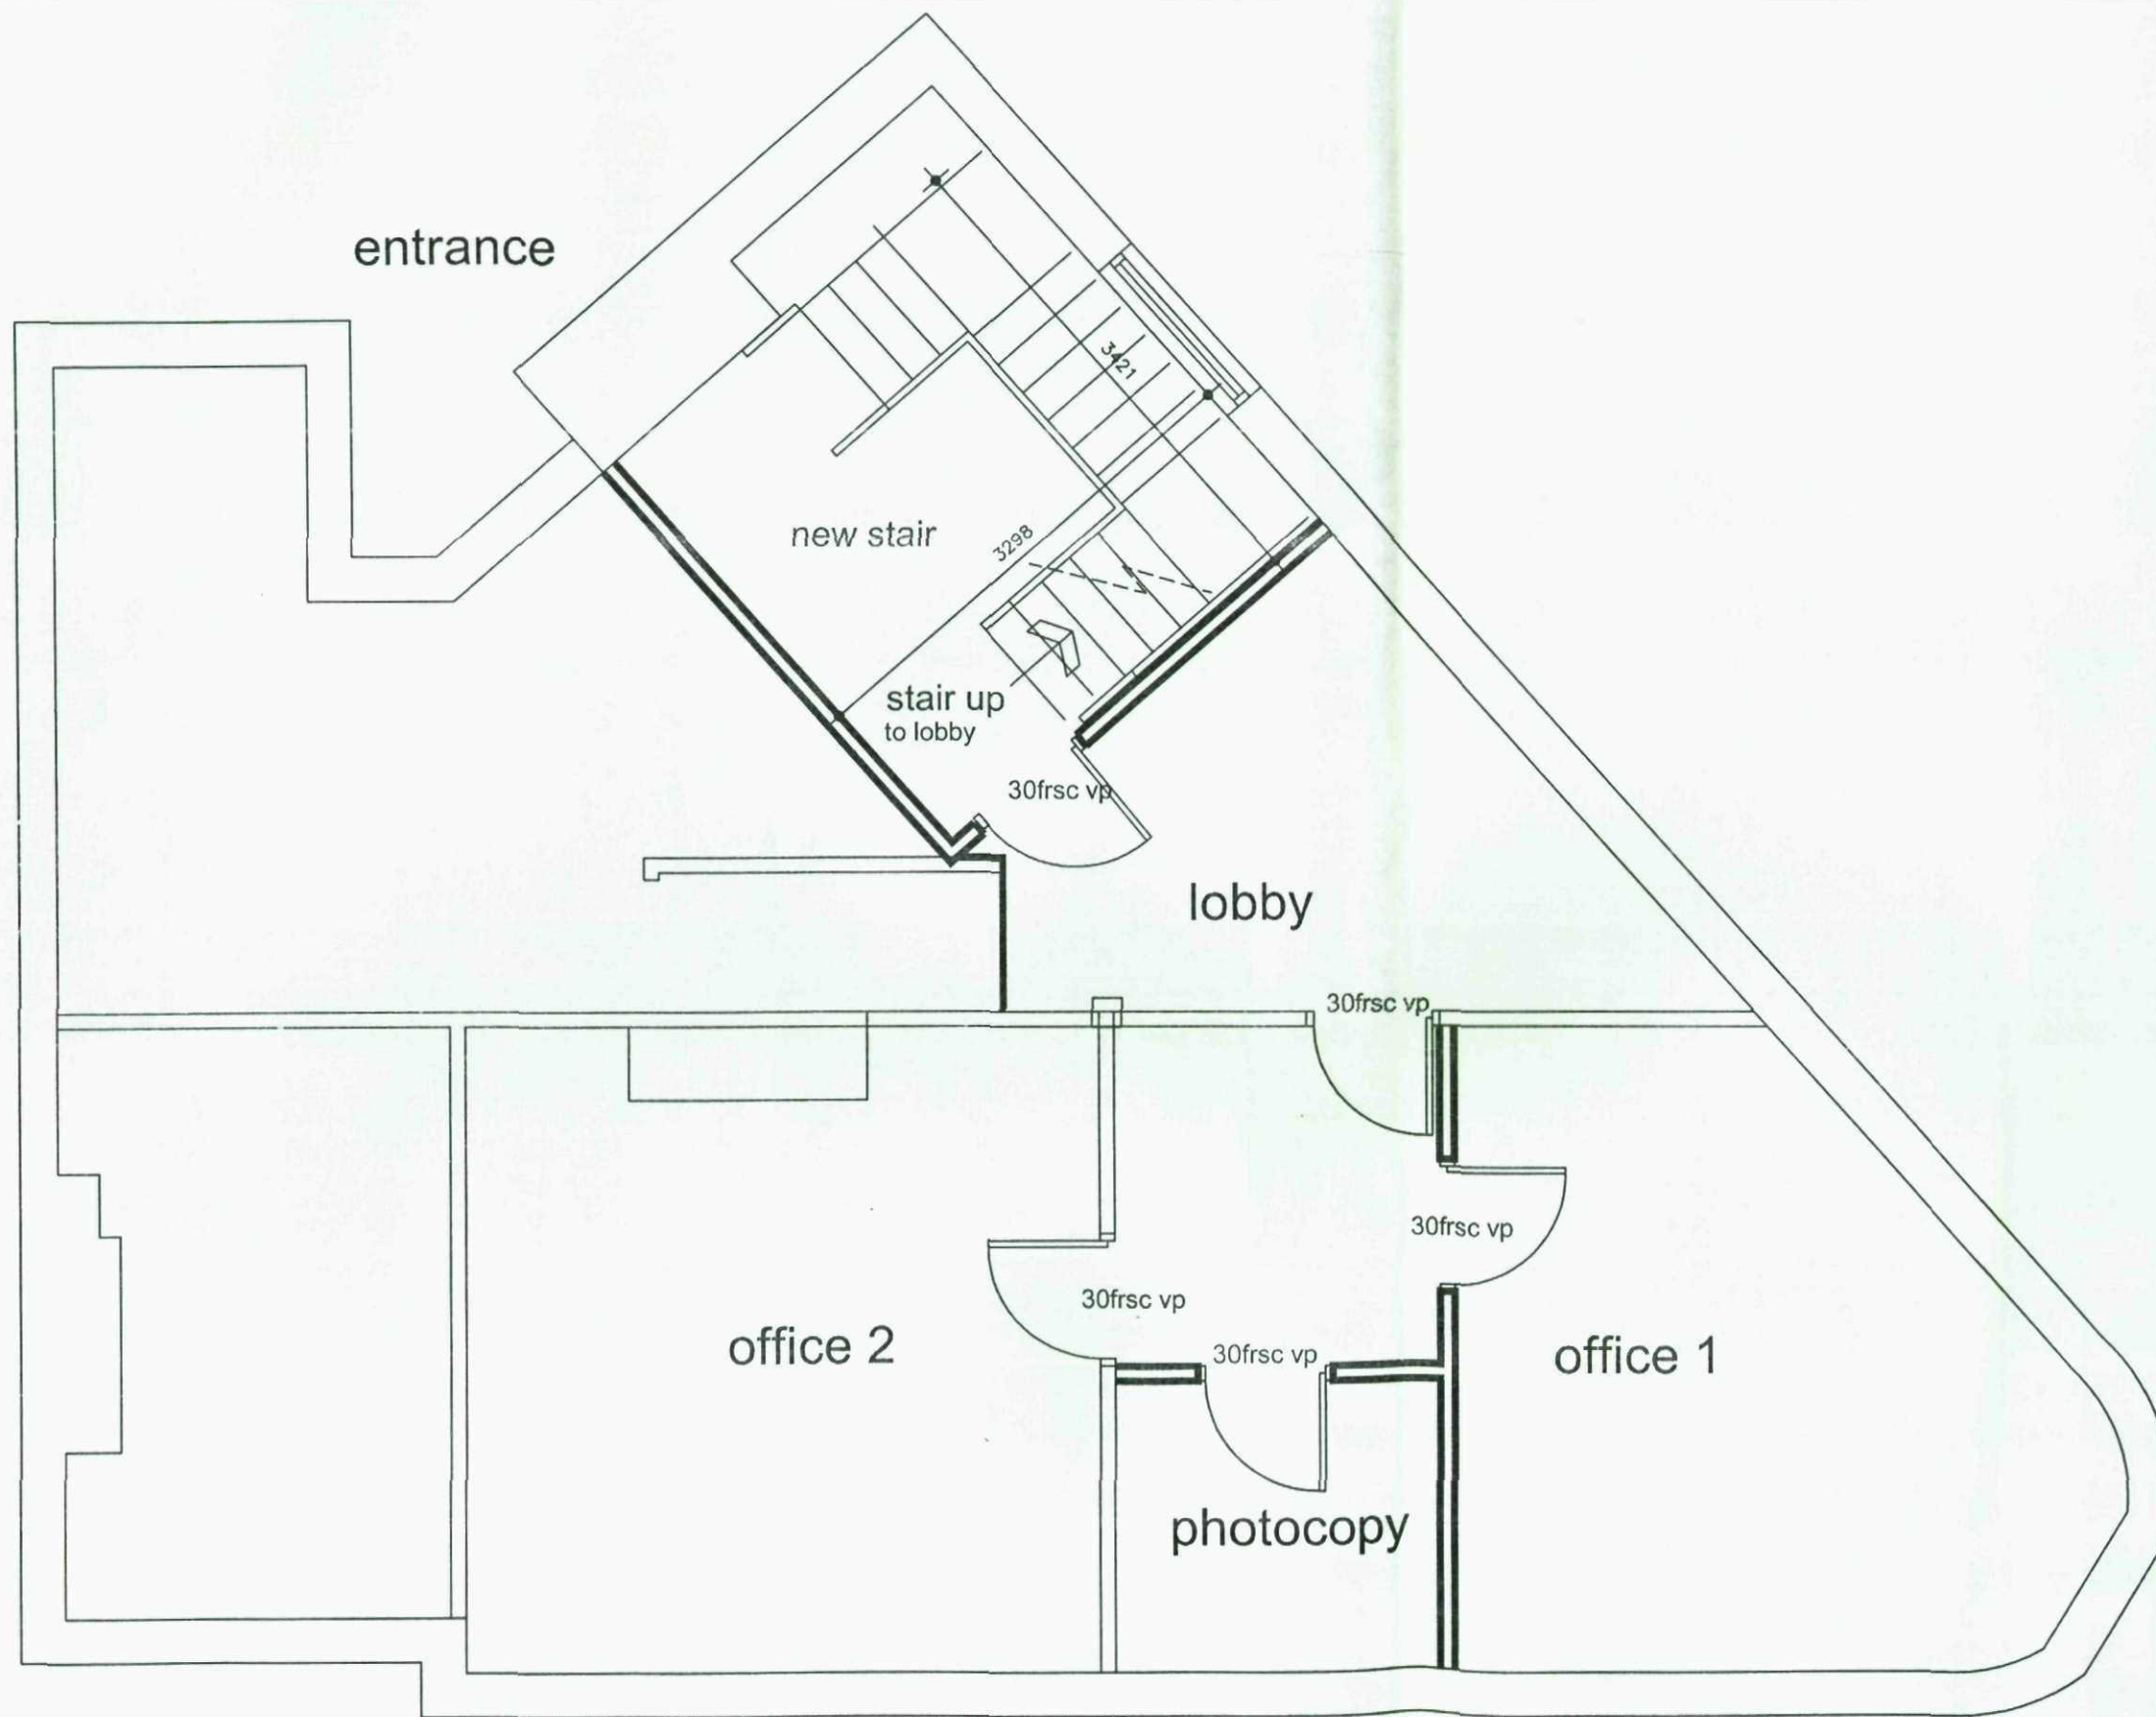

basement plan as proposed 1:50 @A3

Smoke and heat detection to extend into basement

Do not scale, work only to figured dimensions.
All work to be carried out in accordance with the
Building Regulations and to the satisfaction of
the District Building Surveyor. This drawing
prepared for Local Authority Building Planning
Approval only. Contractor MUST cost fully from
a full site survey.

J MURRAY
4 BROOKSIDE CLOSE, HACKENTHORPE
SHEFFIELD S12 4LE 0114 247 0602

TITLE
change of use of public house
into HMO at Prince of Wales
Eldon St North, Barnsley
CLIENT T Arden Ltd


plans as proposed

DATE 21/10/12 SCALE 1:50 @A3

DRAWING No.
b/12/02

REVISION | | | | |

Issued for clients approvals

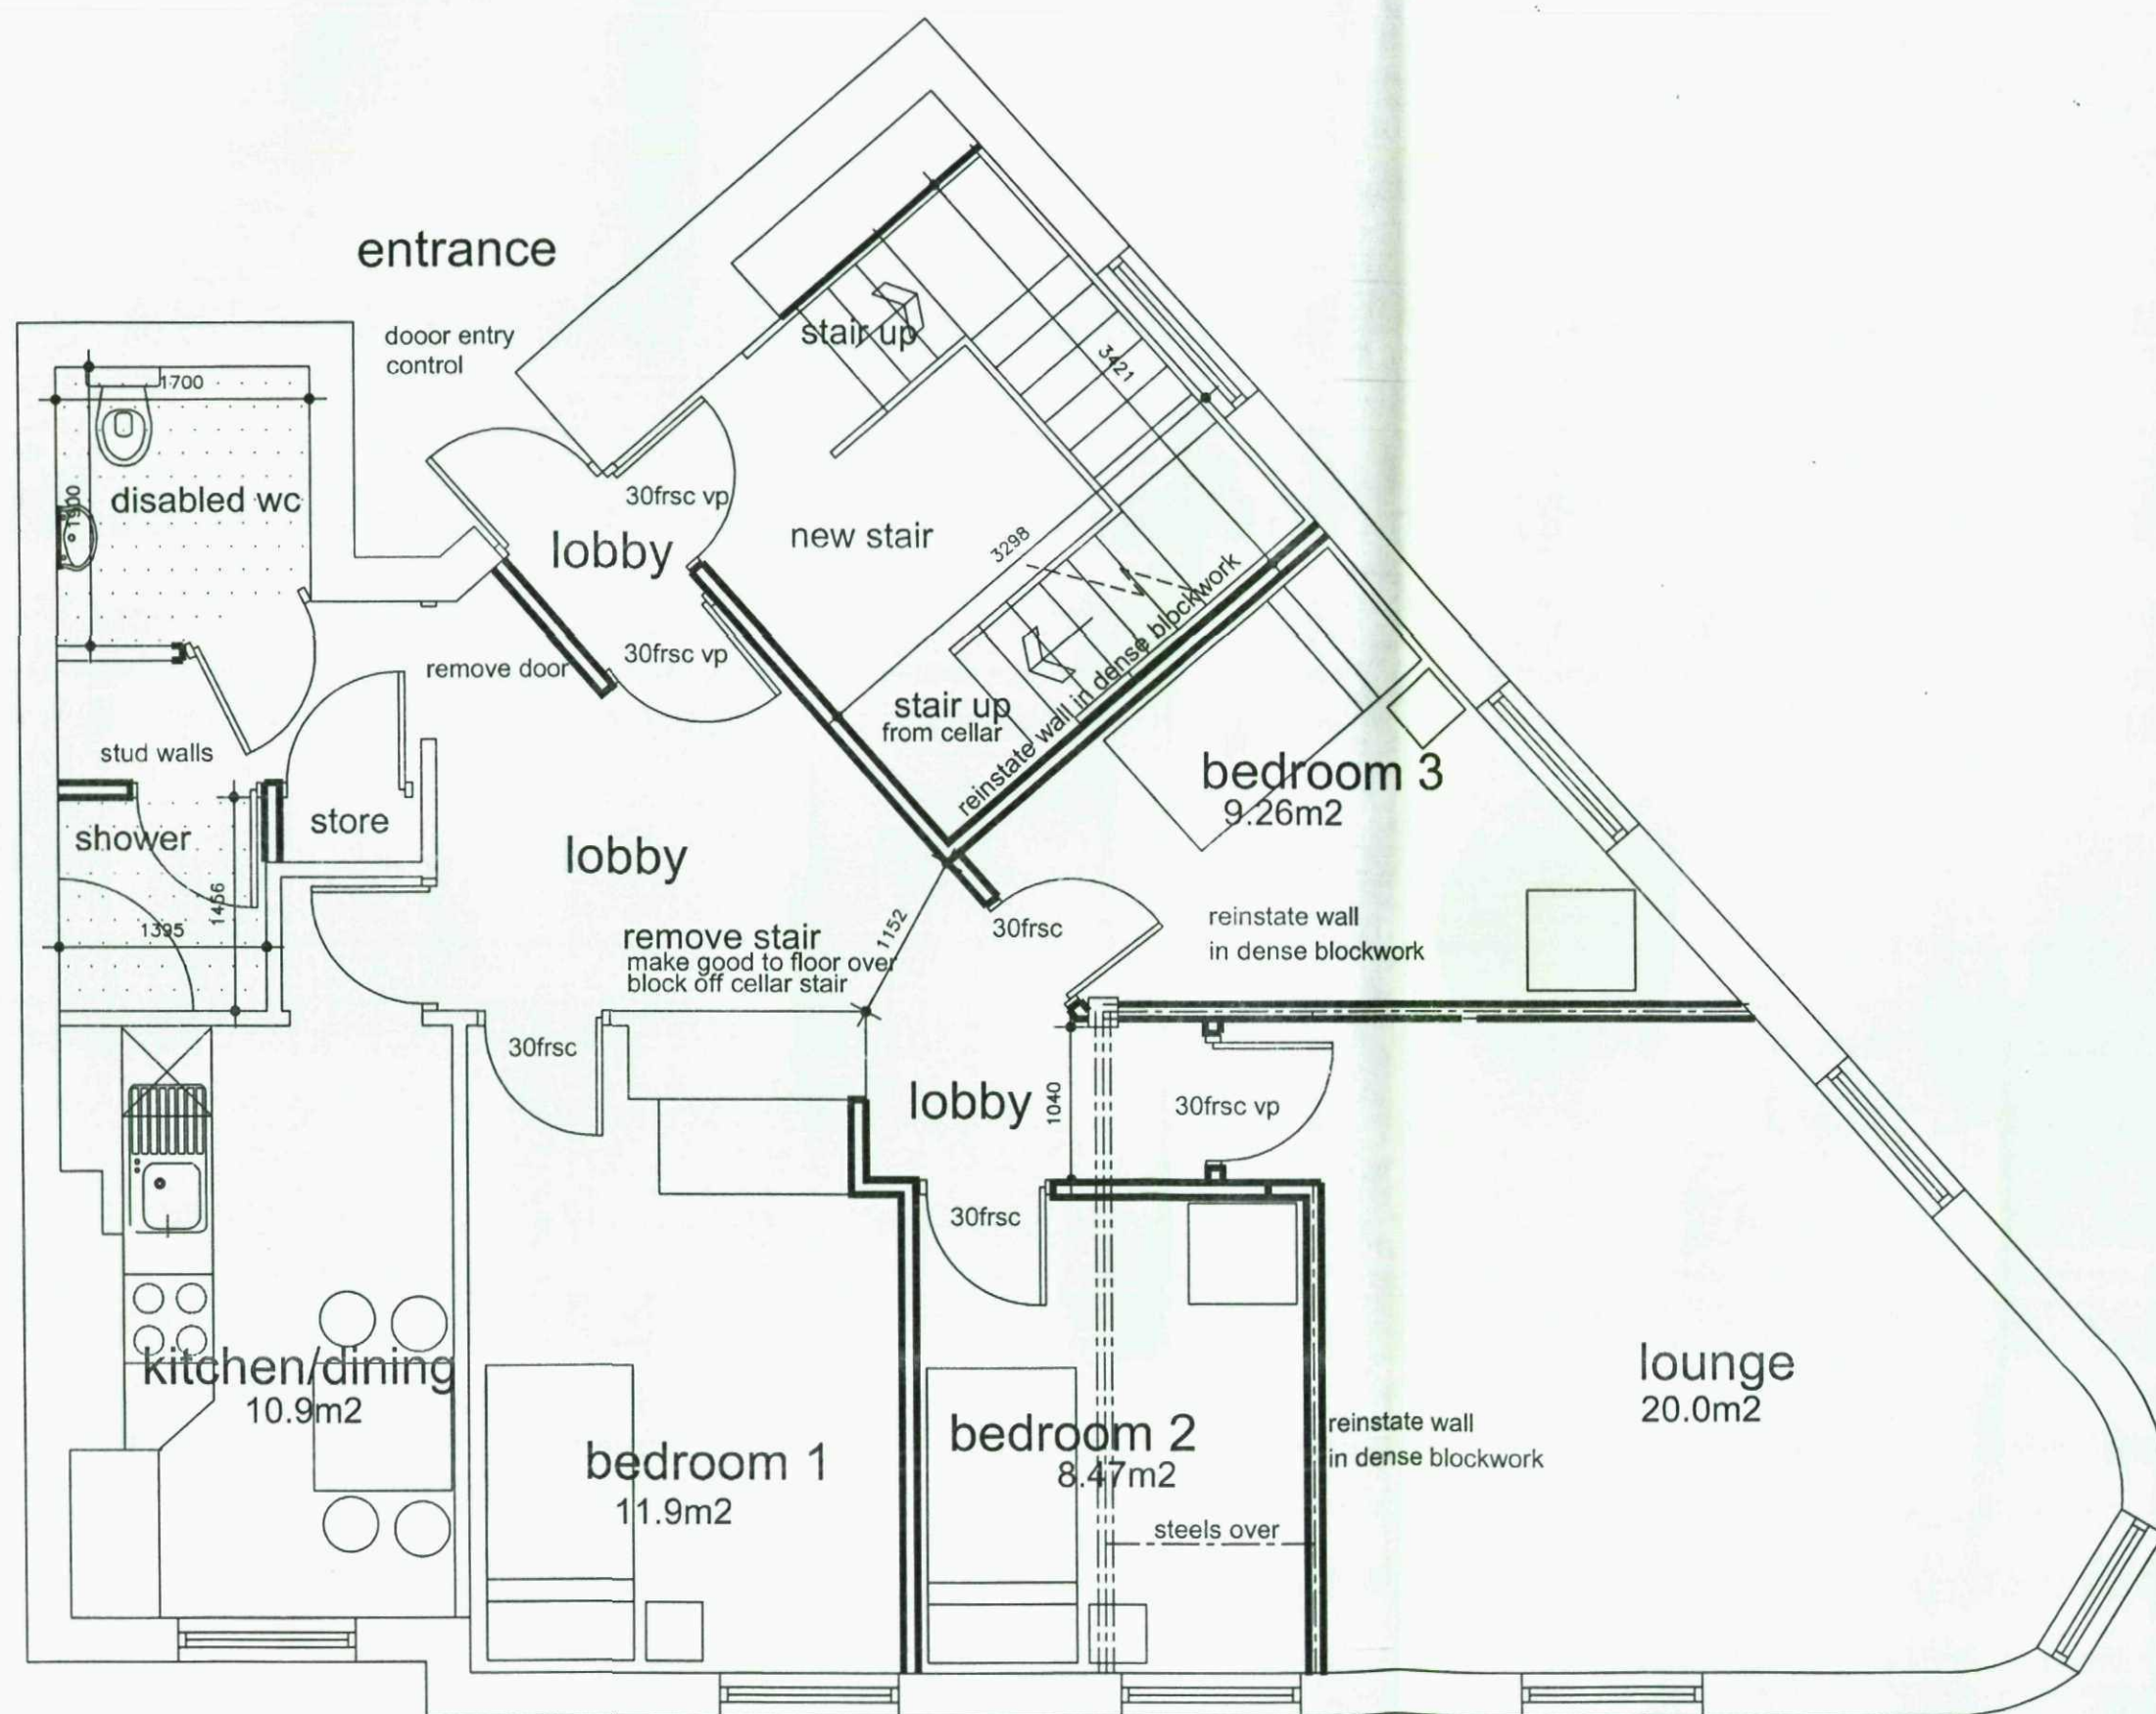

Do not scale, work only to figured dimensions.
All work to be carried out in accordance with the
Building Regulations and to the satisfaction of
the District Building Surveyor. This drawing
prepared for Local Authority Building Planning
Approvals only. Contractor MUST cost fully from
a full site survey.

J MURRAY
4 BROOKSIDE CLOSE, HACKENTHORPE
SHEFFIELD S12 4LE 0114 247 0602

TITLE
change of use of public house
into HMO at Prince of Wales
Eldon St North, Barnsley
CLIENT T Arden Ltd

plans as proposed

DATE 22/10/12 SCALE 1:50 @ A3


DRAWING No
a/12/04

REVISION a b | | | | |

Issued for clients approvals

ground floor plan as proposed 1:50 @A3

residents at first second and ground floor to share ground floor living area

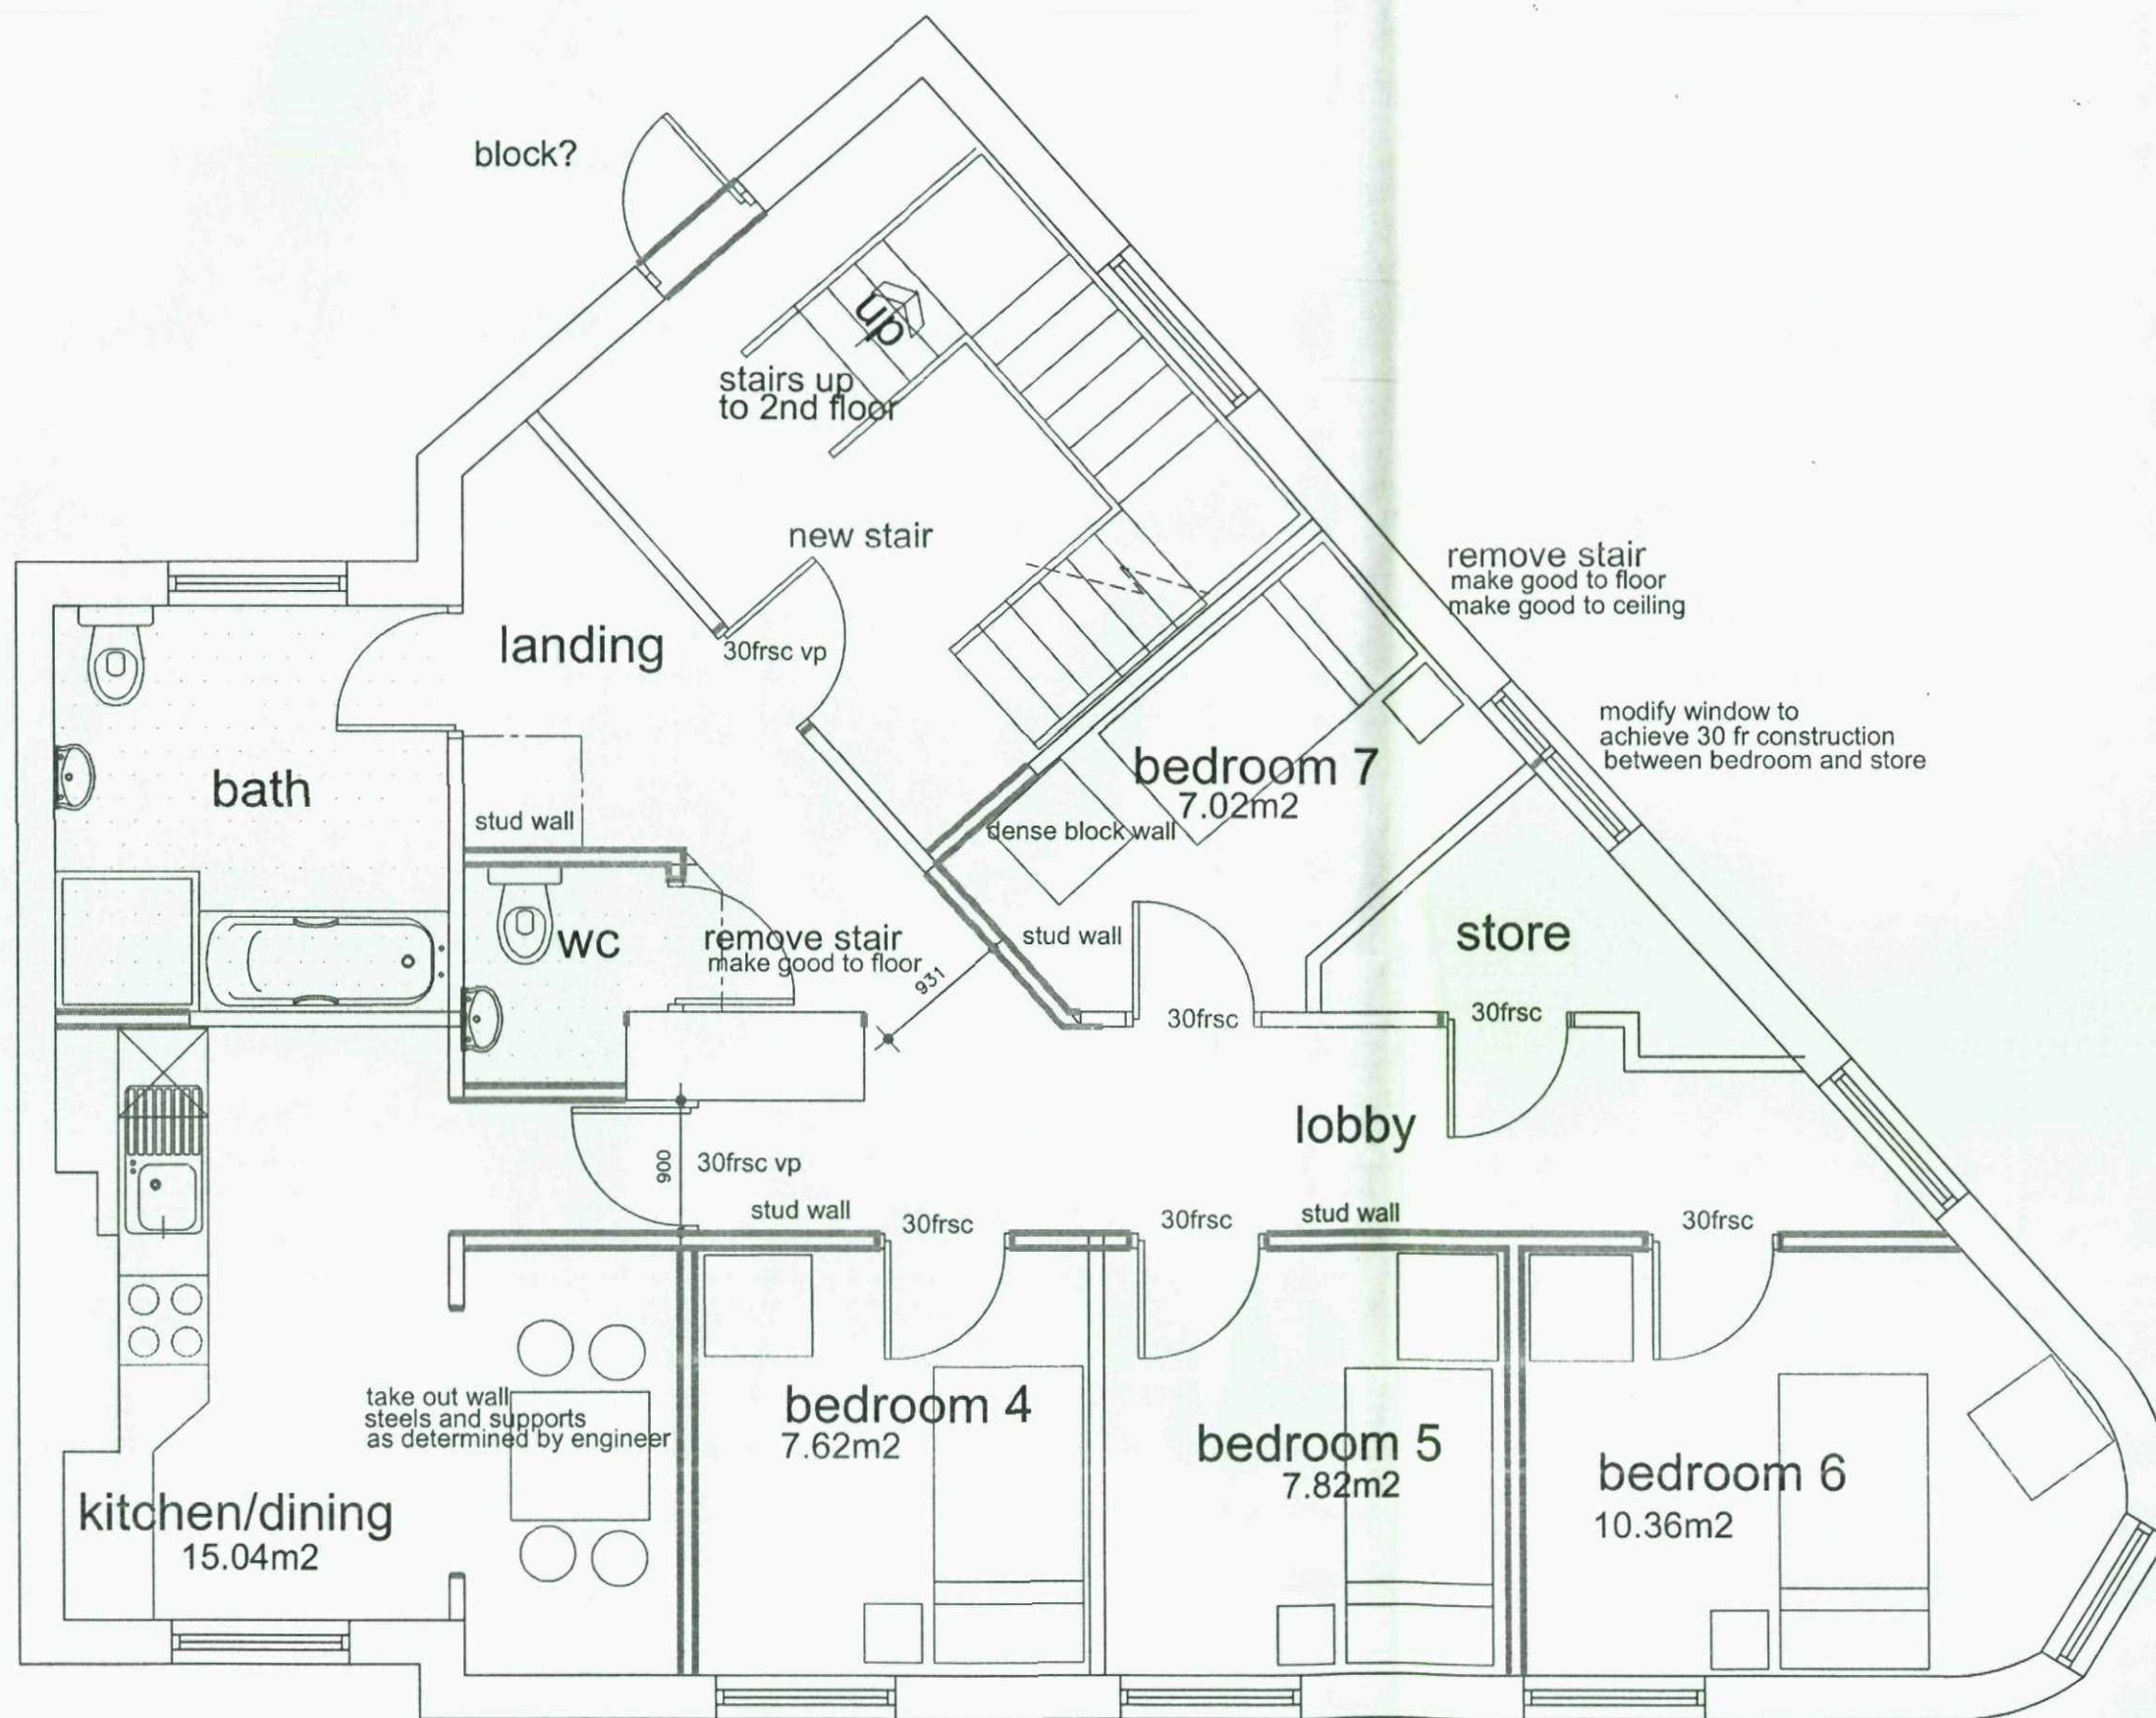

first floor plan as proposed 1:50 @A3

residents at second floor share kitchen with first floor residents
residents at first second and ground floor to share ground floor living area

Do not scale, work only to figured dimensions.
All work to be carried out in accordance with the
Building Regulations and to the satisfaction of
the District Building Surveyor. This drawing
prepared for Local Authority Building Planning
Approval only. Contractor MUST cost fully from
a full site survey.

J MURRAY
4 BROOKSIDE CLOSE, HACKENTHORPE
SHEFFIELD S12 4LE 0114 247 0802

TITLE
change of use of public house
into HMO at Prince of Wales
Eldon St North, Barnsley
CLIENT T Arden Ltd

plans as proposed

DATE 21/10/12 SCALE 1:50 @ A3

DRAWING No.
a/12/05

REVISION

a	b				
---	---	--	--	--	--

Issued for clients approvals

residents at second floor share kitchen with first floor residents
residents at first second and ground floor to share ground floor living area