

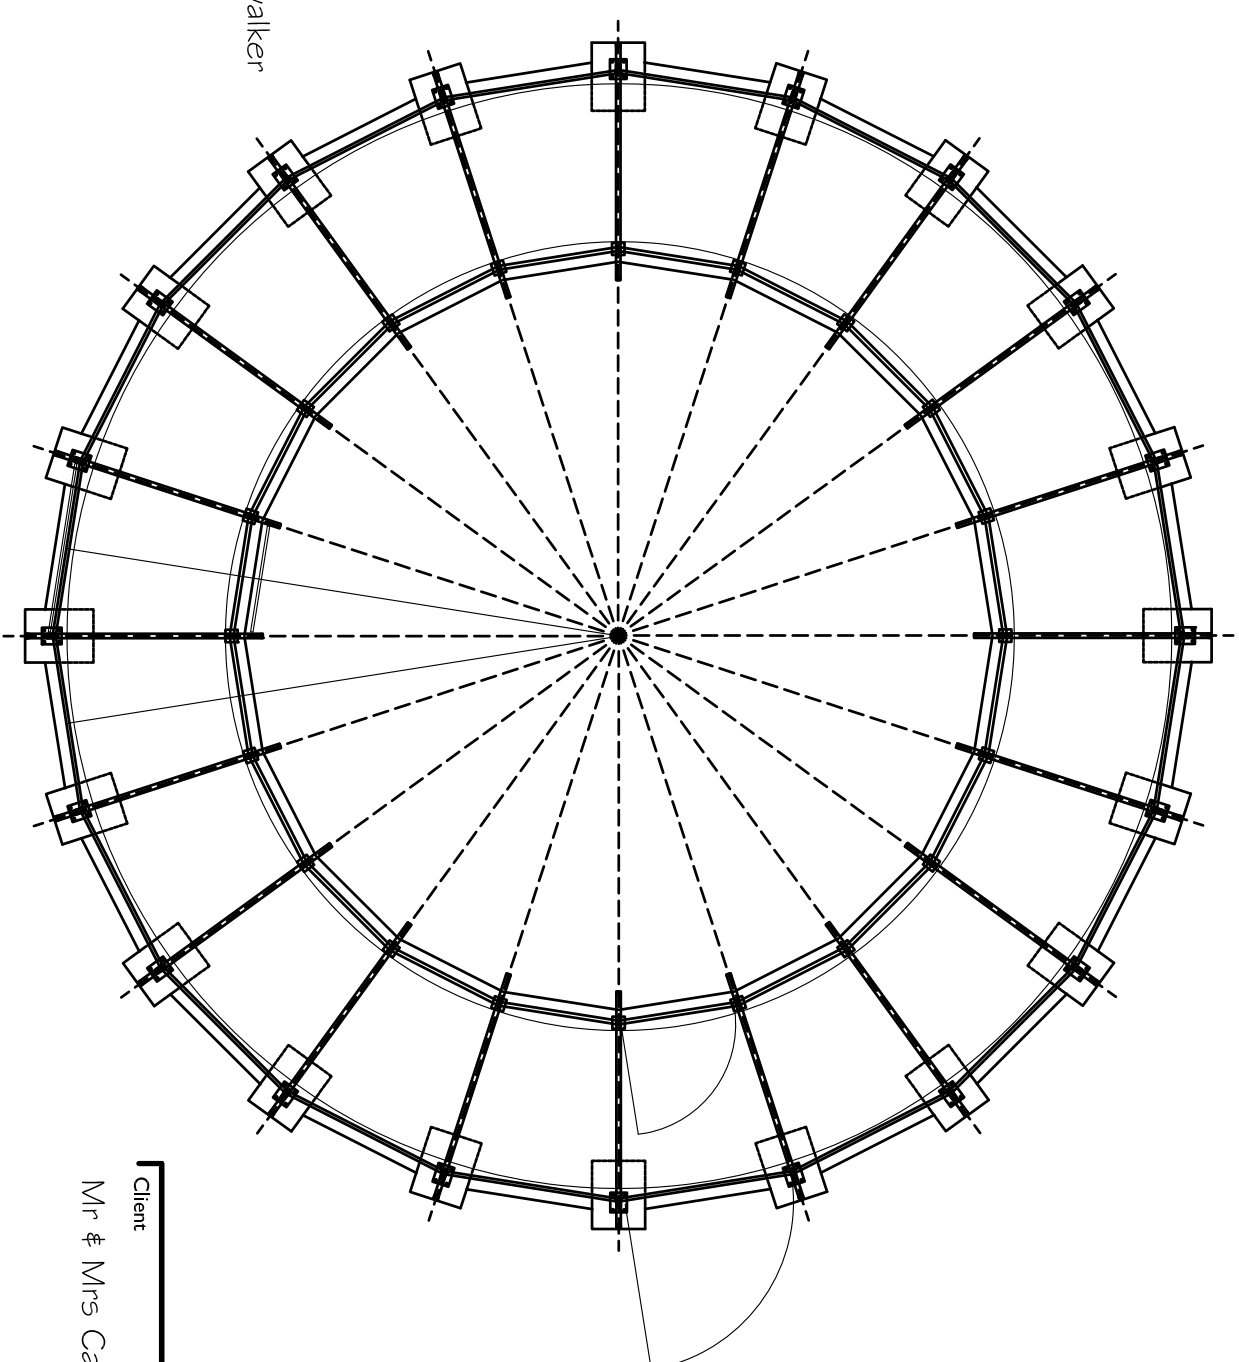


+100.00 Levels provided by client related to FFL of stables building

Site and Location Plan

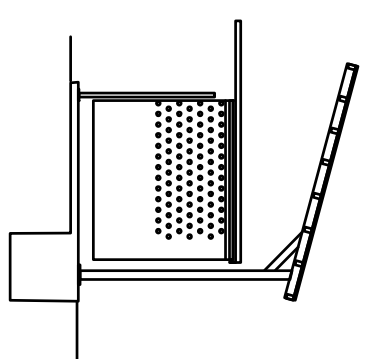

Site Plan 1/250

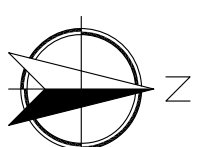

Client
Mr & Mrs Carille


Project
Proposed Menage
Knabbs Lane, Silkstone Common
Barnsley S75 4RD

Drawing
Proposed Menage and Horsewalker

windle cook architects

927 Chesterfield Road, Sheffield S8 0SS tel. 0114 235 9910

Drawn by	Date	Scale
MC	May 2015	1/250, 100 1/1250, 20
Checked by	Drawing No.	Rev.
	14-536-P03	

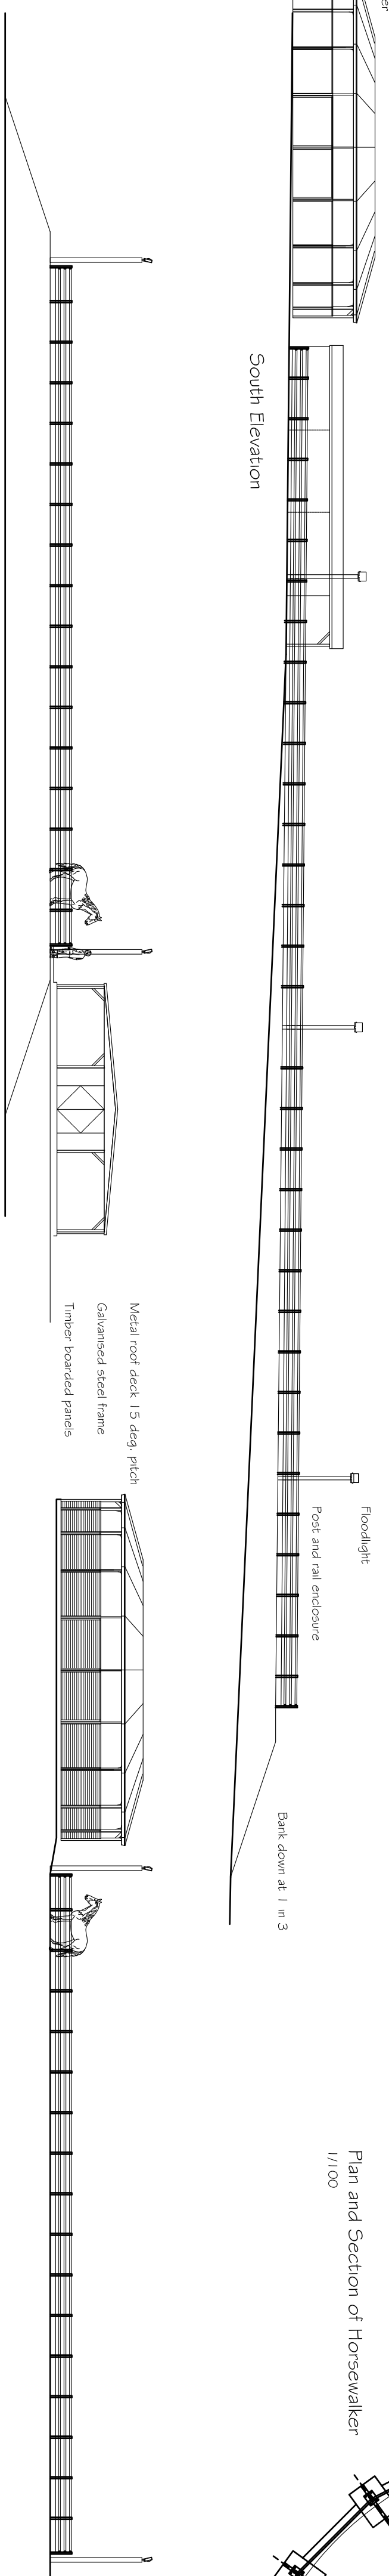

East Elevation

West Elevation

North Elevation

Elevations 1/200