




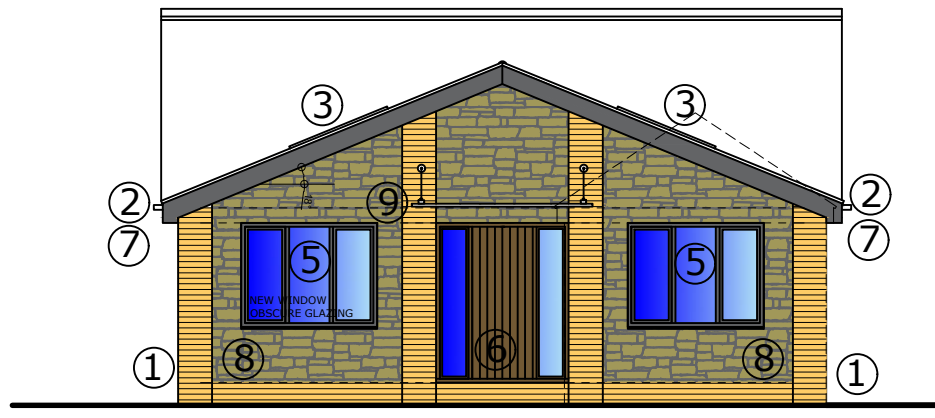

FRONT ELEVATION
SCALE 1:100


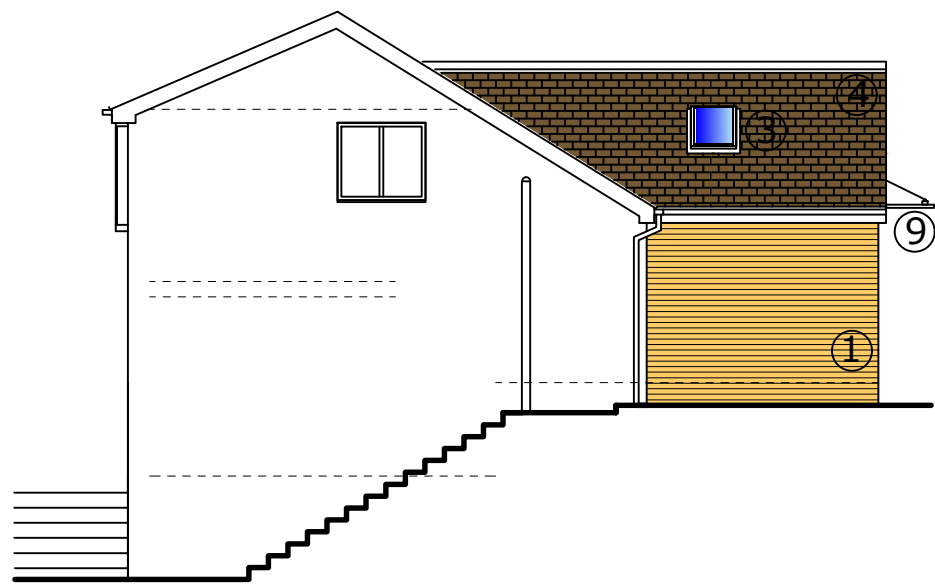


SIDE ELEVATION 1
SCALE 1:100

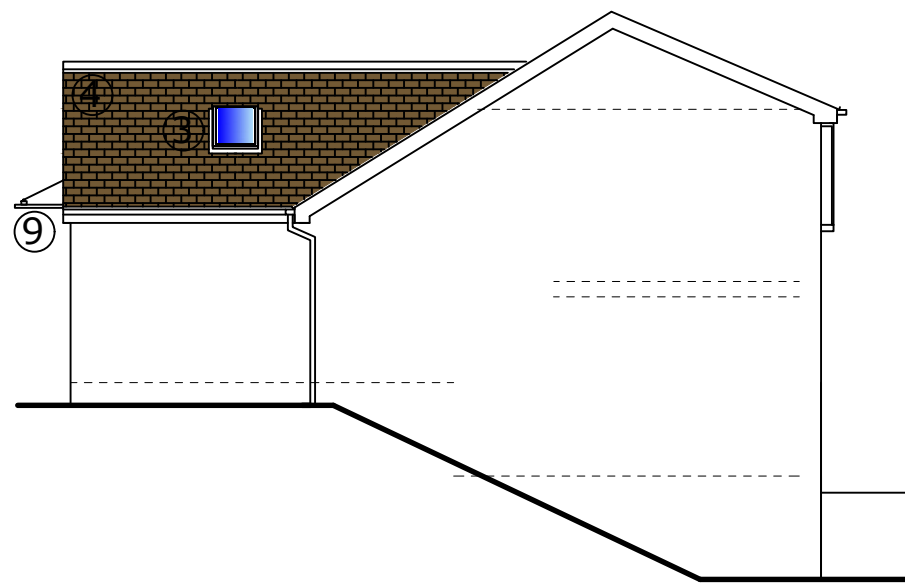


SIDE ELEVATION 2
SCALE 1:100


- MATERIALS:
- 1. BRICKWORK TO MATCH EXISTING
 - 2. UPVC FASCIA & SOFFIT (GREY)
 - 3. VELUX ROOF LIGHT
 - 4. BROWN ROOF TILES TO MATCH EXISTING
 - 5. UPVC WINDOWS (GREY)
 - 6. TIMBERDOORS
 - 7. BLACK UPVC GUTTERS & RWP
 - 8. STONWORK TO MATCH EXISTING
 - 9. GLASS CANOPY

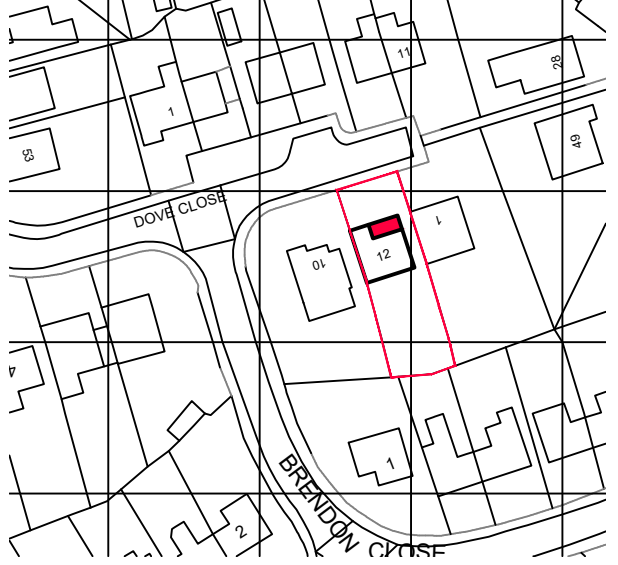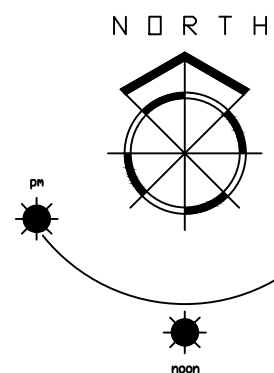


LOCATION PLAN
SCALE 1:1250

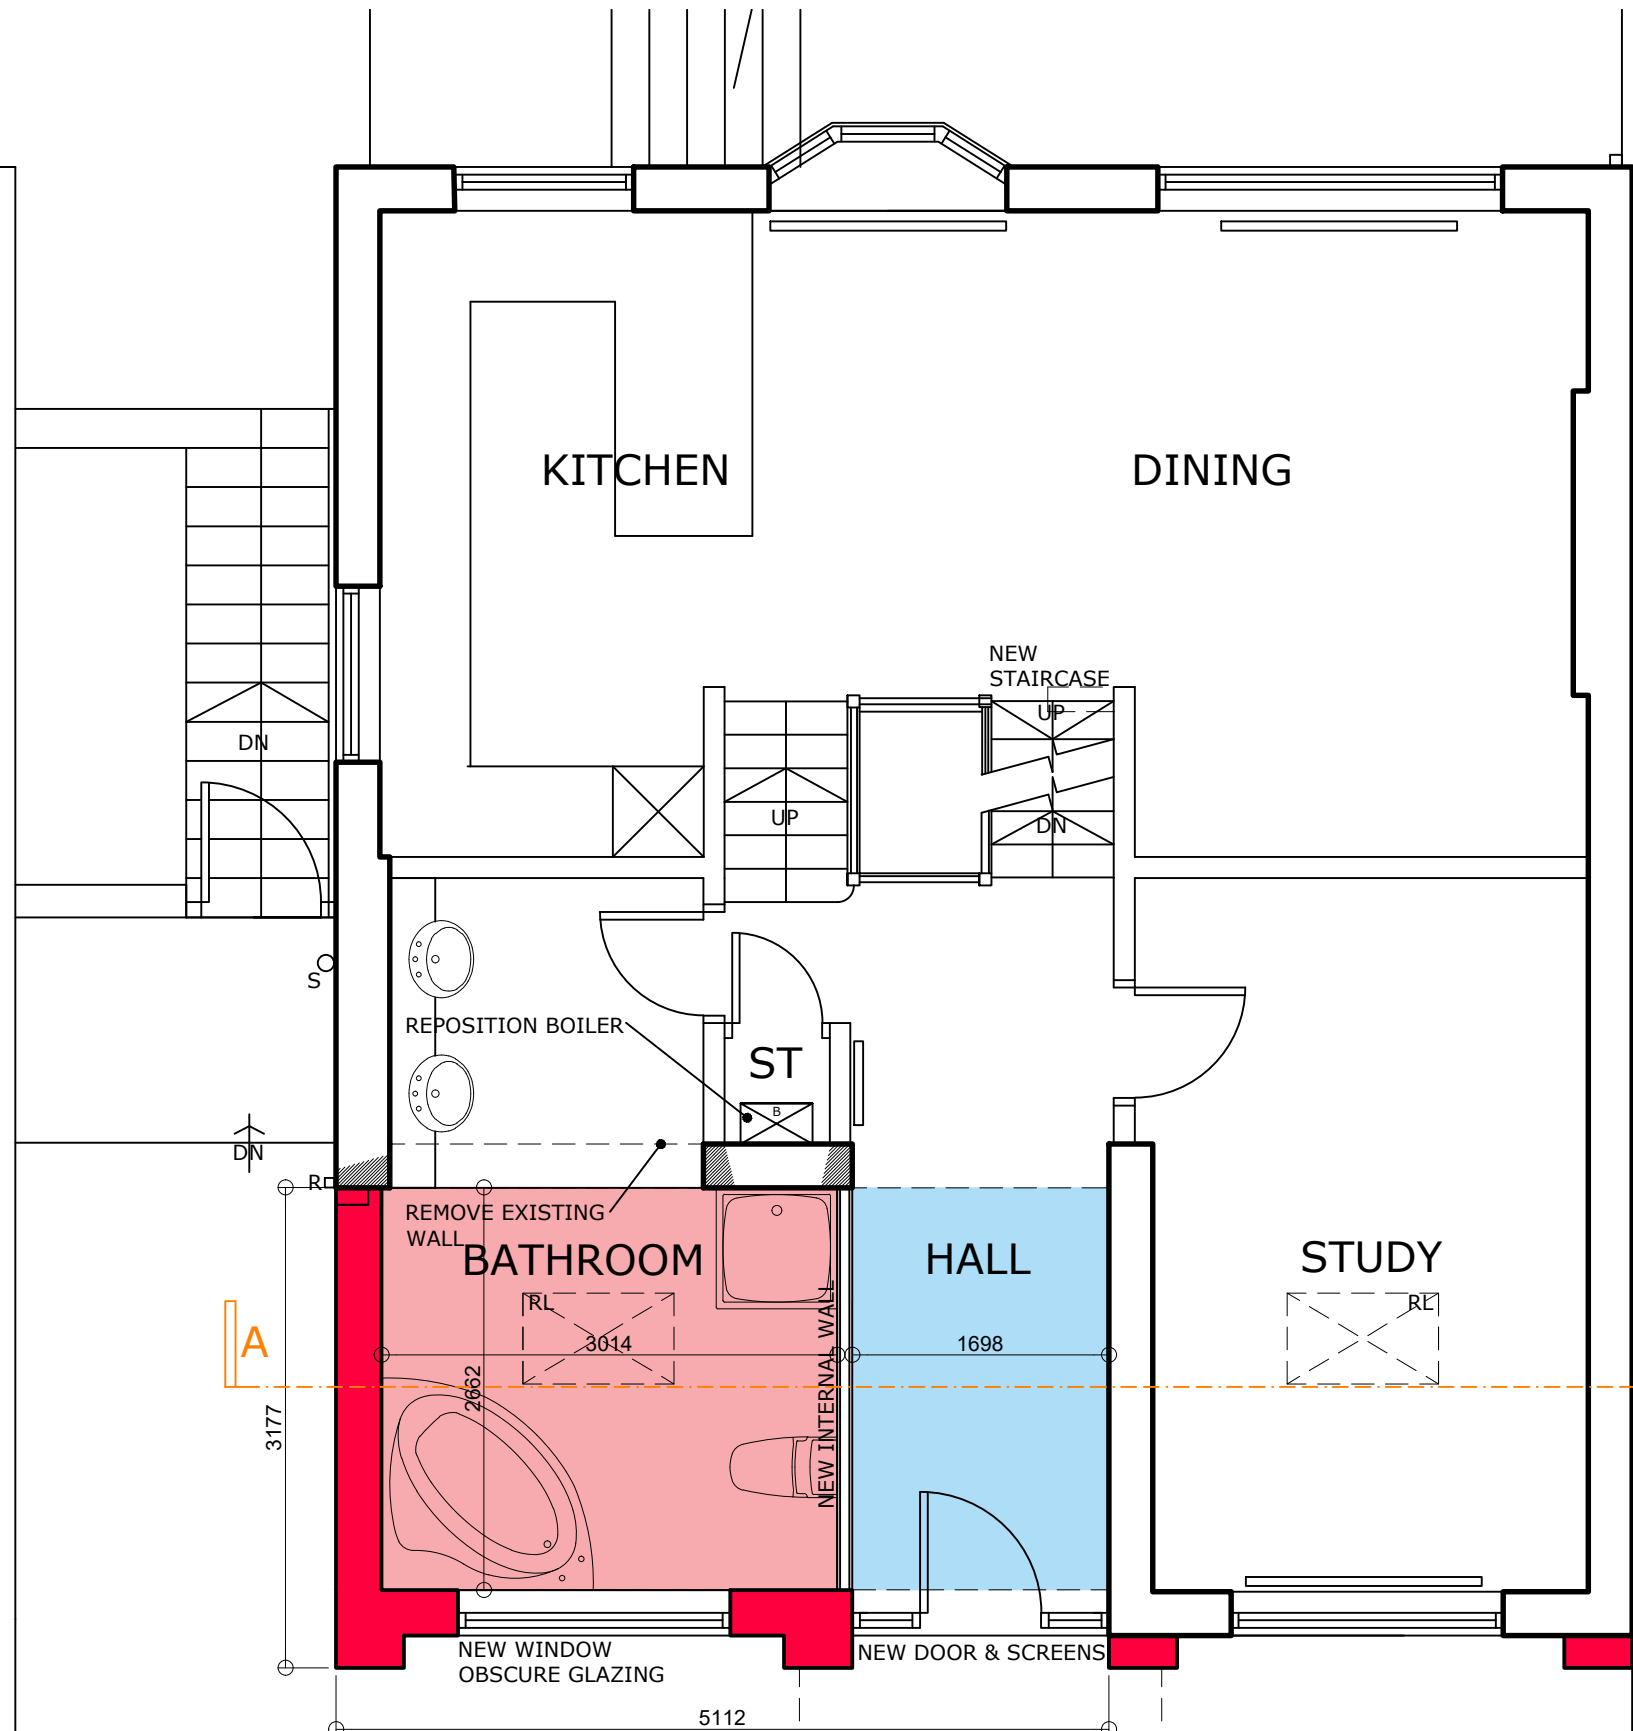


GROUND FLOOR PLAN
SCALE 1:50

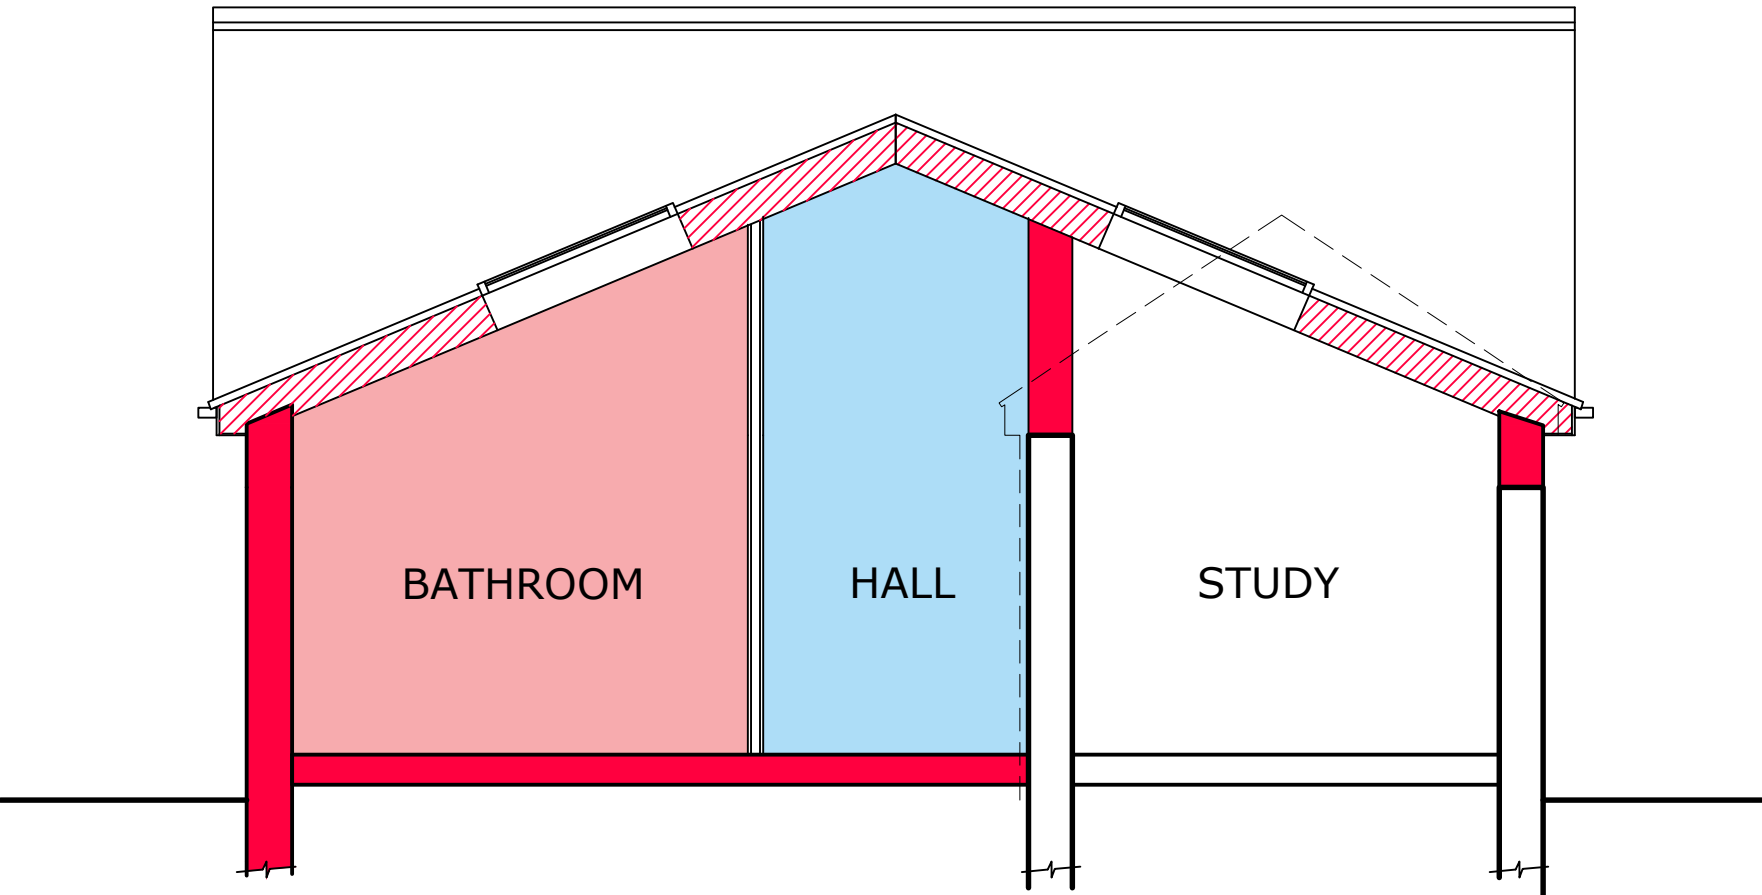


TYPICAL SECTION A-A
SCALE 1:50

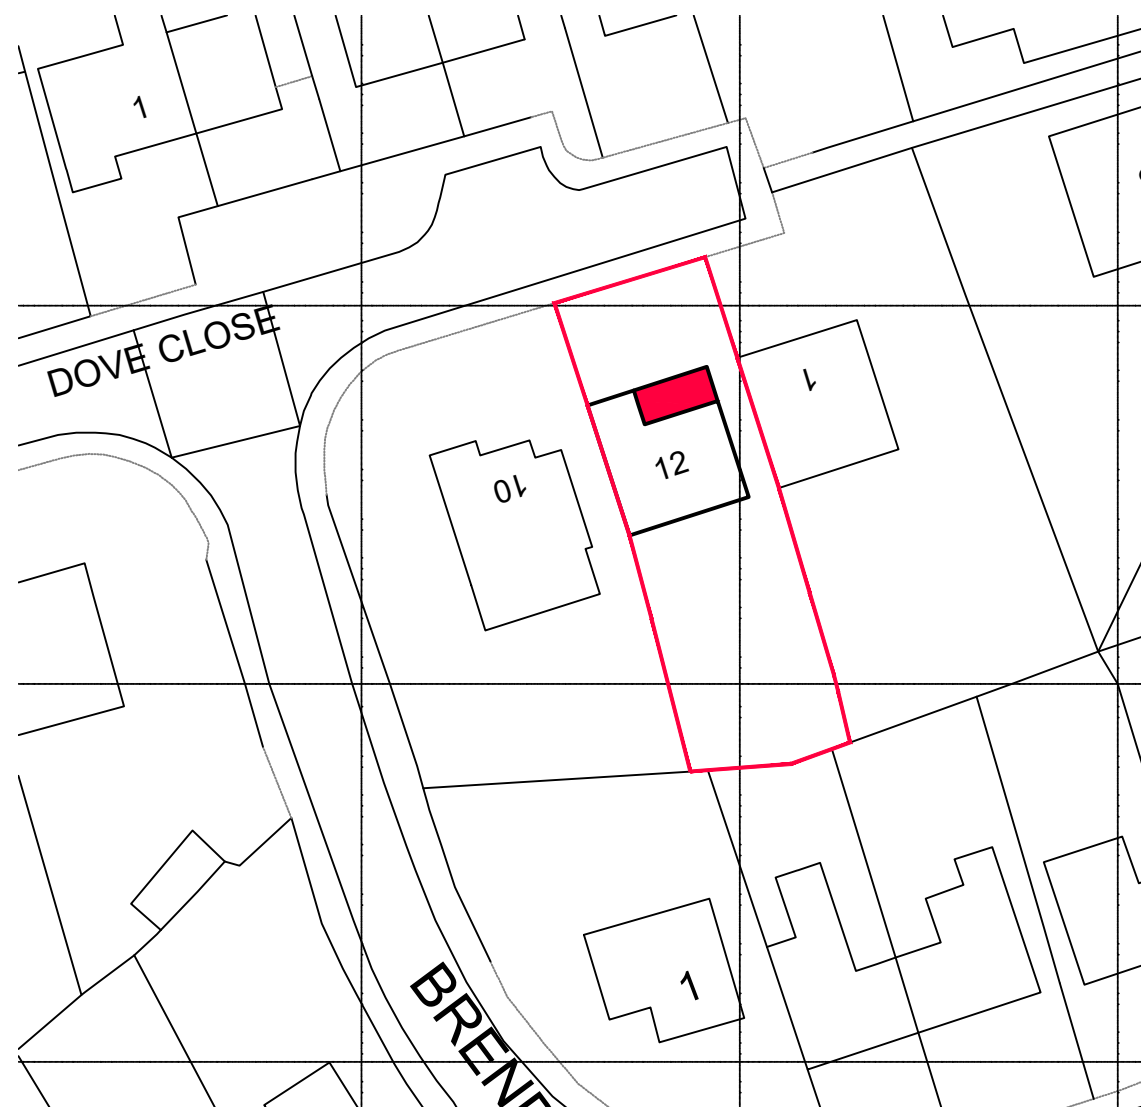

BLOCK PLAN
SCALE 1:500

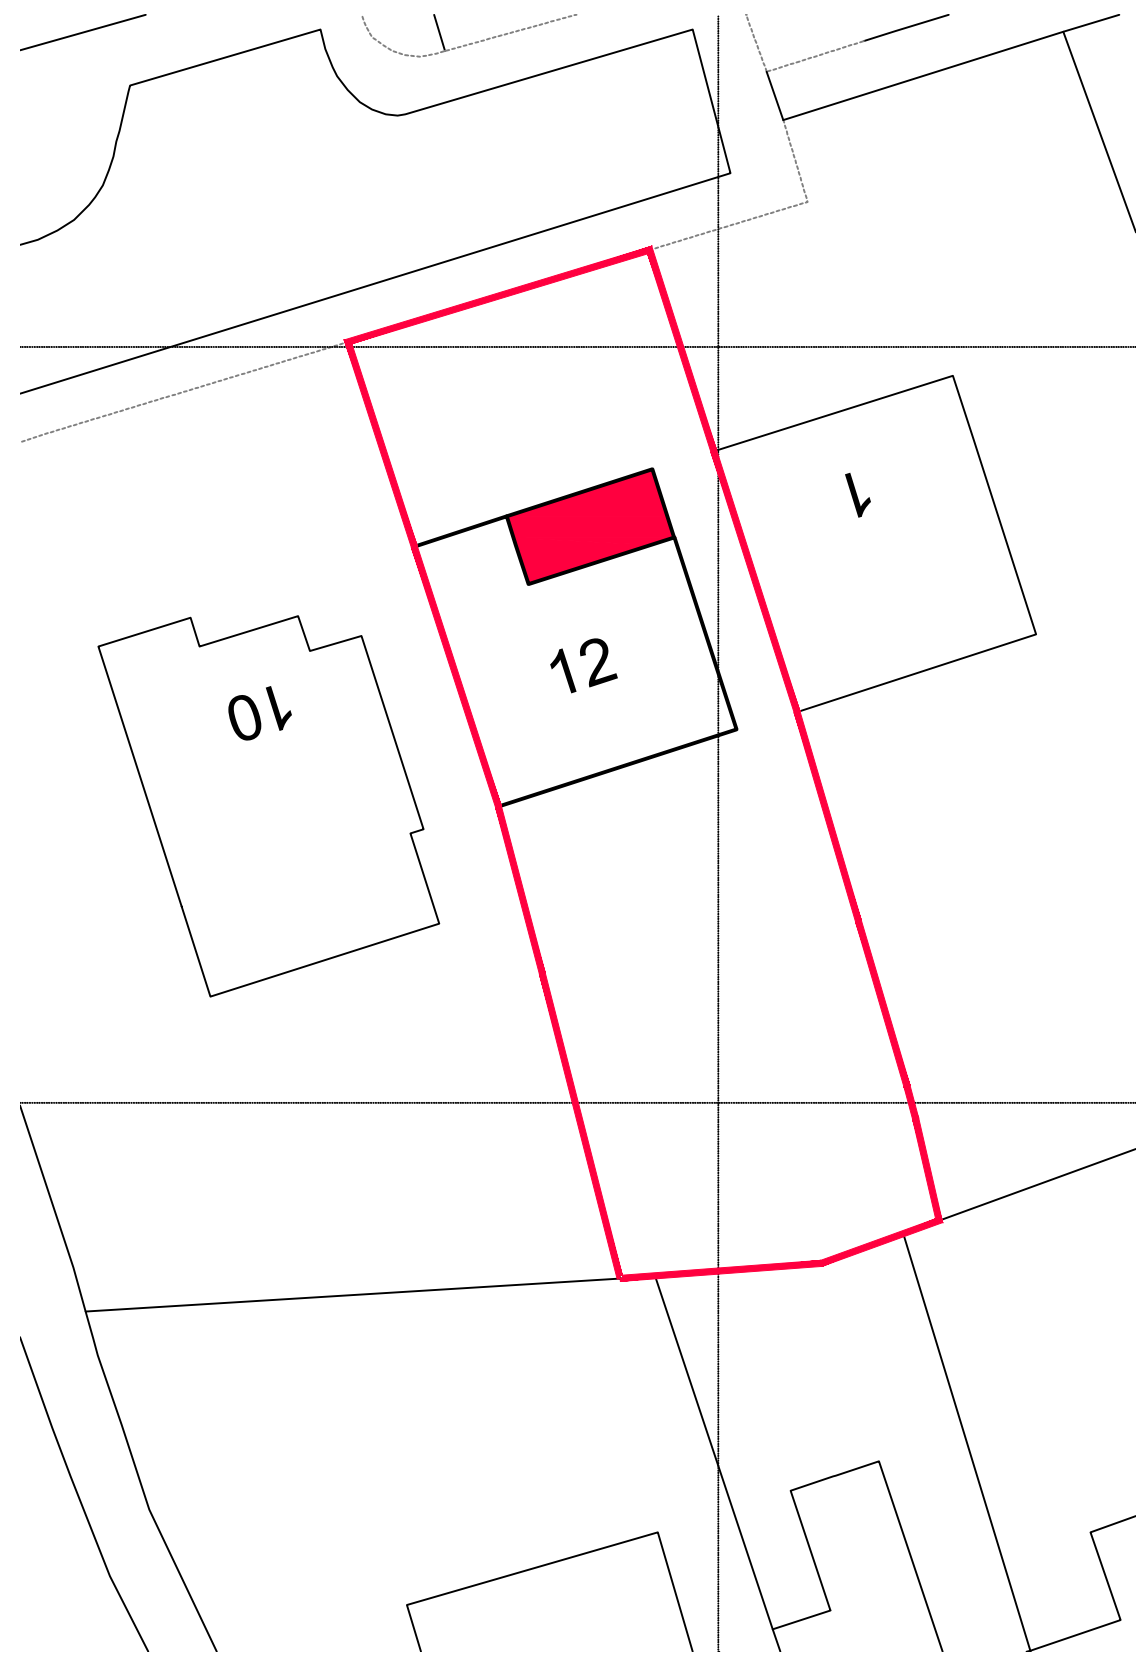

SITE PLAN
SCALE 1:250

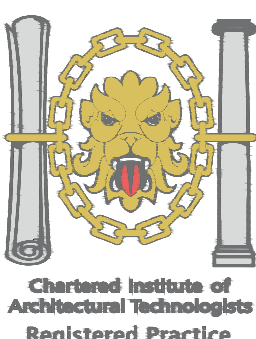		1. THIS DRAWING AND THE COPYRIGHTS AND PATENTS THEREIN ARE THE PROPERTY OF NYP ARCHITECTURAL SERVICES LTD. REGISTERED IN ENGLAND AND WALES No. 4631338 AND MAY BE USED OR REPRODUCED ONLY UNDER CONTRACT. 2. CONTRACTORS AND SUB-CONTRACTORS MUST CHECK AND AGREE ALL DIMENSIONS BEFORE PREPARING SHOP DRAWINGS OR COMMENCING WORK ON SITE. 3. CONTRACTORS ARE RESPONSIBLE FOR INFORMING THE DESIGNER OF ANY DISCREPANCY DISCOVERED ON THIS DRAWING OR BETWEEN THIS DRAWING AND ANY OTHER RELATED DOCUMENT ISSUED UNDER THE STANDARD FORM OF CONTRACT IN RESPECT OF THE WORK. 4. WRITTEN DIMENSIONS ONLY ARE TO BE USED FROM THIS DRAWING. IF IN ANY DOUBT ASK FOR CLARIFICATION.	Notes.	Revisions.						NYP ARCHITECTURAL SERVICES LIMITED 6B/C, Innovation Way, Barnsley, S75 1JL. Tel: 01226 200889. E-mail : scott@nypas.co.uk / stephen@nypas.co.uk						
				Date	Suffix	Description	Date	Suffix	Description	Project. 12 DOVE CLOSE, WOMBELL BARNSELEY, S73-0SJ			Client. D, EADES			
										Drawing Title. PROPOSAL DRAWING PLANS, ELEVATIONS, SECTIONS & SITE PLANS ETC			Date. MARCH 2022		Scale. AS INDICATED	
										Ref. 102/133		Dwg. No. 03		Rev.		