
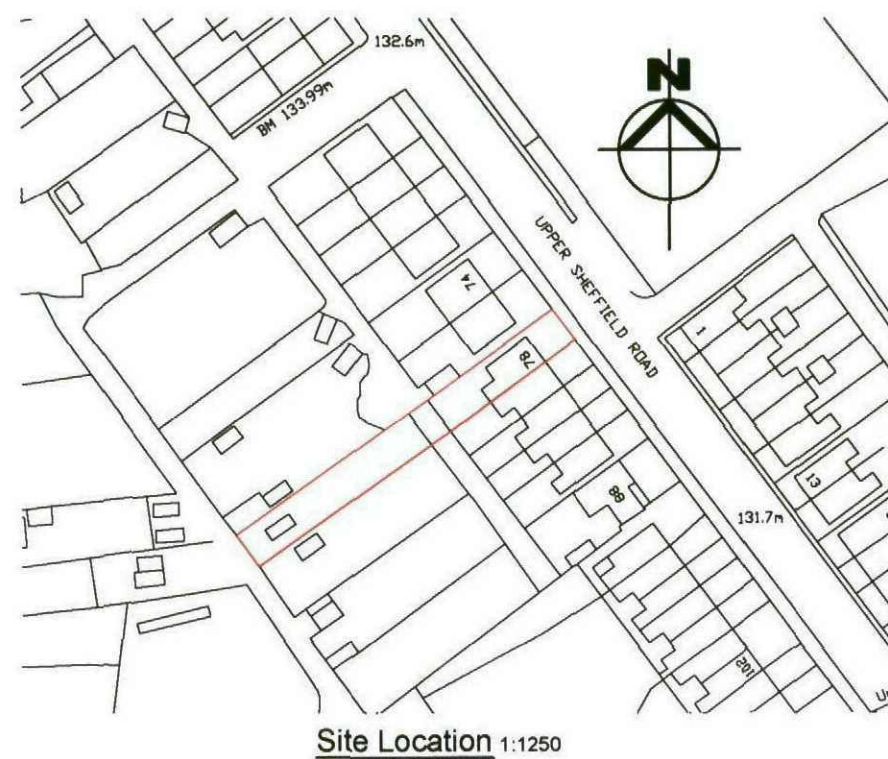
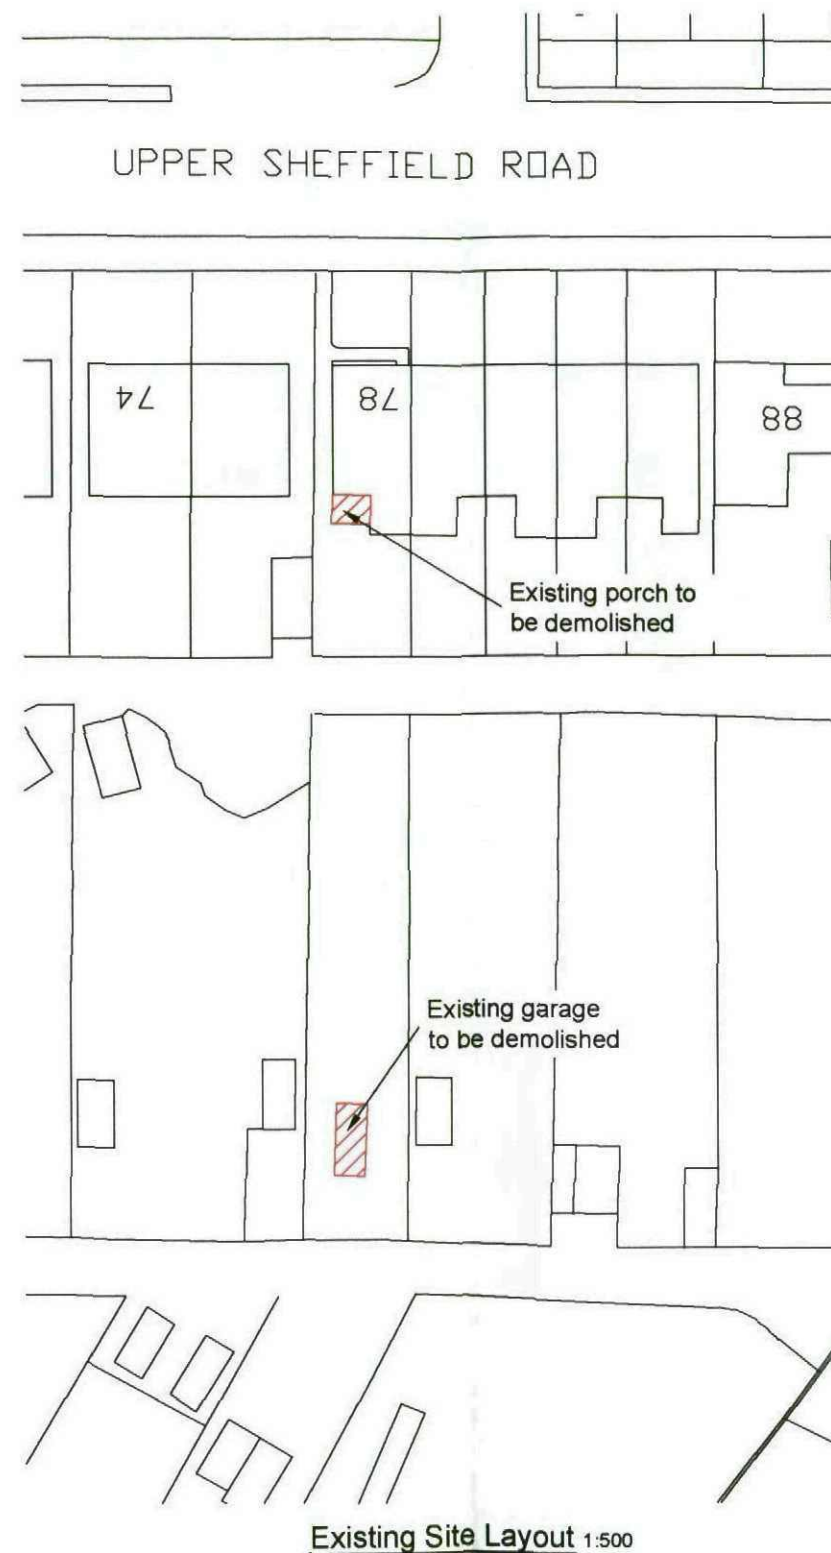


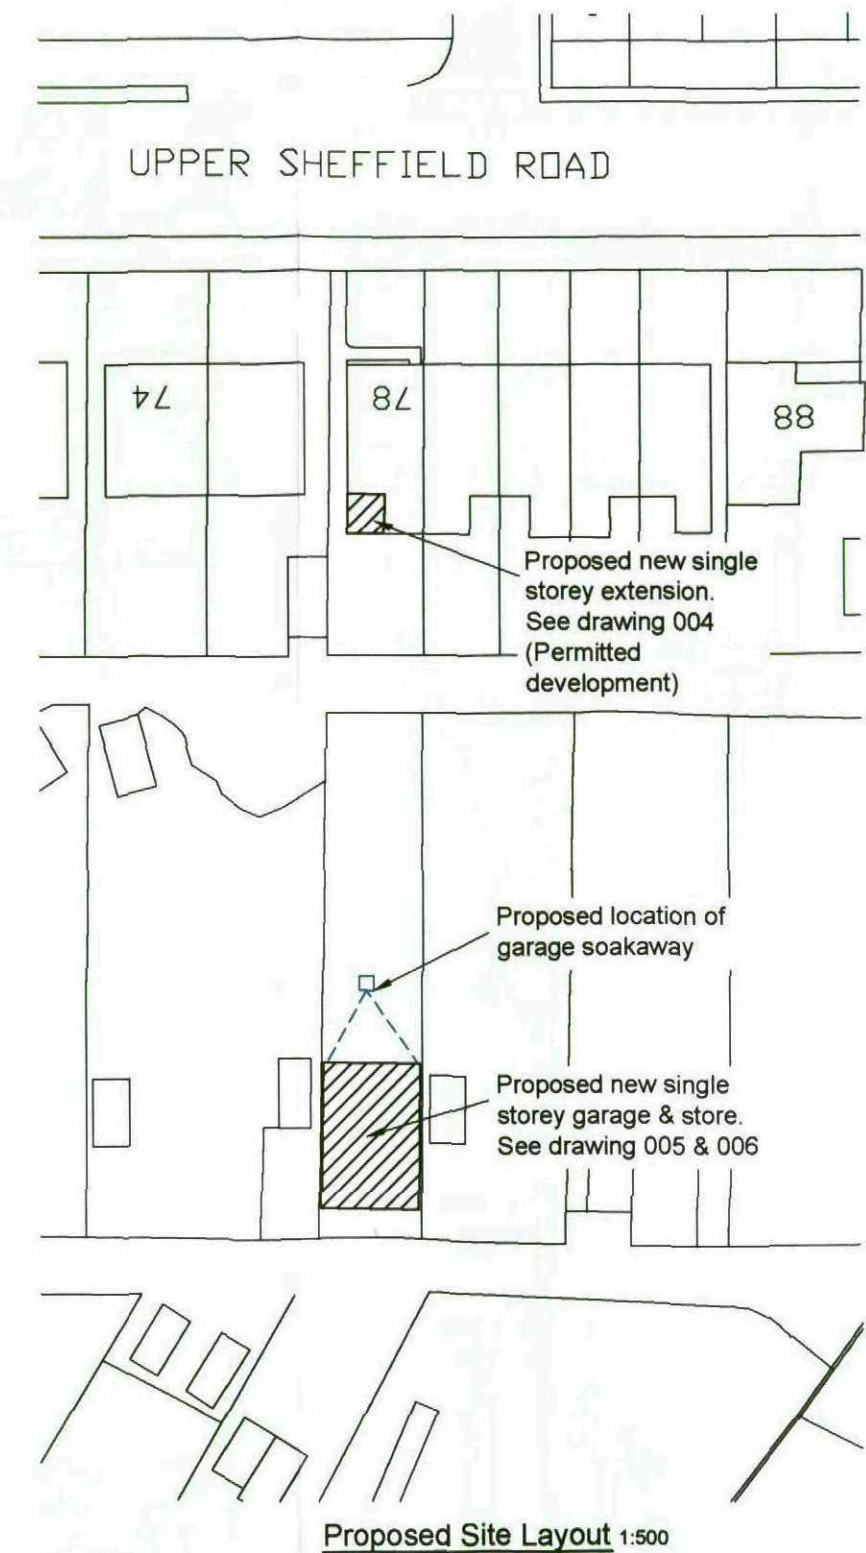


ORIGINAL SIZE A3 - DO NOT SCALE

Project: Single Storey Rear Extension,
Loft Conversion & Garage.
Address: 78 Upper Sheffield Road, Barnsley, S70 4PW.
Drawing Title: Site Location Plan, Existing & Proposed Plans
Date: Decemeber 2010.


Drawing No: 2010-1053-001
Revision B
Drawn By: JD
Scale @ A3: As Shown
Drawing Status: Planning

B - 25.04.11 - Red line boundary updated in-line
with information received from land registry
A - 26.02.11 - Proposed new access to front of
property omitted from planning application under
advisement from BMBC. Plans & border updated.


JA DEAKIN
CAD DRAWING SERVICES LTD
95 Arundel Drive, Lundwood, Barnsley, S71 5LF. Tel:07886030175
Email:info@jadcad-services.co.uk www.jadcad-services.co.uk

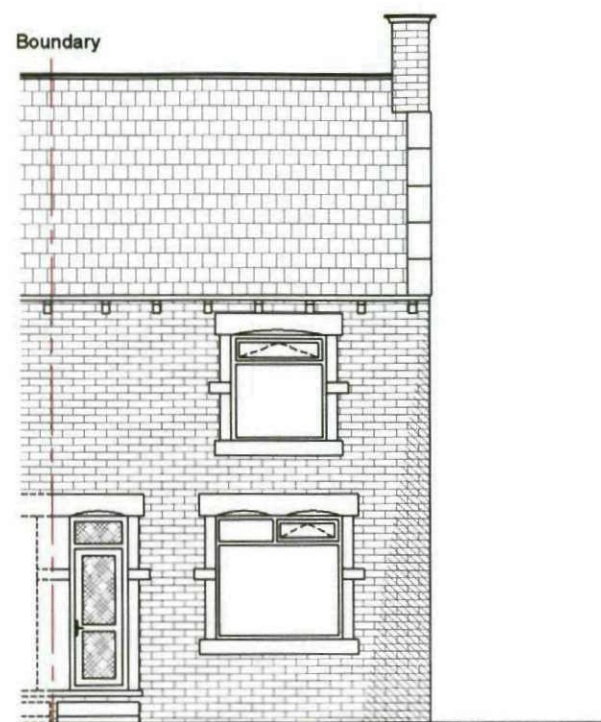


Front Elevation Existing 1:100

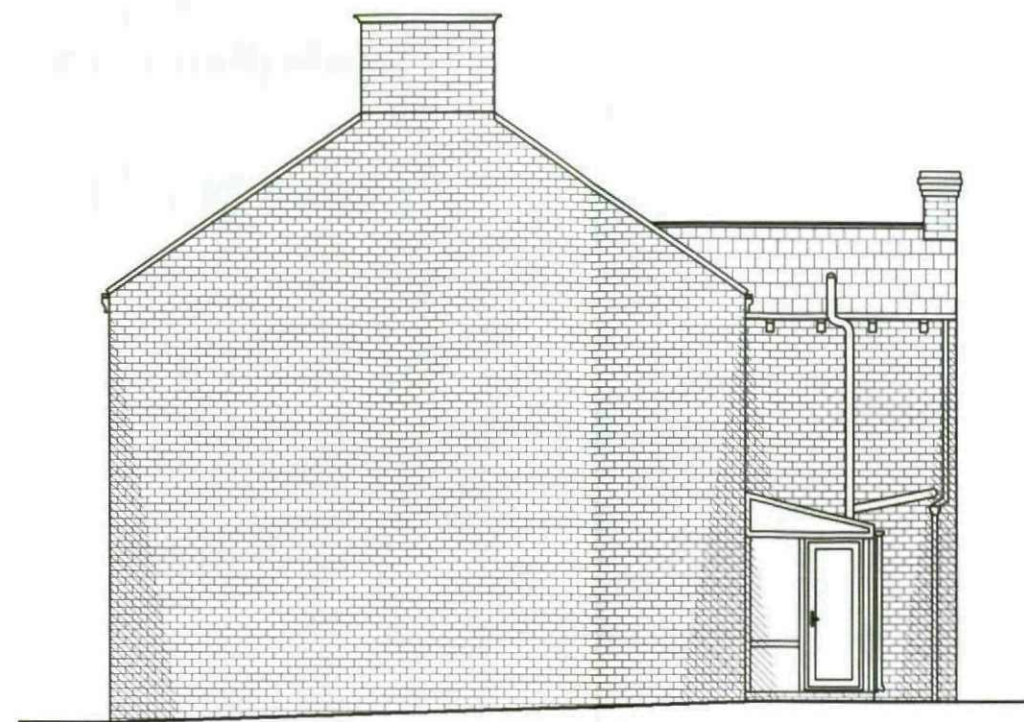


Side Elevation Existing 1:100

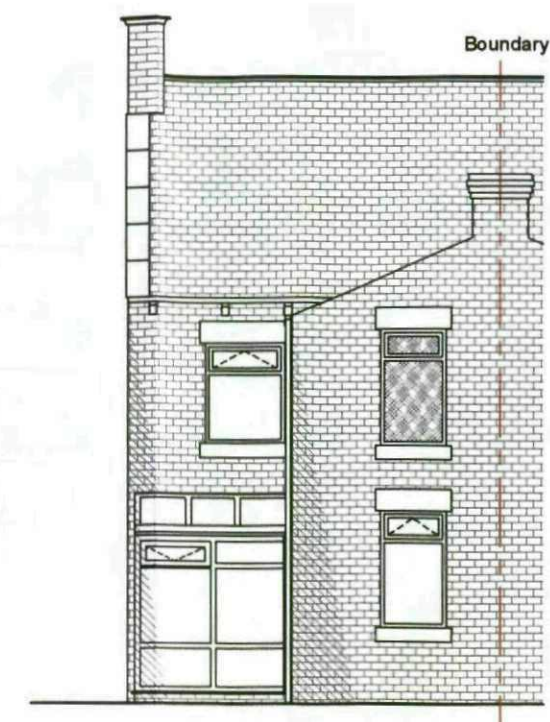

Rear Elevation Existing 1:100

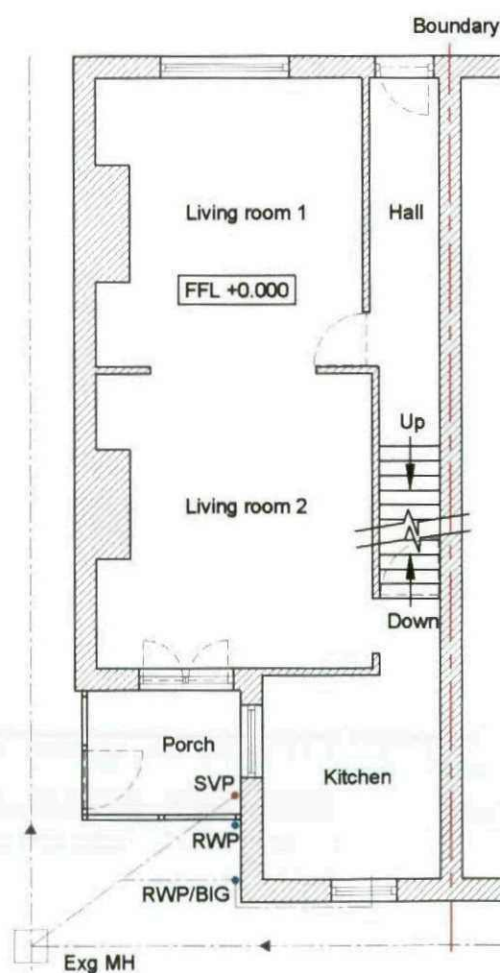

Ground Floor Existing 1:100

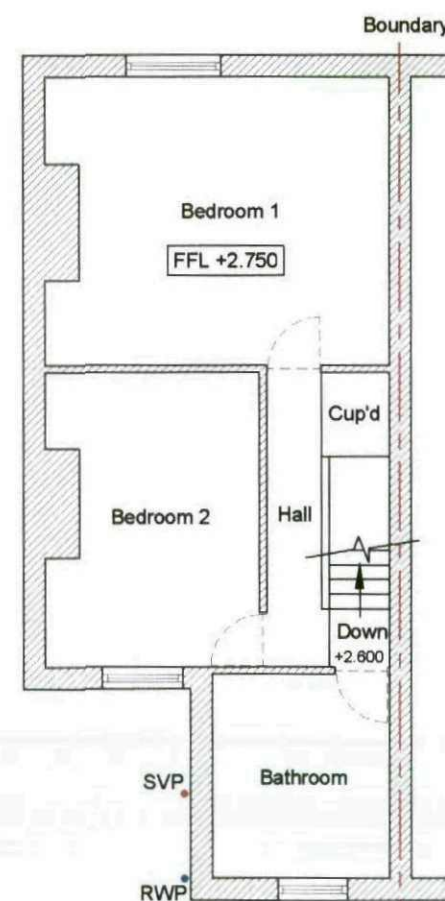


First Floor Existing 1:100

Project: Single Storey Rear Extension,
Loft Conversion & Garage.
Address: 78 Upper Sheffield Road, Barnsley, S70 4PW.
Drawing Title: Existing House Plans & Elevations
Date: Decemeber 2010.


Drawing No: 2010-1053-003
Revision A
Drawn By: JD
Scale @ A3: As Shown
Drawing Status: Planning

A - 26.02.11 - Proposed new access to front of
property omitted from planning application under
advisement from BMBC. Border updated.


JA DEAKIN
CAD DRAWING SERVICES LTD
95 Arundel Drive, Lundwood, Barnsley, S71 5LF. Tel: 07886030175
Email: info@jadcad-services.co.uk www.jadcad-services.co.uk

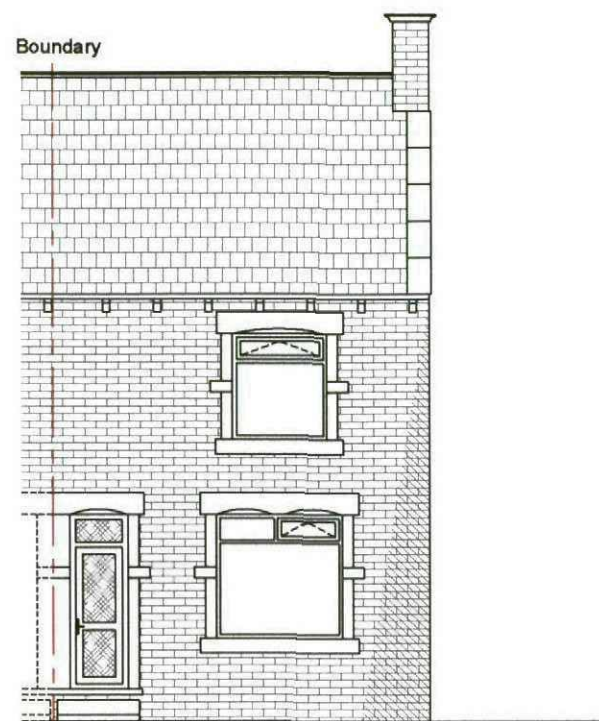


Front Elevation Proposed 1:100

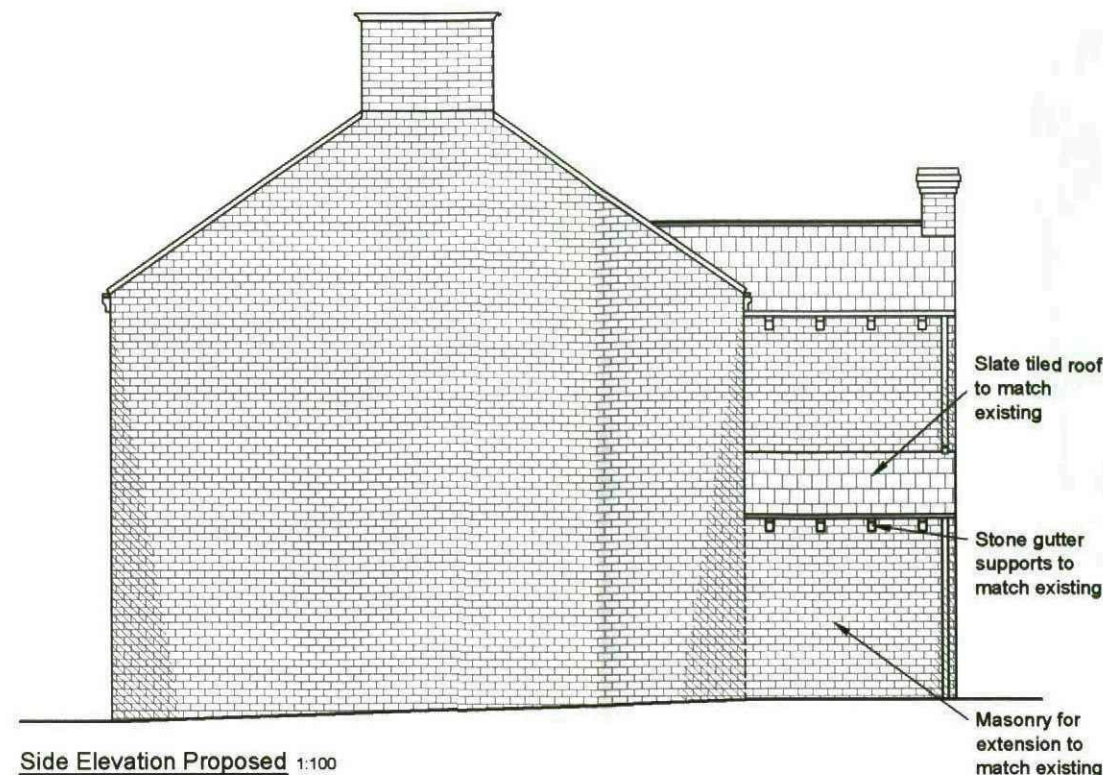

Side Elevation Proposed 1:100

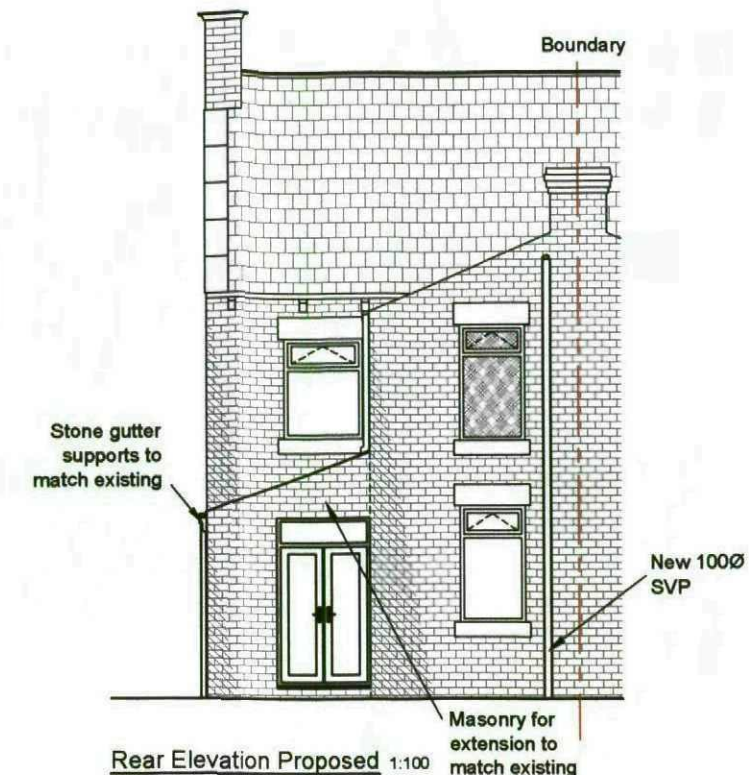

Rear Elevation Proposed 1:100

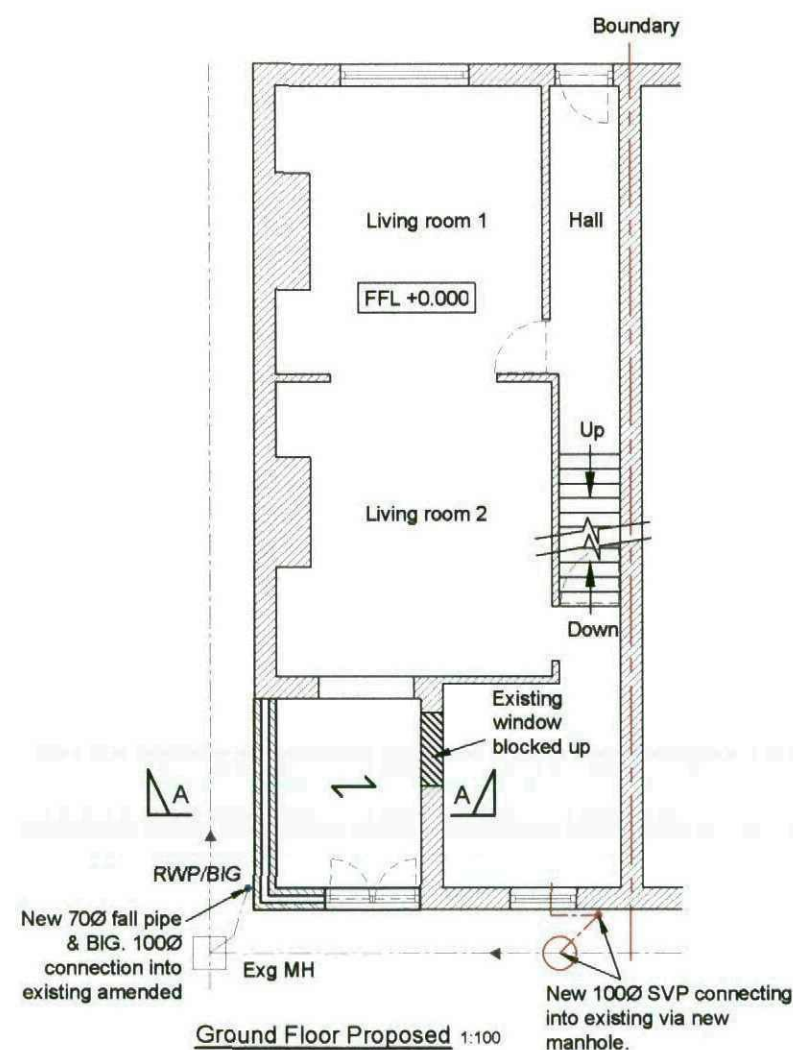

Ground Floor Proposed 1:100

Low Roof Structure Code 4 Lead flashing

Natural slate tiles or similar to match existing on 38x25mm Tan SW battens over breathable roofing membrane on 50x25mm counter battens @ 500 c/c with two layers of reinforced roofing felt on 20mm external quality plywood.

50x125mm C16 rafters @ 600 c/c secured at ridge & birds mouthed over wall plate at eaves. Restraint clips required at top and bottom.

50x125mm C16 ceiling joists @ 600 c/c secured at eaves & fixed wall plate against existing building.

100x50 Tan SW wallplate bed in gauged mortar with 30x5mm SS vertical restraint straps at 2.0m centres taken down and secured to wall.

DPC min. 150mm above FGL with inner cavity tray as indicated.

Cavity wall insulation to extend minimum 150mm below lowest dpc.

Foundation quality blockwork to GL with lean mix conc. cavity fill
Exg. FW Drain

600x300mm min. concrete strip footings to new external walls. UOF level to be beneath existing drains.

Section A-A 1:50

Project: Single Storey Rear Extension,
Loft Conversion & Garage.
Address: 78 Upper Sheffield Road, Barnsley, S70 4PW.
Drawing Title: Proposed House Plans & Elevations
Date: Decemeber 2010.

Drawing No: 2010-1053-004
Revision B
Drawn By: JD
Scale @ A3: As Shown
Drawing Status: Planning

Where roof rafters are parrallel to external walls provide and install 30x5mm SS restraint straps as 1.5m c/c taken over min 3 No. rafters and down and secured to walls.

300mm thick overall insulation quilt to be laid in roof space with 150mm thick laid between ceiling joists and 150mm thick laid over joists. Roof space be vented at eaves by 25mm wide continuous gap protected with fly proof screen & vented at ridge.

12.5mm plaster board and skim ceiling finish with vapour backing barrier.

100mm dia. HR black PVCu gutters with 68mm down pipes & discharging into existing drainage system.

Gutters supported of brick gutter supports to match existing

For standard notes refer to drawing 007

DPM lapped to existing

Ground Floor Construction
Refer to standard notes drg 007


B - 16.04.11 - Proposed works to upper floors omitted. Opening up in proposed kitchen area revised back to as existing. Building regulation information added.

A - 26.02.11 - Proposed new access to front of property omitted from planning application under advisement from BMBC. Border updated.

JD DEAKIN

CAD DRAWING SERVICES LTD


95 Arundel Drive, Lundwood, Barnsley, S71 5LF. Tel:07886030175
Email:info@jadcad-services.co.uk www.jadcad-services.co.uk

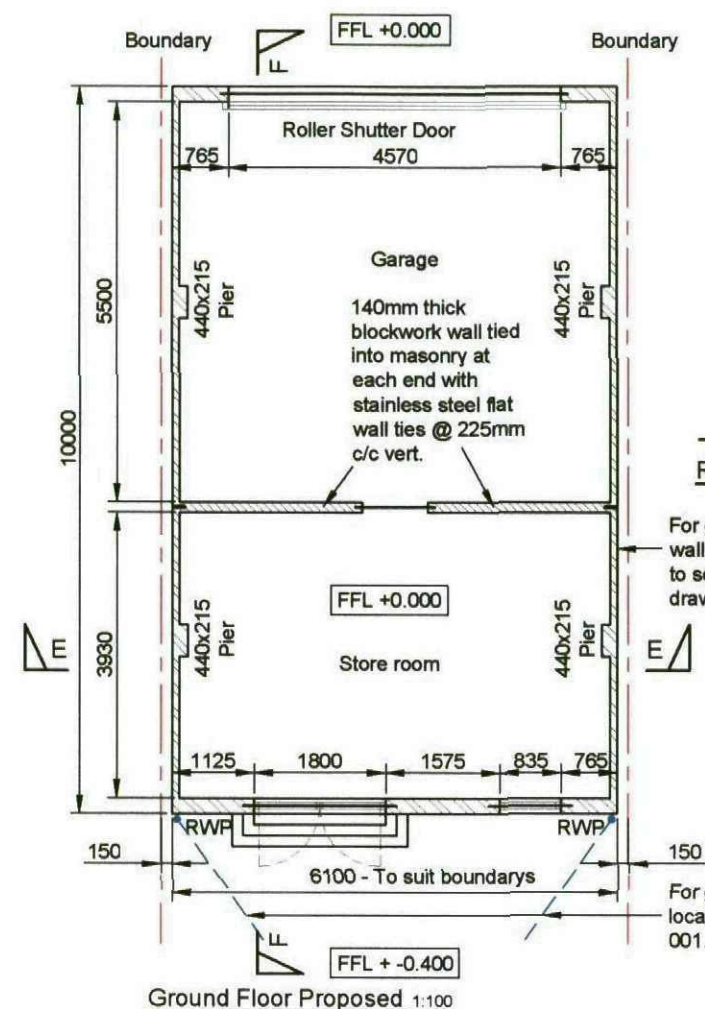

Ground Floor Proposed 1:100

Opening Schedule

Description	Size (m)	Lintel Type	Bearing (mm)
Garage Door	4.75x2.3	Catnic CN99/394C	150
Double Door	1.8x2.1	Catnic CN71A	150
Window	0.835x1.2	Catnic CN71A	150
Internal Door	0.9x2.1	Naylor P140	150

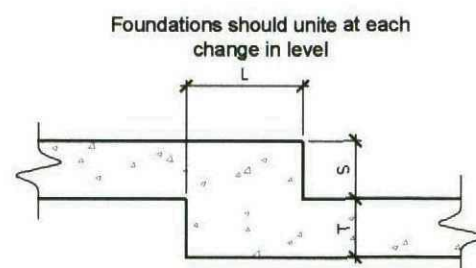


Minimum overlap L = Twice height of step, or thickness of foundation or 300mm, whichever is greater

S should not be greater than T


(For trench foundations, minimum overlap L = twice height of step, or 1 metre, whichever is greater)

Typical Section Through Stepped Foundation 1:25

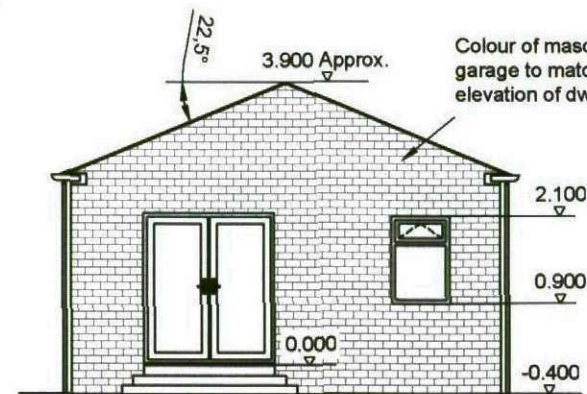

Rear Elevation Proposed 1:100

Colour of masonry for garage to match rear elevation of dwelling

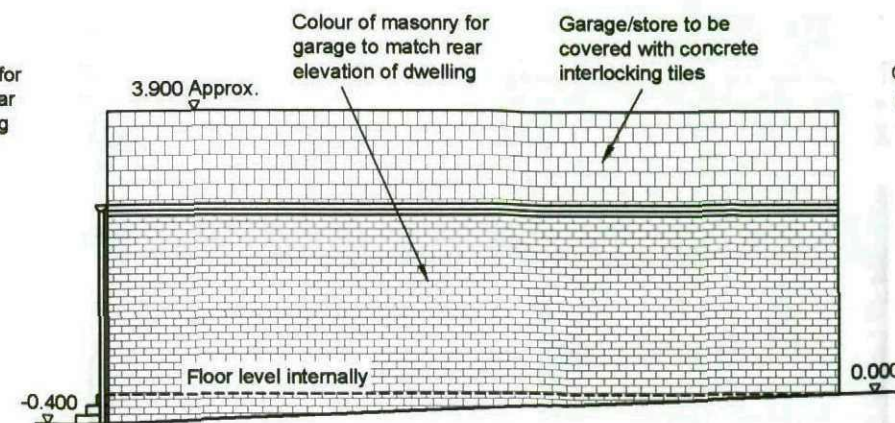

Side Elevation Proposed 1:100

Colour of masonry for garage to match rear elevation of dwelling

Garage/store to be covered with concrete interlocking tiles

Colour of masonry for garage to match rear elevation of dwelling

3.900 Approx.

Roller shutter door. Colour: White

2.100

0.000

Front Elevation Proposed 1:100

Roof Structure

Concrete interlocking tiles on 38x25mm Tan SW battens over breathable roofing membrane.

Timber trussed rafters @ 600 c/c to manufacturers specifications & BS 5628:1985. Roof truss calculations to be issued to BCO for approval minimum 2 weeks prior to erection of roof structure. Trusses to have 100mm x 25mm s.w. diagonal and longitudinal wind bracing, overlapping min. 3 no. trusses & all associated truss clips & hangers. All roof timbers to be treated with approved preservative.


100x50 Tan SW wallplate bed in gauged mortar with 30x5mm SS vertical restraint straps at 2.0m centres taken down and secured to wall.

Where roof rafters are parallel to external walls provide and install 30x5mm SS restraint straps as 1.5m c/c taken over min 3 No. rafters and down and secured to walls. Infill noggins to allow fixing of straps to suit.

Roof space be vented at eaves by 25mm wide continuous gap protected with fly proof screen & vented at ridge.

100mm dia. HR black PVCu gutters with 68mm down pipes & discharging into soakaway.

For standard notes refer to drawing 006

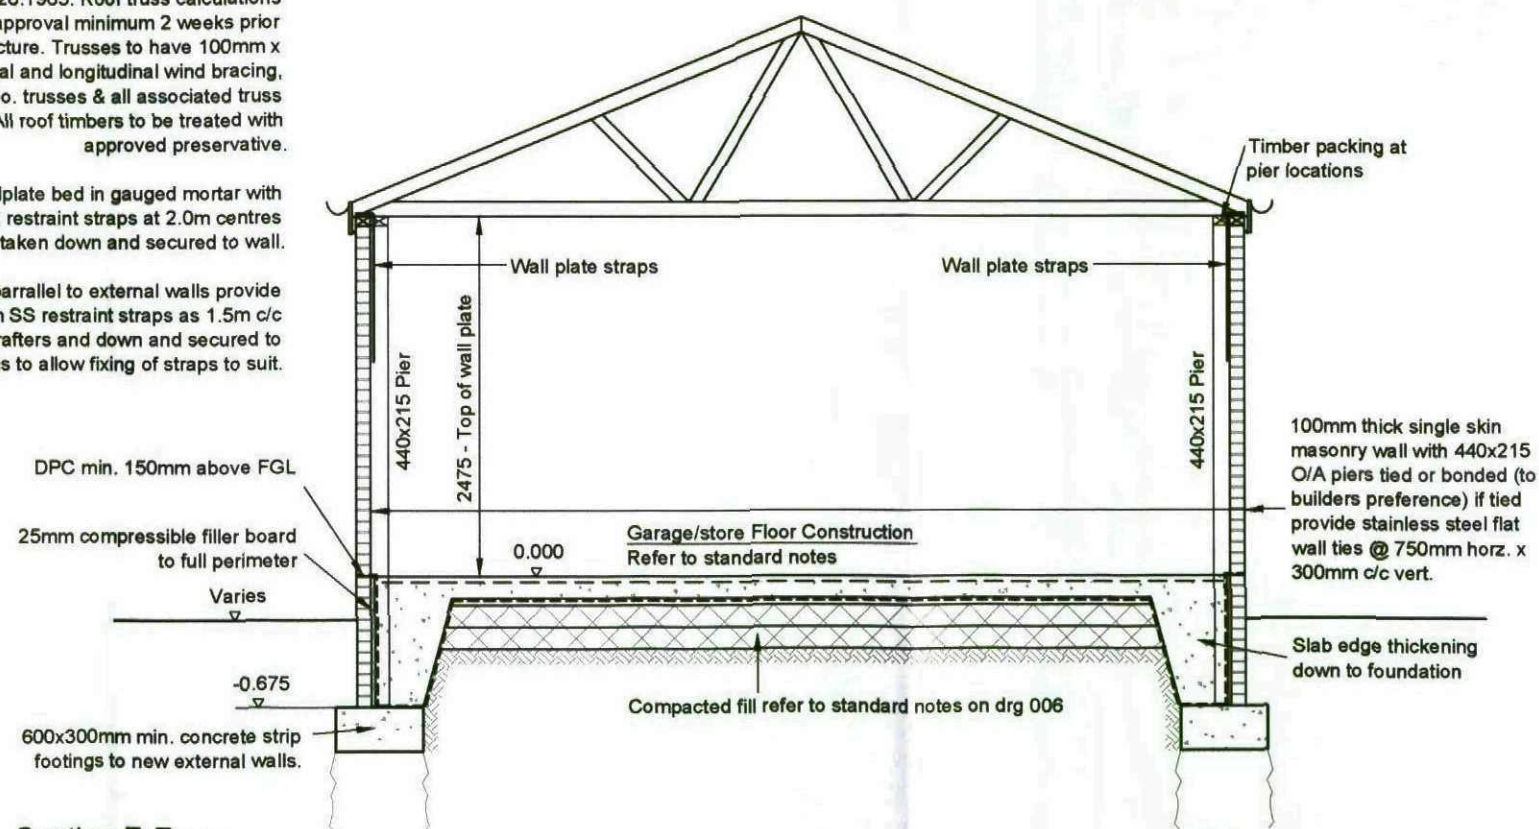

Section E-E 1:50

100mm thick single skin masonry wall with 440x215 O/A piers tied or bonded (to builders preference) if tied provide stainless steel flat wall ties @ 750mm horz. x 300mm c/c vert.

Slab edge thickening down to foundation

B - 26.03.11 - Width revised to suit revised boundary. Building regulations information added.

A - 26.02.11 - Proposed new access to front of property omitted from planning application under advisement from BMBC. Border updated.

JQ DEAKIN

CAD DRAWING SERVICES LTD

95 Arundel Drive, Lundwood, Barnsley, S71 5LF. Tel: 07886030175
Email: info@jadcad-services.co.uk www.jadcad-services.co.uk

Project: Single Storey Rear Extension,
Loft Conversion & Garage.
Address: 78 Upper Sheffield Road, Barnsley, S70 4PW.
Drawing Title: Proposed Garage Plans & Elevations
Date: Decemeber 2010.

Drawing No: 2010-1053-005
Revision B
Drawn By: JD
Scale @ A3: As Shown
Drawing Status: Planning

ORIGINAL SIZE A3 - DO NOT SCALE

