

Drawing No.	Rev No.
MMS001 -004	

DO NOT SCALE: Contractor to check all dimensions and report any omissions or errors

NOTES

Rev	Description	By	CHK	App	Date
-----	-------------	----	-----	-----	------

JRB DESIGNS Ltd
1 Saville Road
Cudworth
Barnsley
S72 8LT
Tel: 01226 383542
Fax: 01226 380078
Mob: 07970 541192
Email: joine@jrbdesigns.co.uk
This drawing is copyright. © Jrbdesigns Ltd.

Client

MRS S SIMPSON

Drawing Title

PROPOSED PLANS

Address

15 WHITE CROSS COURT
CUDWORTH
BARNSELEY
S72 8GB

Project Title:

PROPOSED TWO STOREY
SIDE EXTENSION

Purpose of Issue:


PLANNING

Drawing Status


FIRST ISSUE

Scale at A3	Drawn By	Date	
AS SHOWN	JRB	24/08/2011	
Checked By	Date	Approved By	Date
SS	24/08/2011	SS	24/08/2011
Project No.	Drawing No.	Revision	
MMS001	004	-	

APPROVAL ☒ INFORMATION ☐ TENDER ☐ CONTRACT ☐ CONSTRUCTION ☐

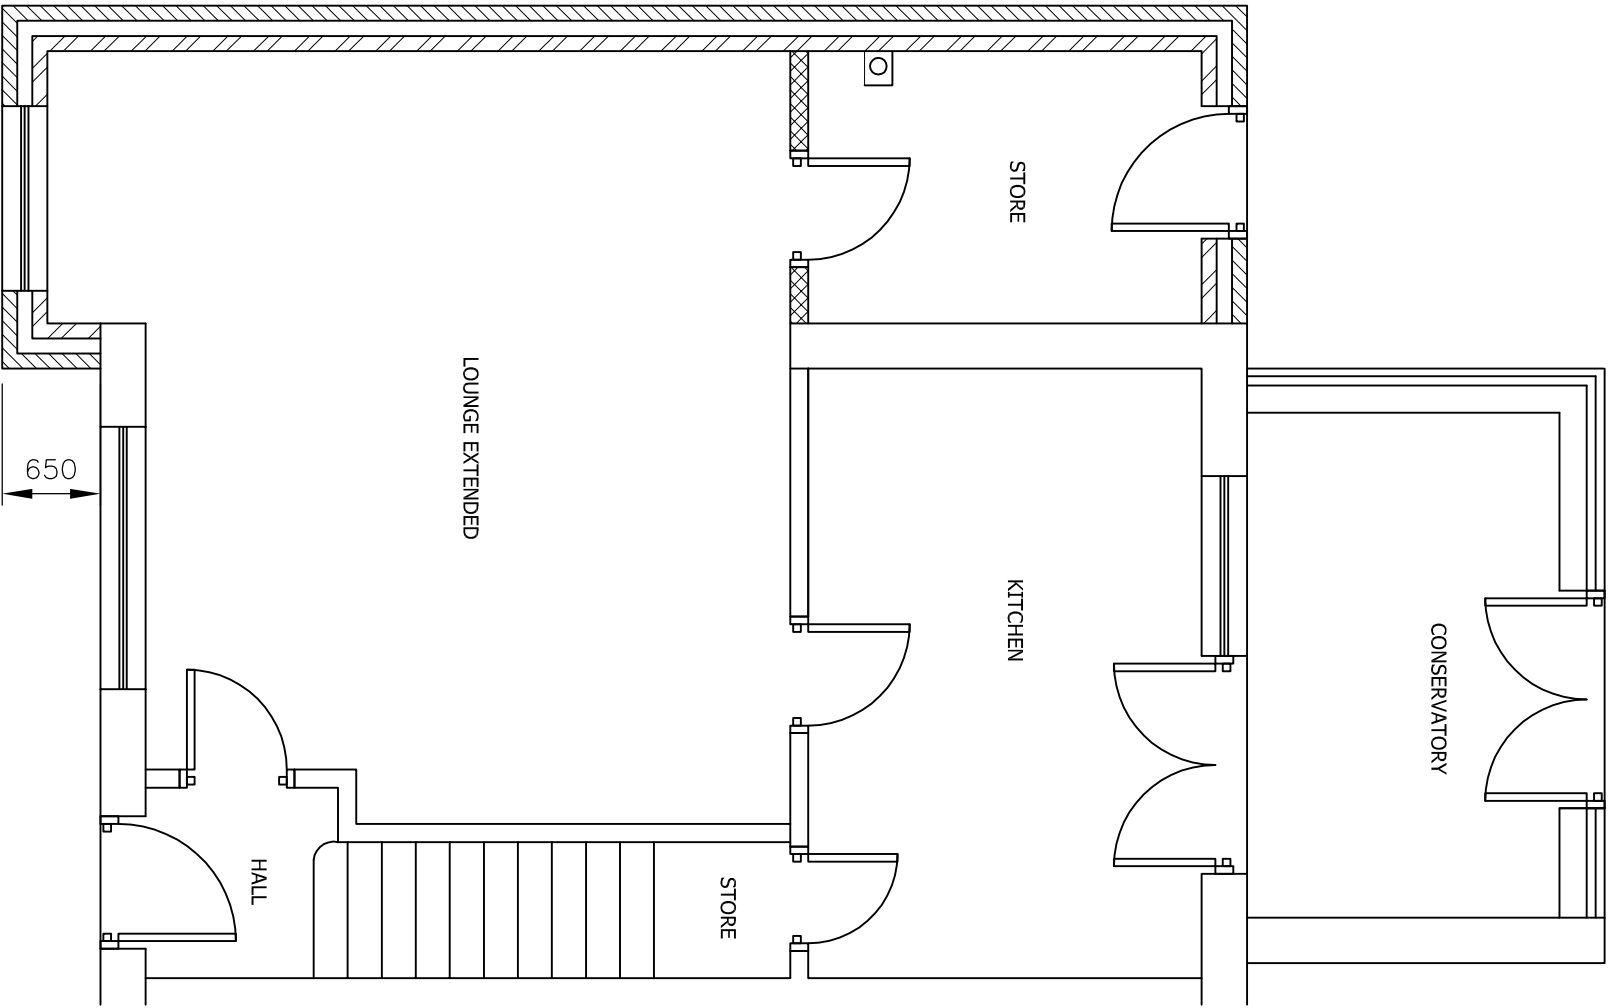

PROPOSED GROUND FLOOR PLAN
SCALE 1:50 AT A3

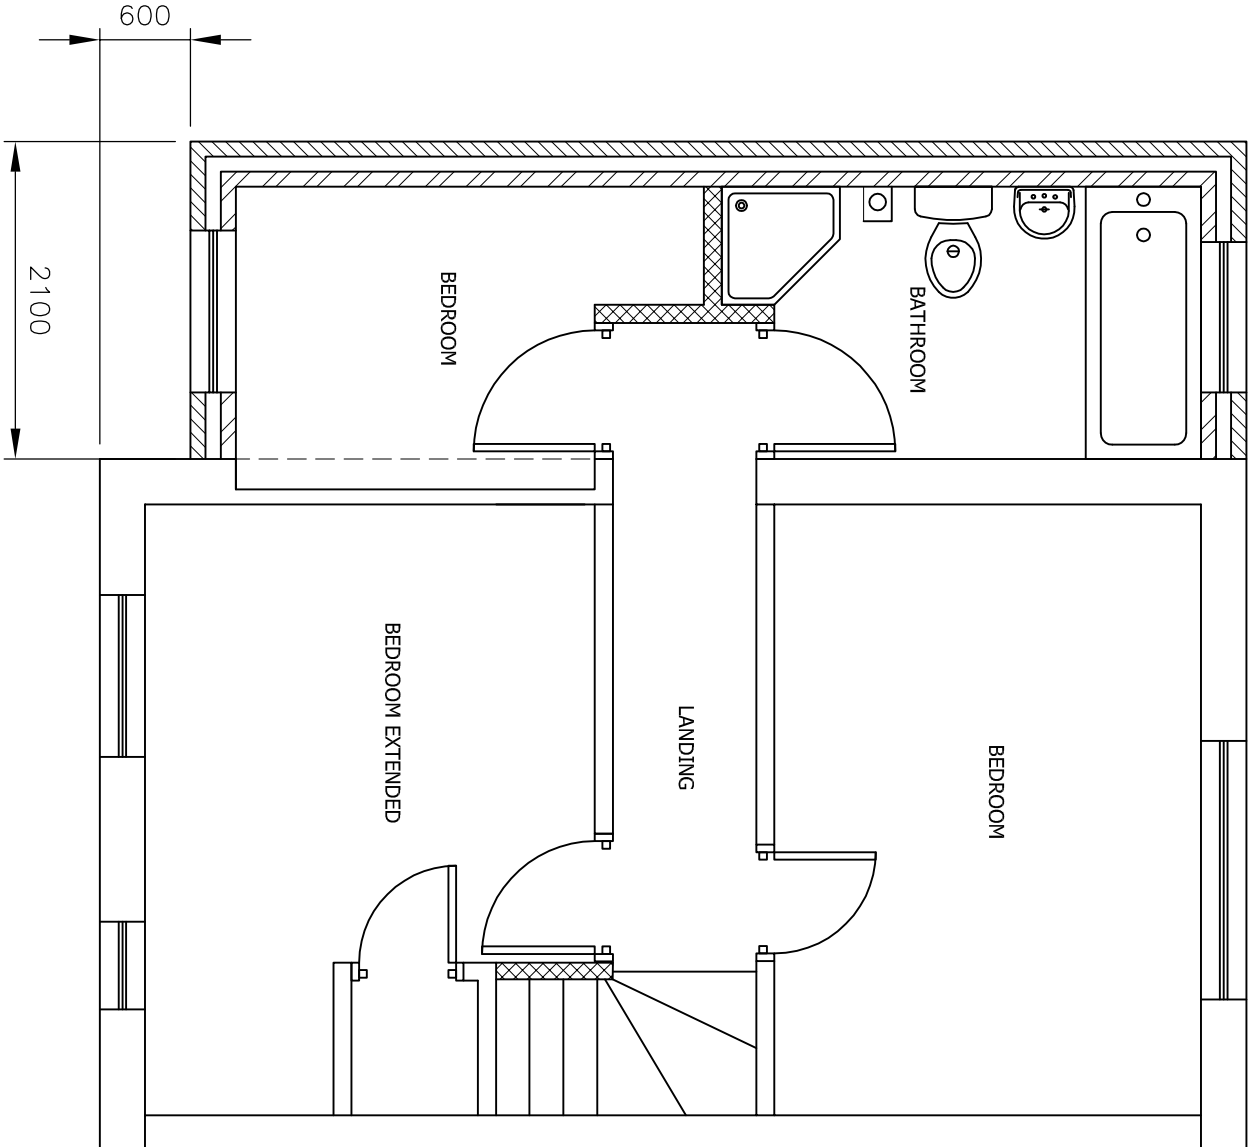

PROPOSED FIRST FLOOR PLAN
SCALE 1:50 AT A3