


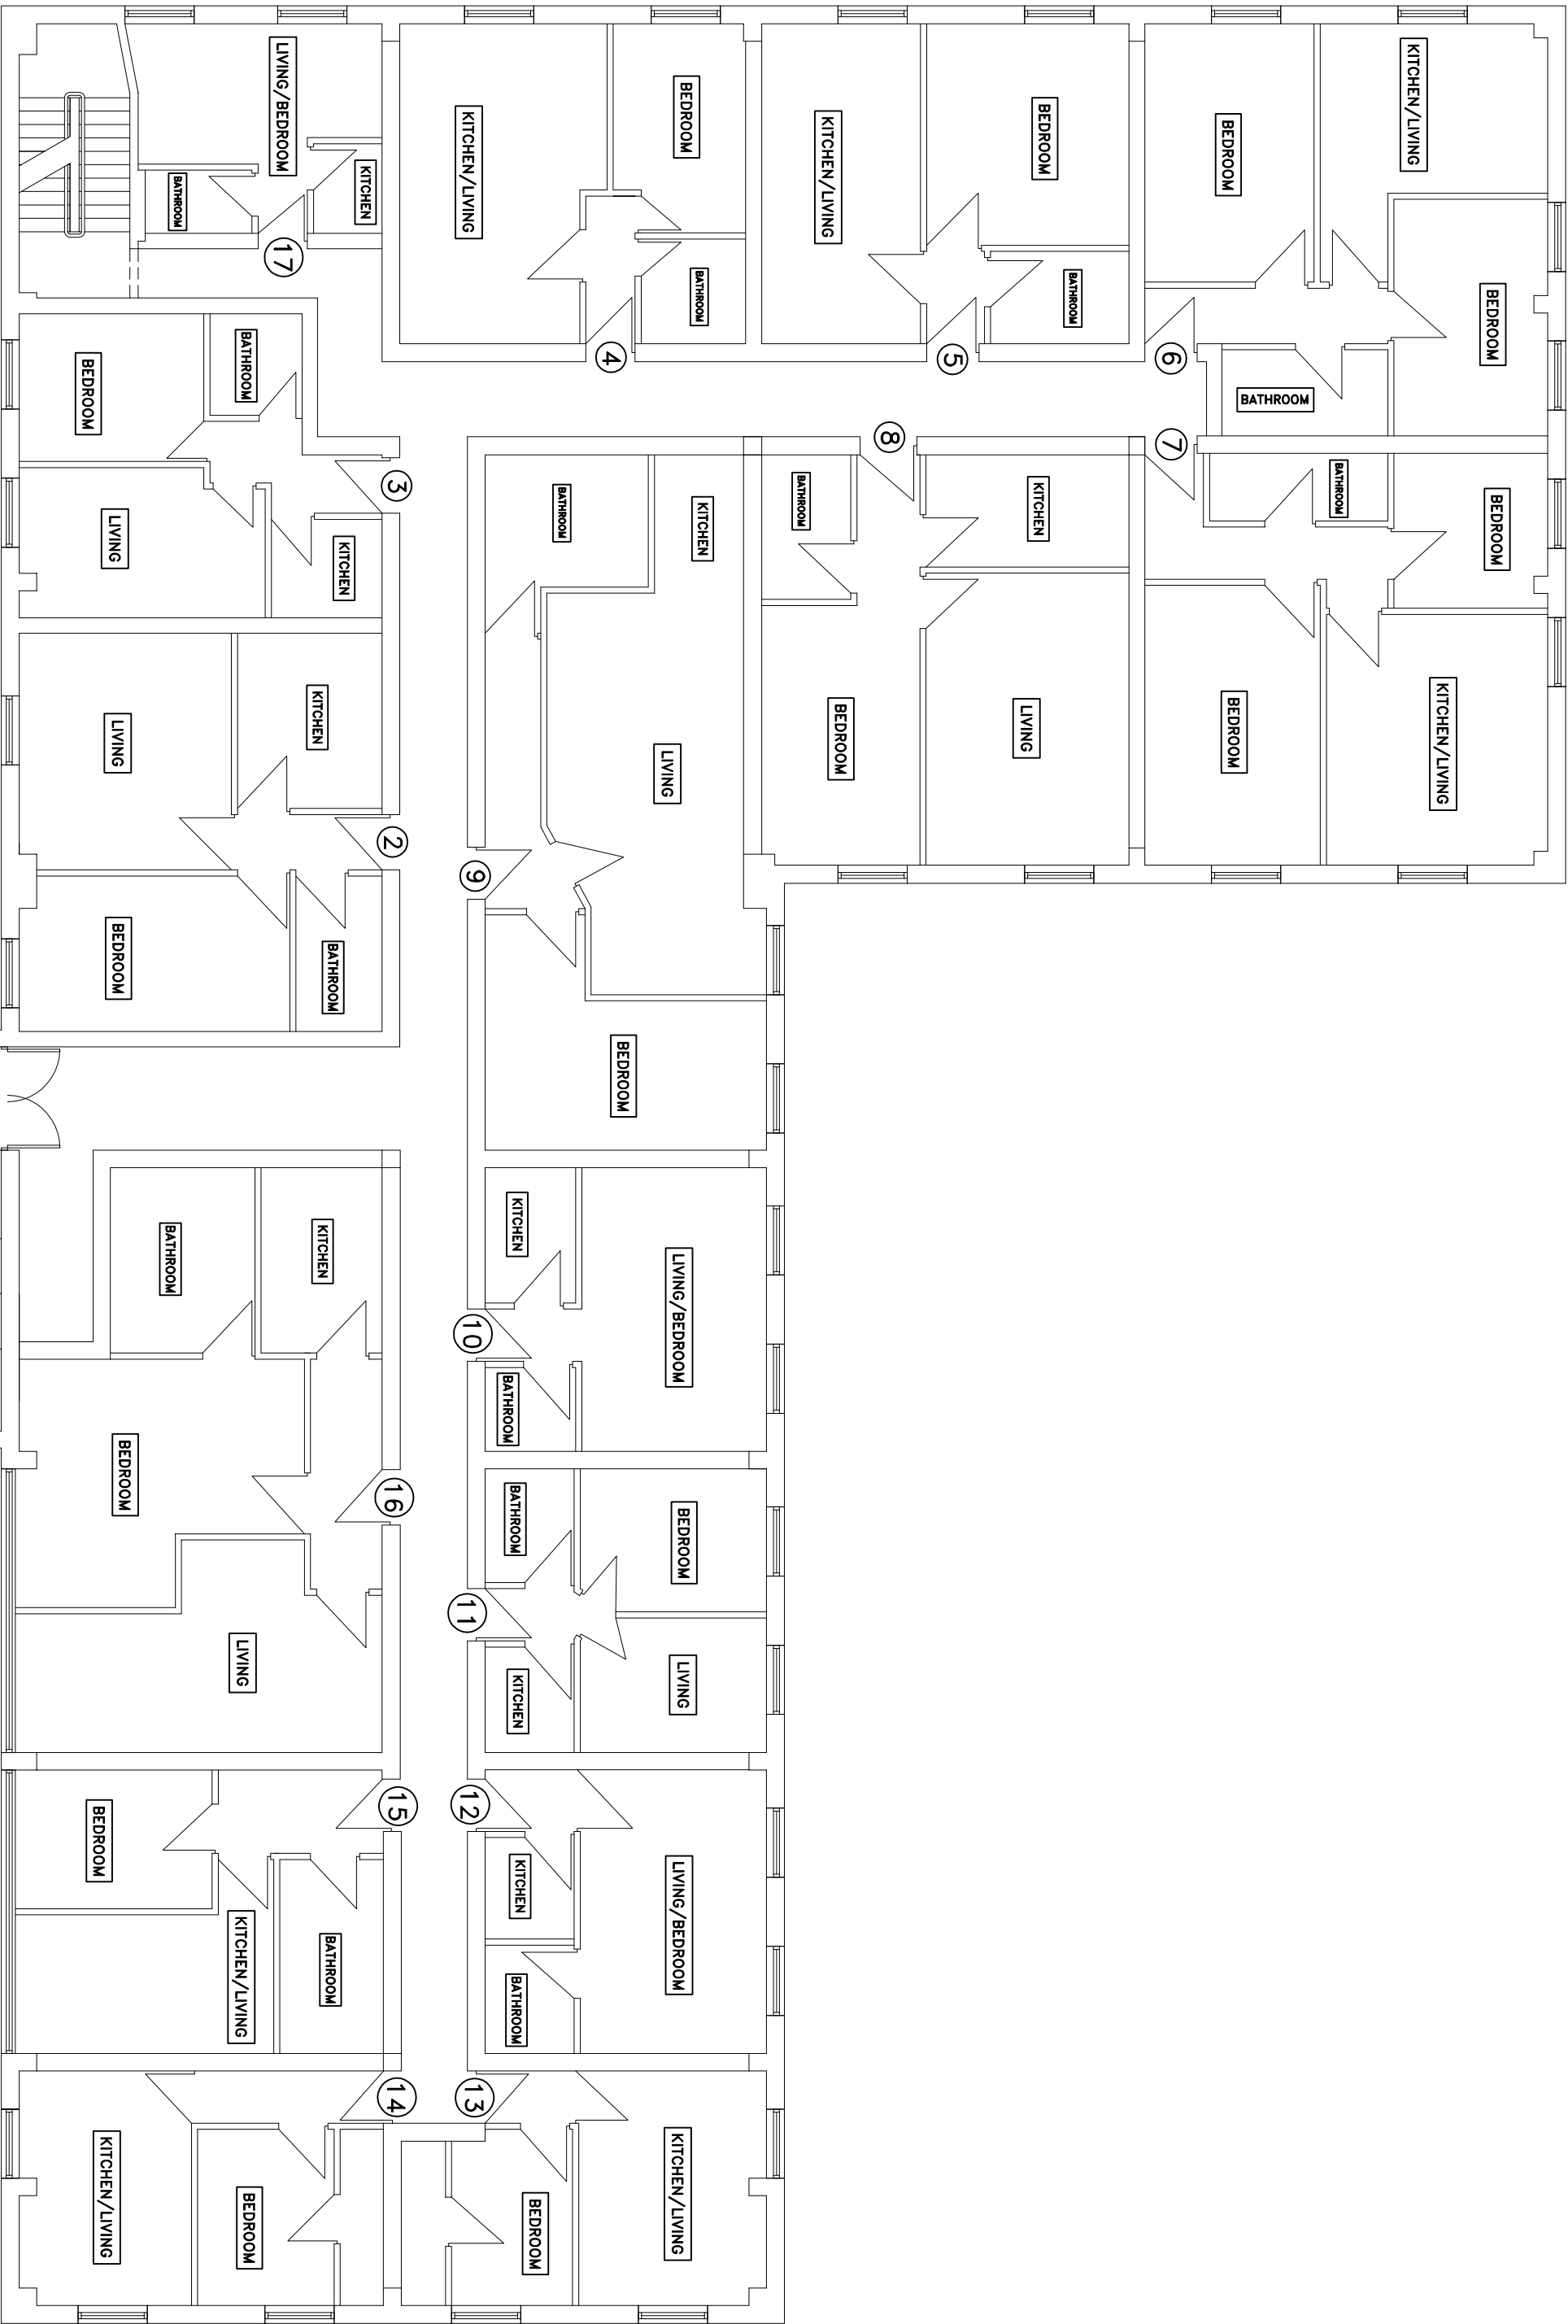

PROPOSED FIRST FLOOR PLAN (1:100)

Client:	THE LETTING ROOMS Ltd.	
Project:	PROPOSED CONVERSION OF THE FORMER HOYLAND TOWN HALL	
Drawing:	PROPOSED FIRST FLOOR PLAN	
Drawing No.	01	Rev:
Drawing size: A2 (1:1)		