


# Location Plan (Scale 1:1250)

|                                           |                |                          |                         |
|-------------------------------------------|----------------|--------------------------|-------------------------|
| <b>H.M. LAND REGISTRY</b>                 |                | <b>TITLE NUMBER</b>      |                         |
|                                           |                | <b>SYK 172779</b>        |                         |
| <b>ORDNANCE SURVEY<br/>PLAN REFERENCE</b> | <b>SE 3800</b> | <b>SECTION K</b>         | <b>Scale<br/>1/1250</b> |
| <b>COUNTY SOUTH YORKSHIRE</b>             |                | <b>DISTRICT BARNSELY</b> |                         |
| © Crown copyright 1982                    |                |                          |                         |

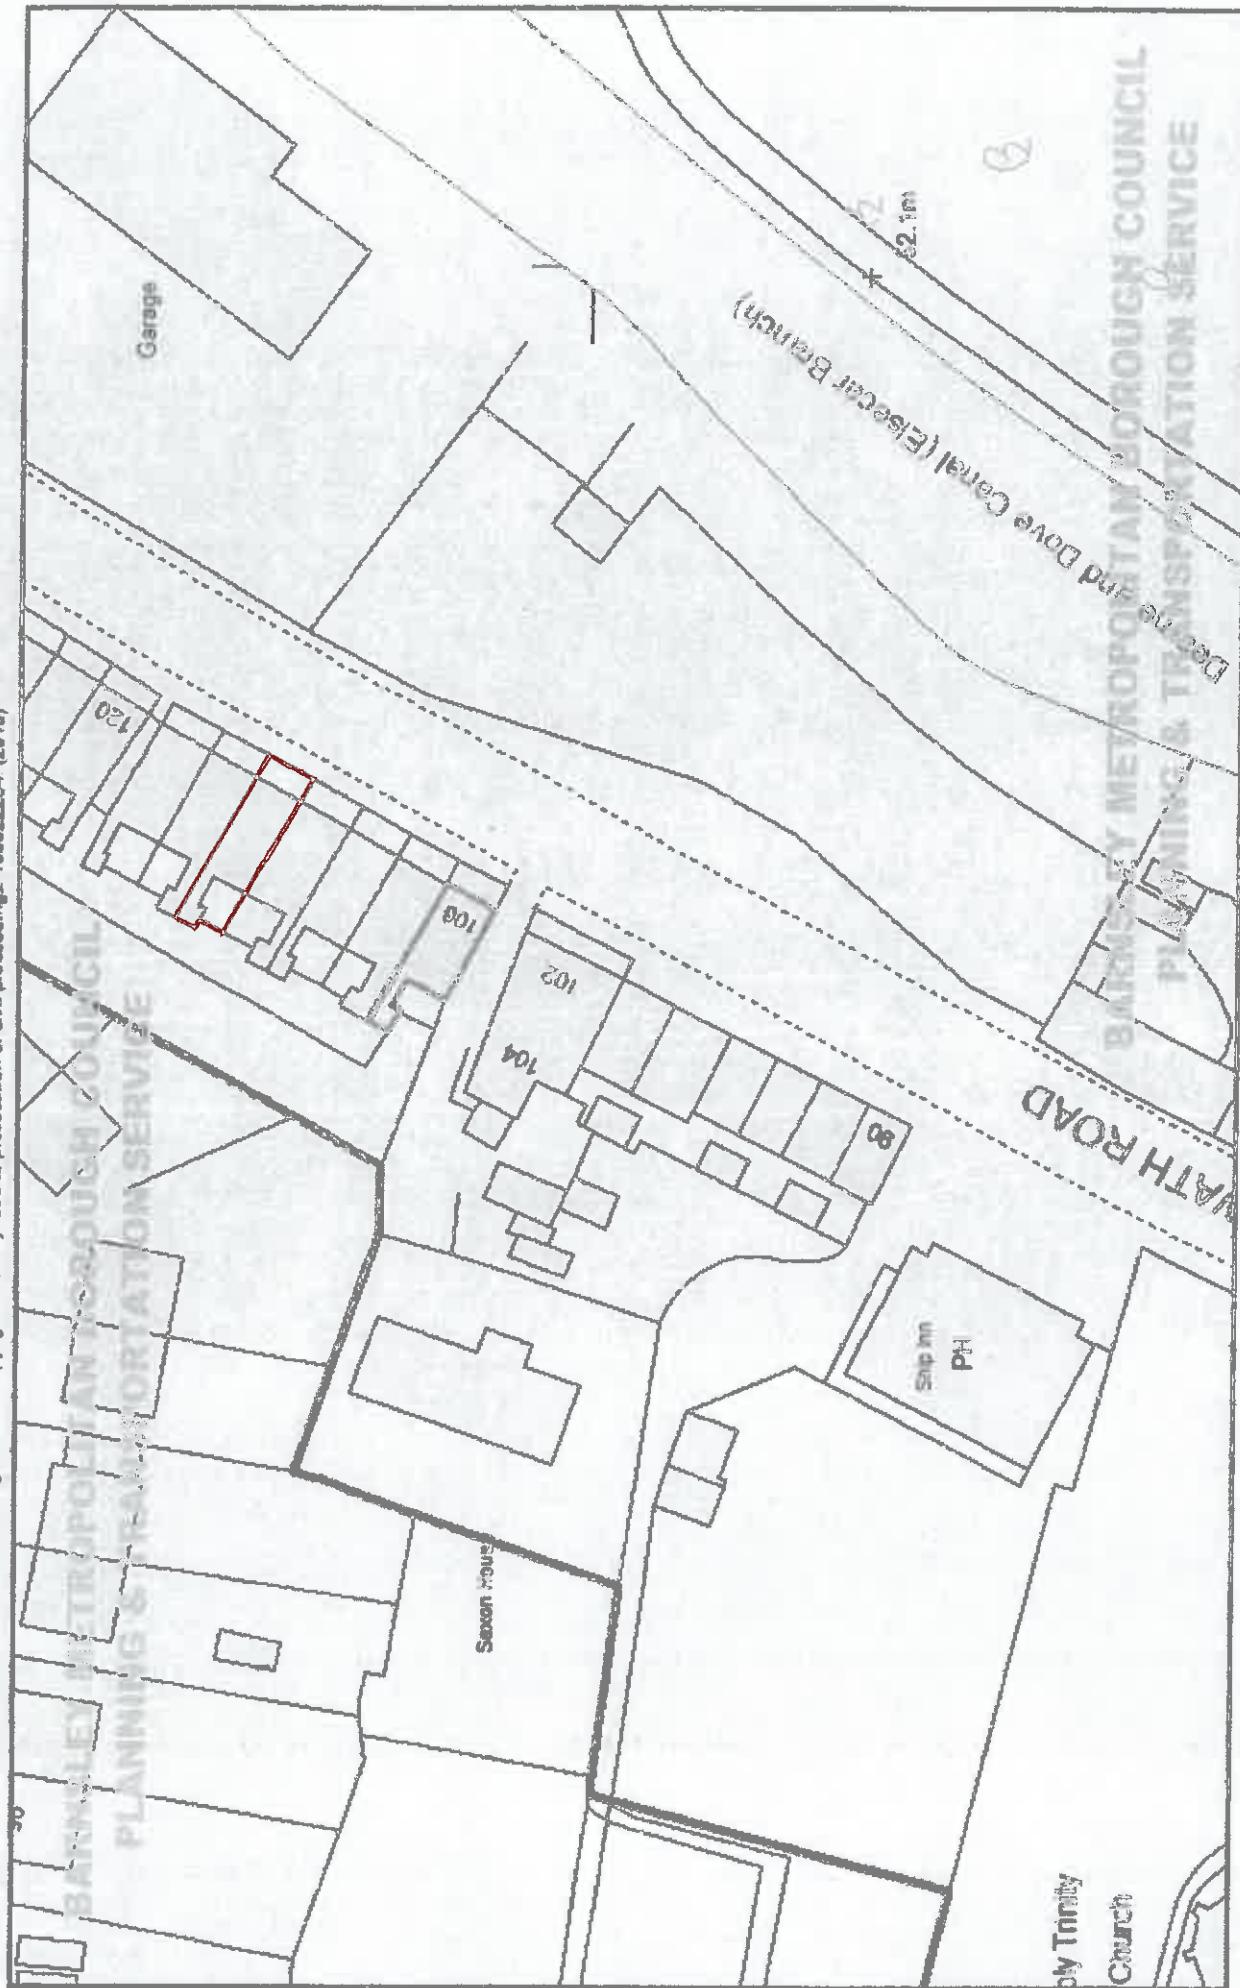



Site Plan  
Scale: 1:500

**BARNESLEY MBC - Planning and Transportation Service**

Assistant Director: Stephen Morales BA(Hons) MBA

PO Box 604, Barnsley S70 9FE

Tel: (01226) 770770 Fax (01226) 772559