


NOTES:  
1. All dimensions are given in millimetres unless otherwise stated.  
2. The drawings are not to be used for any other purpose without the written consent of the architect.  
3. The drawings are not to be used for any other purpose without the written consent of the architect.


Do Not Scale Drawing  
All Dimensions to be Checked on Site Prior to Commencement

applicant:


Mr J Bishop  
5 Moor Lane  
Birdwell  
Barnsley  
S70 5TZ

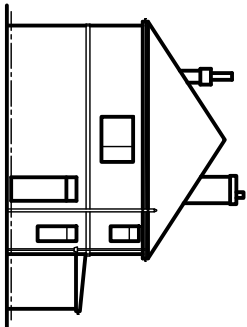


Existing Side Elevation

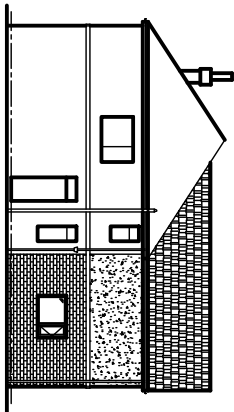

Proposed Side Elevation

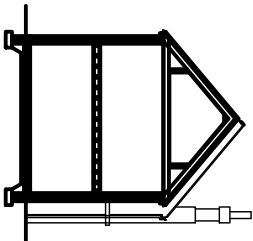


Section Two Extension

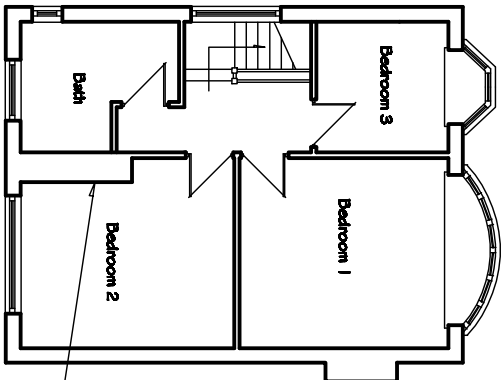


Existing First Floor Plan

Remove chimney breast from  
Room Bedroom and fire  
place. Remove and replace  
with glass and stone  
insert. Retain.

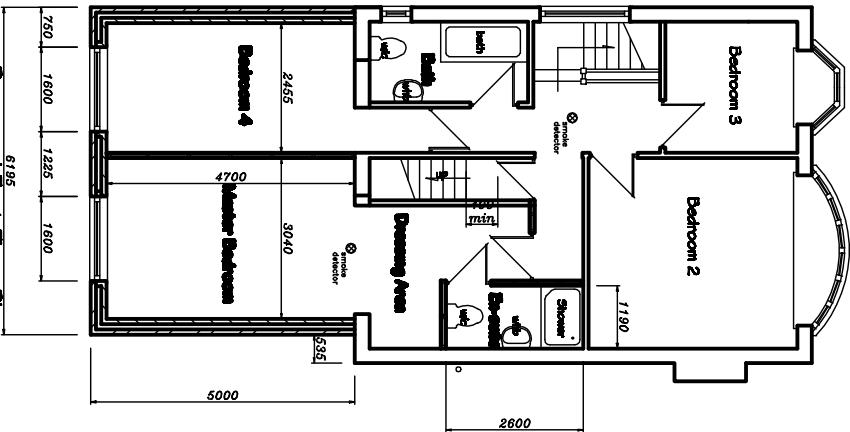

Proposed First Floor Plan

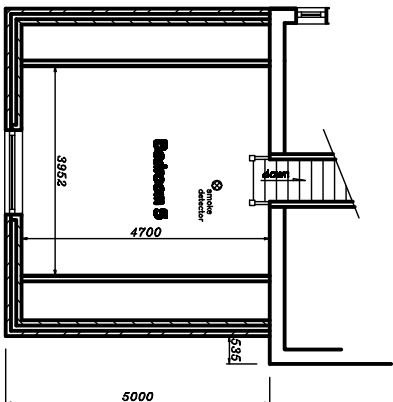

Proposed Second Floor Plan

PROPOSED TWO STOREY REAR EXTENSION, DETACHED GARAGE &  
SUMMERHOUSE at 5 MOOR LANE, BIRDWELL, BARNISLEY, S70 5TZ.

Dwg No:- JB 15/2 Sheet 2 of 2 Sheets  
EXTENSION DETAILS  
PROPOSED PLANS AND ELEVATIONS  
Scale 1:50 & 1:100 -APRIL 2015