




FRONT ELEVATION



SIDE ELEVATION

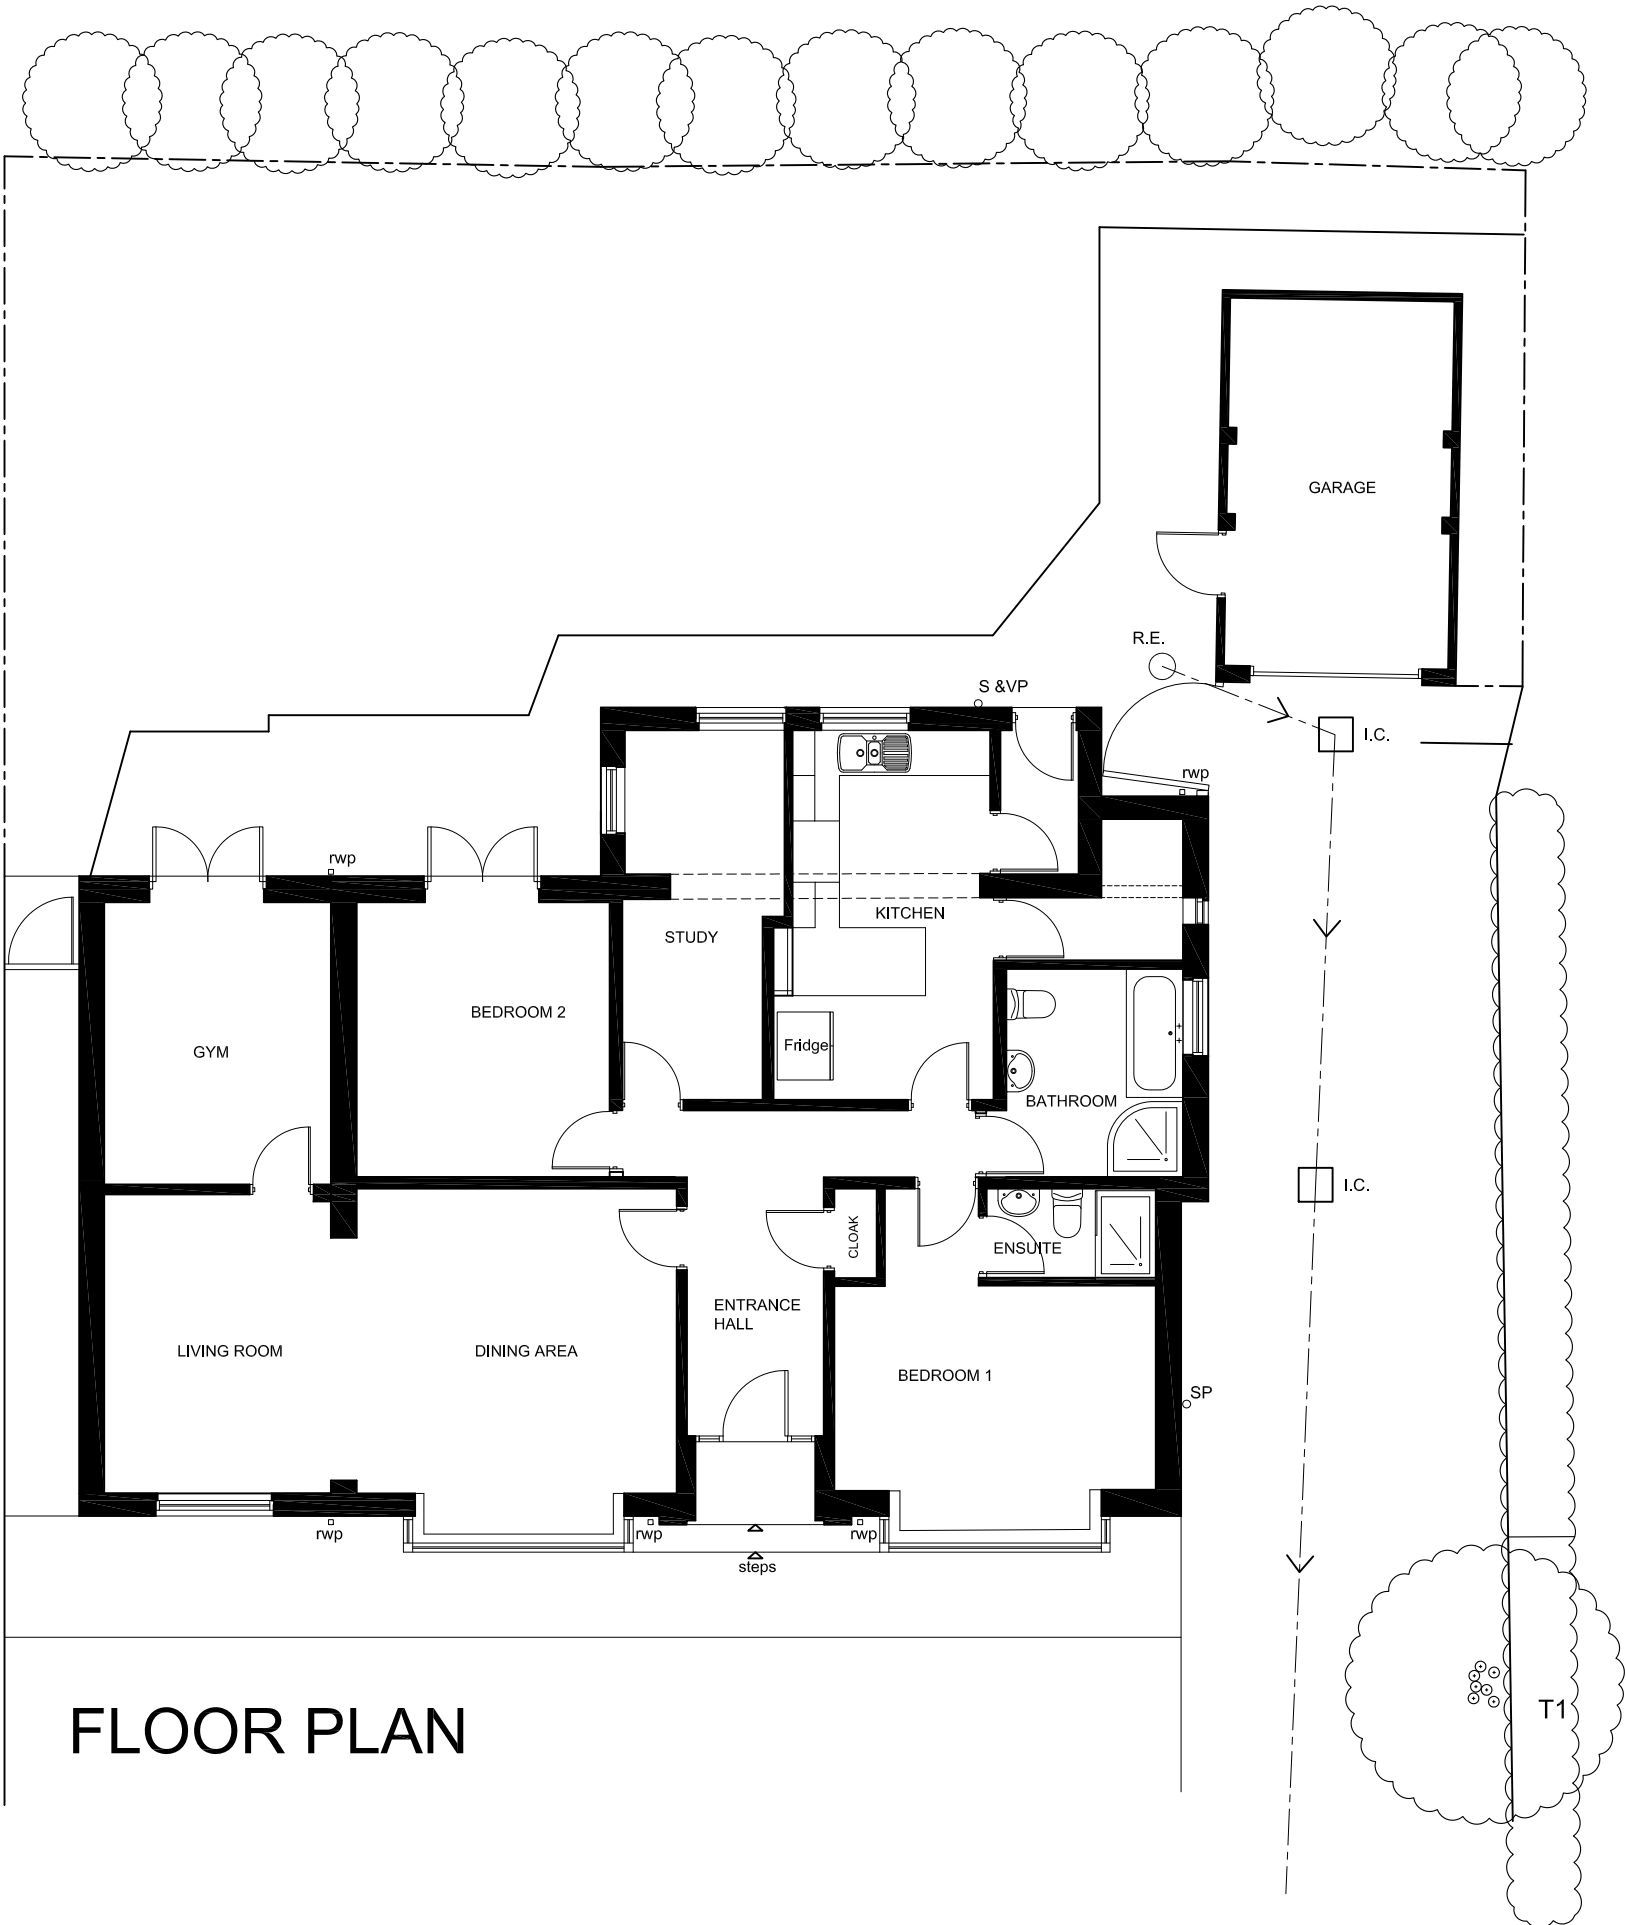

FLOOR PLAN



REAR ELEVATION

Rev:	Date:	Description:	By:
0	07762656187	steven@drawit.biz	
23	www.drawit.biz		
15	Medway Close		
	Barugh Green		
	Barnsley		
	S75 1NY		
Purpose: PLANNING			
Status: EXISTING			
Dwg of: Floor Plans & Elevations			
Client: Mr & Mrs Adkins			
Site Address: 32 Wakefield Road, Staincross			
Barnsley, S75 6JY			
Project: Proposed rear single storey kitchen extension, internal alterations and attached garage side extension			
Drawn by: SH	Date: 15/01/2013	Rev:	
Scale: 1:100	Dwg No: 1218_103		