



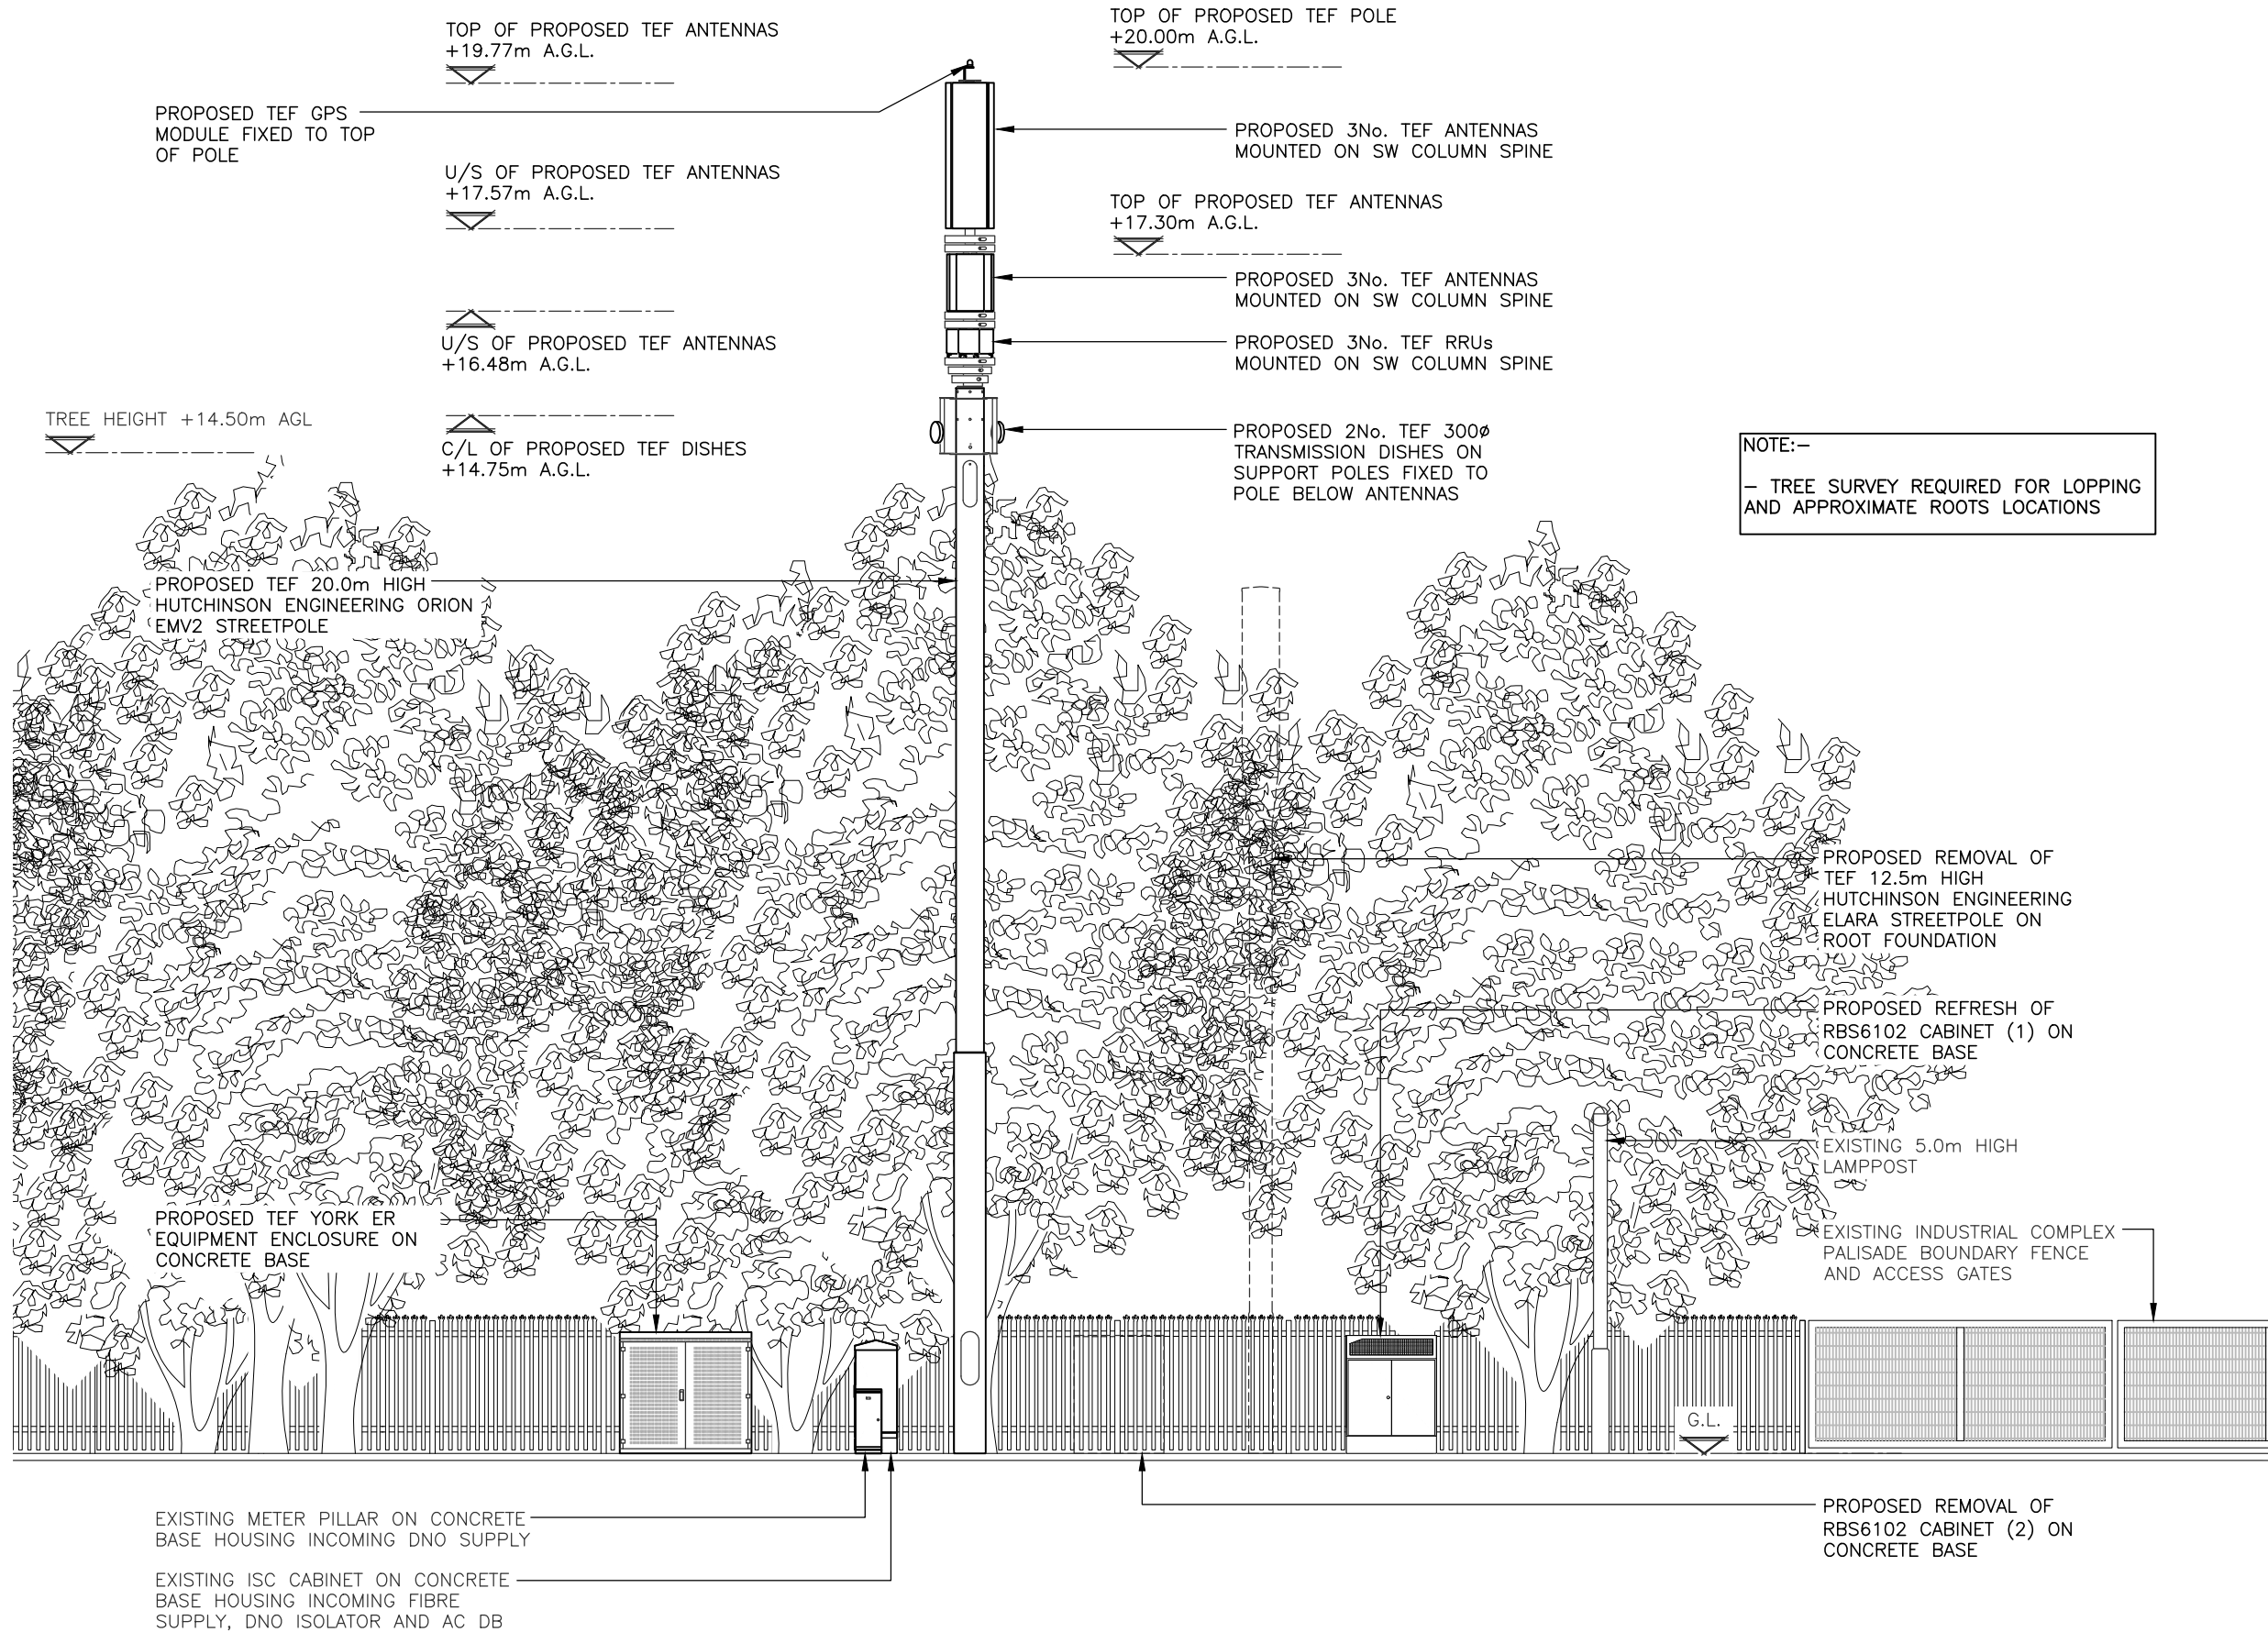

PROPOSED EAST ELEVATION
(1:100)

The drawings comply with TEF & Vodafone Standard ICNIRP guidelines.
Designed in accordance with CORNERSTONE document: SDN0013


 


ALL DIMENSIONS ARE IN mm UNLESS NOTED OTHERWISE

N.G.R | E: 433367 N: 406556

NOTES:
- LOPPING OF TREES REQUIRED FOR INSTALLATION OF THE PROPOSAL
- TREE SURVEY REQUIRED FOR LOPPING AND APPROXIMATE ROOTS LOCATIONS

A	Issued For Approval	SSC	NDS	14.07.21
REV	MODIFICATION	BY	CH	DATE

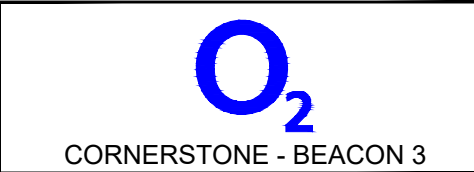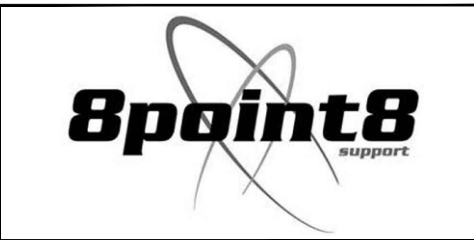

Cell Name	Opt.
STOCK LANE SW	-

Cell ID No		
CTIL	TEF	VF
114506 22	071716	N/A

Site Address / Contact Details		
STOCK LANE SW STOCK LANE BARNSELEY SOUTH YORKSHIRE S75 2DS		

Drawing Title:
PROPOSED SITE ELEVATION

Purpose of issue:	PLANNING	Dwg Rev:
Drawing Number:	301	A

Drawing Number:	301	A
-----------------	-----	---