




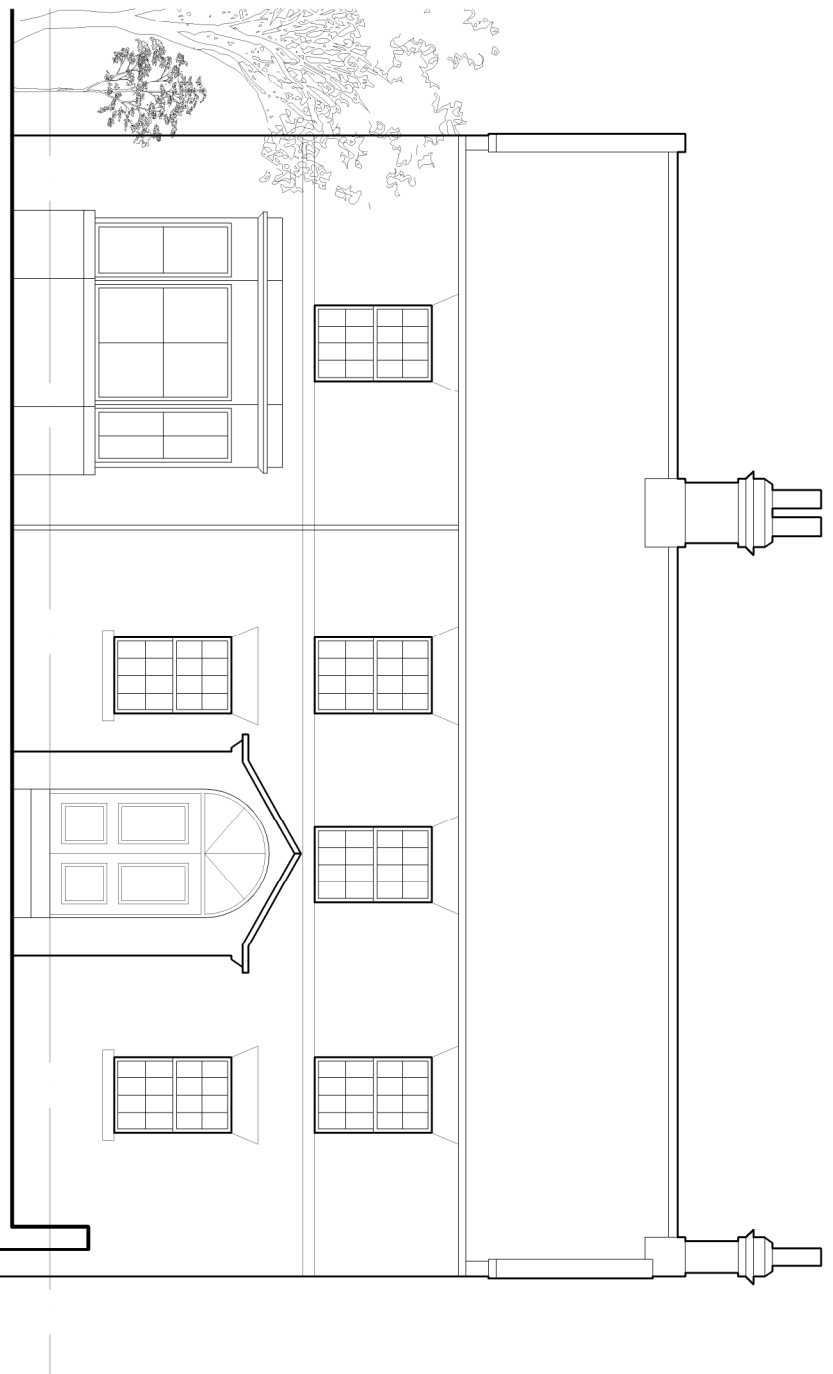


NORTH ELEVATION AS
EXISTING

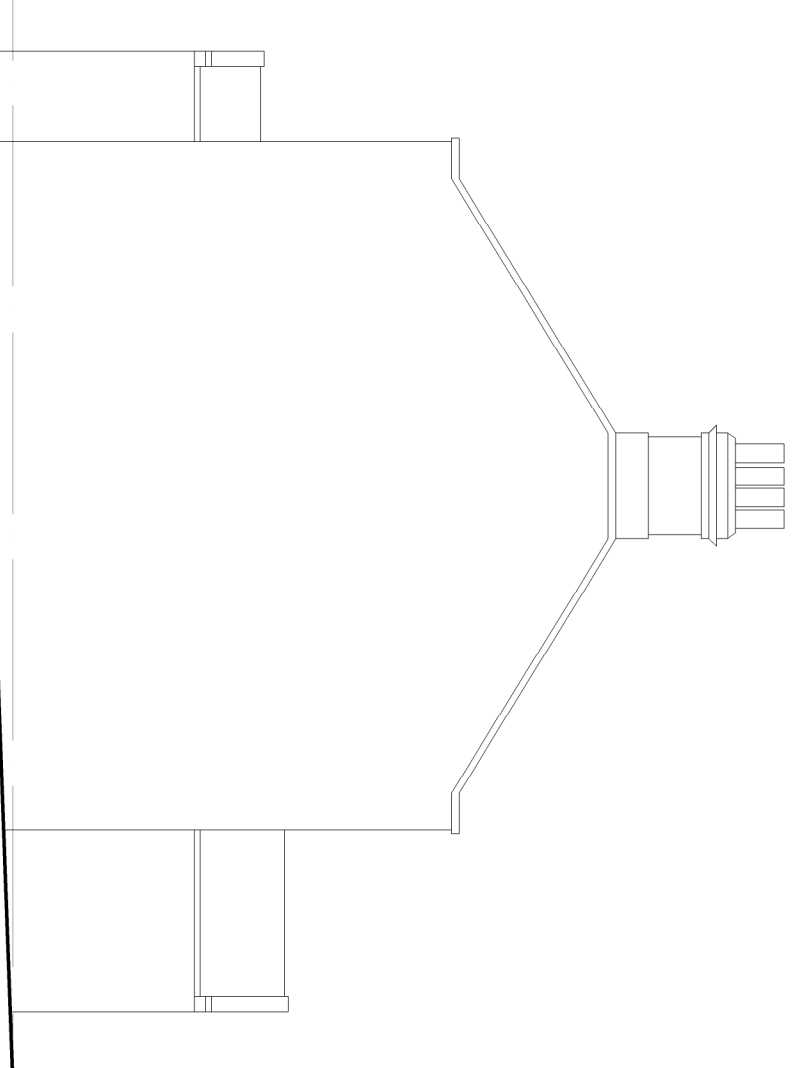

EAST ELEVATION AS
EXISTING

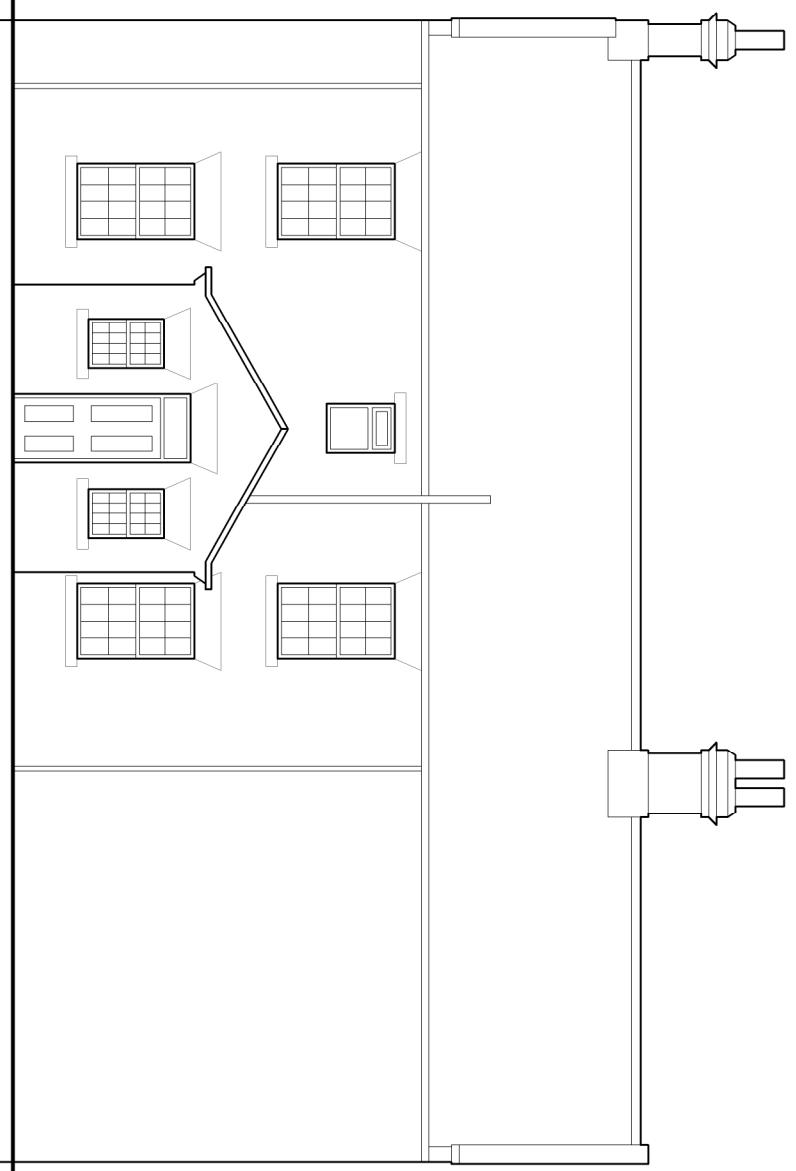

SOUTH ELEVATION AS
EXISTING

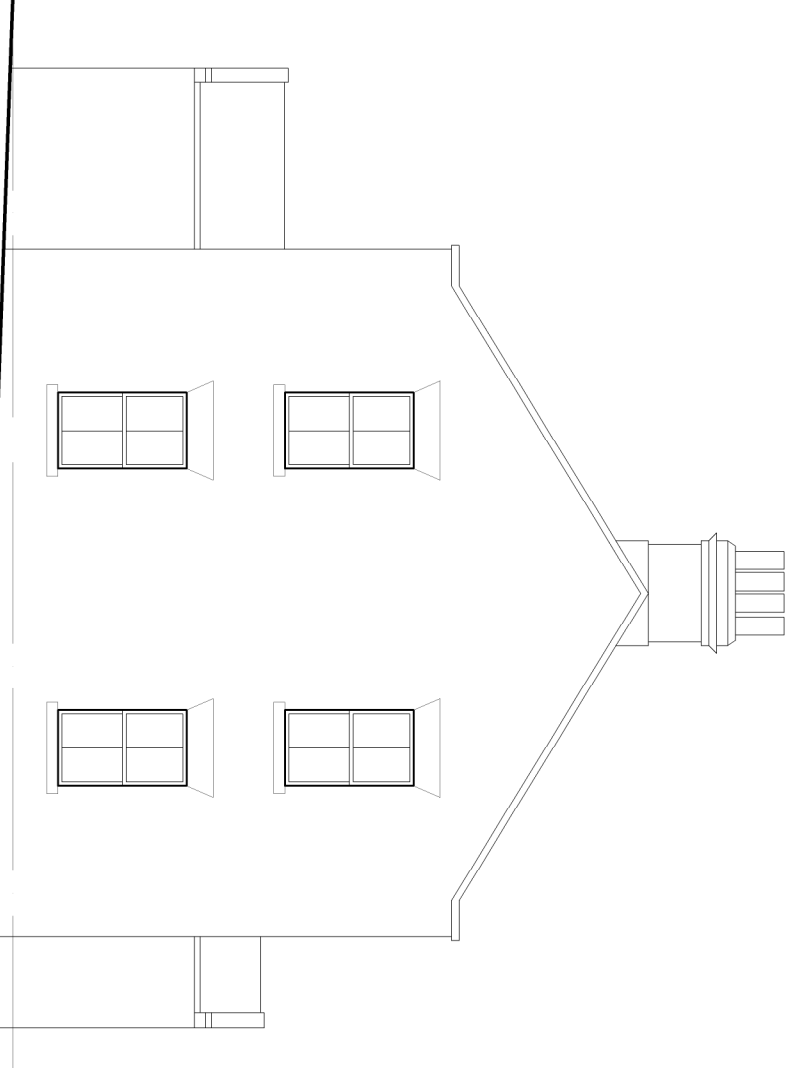

WEST ELEVATION AS
EXISTING

Do not scale from this drawing. Architectural Drawings Ltd to be notified of any discrepancies in figure dimensions and between site conditions and drawings.

© This drawing and the works depicted within are the copyright of Architectural Drawings Ltd and its use on this site only. Written permission should be obtained from Architectural Drawings Ltd before reproduction in whole or part.

Before commencement of the works the contractor must ensure that the design is in accordance with all relevant building regulations, all relevant sewer outfalls, flood levels and connection points.


This drawing must be read in conjunction with and checked against the specification and design, layout and engineering drawings.

Discrepancies must be reported to Architectural Drawings Ltd.


The contractor must satisfy himself with the adequacy of the design and ensure that the design is in accordance with all relevant building regulations, all relevant sewer outfalls, flood levels and connection points.

This drawing should not be used upon to give information on ground conditions and foundations.


This Contractor is to sign and the work is completed with the Building Regulations, relevant current British Standards

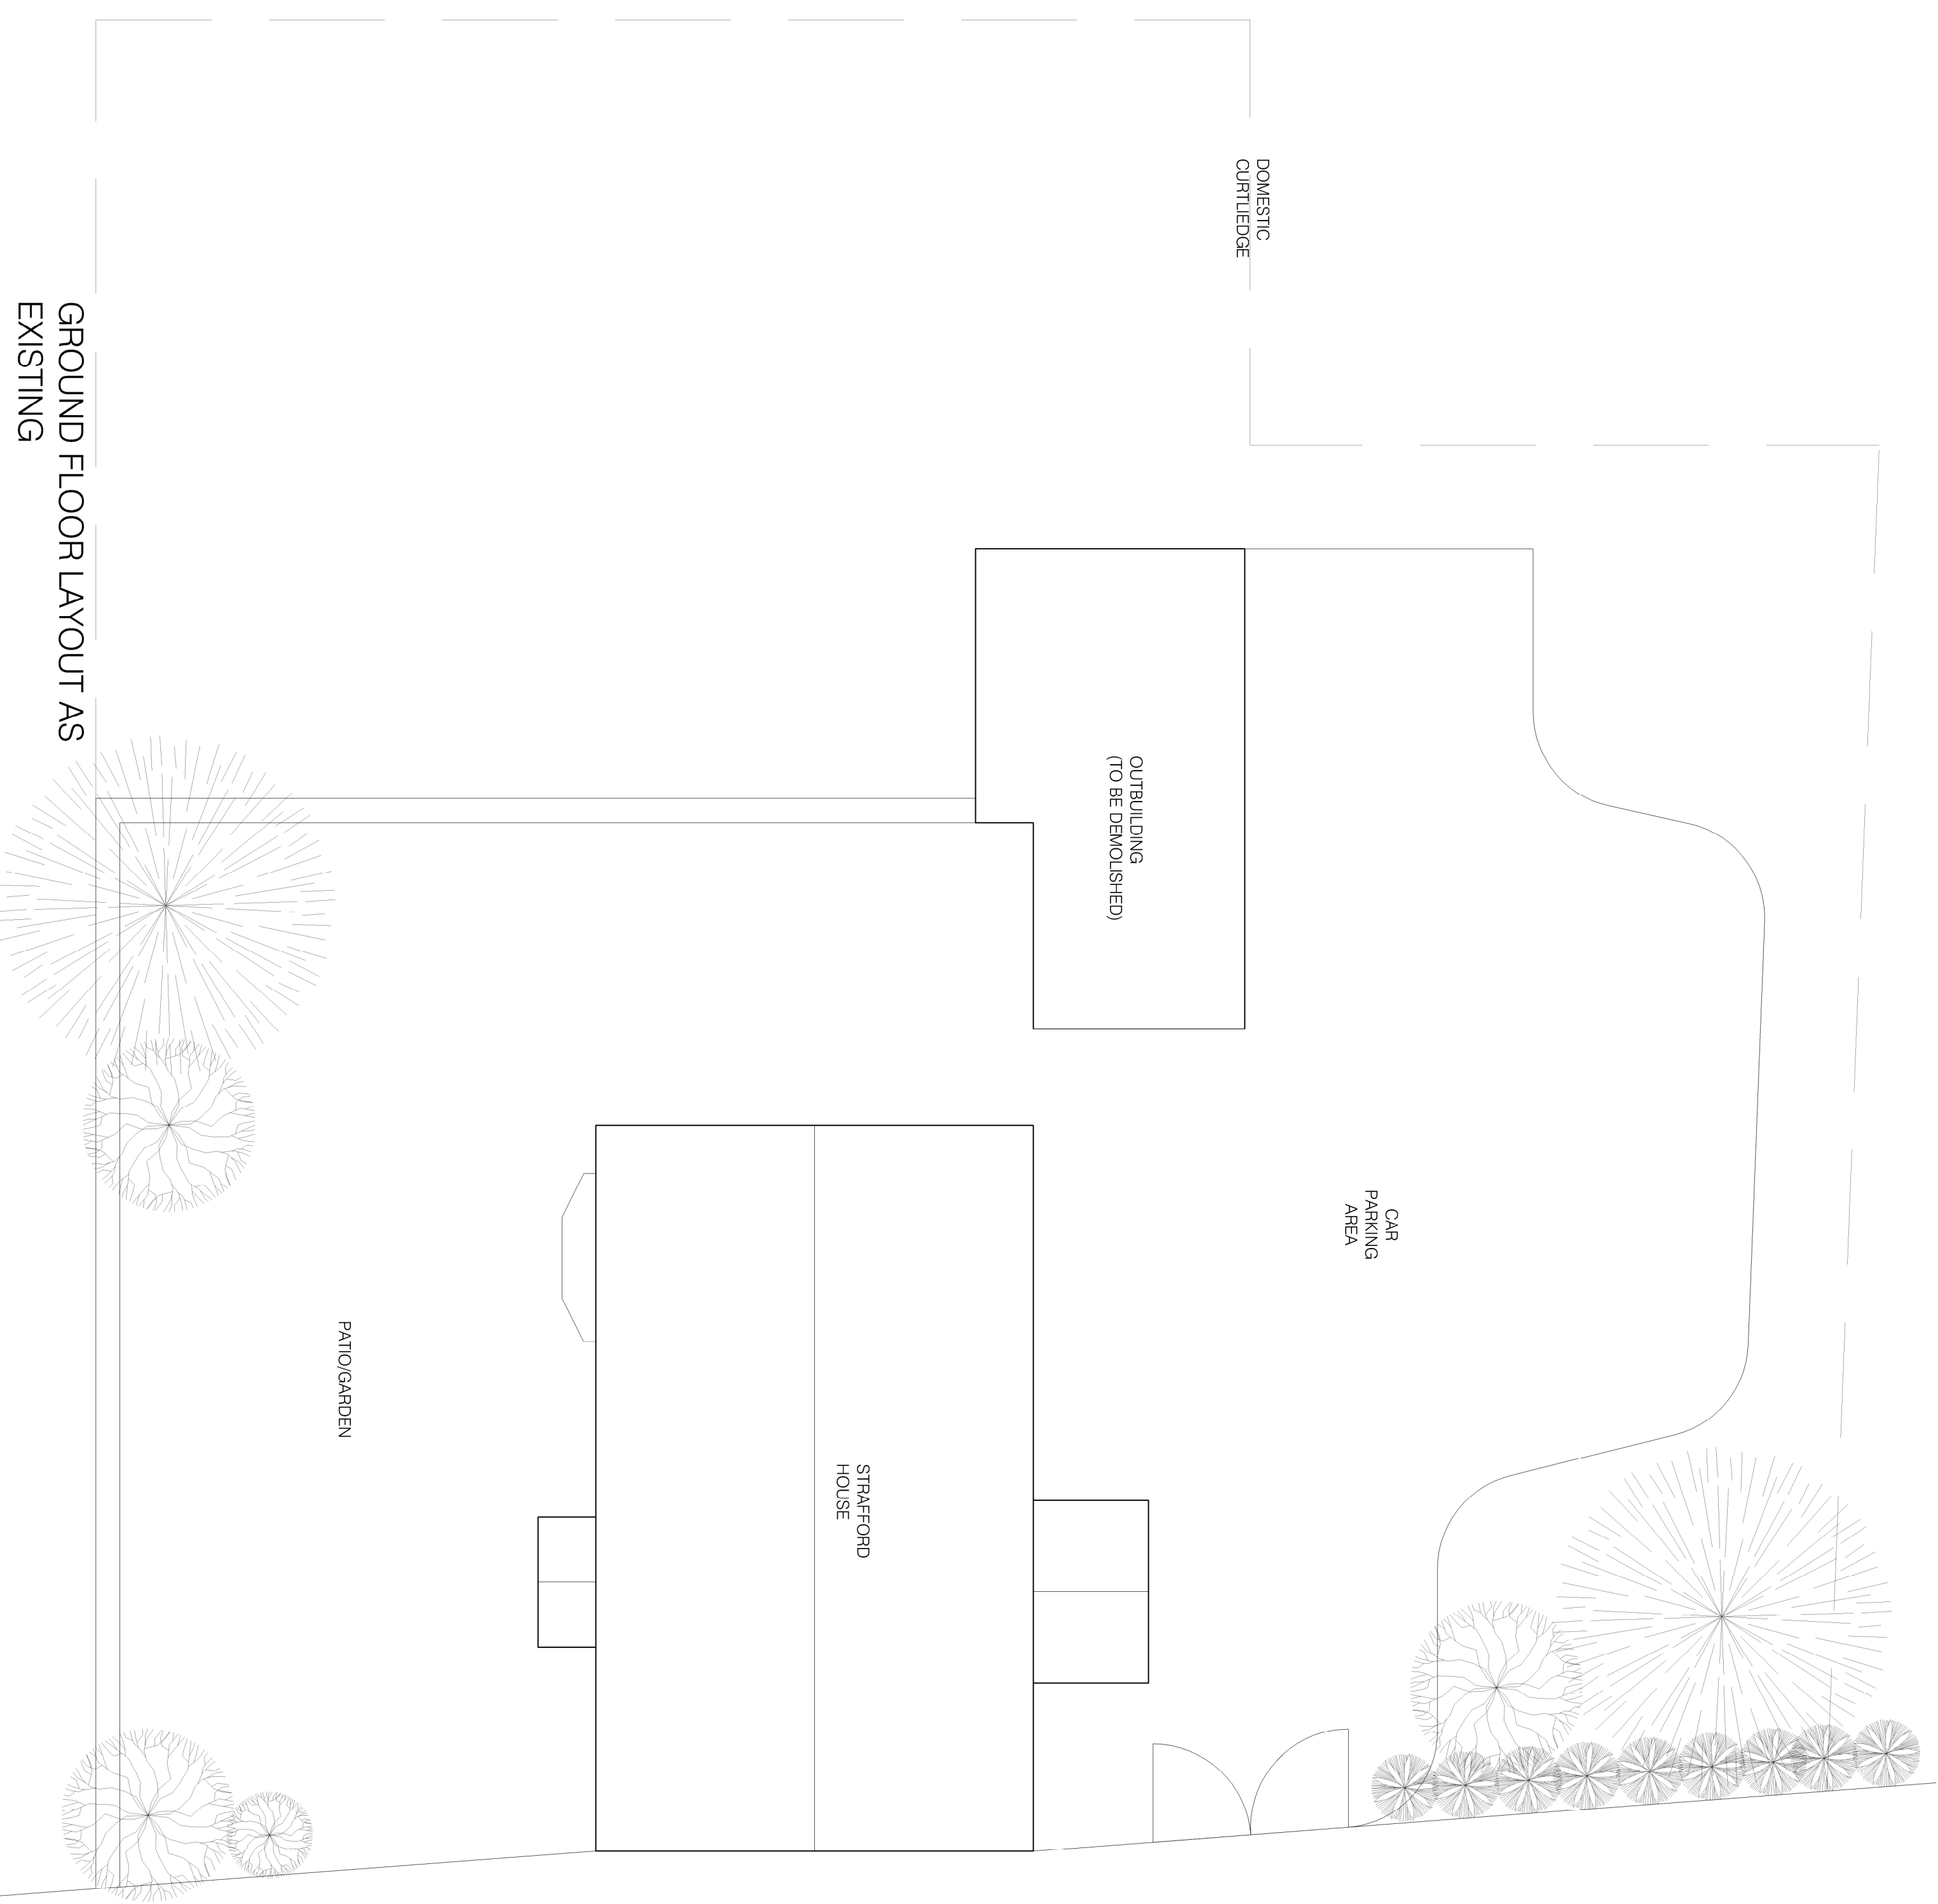


GROUND FLOOR LAYOUT AS
EXISTING

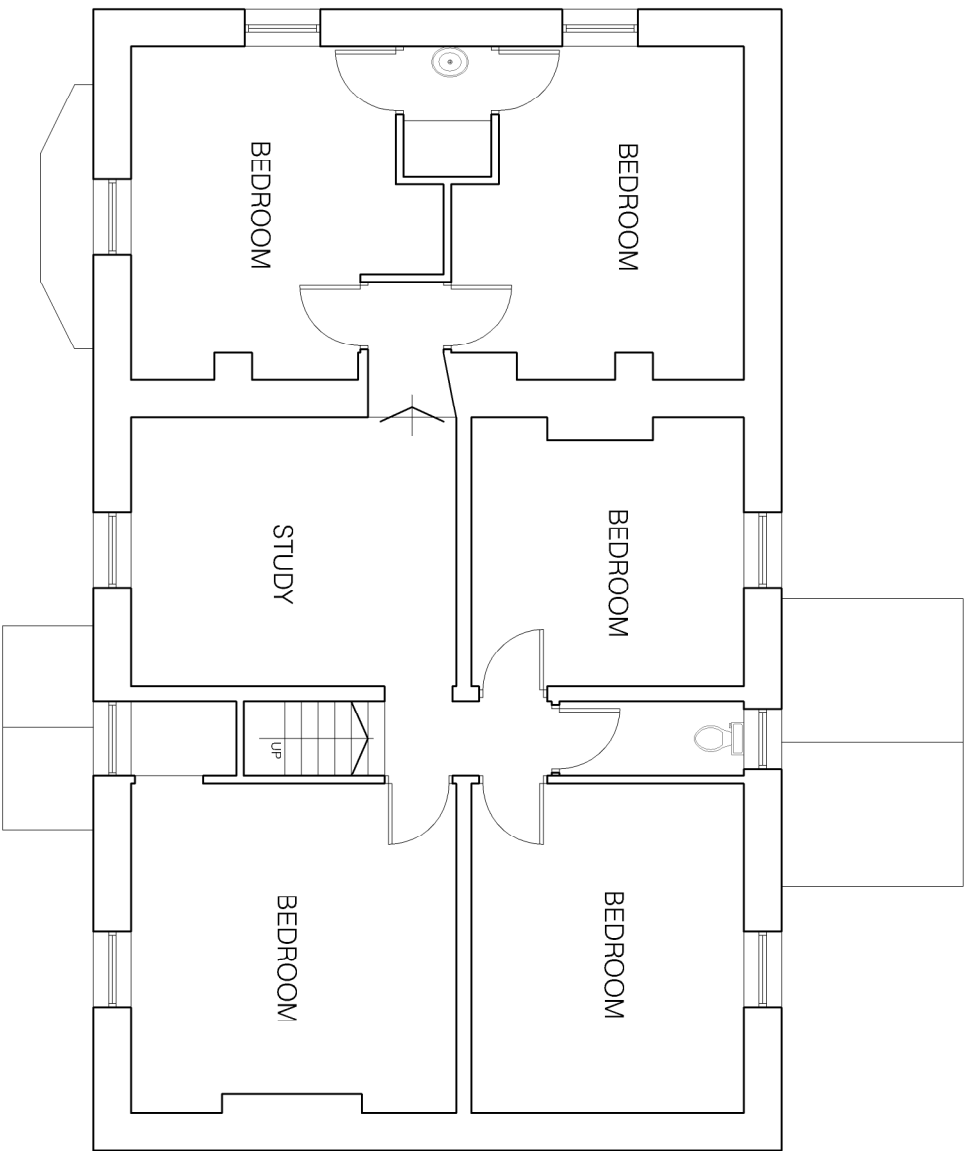

FIRST FLOOR AS EXISTING

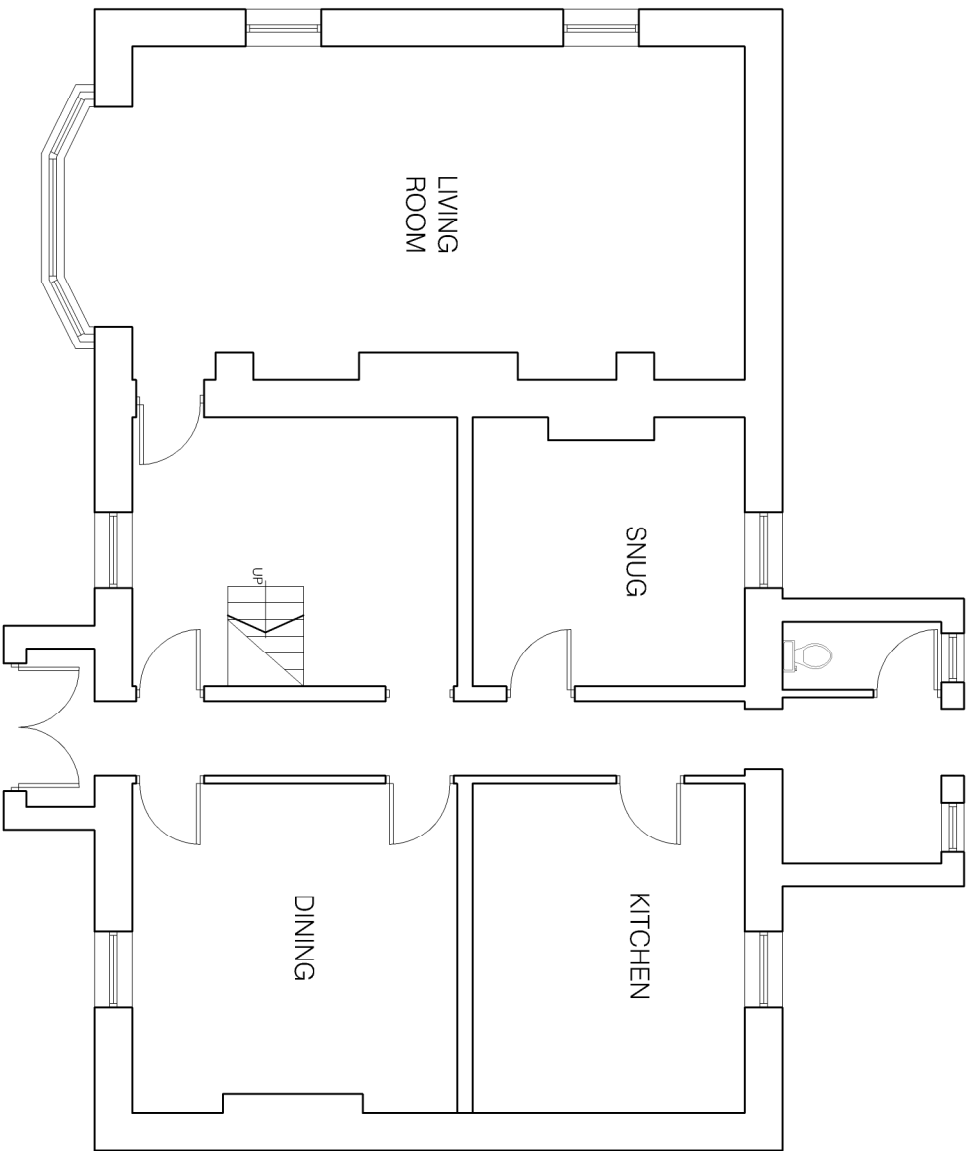

GROUND FLOOR AS EXISTING

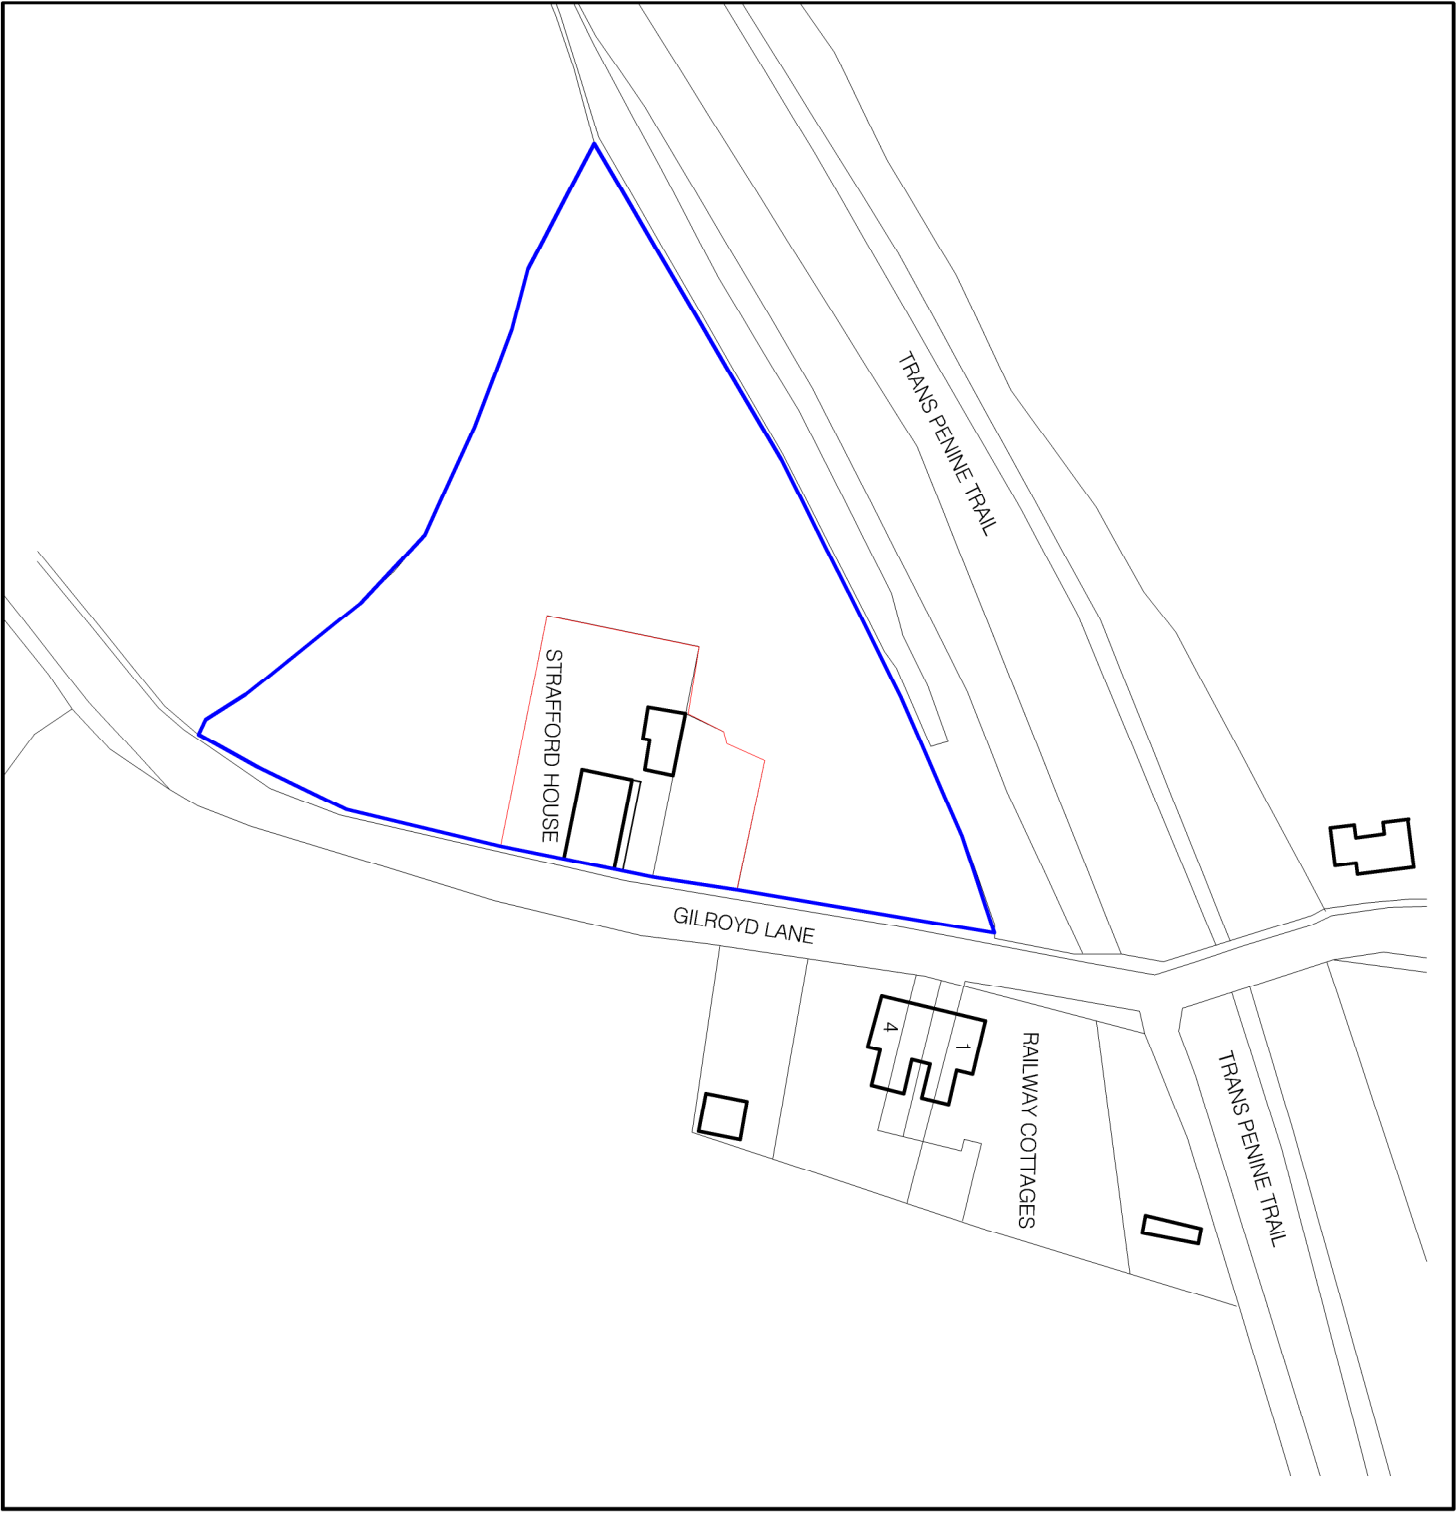

SITE LOCATION PLAN 1:1250

revisions

Design | Develop | Build

architecturaldrawings Ltd

44 Park Road, Barnsley, S70 1YE
info@architecturaldrawingsltd.co.uk
www.architecturaldrawingsltd.co.uk

REVISIONS

DATE

CLIENT

STRAFFORD HOUSE
S75 3EG

TITLE
PROPOSED EXTENSION
EXISTING PLANS
& ELEVATIONS

DRAWING STATUS
INFORMATION

SCALE
1:100 @ A1

DATE
NOV 2016

JOB NO.
DRAWING NUMBER

REV
738 01