

NOTE
Drawing use for status issued for only. Feasibility & Planning drawings are not intended for construction or manufacture. J Mahoney Architects Ltd cannot accept any responsibility for issues arising due to this.

All dimensions to be checked on site and any discrepancies to be notified prior to the commencement of work.


Do not scale from this drawing. If in doubt ask

© J Mahoney Architects



Proposed North Elevation

1:50

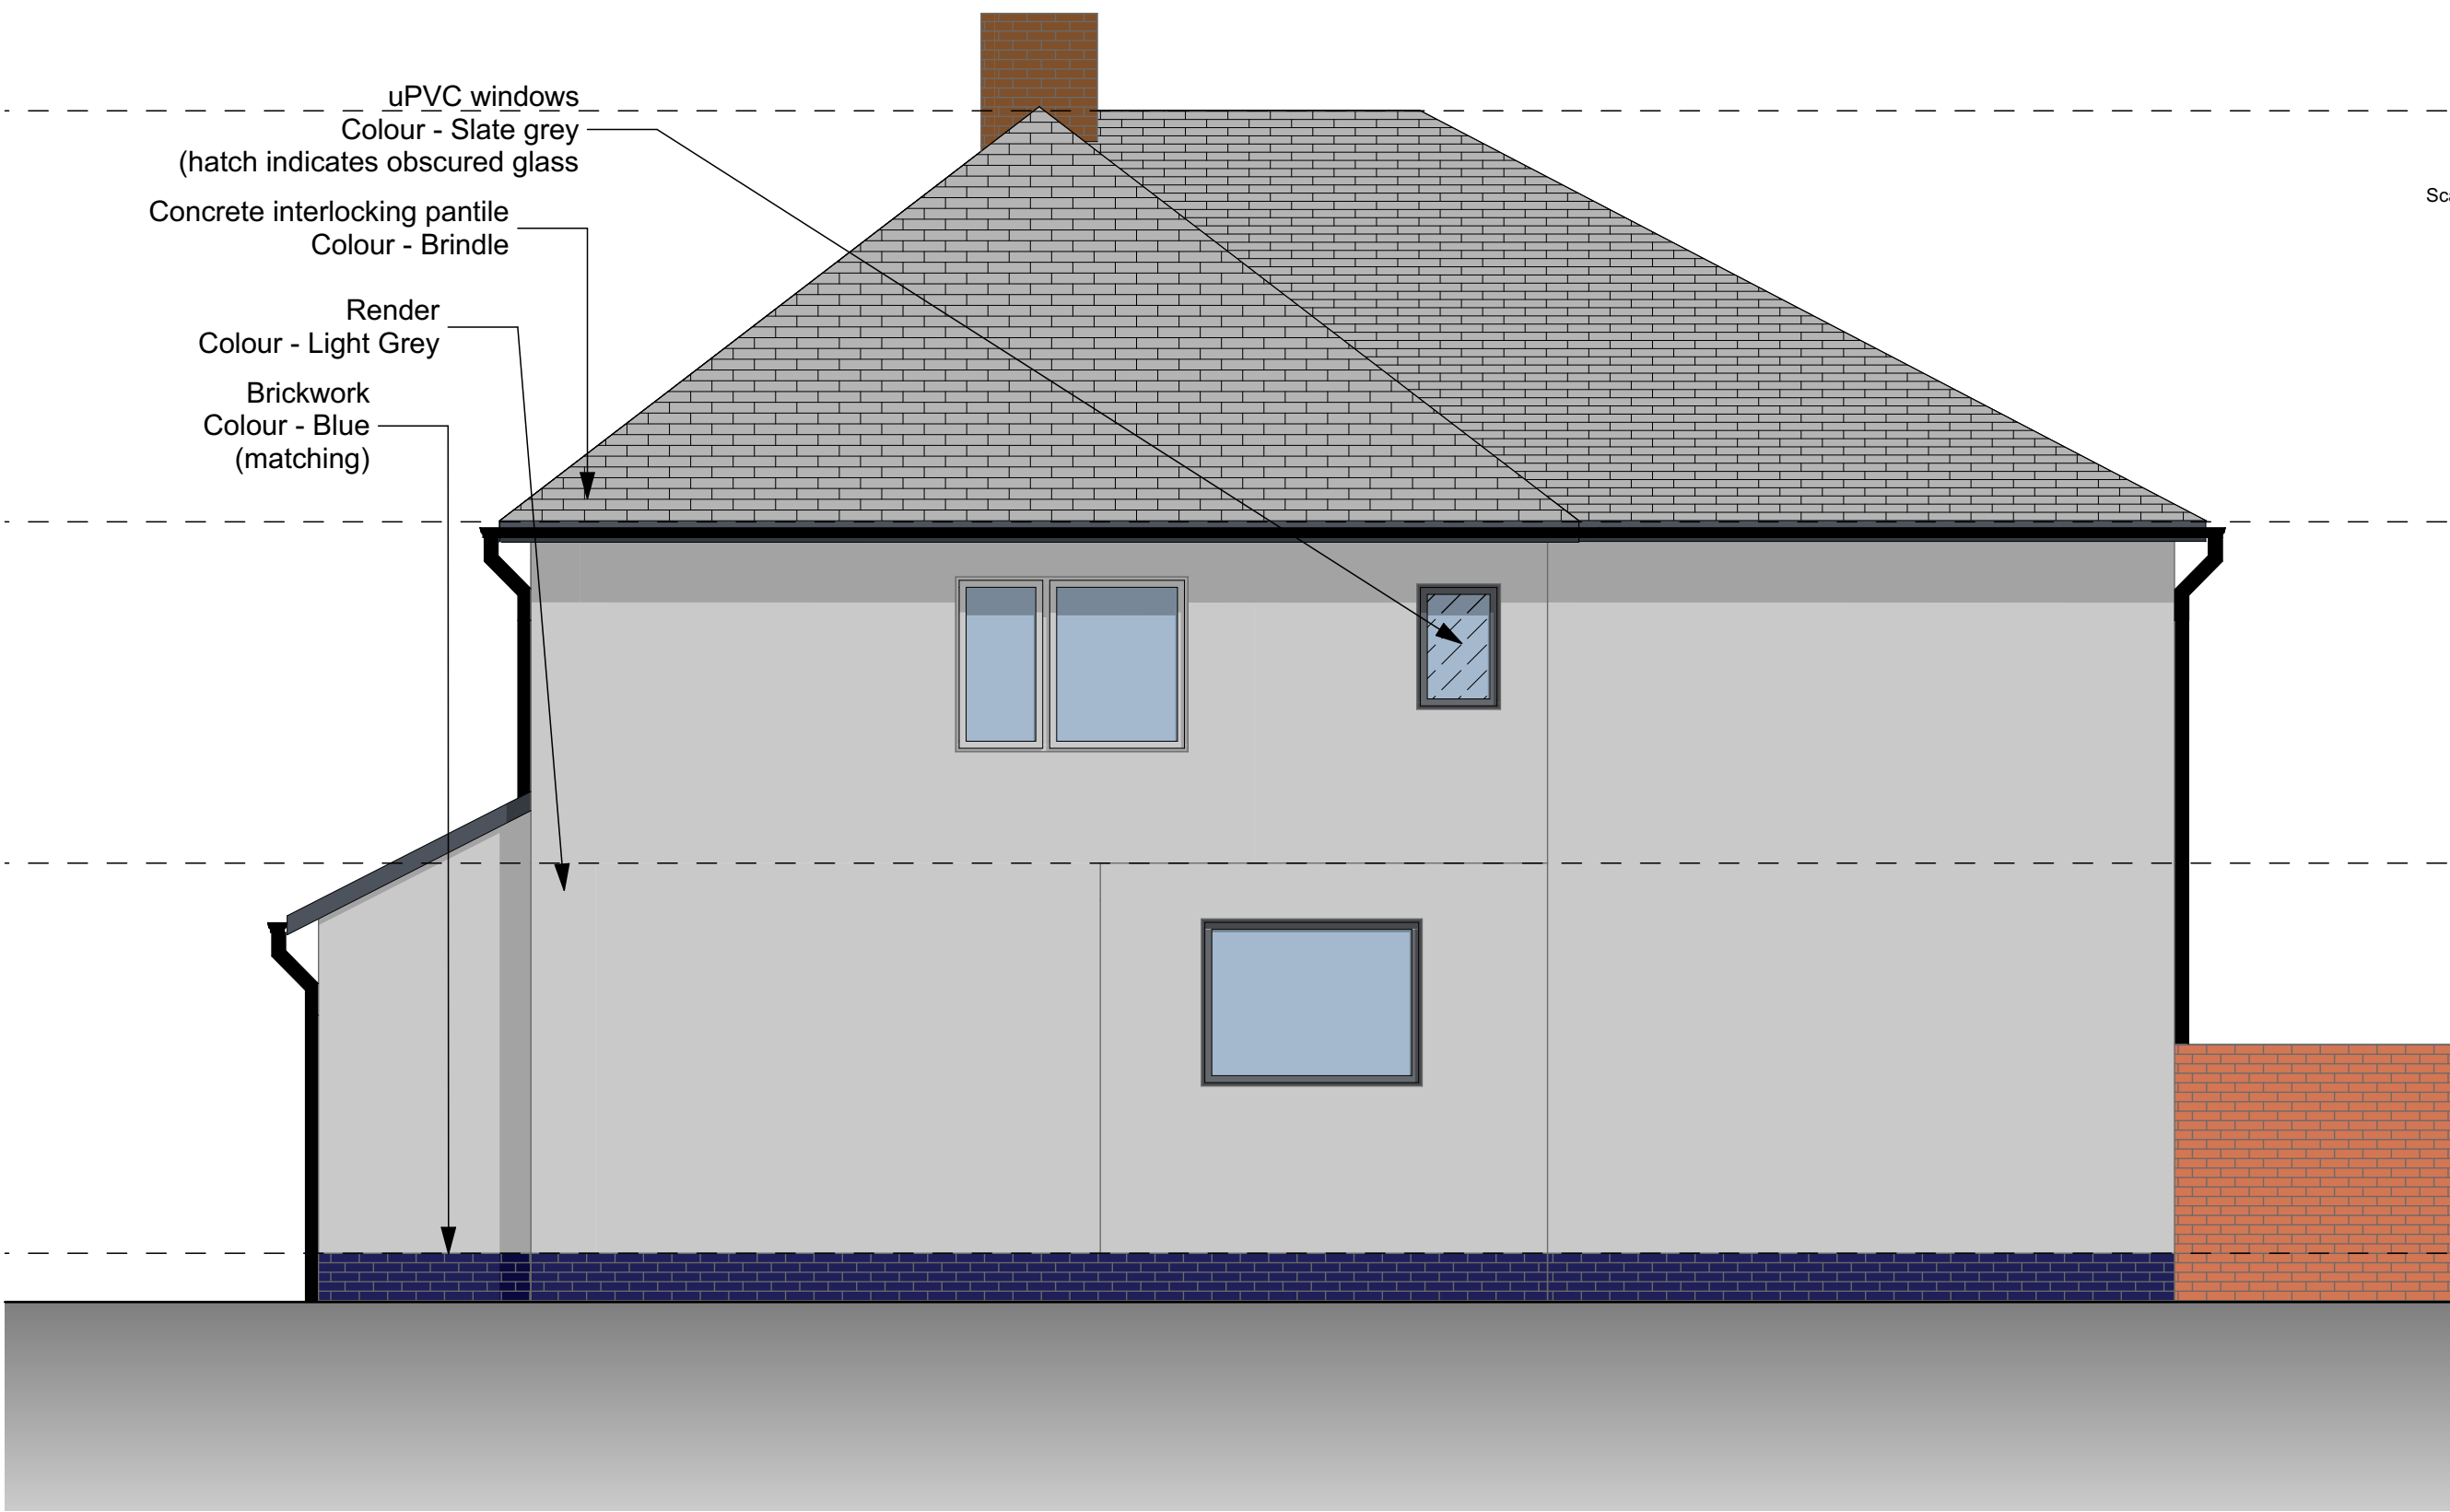


Proposed East Elevation

1:50



Proposed South Elevation

1:50

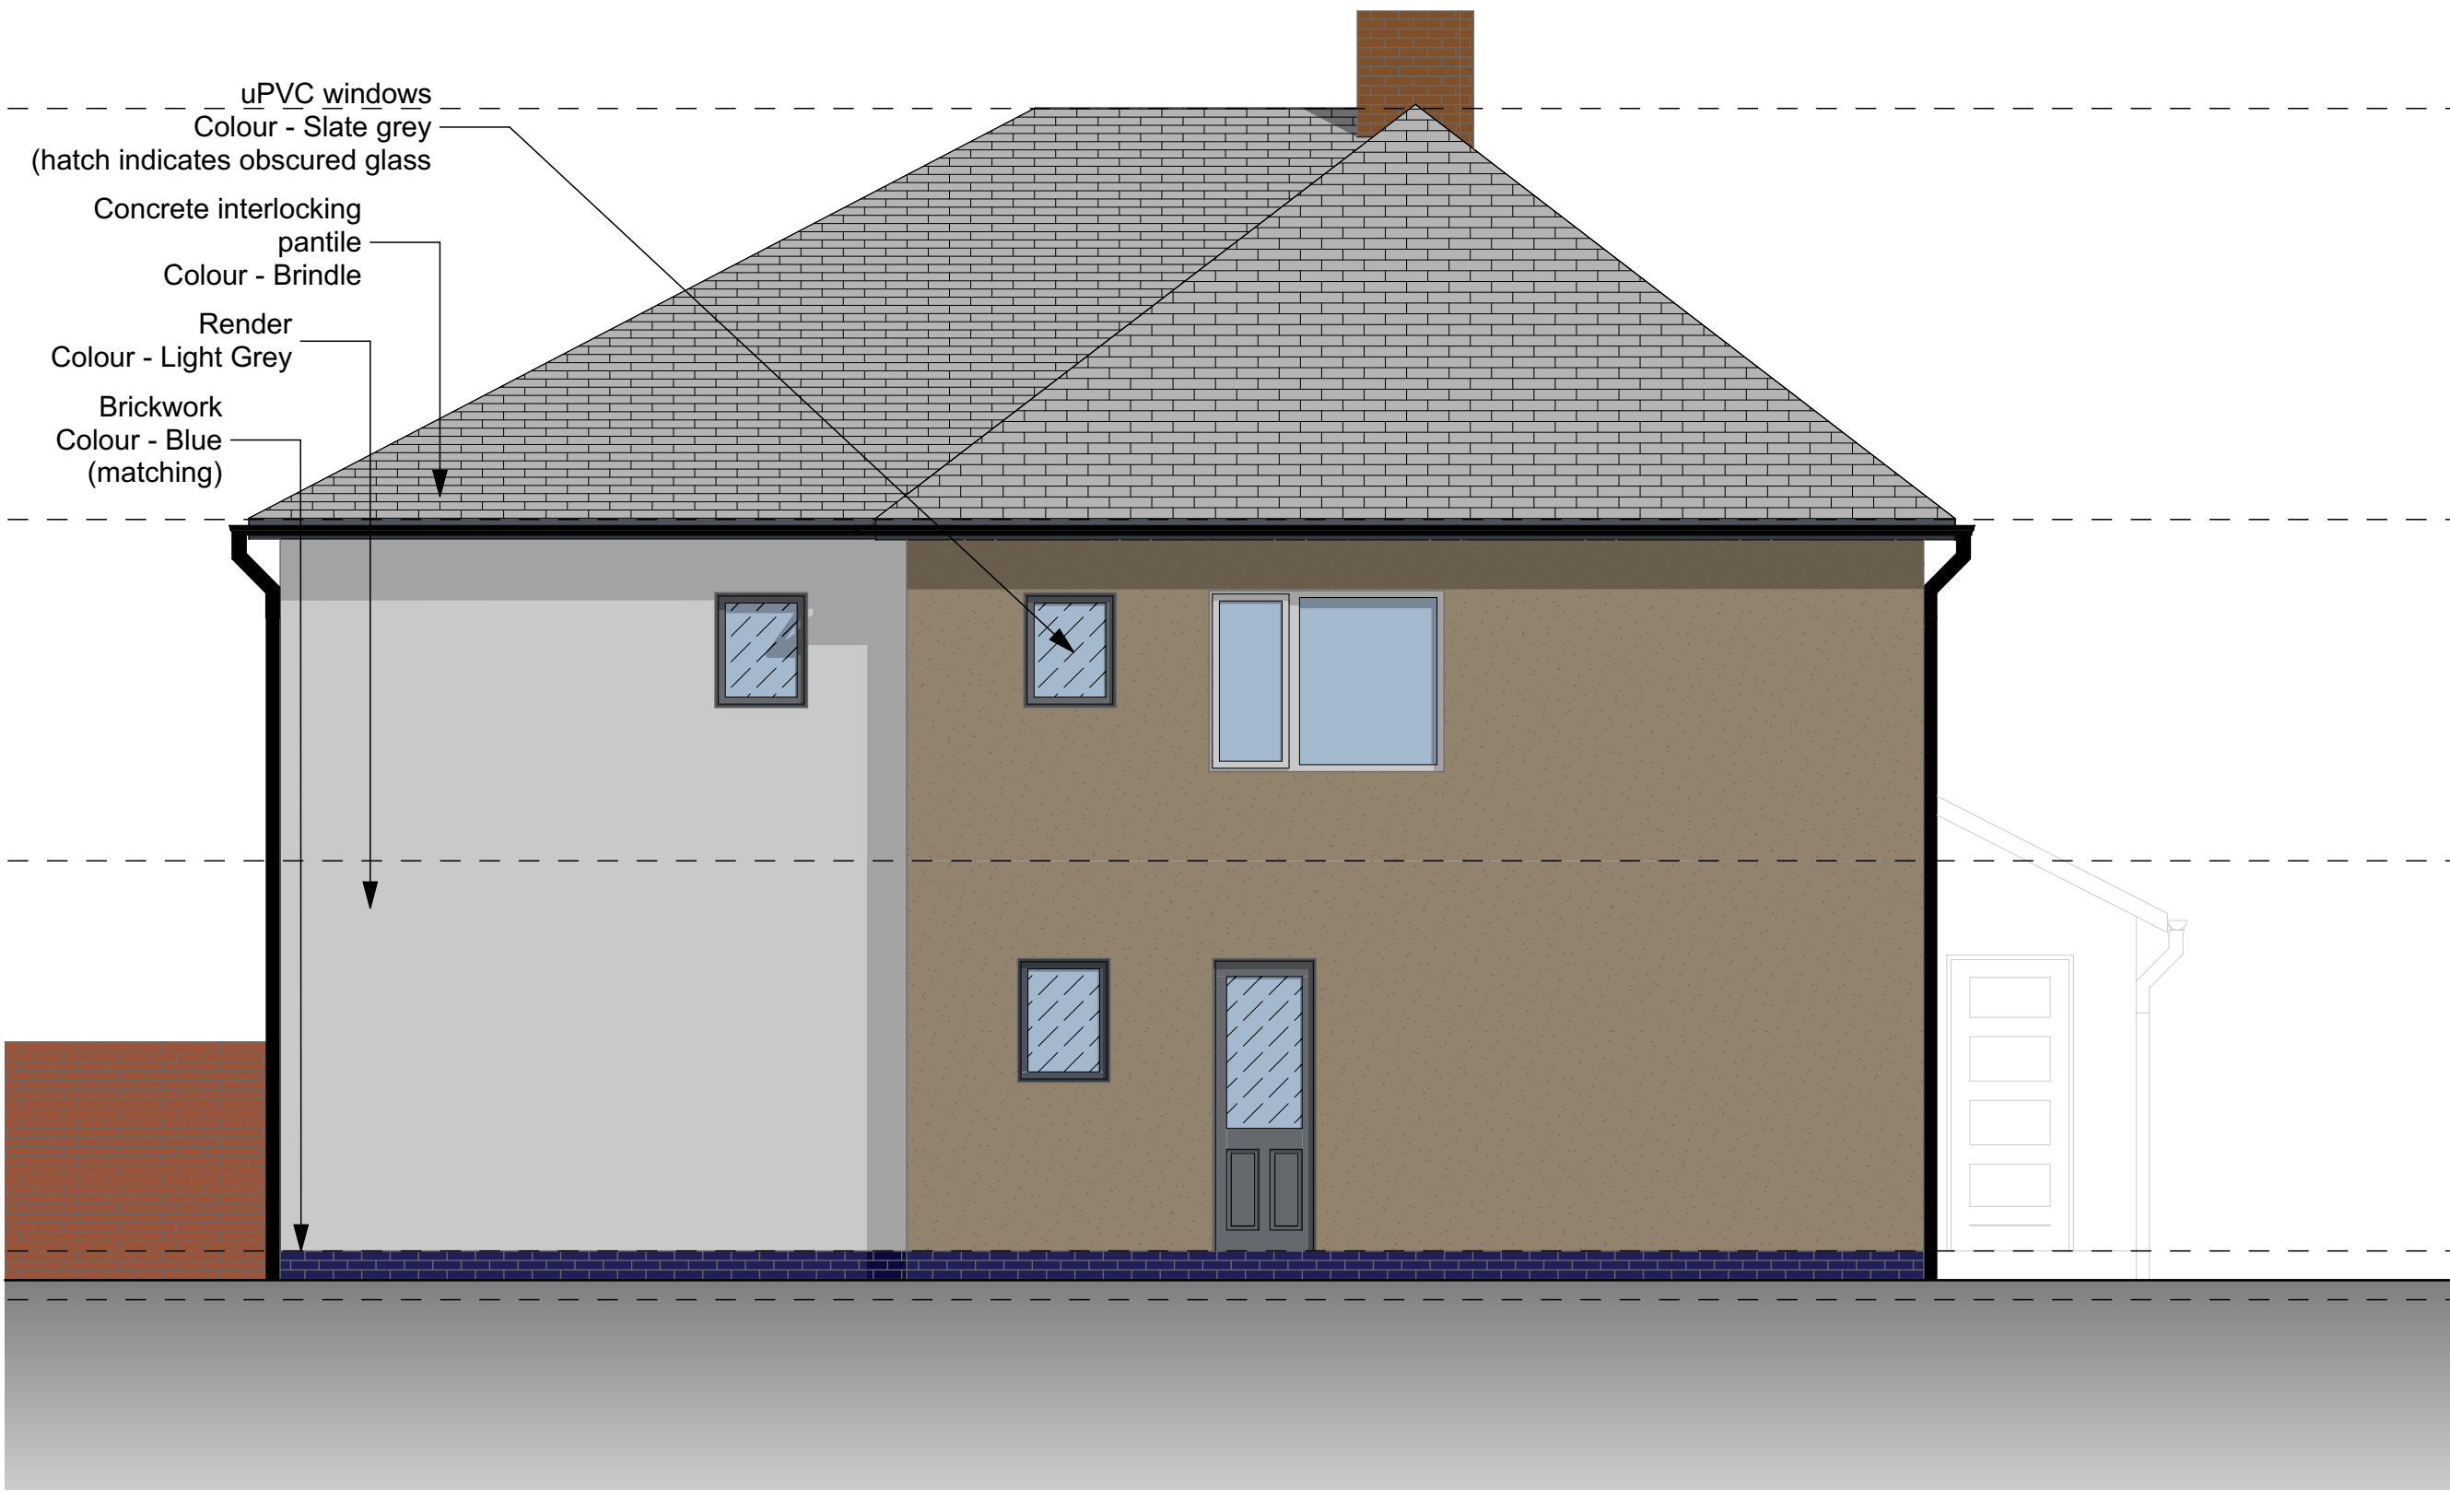

Proposed West Elevation

1:50

B	Labels amended.	04.02.21	JFM
A	Initial issue	02.02.21	JFM
Rev	Revision Notes	Date	Initial

status	PLANNING
--------	----------

J Mahoney Architects
Design & Planning

J Mahoney Architects,
25 Millstones, Oxspring
Sheffield, S36 8WZ

Tel: 07577572695
Email: jmahoneyarchitects@gmail.com

client

Mrs Michelle Jones and
Mr & Mrs Stephen & Susan Barrell
(respectively)

job title

13 West Crescent & 14 West Crescent
Oxspring
Sheffield
S36 8YU

org title

Proposed Elevations

date	February 2021	drawn	JFM
------	---------------	-------	-----

scale	1:50	sheet	A1
-------	------	-------	----

dwg no & revision	JBE-JMA-ZZ-ZZ-DR-A-(10)002B
-------------------	-----------------------------