



Drawing No.	Rev No.
MNF001 -004	

DO NOT SCALE: Contractor to check all dimensions and report any omissions or errors

NOTES

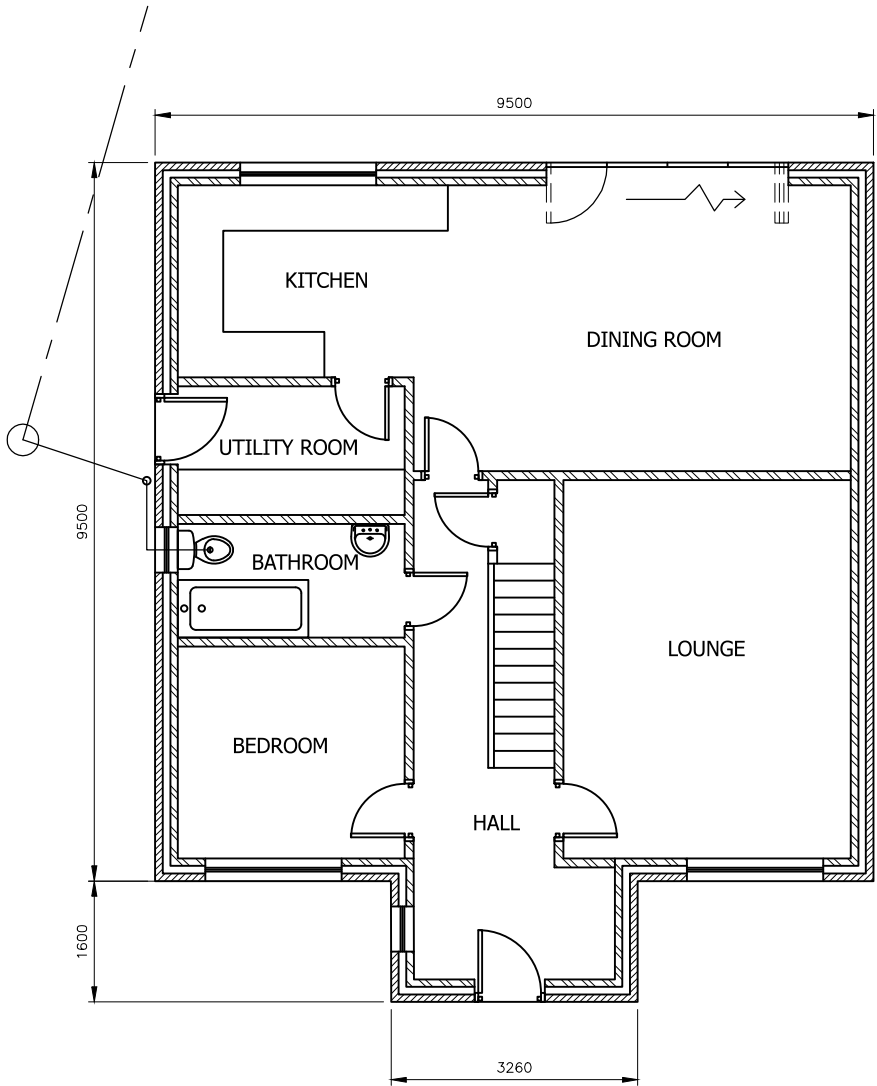

PROPOSED GROUND FLOOR PLAN
SCALE 1:100 AT A3

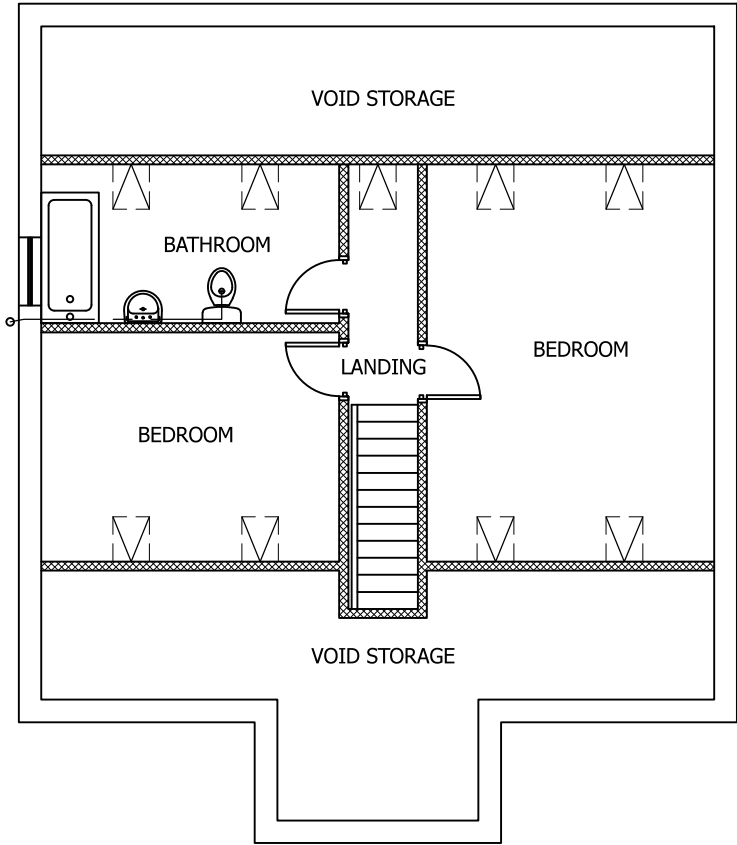

PROPOSED FIRST FLOOR PLAN
SCALE 1:100 AT A3

Rev	Description	By	Chk	App	Date
JRB DESIGNS Ltd 1 Saville Road Cudworth Barnsley S72 8LT Tel: 01226 383542 Fax: 01226 380078 Mob: 07970 541192 Email: john@jrbdesigns.co.uk This drawing is copyright. © jrbdesigns Ltd.					
Client MR. N FISHER 152A CHURCHFIELD LANE DARTON BARNSLEY					
Drawing Title PROPOSED PLANS					
Address LAND OFF THE CLOSE CARLTON BARNSLEY S71 3LA					
Project Title: PROPOSED NEW DETACHED DORMER BUNGALOW					
Purpose of Issue: PLANNING					
Drawing Status FIRST ISSUE					
Scale at A3 AS SHOWN		Drawn By JRB		Date 13/01/2016	
Checked By		Date 13/01/2016		Approved By Date 13/01/2016	
Project No. MNF001			Drawing No. 004		Revision -
APPROVAL ☐ INFORMATION ☐ TENDER ☐ CONTRACT ☐ CONSTRUCTION ☐					