
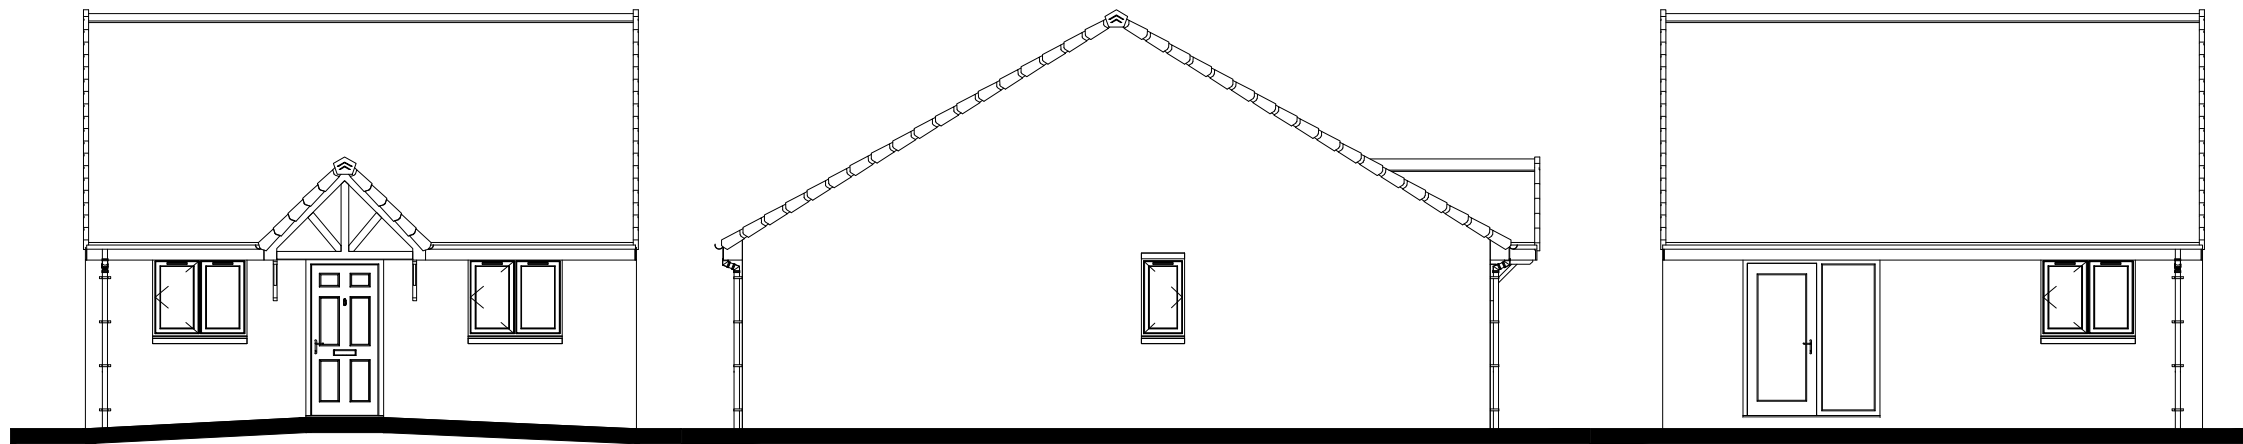


Scale Check:

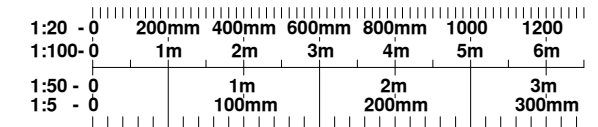

1 : 100


Front Elevation.

Side Elevation.

1 : 100

Rear Elevation.

1 : 100

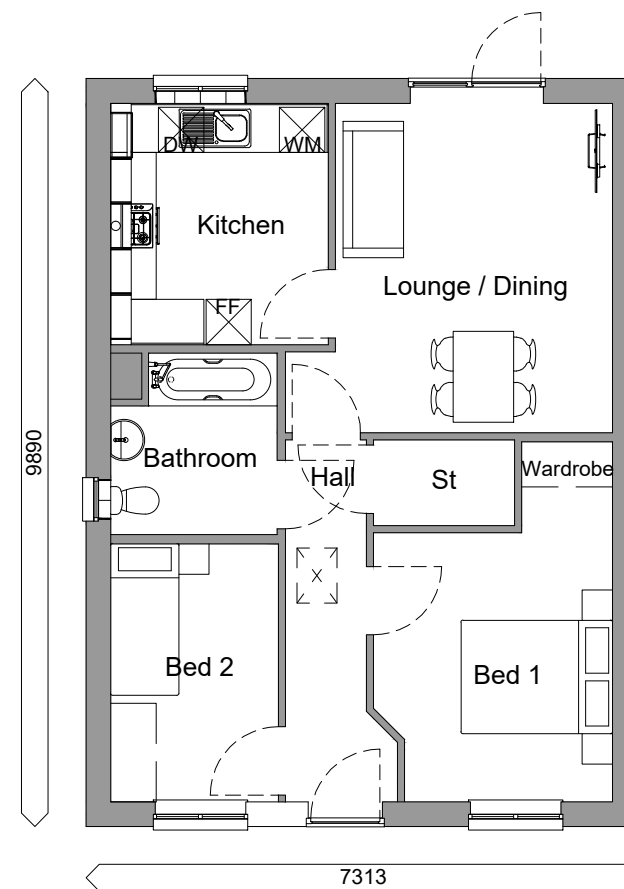

Ground Floor.

1 : 100

Planning Sheet Notes:

Type and style of roof tiles and facing materials including external features such as canopies, cills, heads, fascia, windows and doors as site specification and to Local Authority Approval.
SHOWN INDICATIVE ONLY ON THIS PLAN

Rev	Details	Date	By	Chk
DATE	08.08.2019	DRAWN	DL	
SCALE	1:100 @ A3	CHK		

Planning Drawings

Elton House Type
Floor Plans & Elevations
Detached.

Dwg No	2018 - ELT - 002	Rev
--------	------------------	-----

Keepmoat, The Waterfront, Lakeside Boulevard,
Doncaster, DN4 5PL.
Tel: 01302 346620 www.keepmoat.com

