


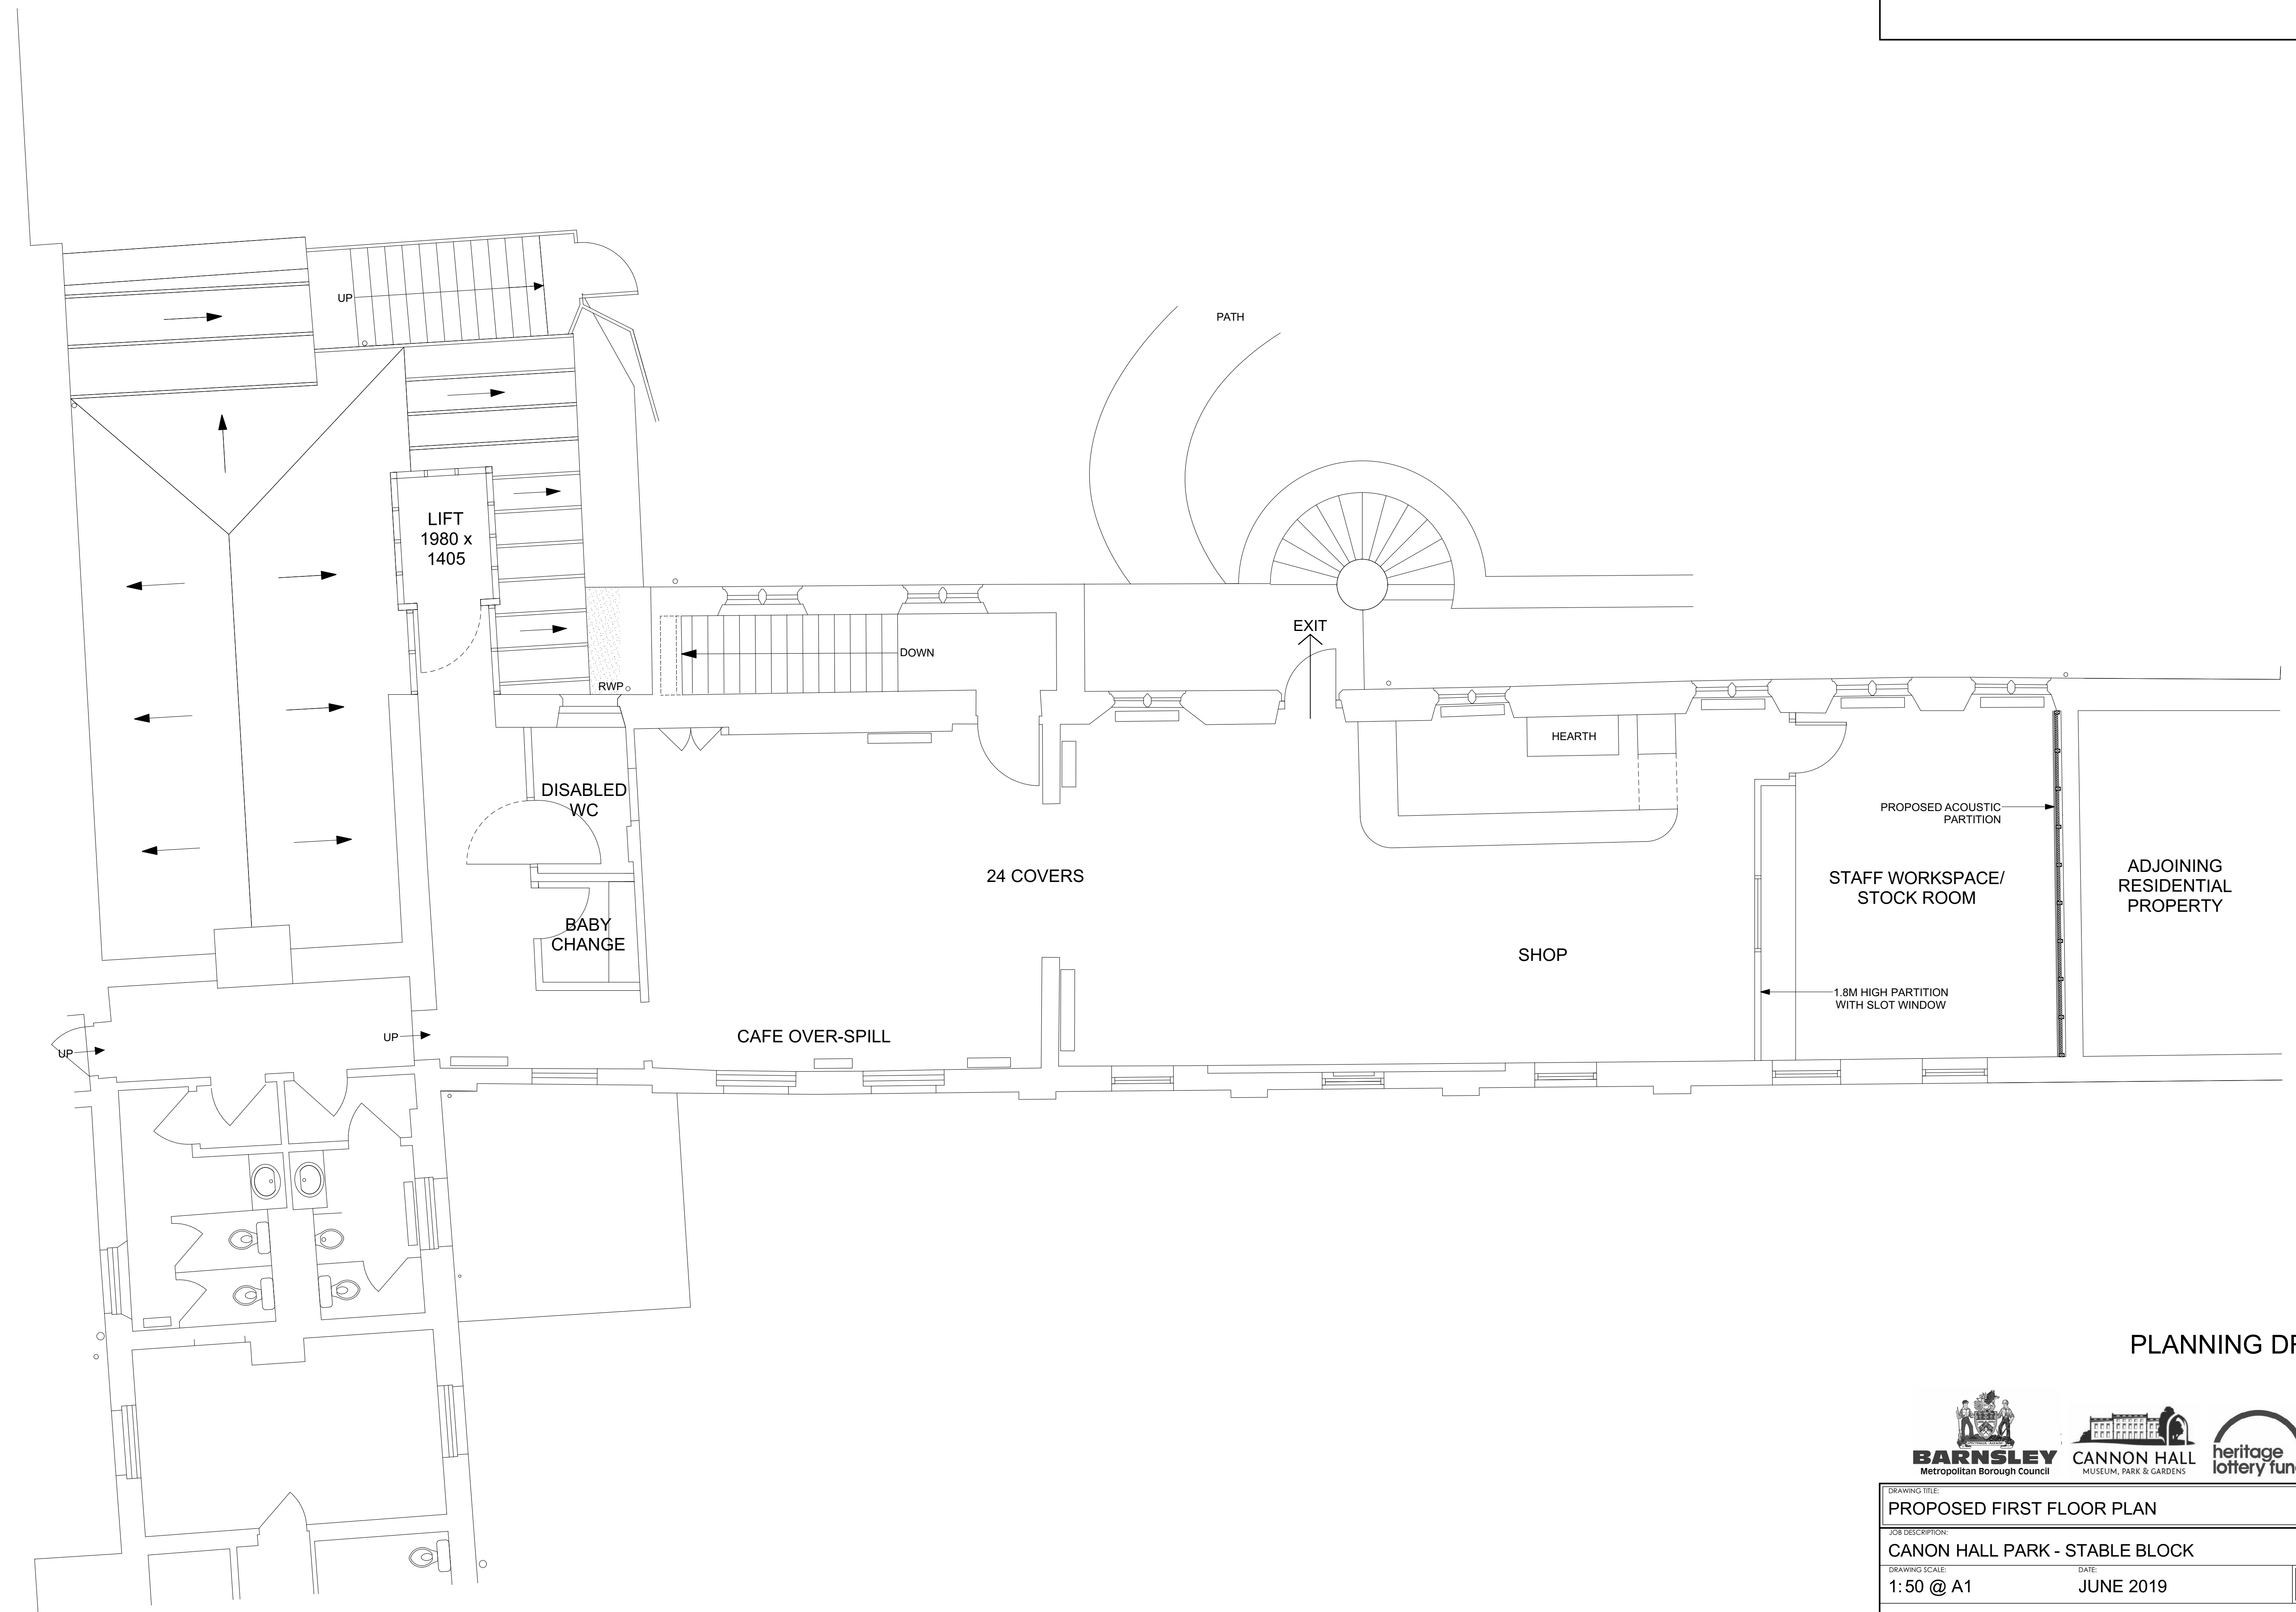

PLANNING DRAWINGS



DRAWING TITLE: PROPOSED FIRST FLOOR PLAN		
JOB DESCRIPTION: CANON HALL PARK - STABLE BLOCK		
DRAWING SCALE: 1:50 @ A1	DATE: JUNE 2019	DRAWING REF: 2645.07A
BAART HARRIES NEWALL ARCHITECTS		
1 WILDERHOPE HOUSE POURNEY GARDENS BELLE VUE SHREWSBURY ST3 7JU Fax: 01743 346744 Tel: 01743 361261		