


7278



TITLE NUMBER
SYK437278

 


SOUTH YORKSHIRE : BARNSELY


ORDNANCE SURVEY MAP REFERENCE:

SE3507SE


SCALE 1:1250

OWN COPYRIGHT. Produced by HMILR. Further reproduction in whole or in part is prohibited without the prior written permission of Ordnance Survey. Licence Number GD 272728.

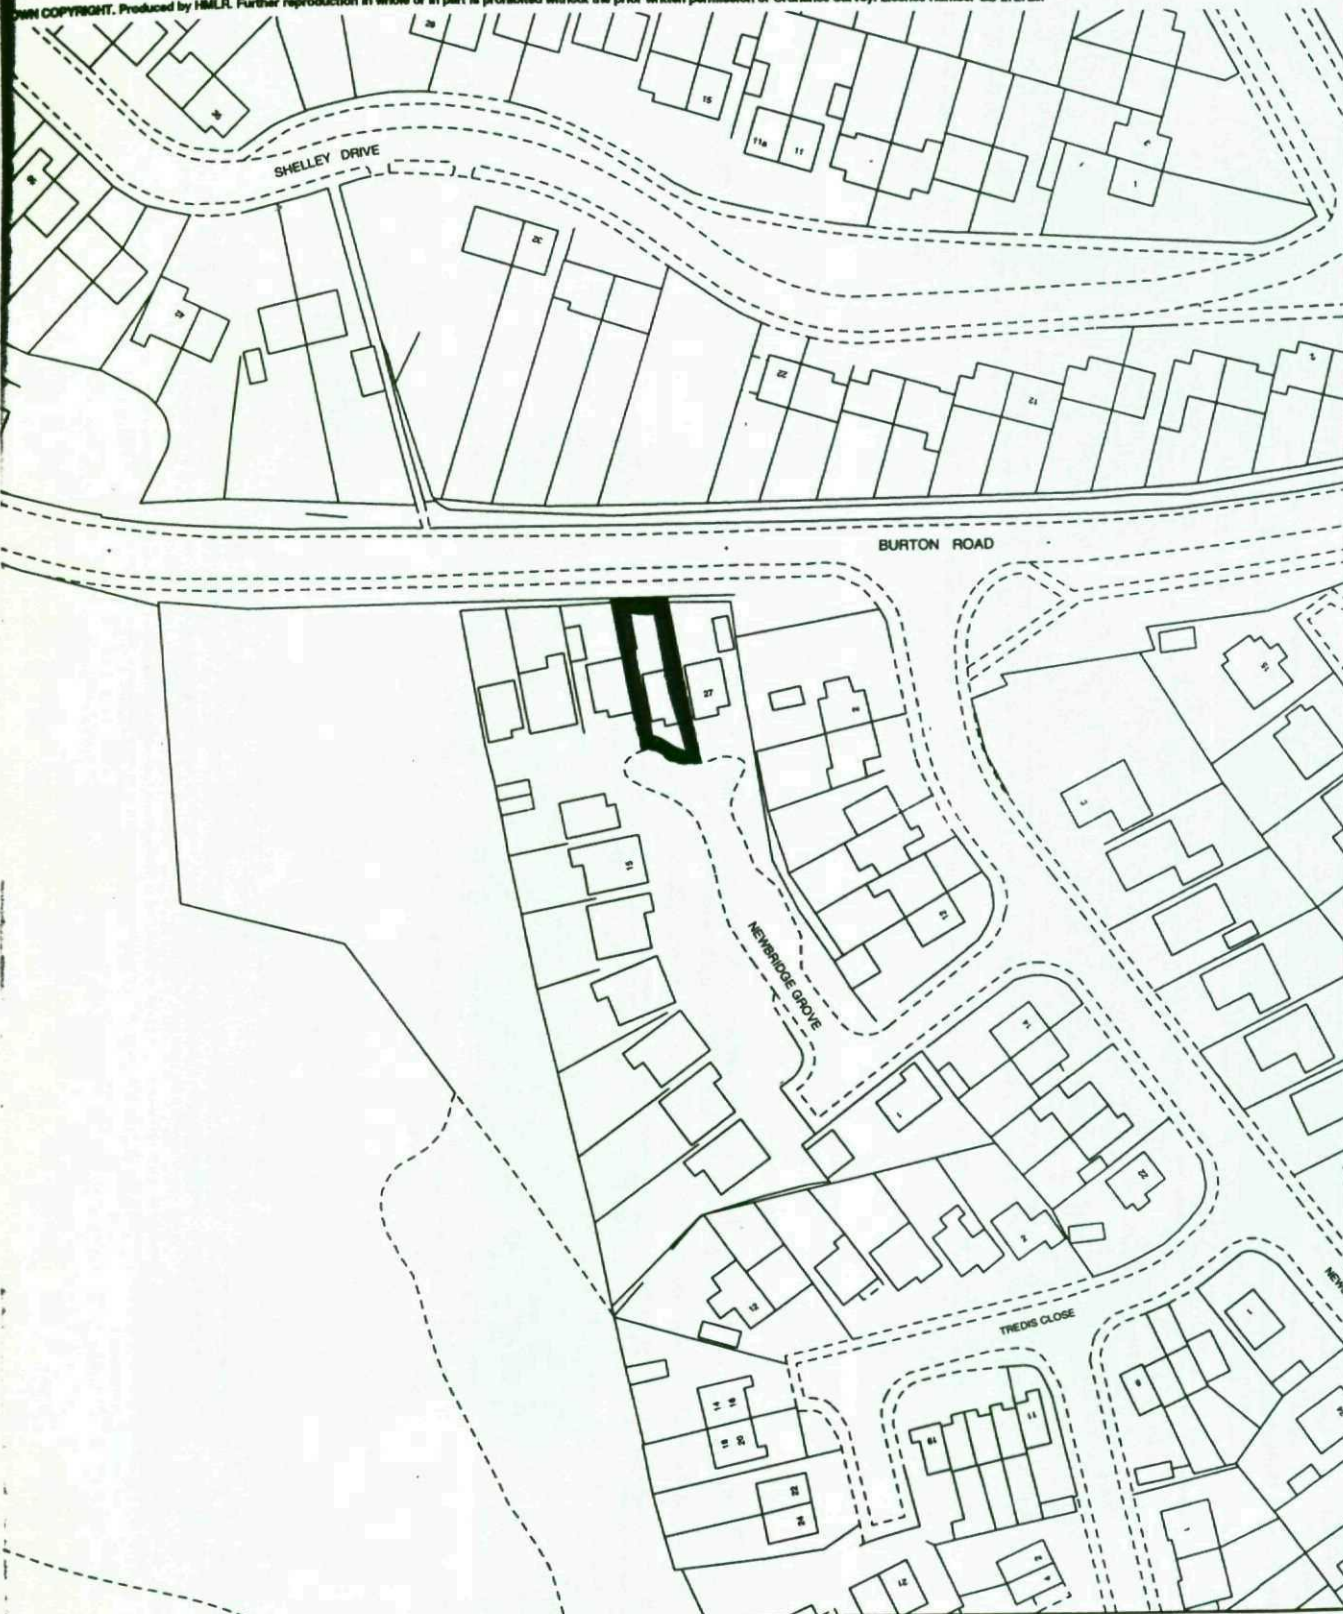


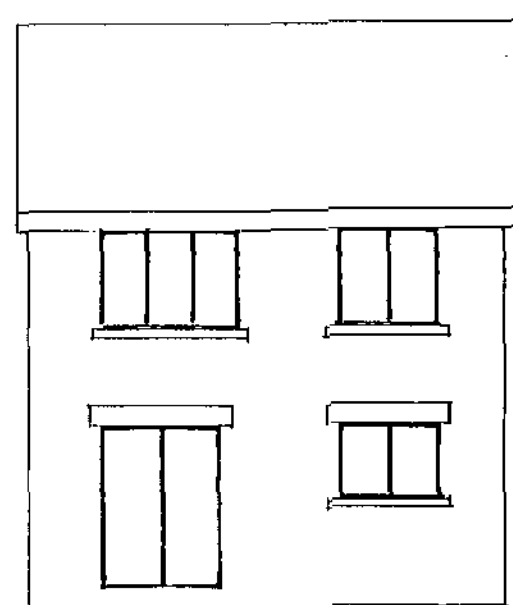


EXISTING REAR ELEVATION

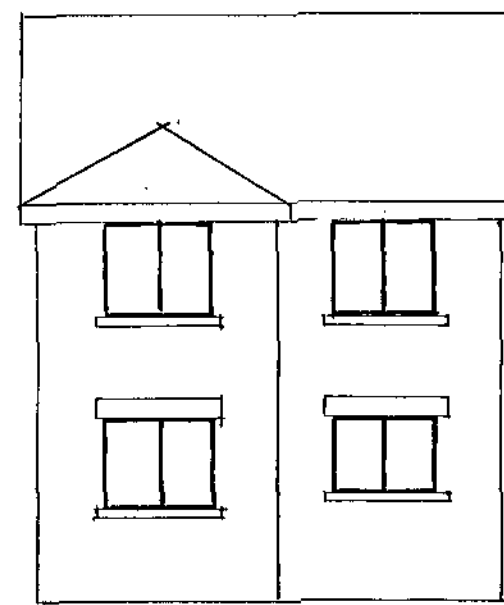


PROPOSED REAR ELEVATION

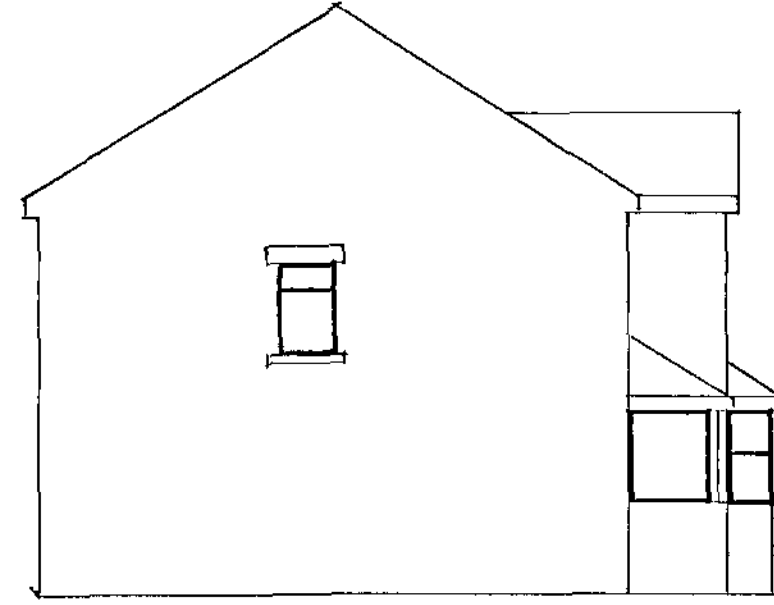


EXISTING SIDE ELEVATION

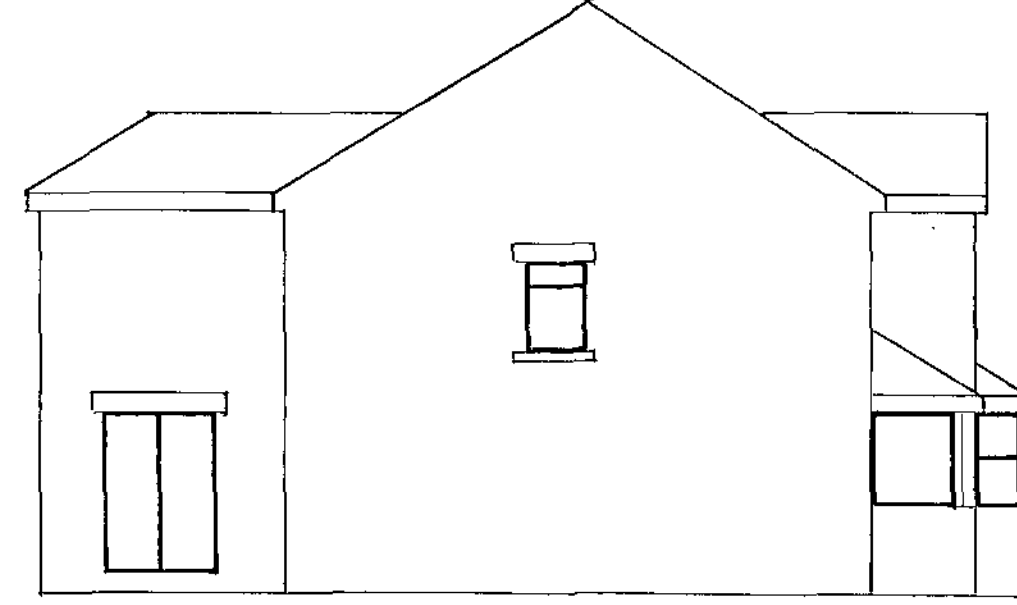

PROPOSED SIDE ELEVATION

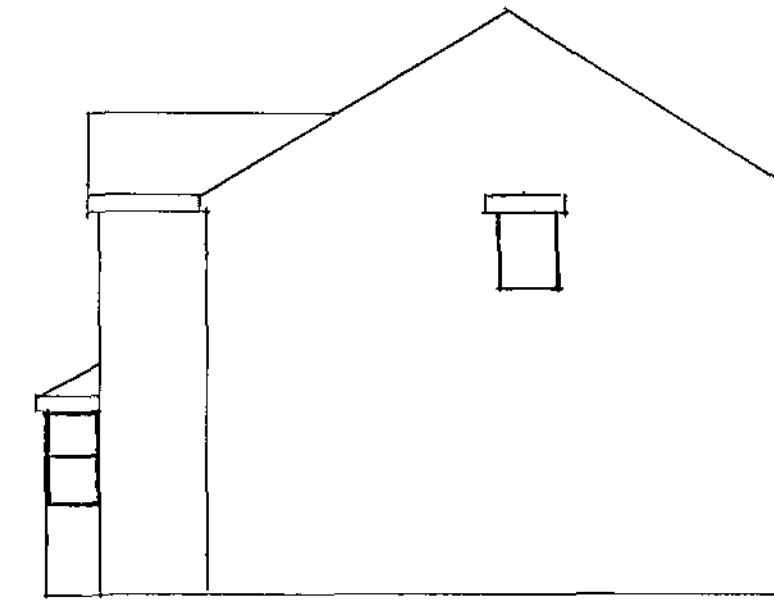


EXISTING SIDE ELEVATION

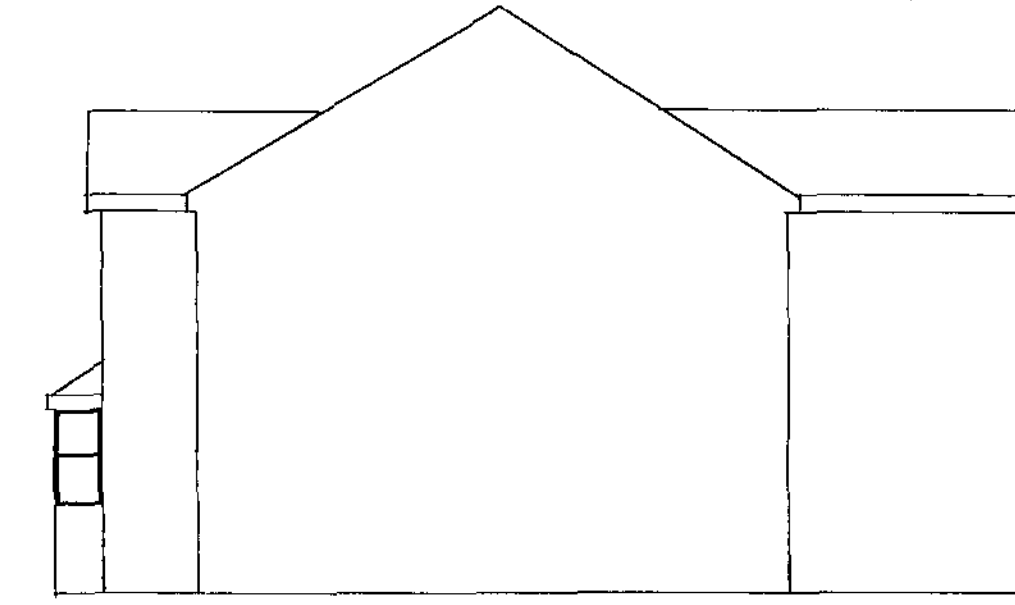


PROPOSED SIDE ELEVATION

ELEVATIONS SCALE 1:100

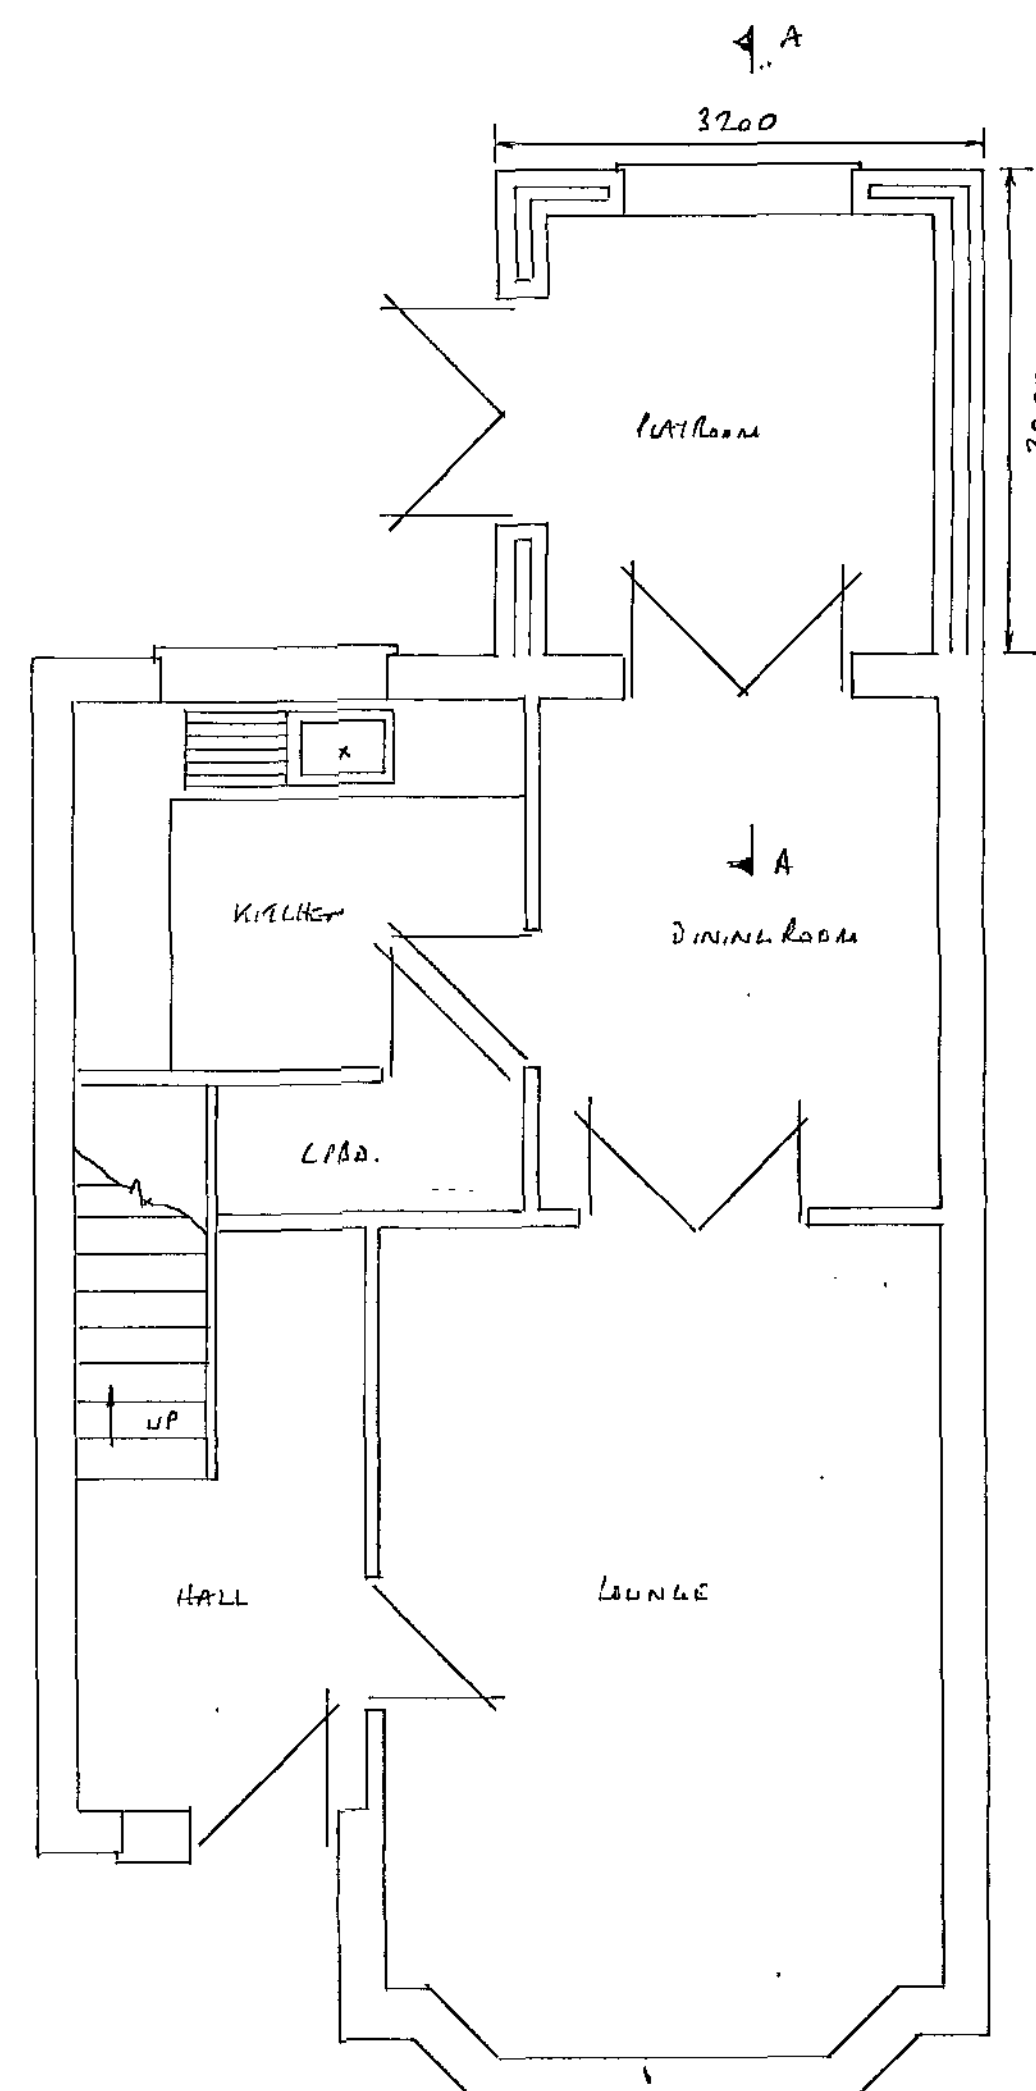


PROPOSED GROUND FLOOR PLAN

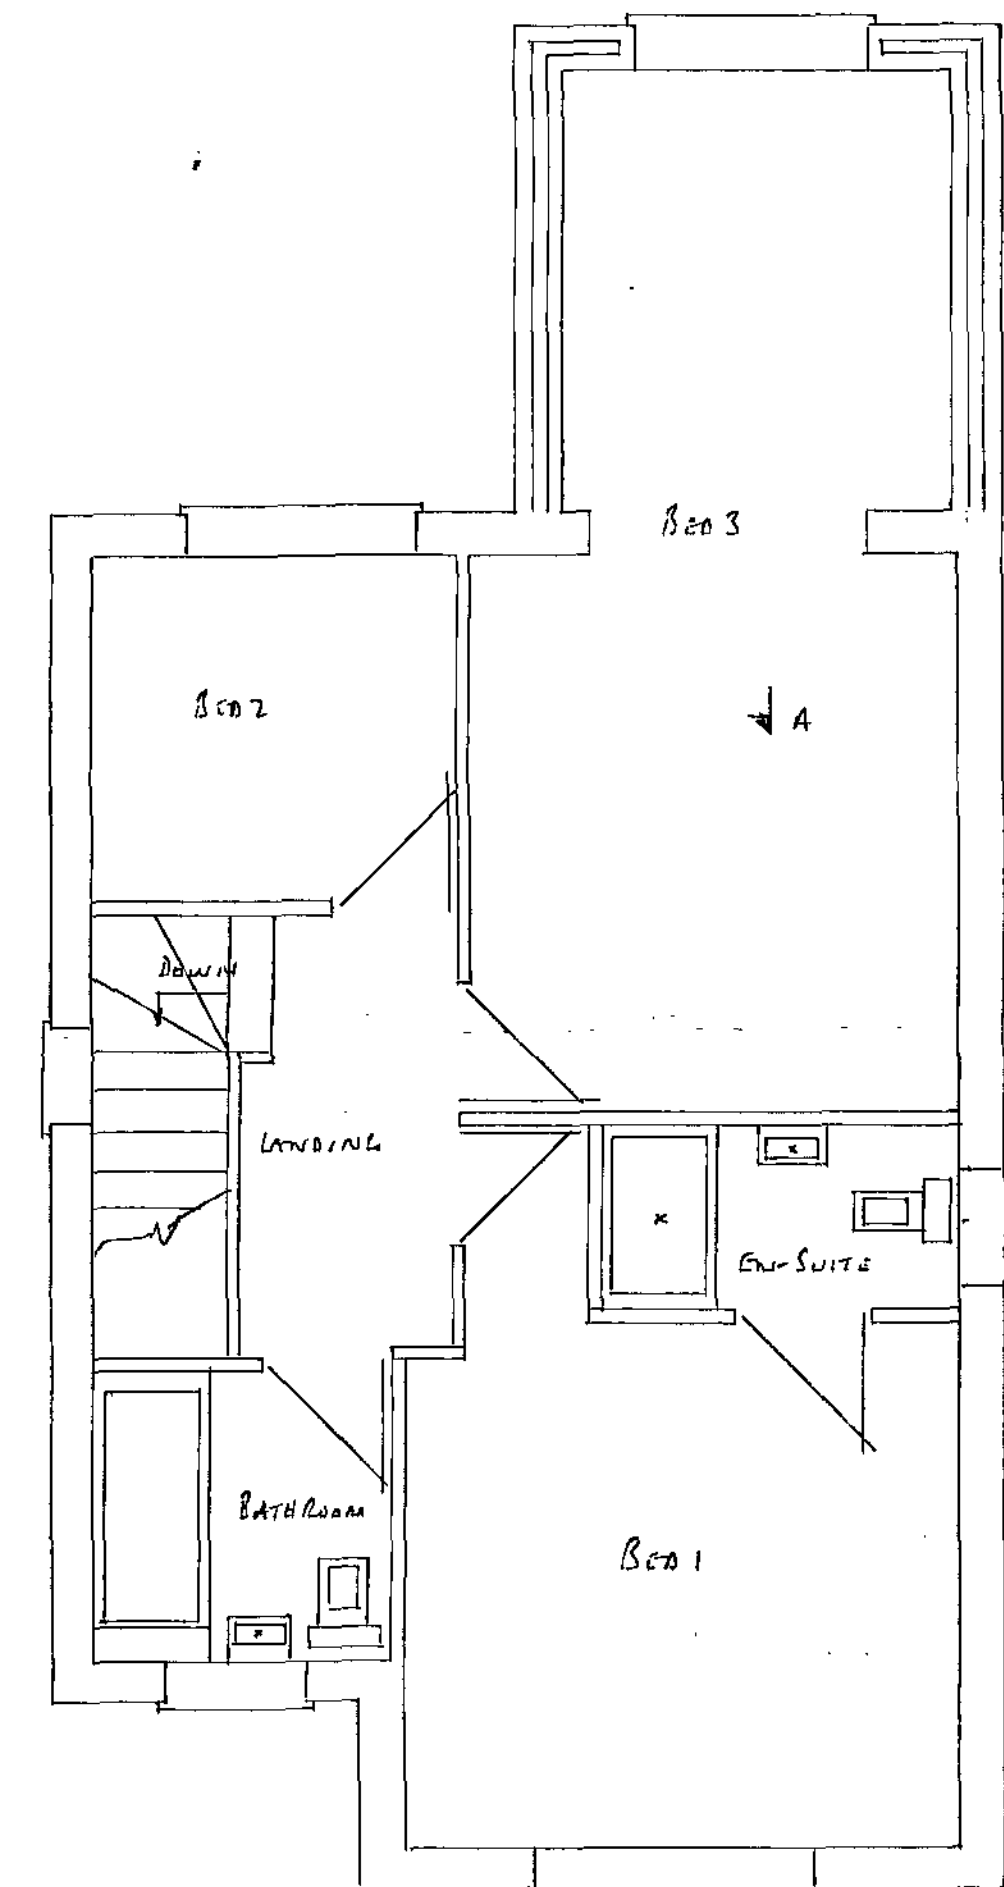

PROPOSED FIRST FLOOR PLAN

PROPOSED PLANS SCALE 1:50

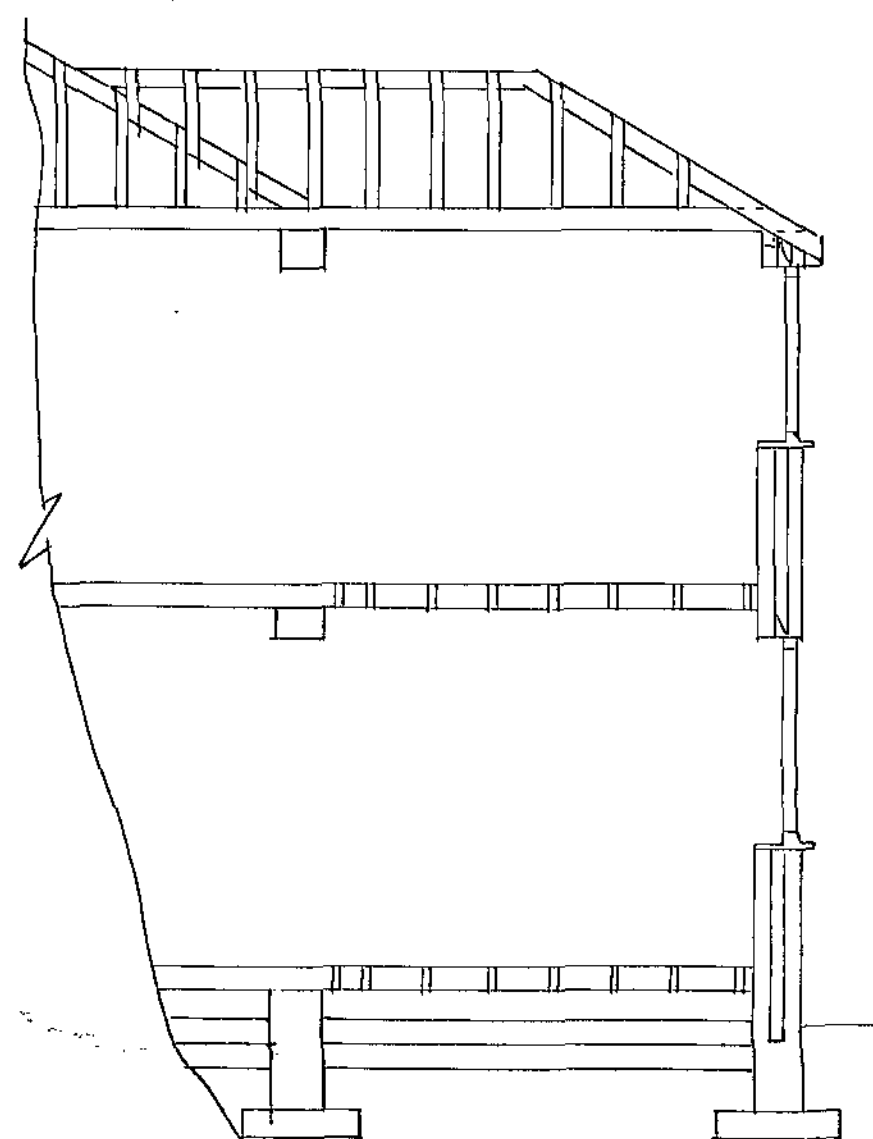

SECTION THRU A-A SCALE 1:50

- ALL ELECTRICAL WORK TO MEET THE REQUIREMENTS OF PART P ELECTRICAL SAFETY & MUST BE DESIGNED, INSTALLED, INSPECTED & TESTED BY A COMPETENT PERSON REGISTERED UNDER THE COMPETENT PERSON SCHEME. A COPY OF THE BUILDING REGS SELF CERTIFICATION CERTIFICATE IS TO BE GIVEN TO THE LA ON COMPLETION OF THE WORKS

FOUNDATIONS

- 600 x 250 mm CONCRETE STRIP DEPTH 750 mm SUBJECT TO LA APPROVAL

WALLS

- BRICK BLOCKS BELOW GROUND LEVEL
- BRICKWORK TO MATCH EXISTING
- 100 mm LIGHTWEIGHT CONCRETE BLOCKS
- 100 mm CAVITY FILLED WITH DAITHERM INSULATION BATES
- HORIZONTAL DPL 150 mm MIN ABOVE GROUND LEVEL 150 mm DPL TO ALL REVEALS
- C.C. 90/100 LINTELS OVER ALL EXTERNAL OPENINGS WITH DPL APRON OVER 1 WEET HOLES EVERY 700 mm
- STAINLESS STEEL TIEWIRES PLACED 750 mm HORIZONTALLY 450 mm VERTICALLY & 225 mm TO REVEALS
- REVEALS TO BE INSULATED AROUND DOOR & WINDOW OPENINGS
- NEW WALLS TIED TO EXISTING WITH TOOTHINGS & SCREW IN TIES EVERY 225 mm & MAINTAINING A CONTINUOUS CAVITY

FLOOR (GROUND)

- 100 mm HAARLURE
- 100 mm DUCALITE CONCRETE FINISHED ABOVE GROUND LEVEL
- 215 x 140 mm AIR LINTERS & LINERS SPACED AT 2m MAX CENTRES WITH DPL APRON OVER
- 150 x 50 JOISTS AT 400 mm CENTRES
- 120 mm POLYSTYRENE INSULATION BETWEEN JOISTS SUPPORTED ON NELSON OR SIMILAR
- 20 mm T & G BOARDING

ROOF

- 100 x 50 mm WALL PLATE
- 100 x 50 mm DRAGON TIES
- 150 x 50 mm CEILING JOISTS AT 400 mm CENTRES
- 100 x 50 mm RAFTERS AT 400 mm CENTRES
- 175 x 25 mm ROOF BOARD
- 200 x 50 mm HIP BOARDS
- 200 x 25 mm FASCIA
- 6 mm EXTERIOR PLY SOFFIT WITH 25 mm CONTINUOUS FLYPROOF MESH
- 1m HOLDING DOWN STRAPS EVERY 3 RAFTERS
- 1m LATERAL RESTRAINT STRAPS SECURED TO JOISTS AT 1.5m CENTRES WITH NOGGIN TO SUPPORT
- 75 x 50 mm HIP TIES RUNNING OVER CEILING JOISTS AT RIGHT ANGLES TO EVERY THIRD RAFTER TO OPPOSITE HIP
- CODE 5 LEAD ON 15 mm PLYWOOD FOR VALLETS & TAKEN A MIN OF 200 mm UNDER TILES
- REINFORCED BITUMEN ROOFING FELT
- 38 x 25 mm TILE BATTENS
- ROOF TILES TO MATCH EXISTING WITH TILE VENTS EVERY 1.5m
- 150 mm INSULATION BETWEEN JOISTS WITH 100 mm LARD OVER AT 90°

FIRST FLOOR


- 150 x 50 mm JOISTS AT 400 mm CENTRES
- 1m STAINLESS STEEL LATERAL RESTRAINT STRAPS SECURED TO JOISTS AT 1.5m CENTRES WITH NOGGIN
- 100 mm INSULATION BETWEEN JOISTS GIVING 10 kg/m²
- 18 mm T & G BOARDING

DRAINS


- 100 mm RIG TO MATCH & TO CONNECT TO EXISTING & DISCHARGE DOWN EXISTING RAMP

GENERAL

- NEW DOORS & WINDOWS TO MATCH EXISTING & HAVE TRICKLE VENTS 800 mm² TO BE DOUBLE GLAZING WITH A 16 mm AIR GAP & SOFT LOW E GLAZING U VALUE NOT TO EXCEED 1.8. BEDROOM WINDOW TO HAVE ESATE SASH 450 mm WIDE x 750 mm HIGH & TO BE BETWEEN 800 mm ABOVE F.F.L. DOORS TO HAVE SAFETY GLAZING & WINDOWS TO HAVE OPENING LIGHTS 1/20th OF FLOOR AREA
- OPENINGS TO NEW EXTENSION AS EXISTING & SUPPORTED BY EXISTING LINTELS
- MAINS WIRED SMOKE ALARMS WITH BATTERY BACKUP TO BE FITTED TO CIRCULATION AREAS ON EVERY FLOOR
- ALL HEATING ALTERATIONS TO BE DONE BY A LAUR REGISTERED PERSON

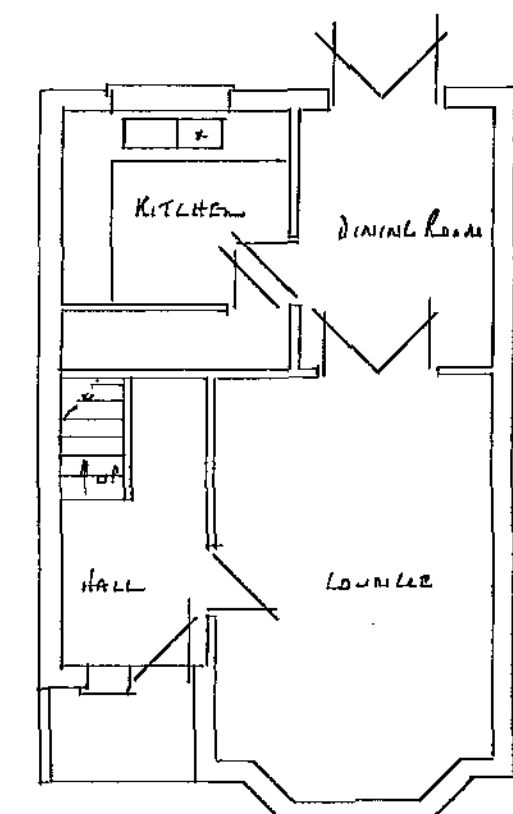


EXISTING GROUND FLOOR PLAN

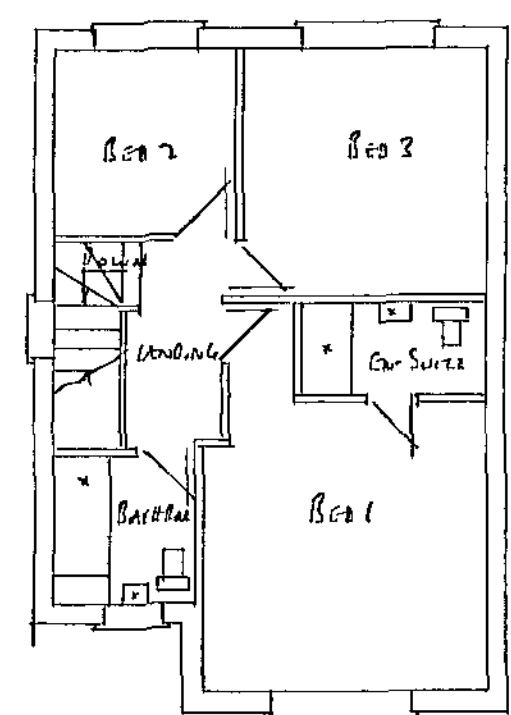

EXISTING FIRST FLOOR PLAN

EXISTING PLANS SCALE 1:100

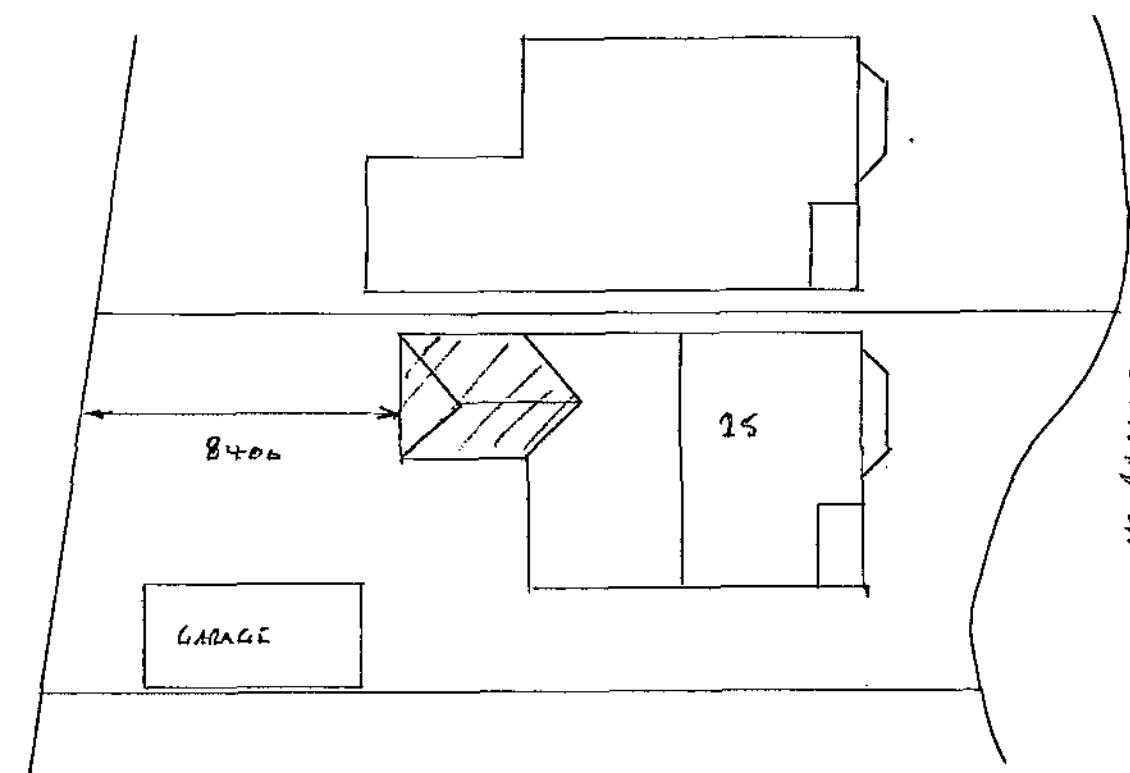

SITE PLAN SCALE 1:200

PROPOSED DOUBLE STOREY REAR EXTENSION WITH BEDROOM & PLAYROOM
AT 25 NEWBRIDGE GROVE
MARK BRATTON
BARNSTLEY