
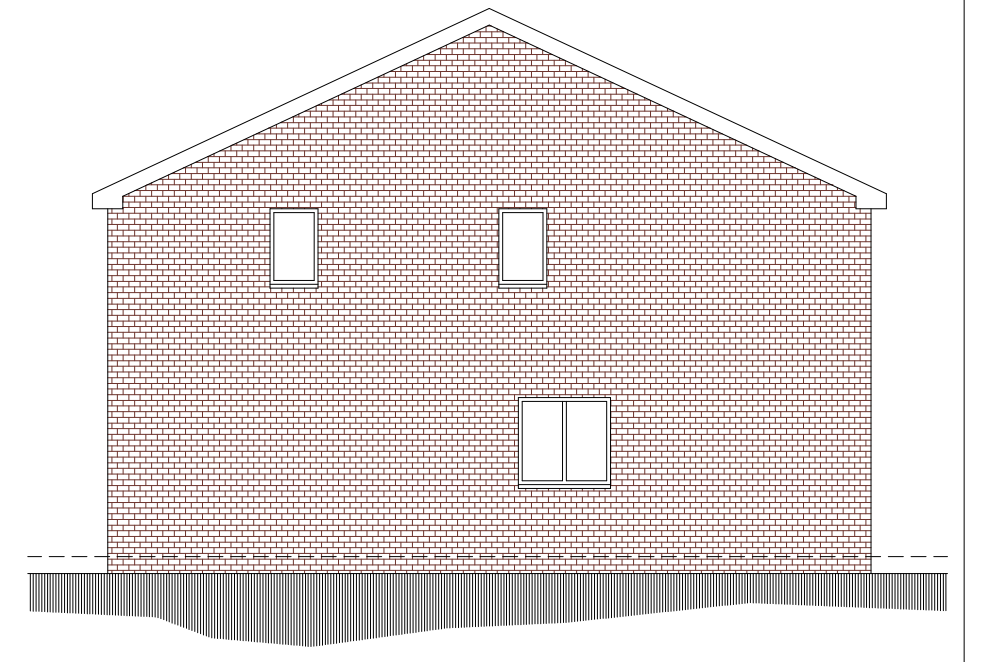


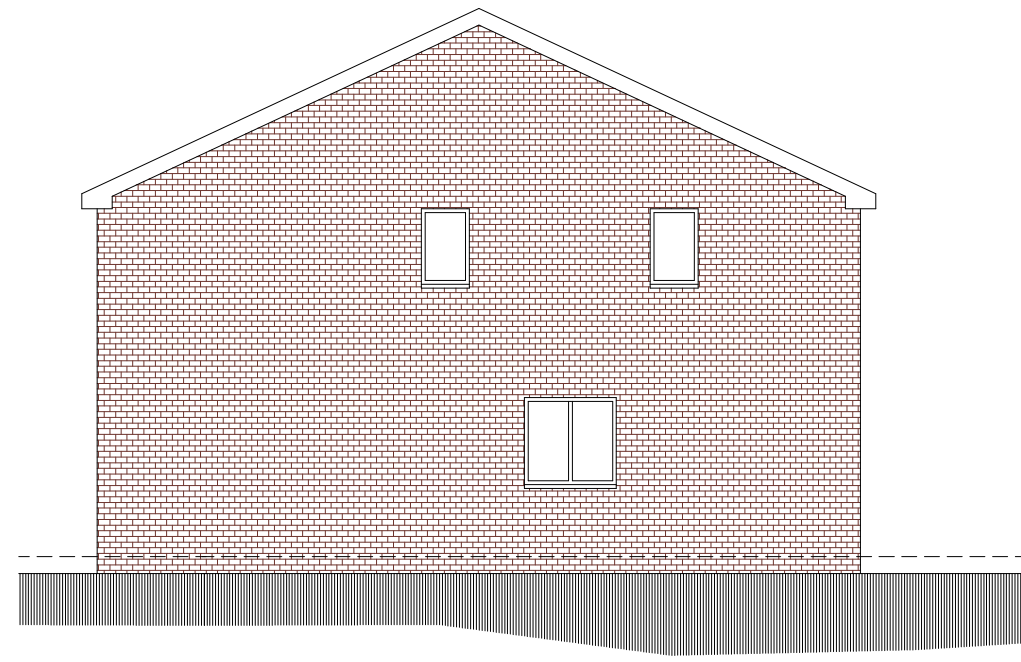


SOUTH EAST ELEVATION

SOUTH WEST ELEVATION

NORTH WEST ELEVATION

NORTH EAST ELEVATION

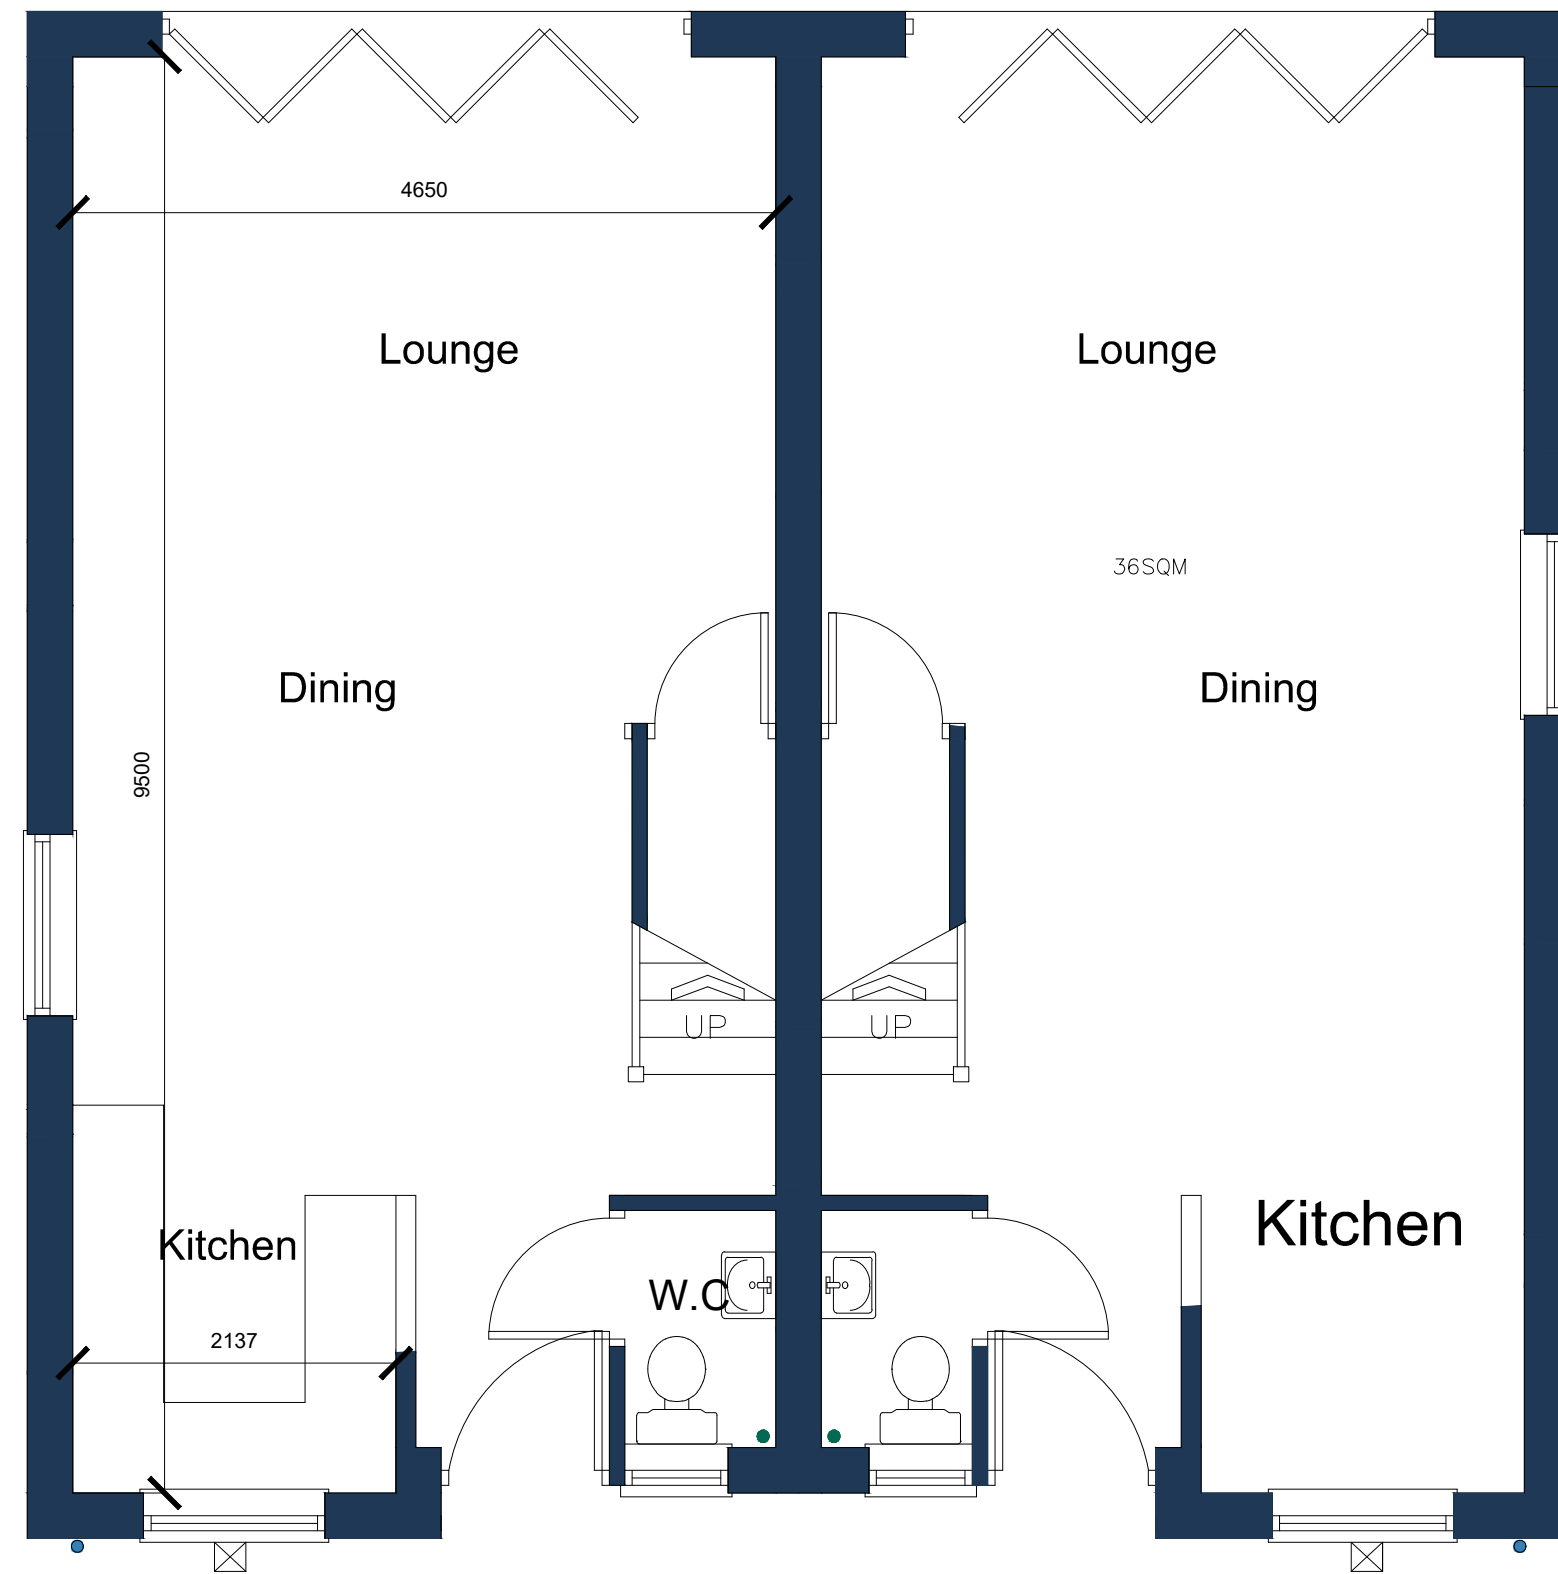

GROUND FLOOR PLAN



FIRST FLOOR PLAN

 WhiteAgus PARTNERSHIP			OFFICE ONE 34 VICTORIA ROAD BARNSLY. S70 2BU			Phone: 01226 208482											
ARCHITECTURAL SERVICES						Email: info@whiteaguspartnership.co.uk Web: www.whiteaguspartnership.co.uk											
Project. RESIDENTIAL DEVELOPMENT ON FORMER B.M.B.C. GARAGE SITE, WOODLAND DRIVE BARNSLY S70 6QS						Client. CODALT LTD											
Drawing Title. PLANS & ELEVATIONS SEMI-DETACHED HOUSES						Date. APRIL 2020		Scale. 1:50 & 1:100 @ A2									
						Ref. 20-002		Dwg. No. 02									
						Rev.											
Date			Suffix			Description			Date			Suffix			Description		