




LOCATION PLAN
SCALE 1:1250

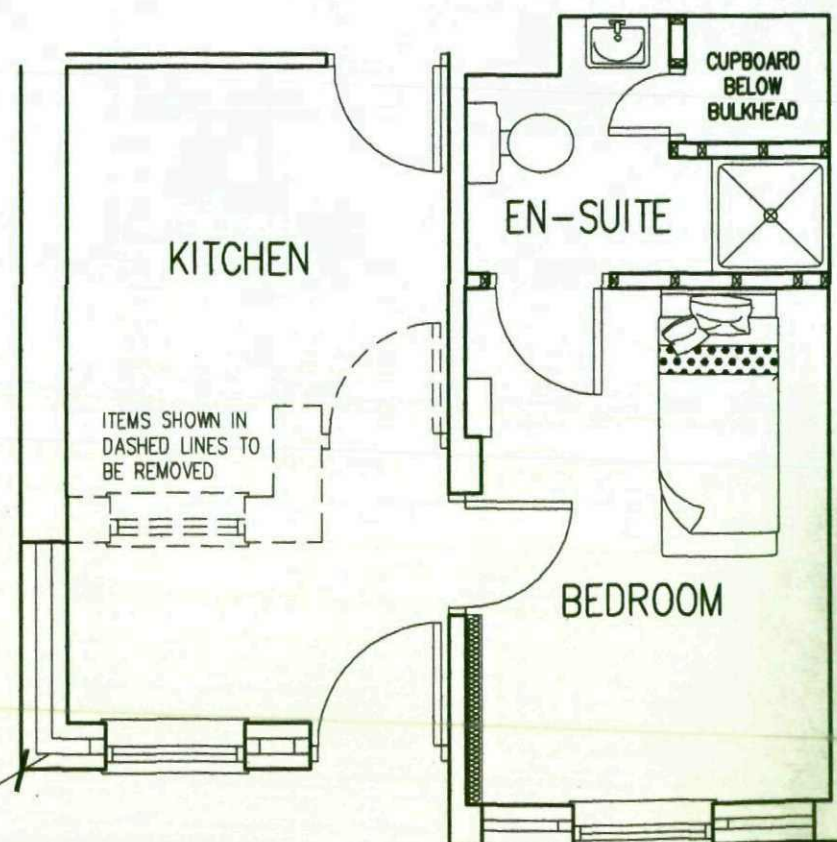


PROPOSED FLOOR PLAN




EXISTING
FRONT



PROPOSED
FRONT

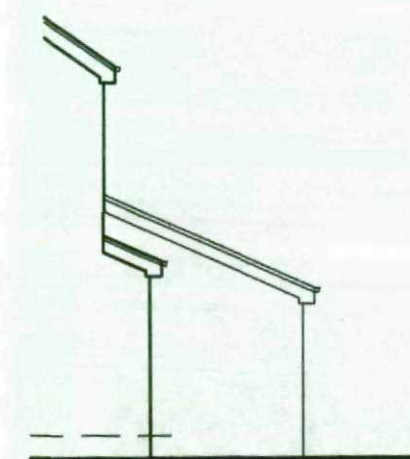

EXISTING
SIDE

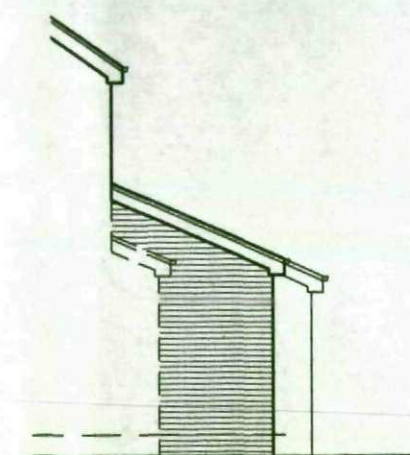

PROPOSED
SIDE

**White Agus
Partnership**

128B, NEW ROAD,
STAINCROSS,
BARNSELY,
S75 6PP

CHARTERED SURVEYORS AND BUILDING DESIGN CONSULTANTS

PHONE/FAX. 01226 208482
E mail: agus@btinternet.com

Project.
EXTENSION & ALTERATIONS AT
8 BUDE COURT
BARNSELY, S71 2QP

Client.
MS R. OGLEY

Drawing
Title.
PLANS & ELEVATIONS

Date.
NOV 2008

Scale.
1:50 & 1:100

Ref. 08-087

Dwg. No. 01

Rev. A

27-11-08 ELEVATION REVISED - REV A