




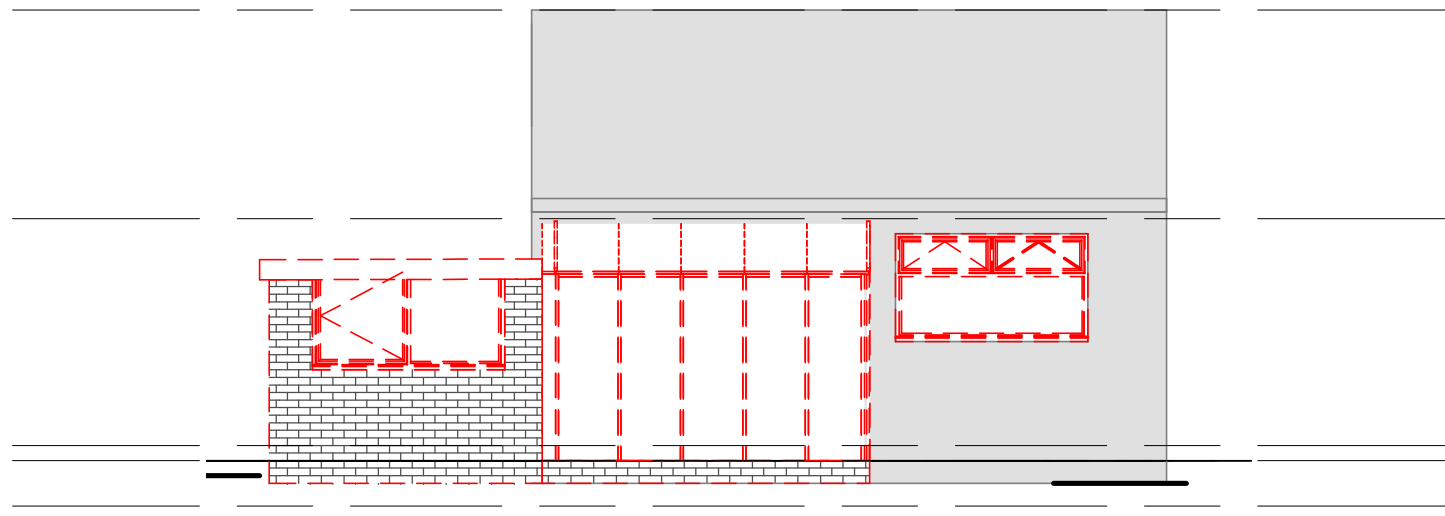


1 Existing North Elevation
1 : 75

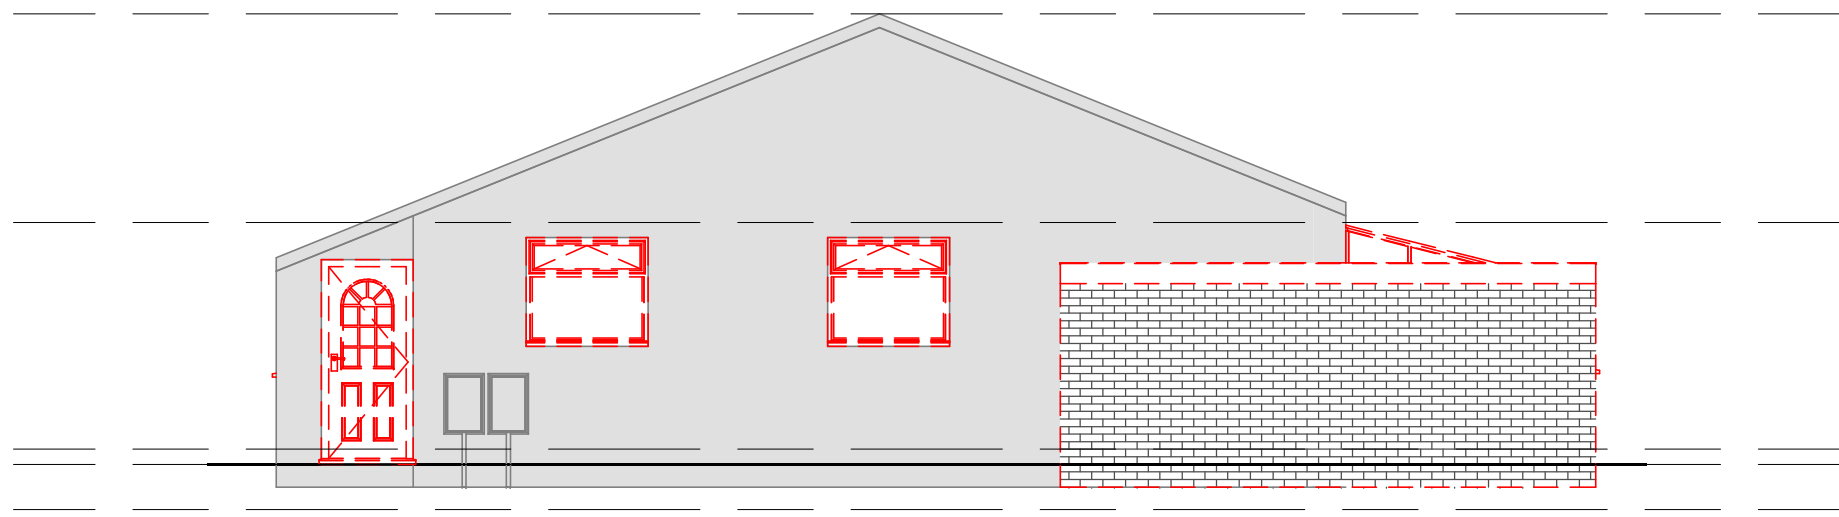

2 Existing East Elevation
1 : 75

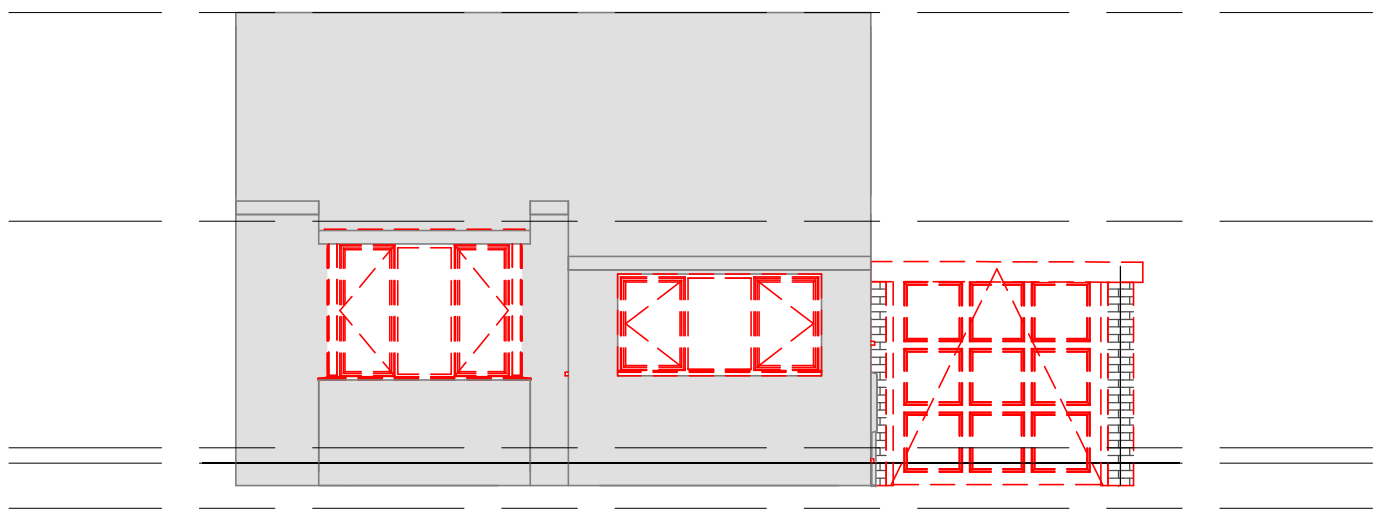


3 Existing South Elevation
1 : 75

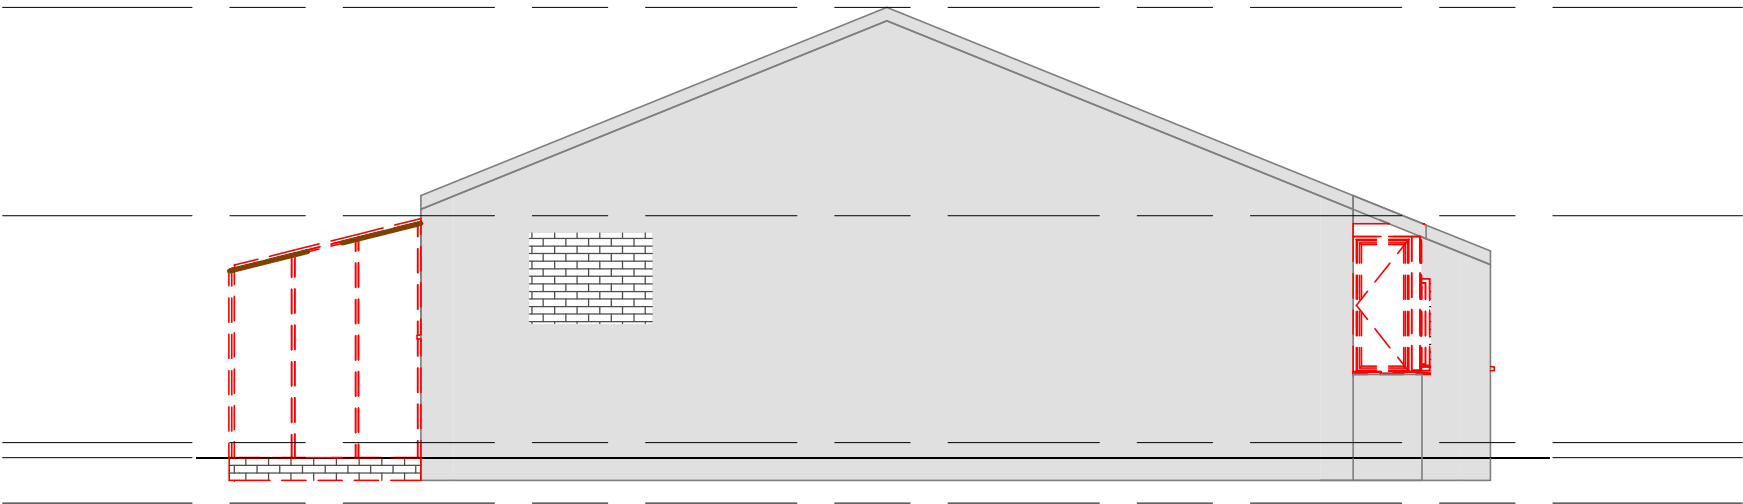

4 Existing West Elevation
1 : 75




5 Proposed North Elevation
1 : 75

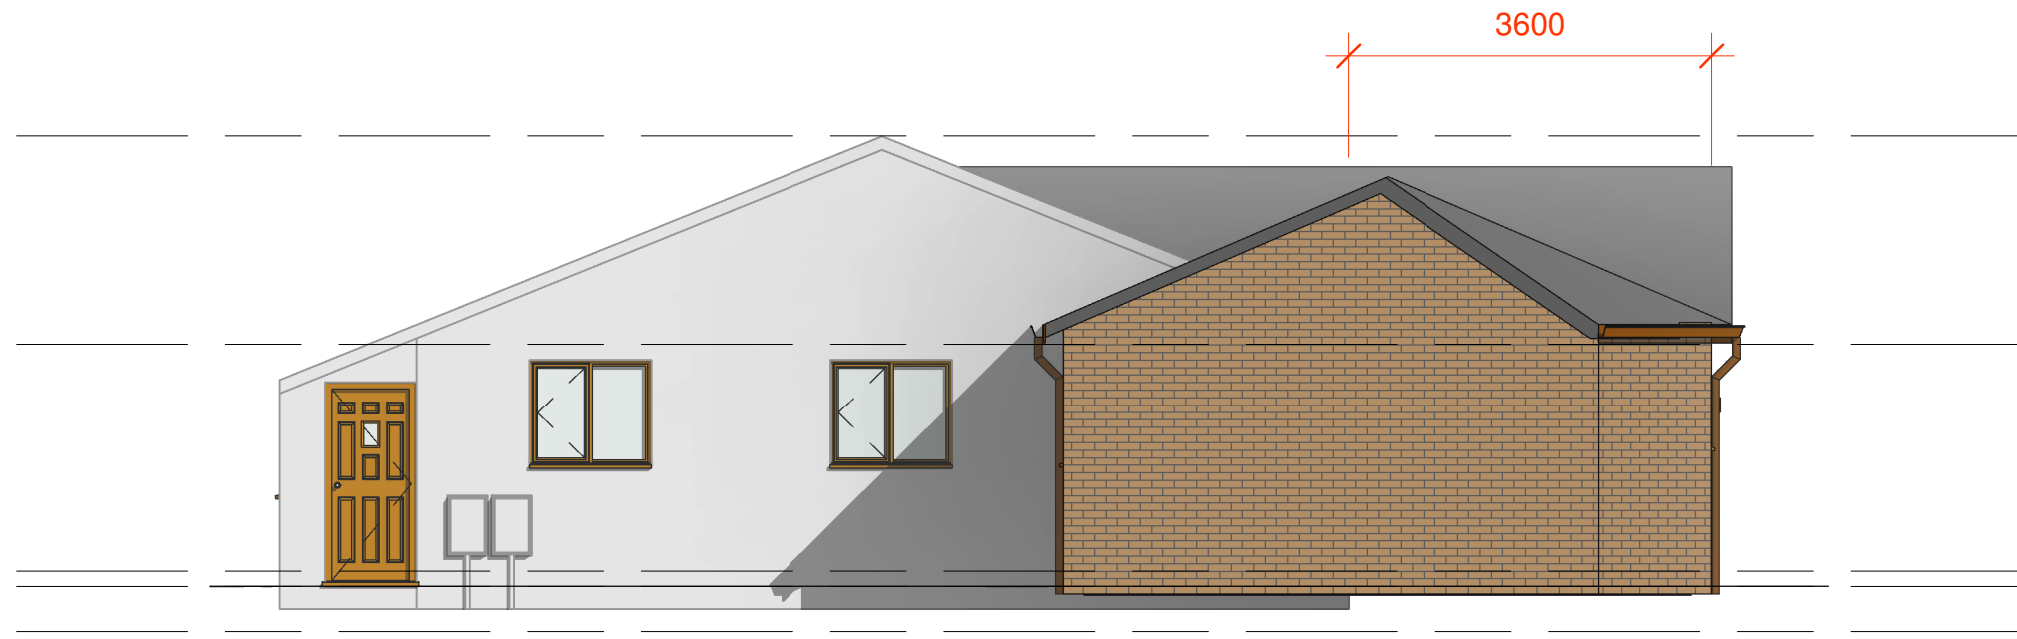


6 Proposed East Elevation
1 : 75



7 Proposed South Elevation
1 : 75

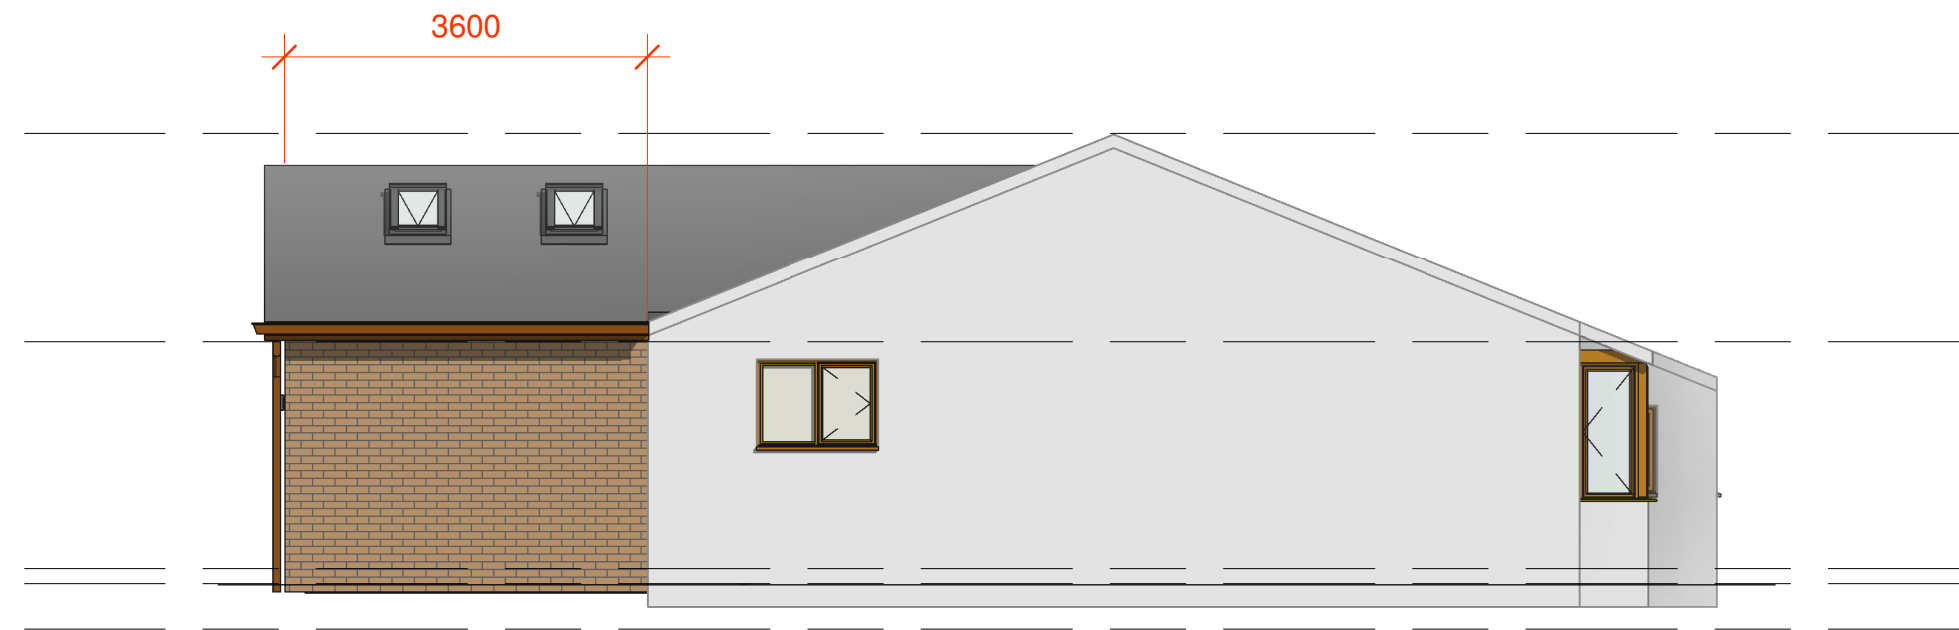

8 Proposed West Elevation
1 : 75

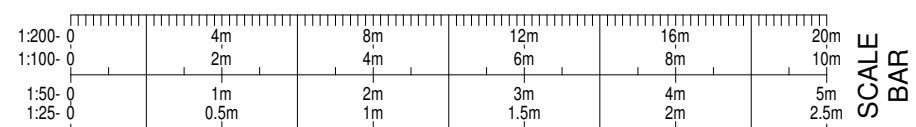

P01	03.12.2020	FIRST ISSUE FOR PLANNING	ARK
REV	DATE	AMENDMENT	BY

DRAWING STATUS:	RIBA STAGE:
PLANNING	STAGE 3

CLIENT:
Phil & Sue White



ARK CONSULTING
Draughting services for Architectural,
Civil/Structural Engineers, Development
Consultants, Project Managers.

Head Office
11A Tennyson Close, Penistone
Sheffield, South Yorkshire, S38 6GY.
Tel: 07930073801
E-mail: mail@arkconsulting.com
www.arkconsulting.co.uk

PROJECT:
9 Tennyson Close, Penistone,
Sheffield, S36 6GY

TITLE:
Existing & Proposed Elevations

DATE:	SCALE:	DRAWN:	ARK
NOV 2020	1 : 75 @ A1	CHECKED:	ARK
ARK PROJECT REF:	ARK DRAWING REF:	REVISION:	
0002	A110	P01	

BIM DRAWING REF:
TCSY - ARK - 00 - ZZ - DR - A - A110 - P01

THIS DRAWING IS THE PROPERTY OF ARK CONSULTING AND
MUST NOT BE COPIED OR OTHERWISE REPRODUCED WITHOUT
THE EXPRESS WRITTEN PERMISSION OF THE COMPANY.