



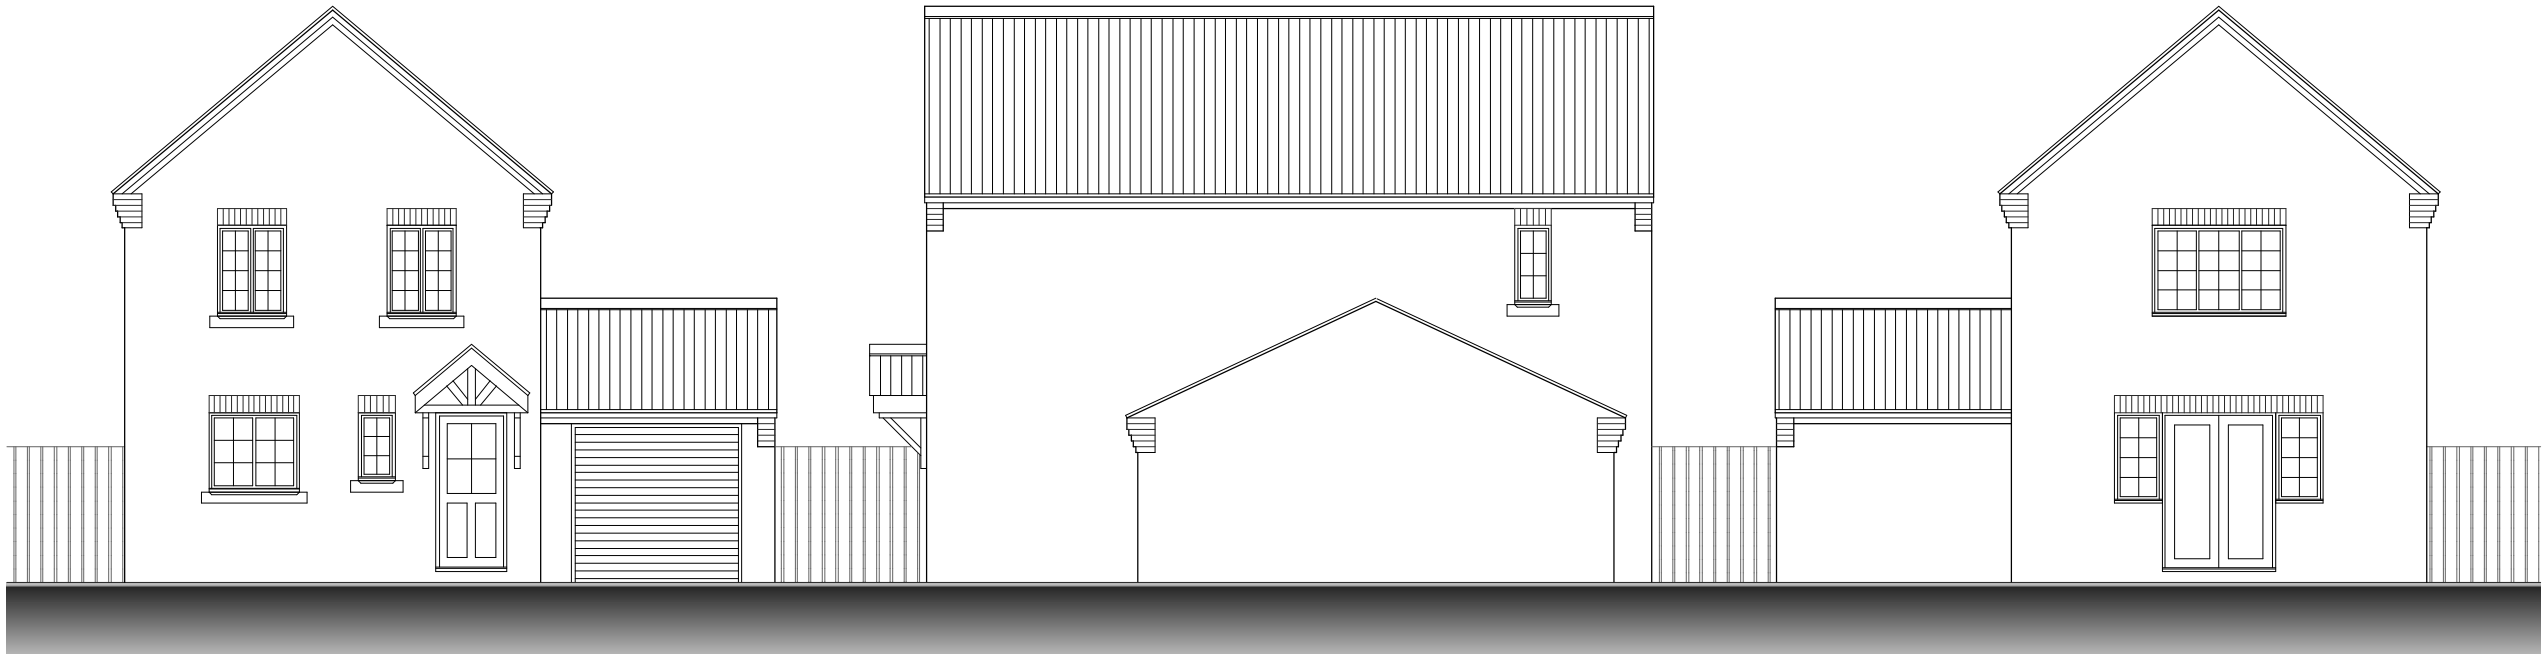


Front Elevation

Side Elevation


Rear Elevation

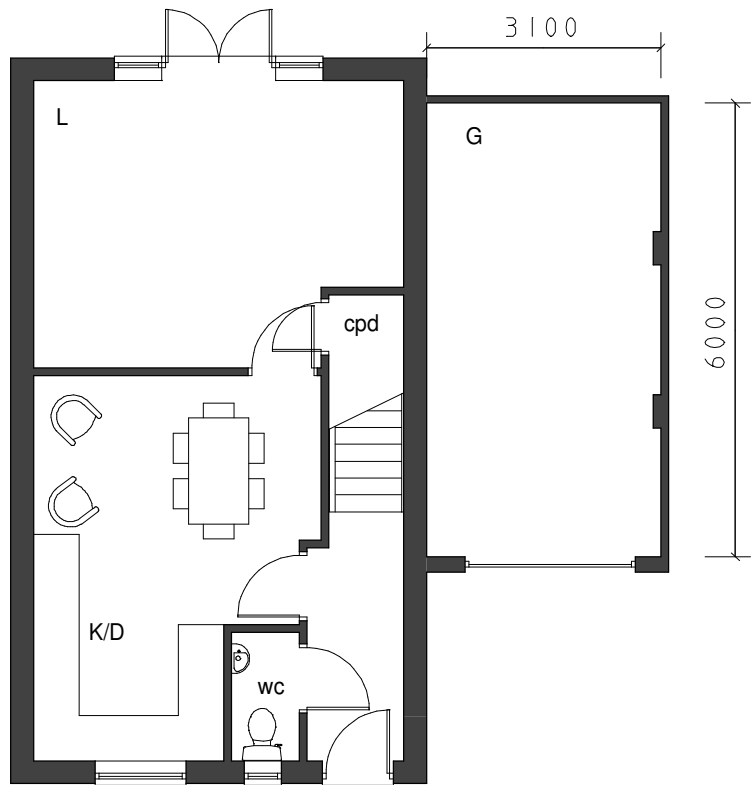

Ground Floor Plan

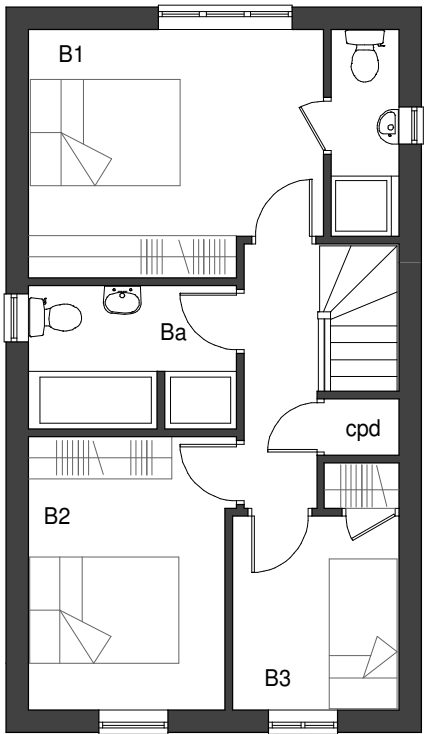

First Floor Plan

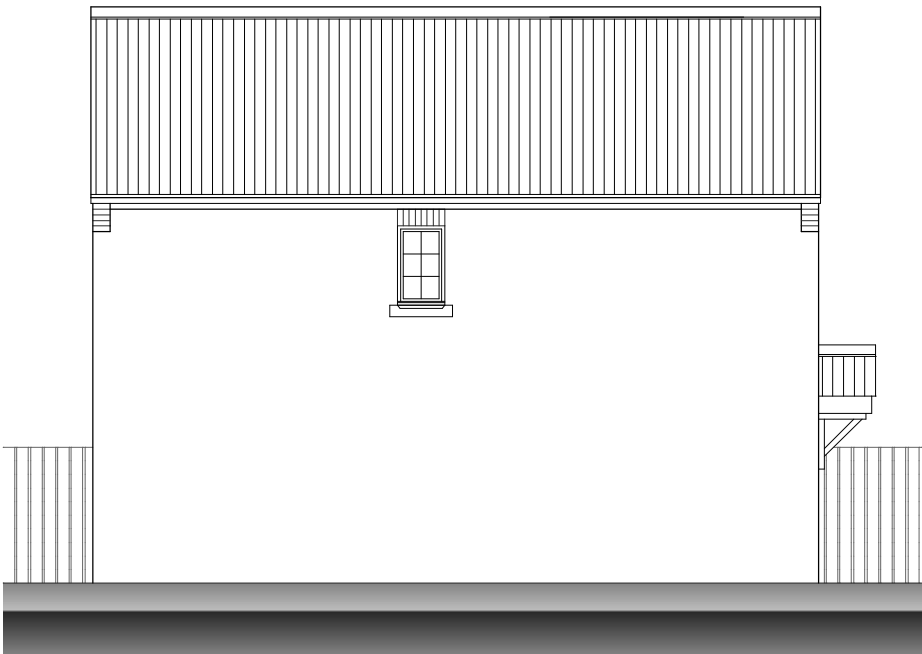

Side Elevation

MR W COOKE

PROPOSED DEVELOPMENT TO  
PINFOLD LANE,  
ROYSTON  
BARNLEY

rev a - sept 15 - dimension added  
rev b - mar 16 - garage amended

TYPE B

| scale            | date     | drawn | checked |
|------------------|----------|-------|---------|
| 1:100 @ A3       | JULY 15  | PB    | DG      |
| drawing no       | revision |       |         |
| 15 - ROYSTON - 5 | b        |       |         |