


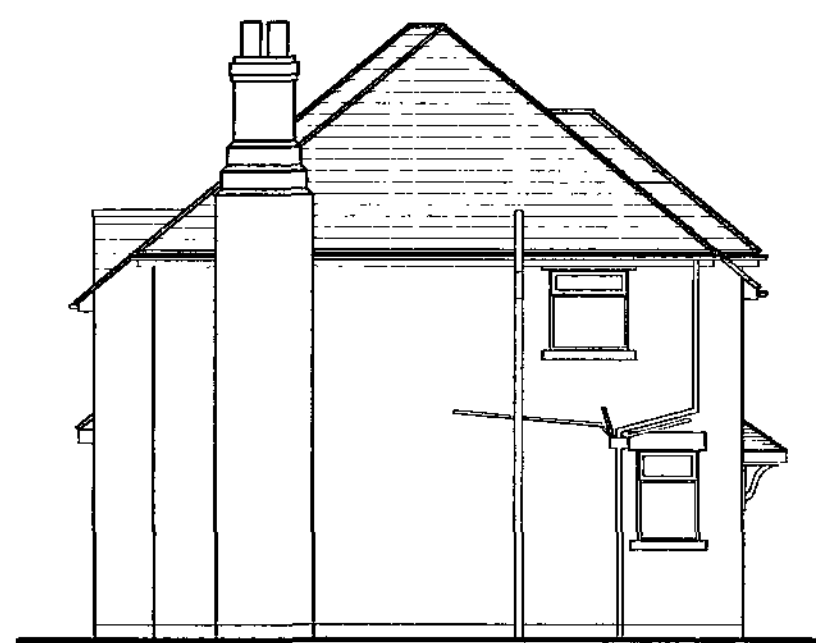

EXISTING SOUTH FACING ELEVATION




EXISTING WEST FACING ELEVATION



EXISTING NORTH FACING ELEVATION




EXISTING EAST FACING ELEVATION

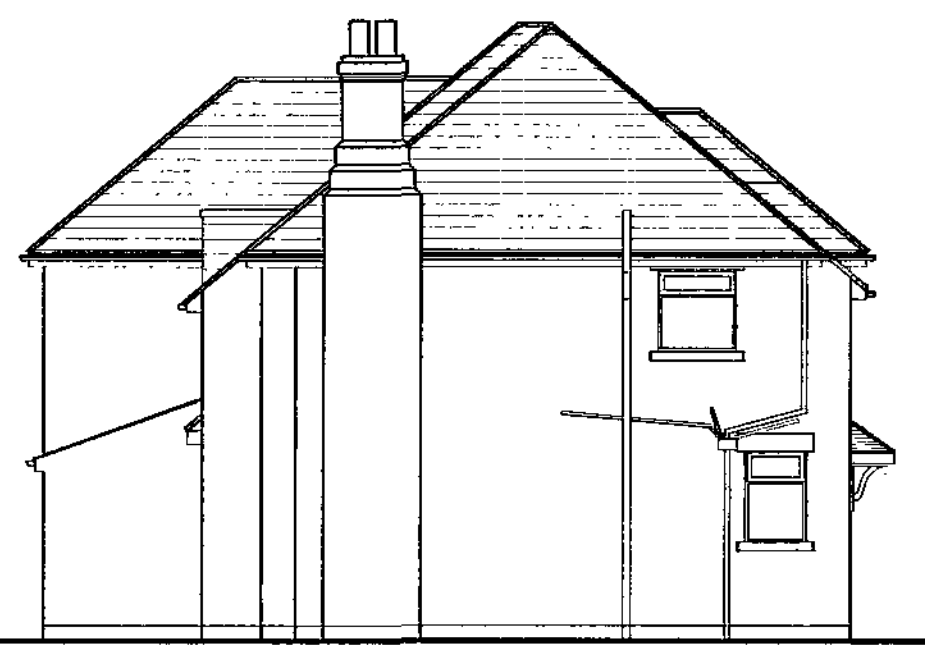

PROPOSED SOUTH FACING ELEVATION




PROPOSED WEST FACING ELEVATION

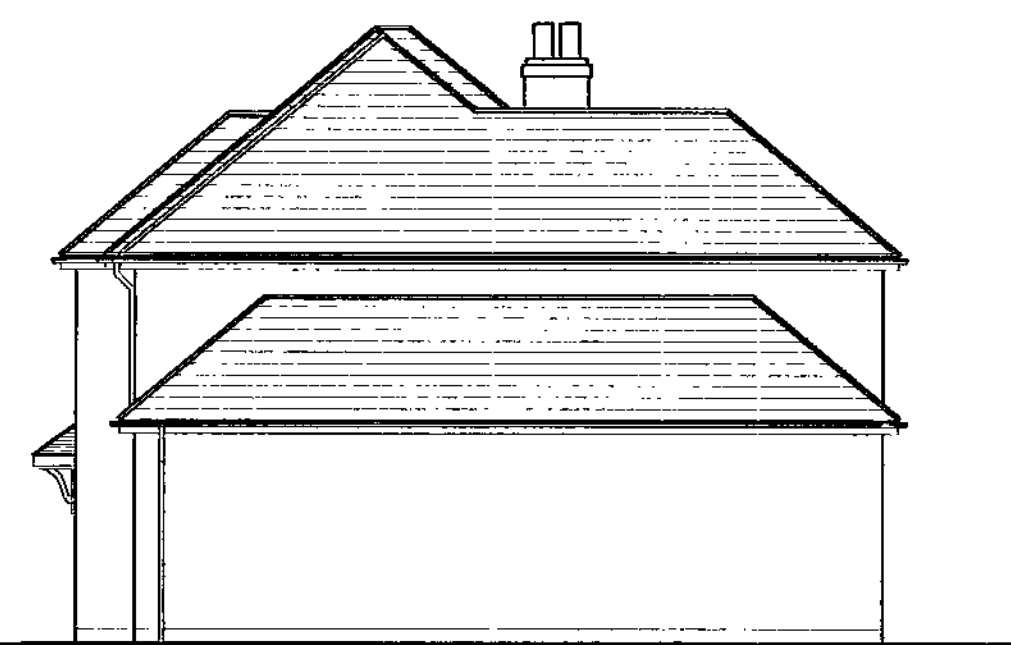


PROPOSED NORTH FACING ELEVATION




PROPOSED EAST FACING ELEVATION

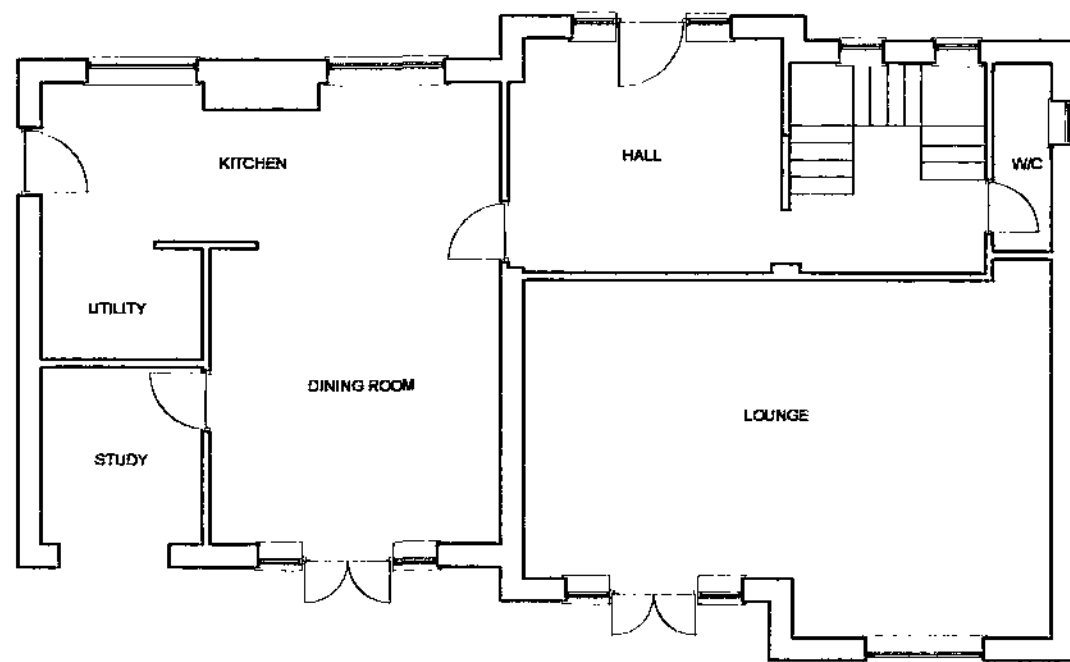


EXISTING GROUND FLOOR PLAN

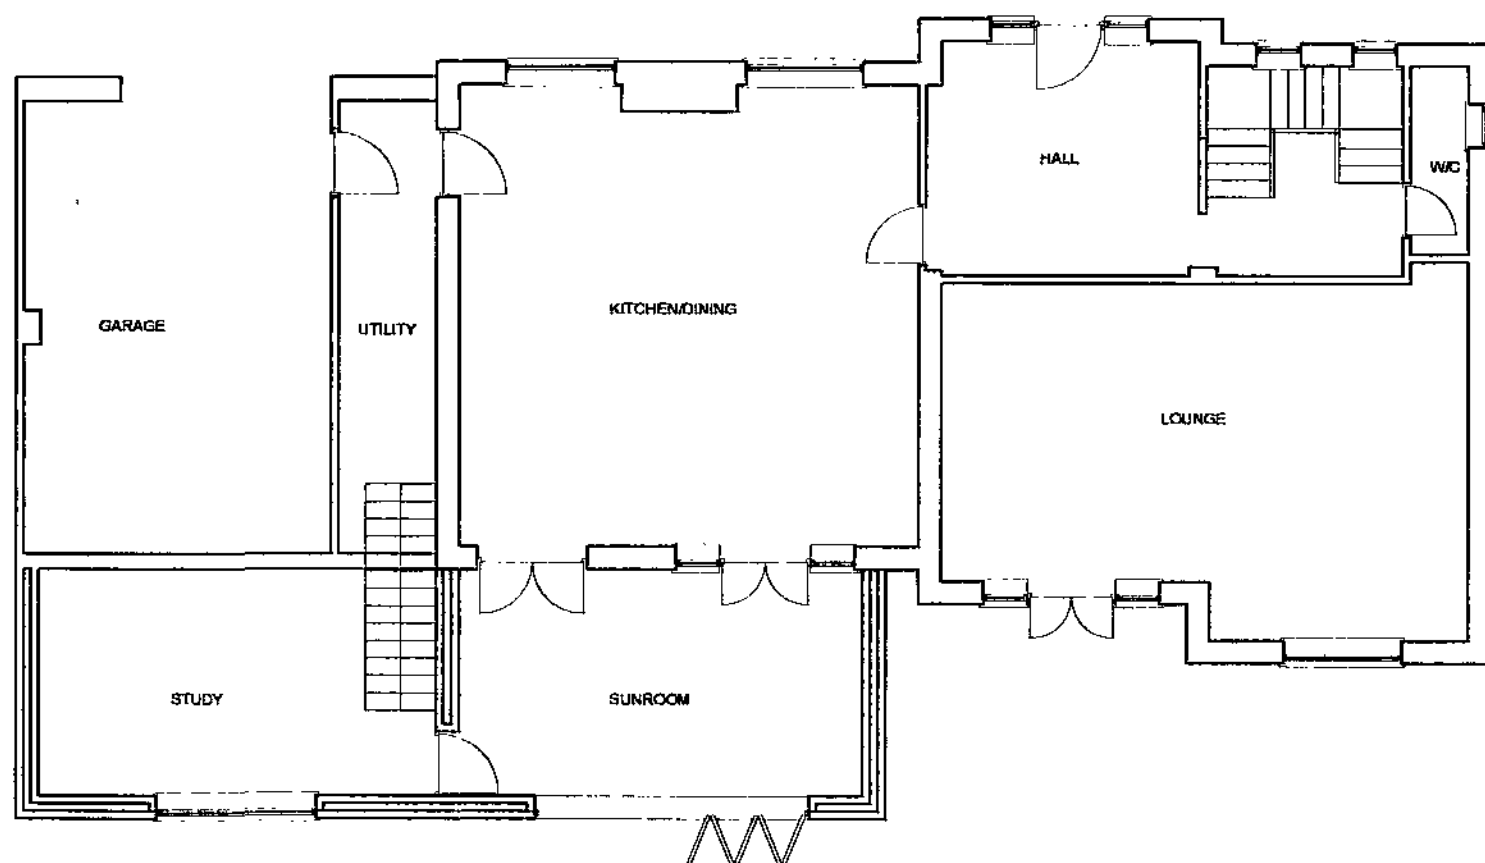


PROPOSED GROUND FLOOR PLAN

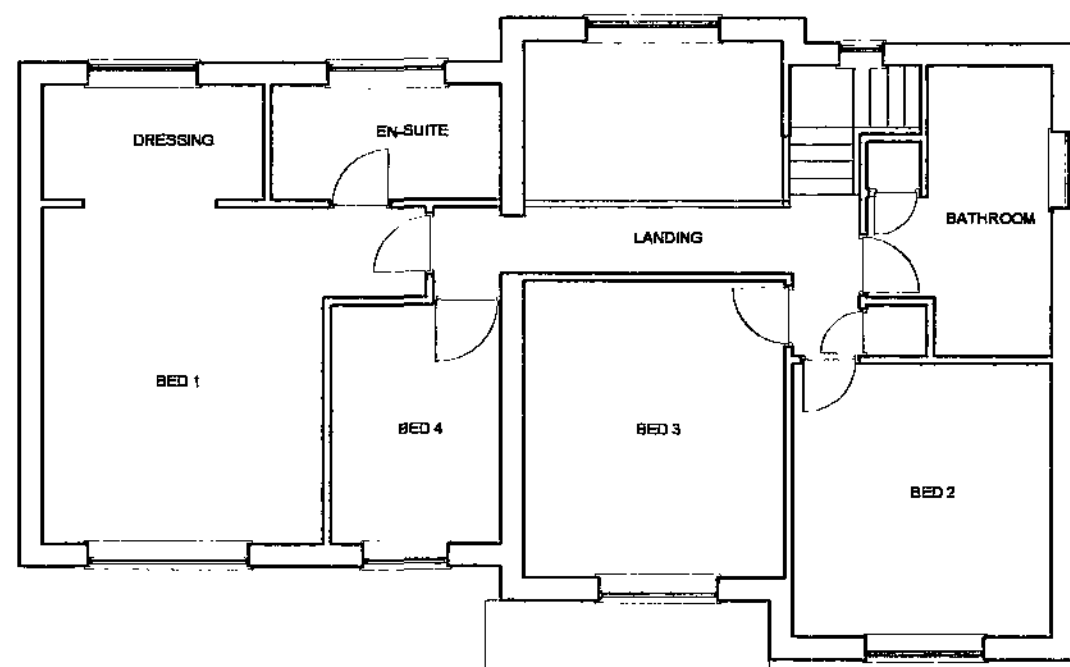

EXISTING FIRST FLOOR PLAN

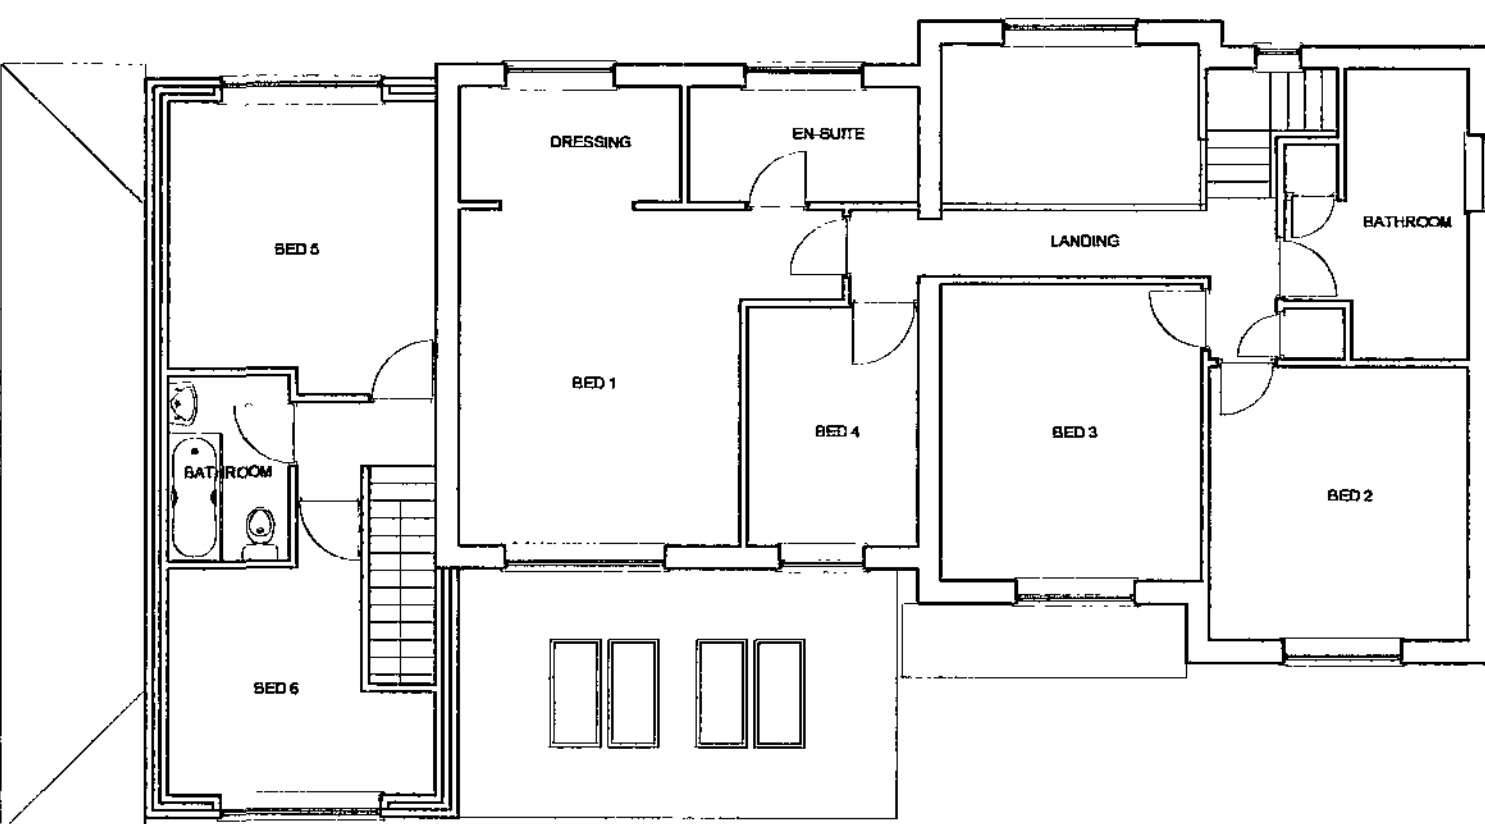

PROPOSED FIRST FLOOR PLAN

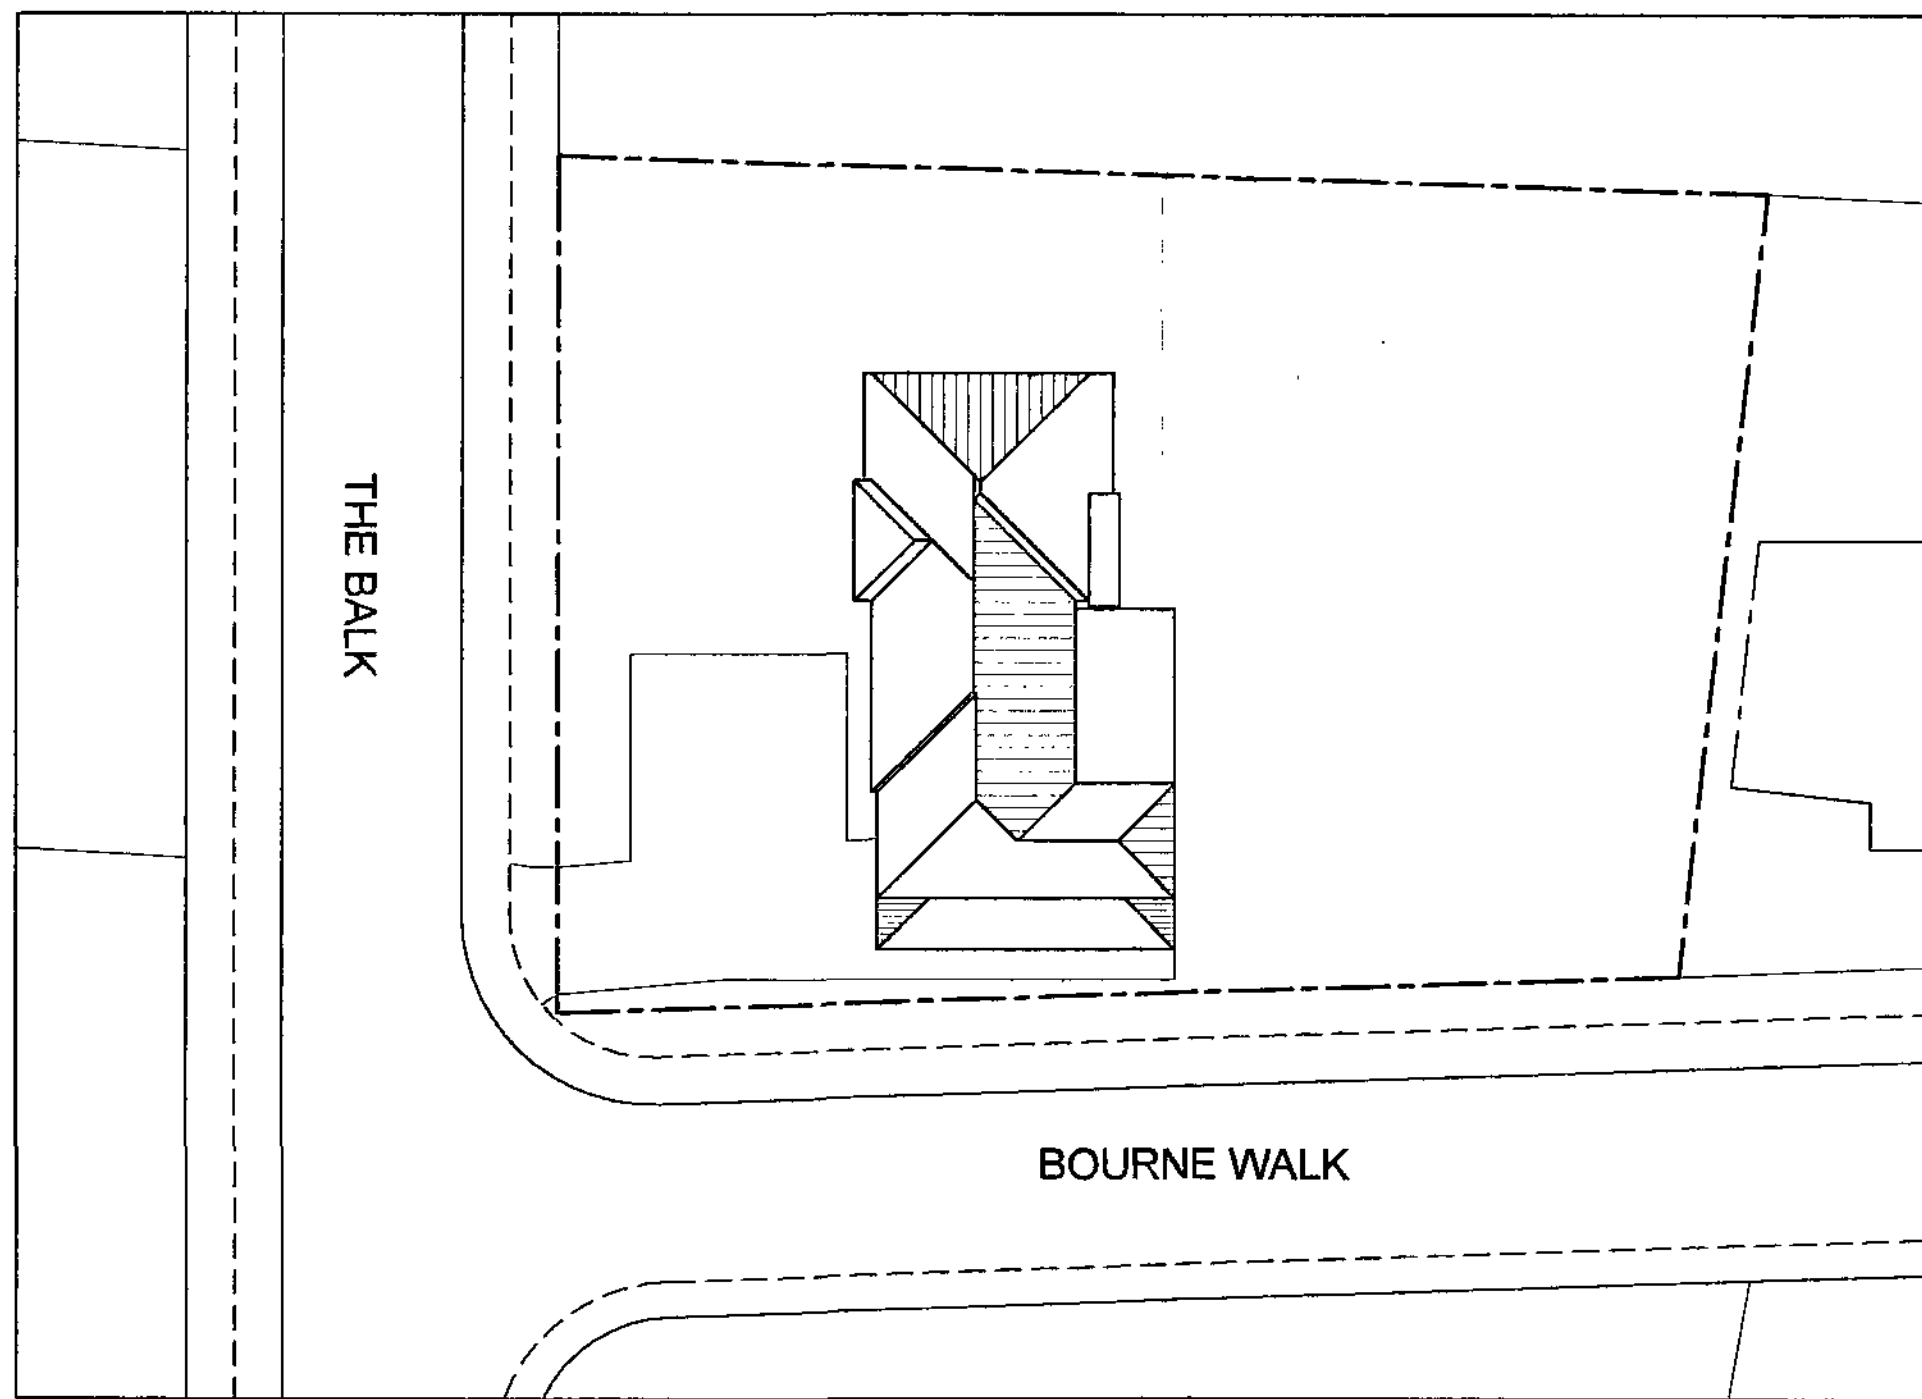

SITE PLAN

NOTES

- 1) Roof covering to be new two storey extension to be plain clay tiles to match existing.
- 2) Roof covering to new single storey rear extension to be interlocking concrete tiles to match style and colour of existing plain clay tiles.
- 3) External walls to extension are to be facing brickwork to match existing
- 4) All doors, windows, soffits and barge boards are to match the existing

DATE	REVISIONS	INIT.
Title Proposed Two Storey Side and Single storey Rear Extension 10 The Balk, Barnsley Existing and Proposed Elevations and Plans		
Client Mr G & Mrs P McCormick 10 The Balk, Staincross, Barnsley S75 6GJ		
Drawn by		
Date Oct 2011		
Scale 1:100 1:250		
Dwg. No. 11/101/01A		