

Gross Internal Area


Ground Floor = 1,181 sq m

First Floor Plan = 505 sq m


Total GIA = 1,686 sq m

Services Distribution Loft Space

Area (excluded from GIA) = 362 sq m

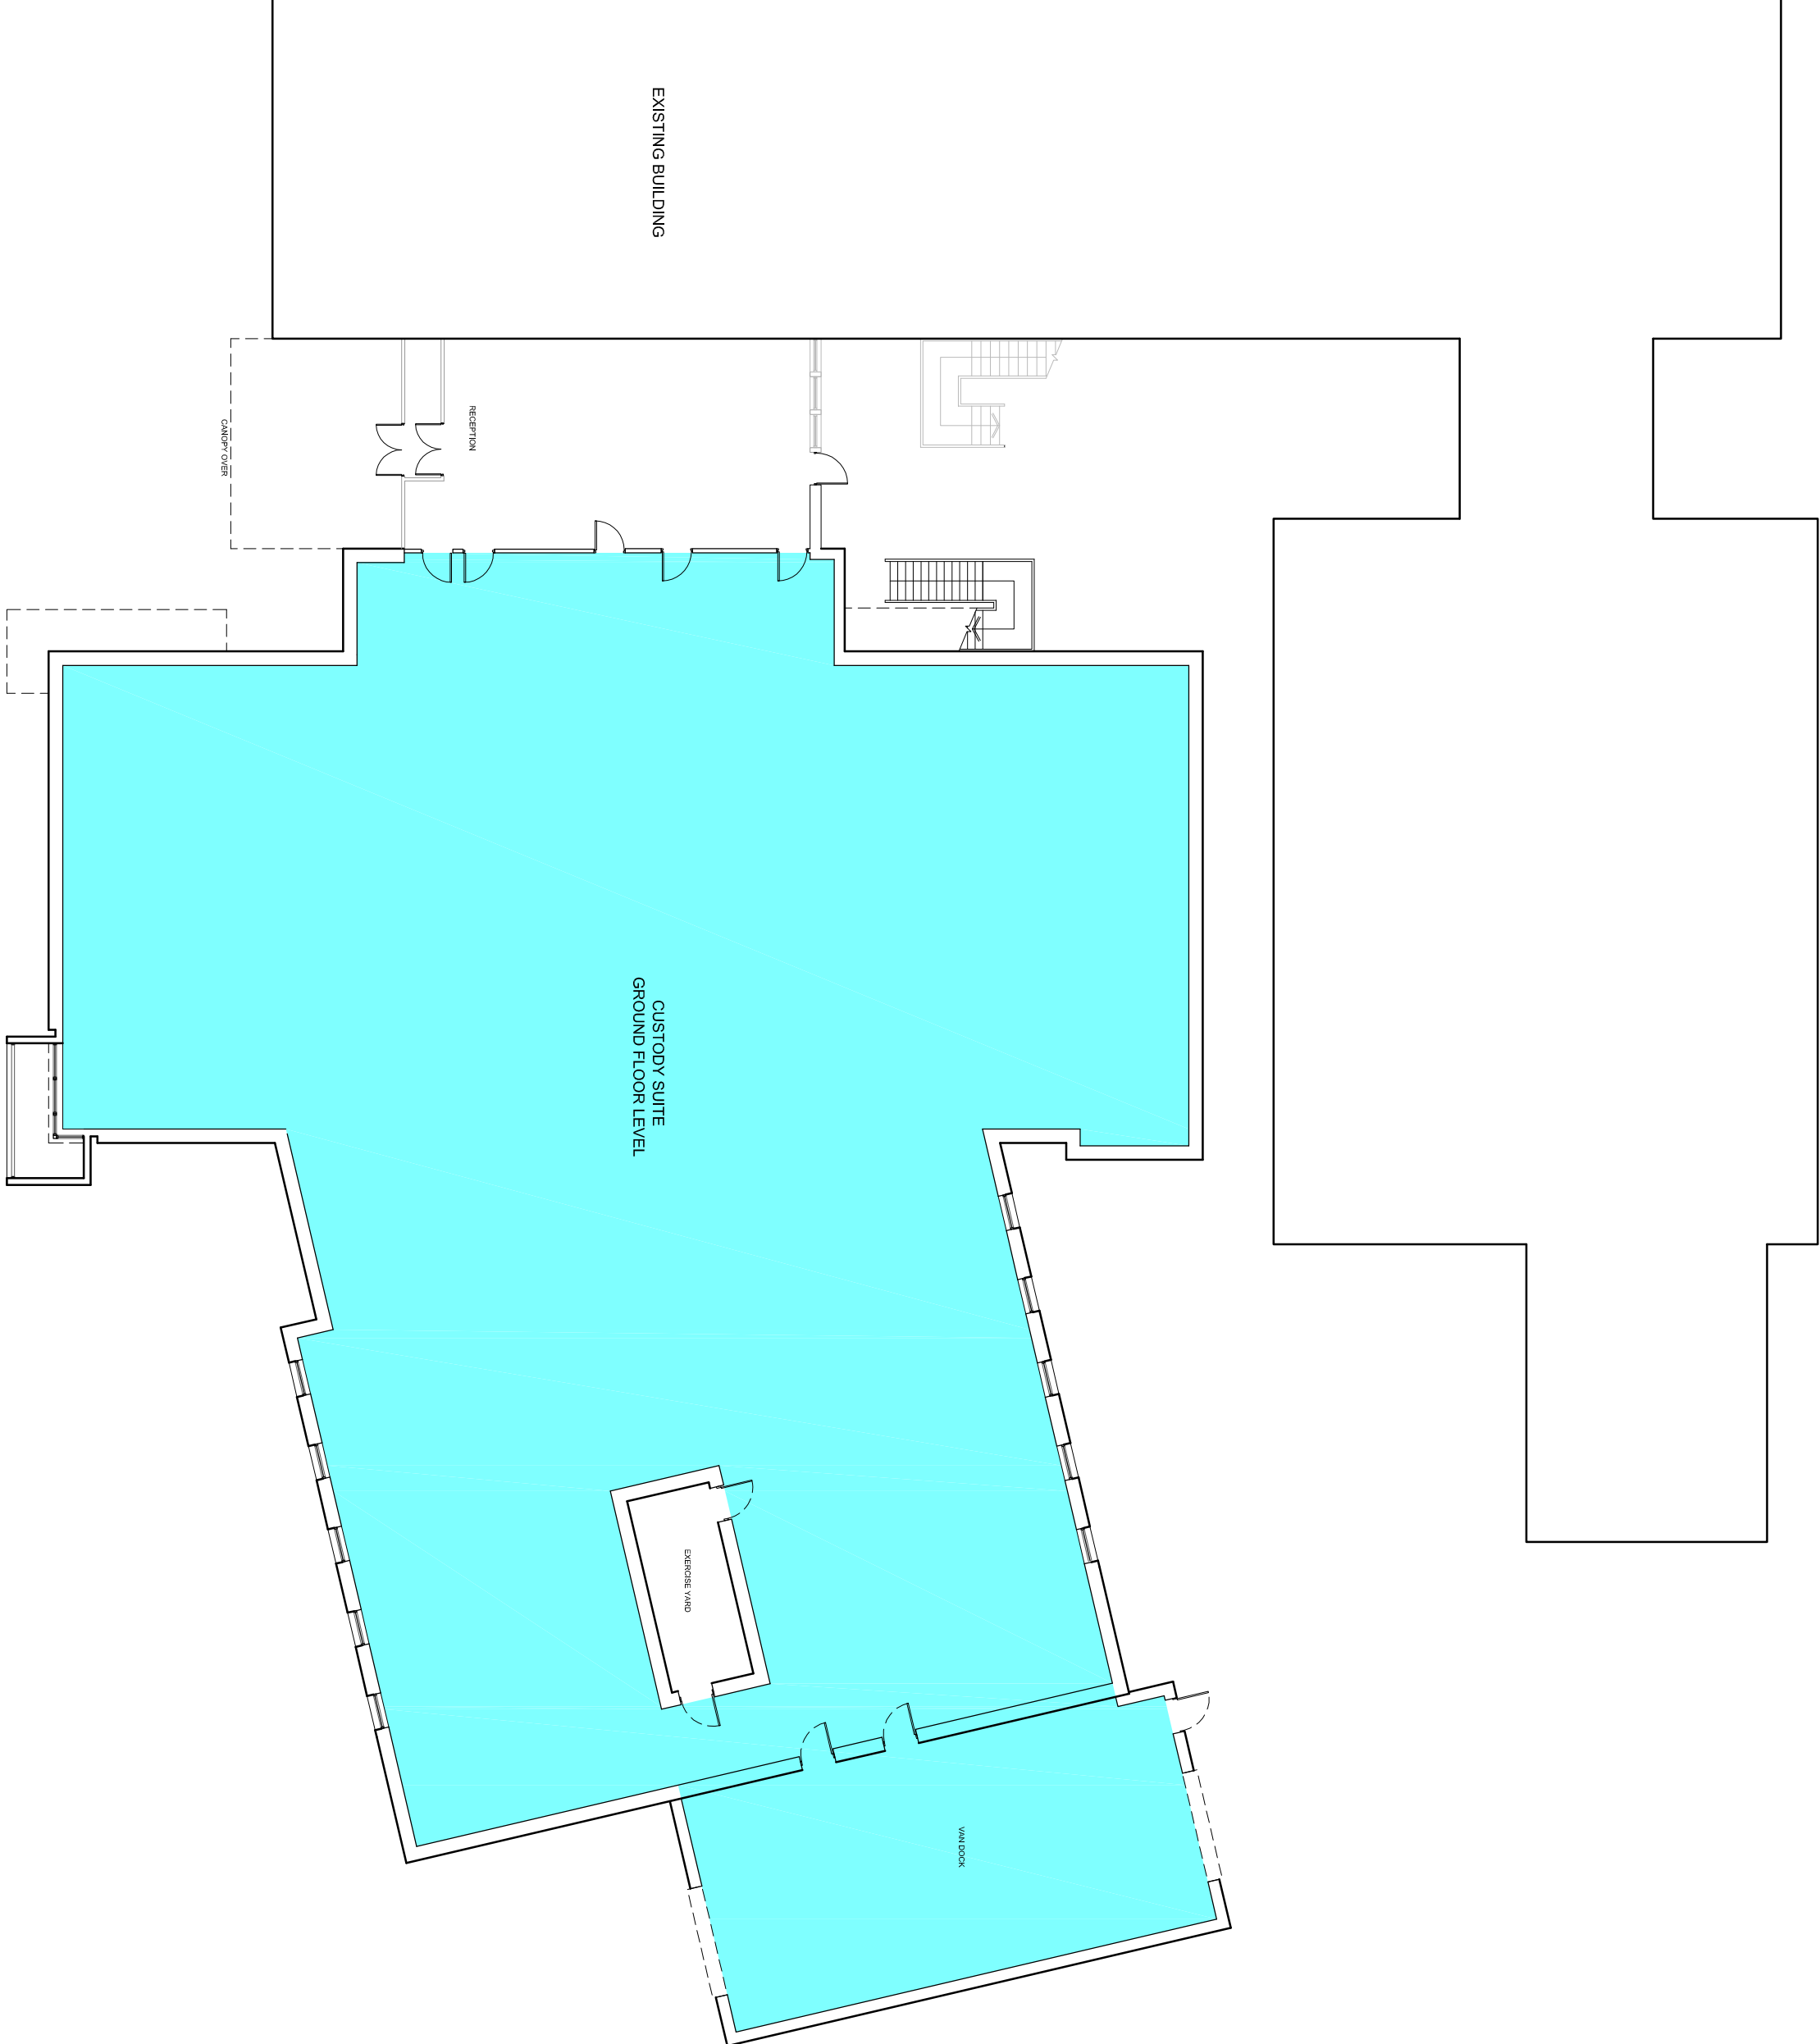

GROUND FLOOR

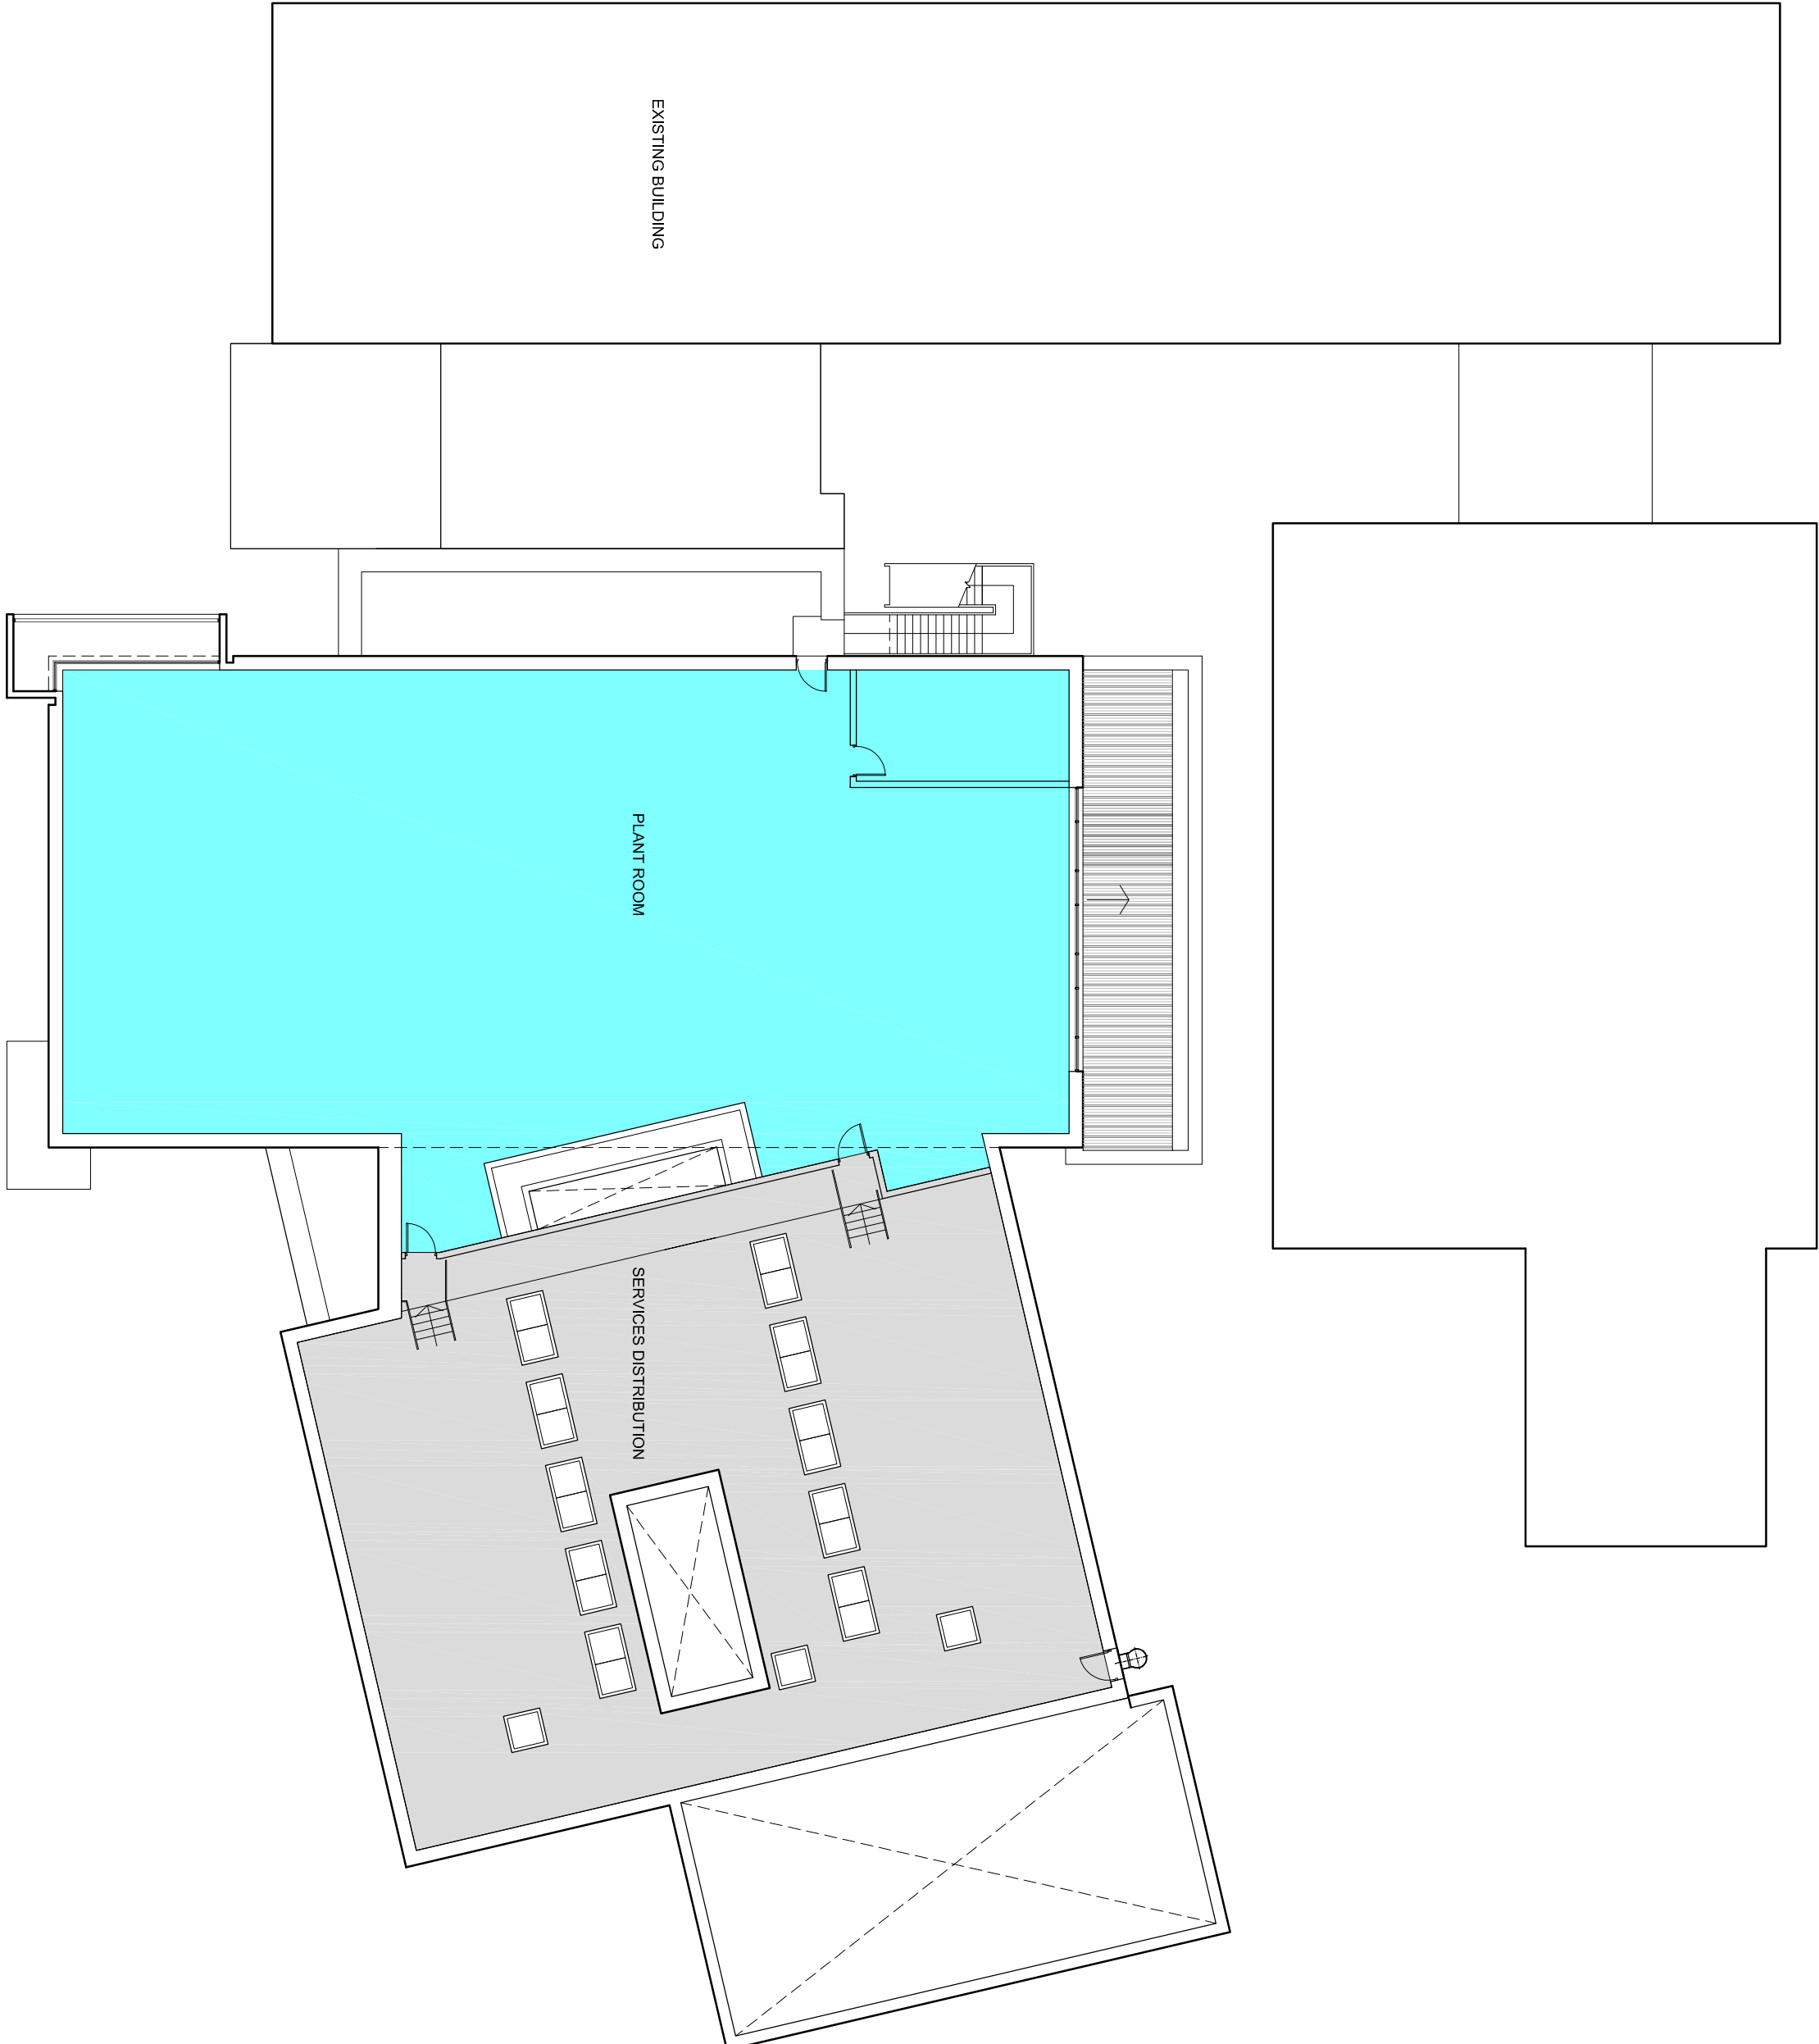

FIRST FLOOR

A	11.08.14	First Floor added: Planning stage.	VG	SC
Rev:	Date:	Details	Drawn:	Checked:

PLANNING

Project/Client:	Project No.:
South Yorkshire Police	IABR 13003900
Dwg No:	115

Rev:	A
------	---

Drawing:	Scale:
Ground & First Floor Plans	1:200 @A1

Gross Internal Area	Date:
FB	15.08.14

Checked By:	Date:
SC	15.08.14

ARCHIAL | NORR